Village of Somers
7511 12th Street
Somers, WI 53171

Village Work Session Meeting
Agenda
Tuesday, Oct. 6, 2026
Immediately following the Village Board Special Board Meeting

Village Board Work Session Meeting:	
Item #	
1	Call to Order
2	Administrator's Report
3	Engineer's Report
4	President & Trustee Reports
5	Citizen's Comments
6	Presentation from SEH – overview and brief discussion of design approach to replacement of fire station #2
7	Discuss proposed update to the Village's Mailbox Replacement Policy, in relation to snowplowing operations
8	Discuss proposed improvements to the Pike Creek Lift Station in the amount of $3,835,000.
9	Discuss Pay Request #1 from Lee Mechanical for the 12th Street Water Main Water Transfer Station in the amount of $234,881.00
10	Discuss Change Order #2 from PTS Contractors for the 12th Street Water Main for Trench Patching
11	Discuss Change Order #3 from PTS Contractors for the 12th Street Water Main to lower water main casing in the amount of $17,084.69
12	Discuss Final Change Order and project-closeout from PTS Contractors for the 12th Street Water Main in the amount of $103,903.20
13	Discuss Payment Recommendation to PTS Contractors for the 12th Street Water Main in the amount of $334,058.69
14	Discuss Change Order #1 from Lee Mechanical to replace master meters at 4040 18th Street and 5901 Washington Avenue in the amount of $ 66,320.00
15	Discus Proclamation recognizing former Trustee and Plan Commissioner Scott Fredrick for his service to the Village
16	Discuss proposed changes to Fire & EMS Billing Rates
17	Discuss Section 1.10(A) Municipal Judge Qualifications

18	Discuss Site Plan Review & Exterior Fenestration: SRPF D/Burlington Road., LLC for approval of overall site plan and exterior fenestration on Tax parcels # 82-4-222-301-0040; 82-4-222-301- 0030; 82-4-222-194-0101 and 82-4-222-301-0050. *(For information only, the property is located east of the Somers Highland Industrial warehouse on Burlington Road).*
19	Discuss Cleaning Services Agreement with All Finish Remodeling LLC
20	Discuss 2027 Annual Budget and Capital Improvement Plan
21	Review tentative agenda for Village Board meeting on October 13, 2026
	Motion to convene in closed sessions: Per WI Statute 19.85(1)(c) Considering employment, promotion, compensation or performance evaluation data of any public employee over which the governmental body has jurisdiction or exercises responsibility – employee wages (Roll call required)
22	Motion to reconvene into open session
23	The Board will not take action on the items discussed in Closed Sessions
24	Adjourn

I hereby certify that as the designee of the chief elected official of the Village of Somers, I posted this notice of the October 6, 2026 Village Work Session & Agenda in 1 public place & on the Village website.

Dated this 2nd day of October, 2026. Wendy Burnette, Clerk-Treasurer

Requests from person with disabilities who need assistance to participate in this meeting should be made to the Clerk's Office at 262-859-2822 with as much notice as possible. **Notice is hereby given that members of the Village Board may participate telephonically. Notice is hereby given that members of the Town Board may be in attendance for the sole purpose of gathering information. A quorum may be present. However, no Board action will be taken**.

Established 1843
Somers
VILLAGE & TOWN
www.somerswi.gov
P.O. Box 197, Somers, WI 53171 PH: 262-859-2822 FAX: 262-859-2331

VILLAGE OF SOMERS
VILLAGE BOARD
WORK SESSION ITEM MEMORANDUM

WORK SESSION: Oct. 6, 2026

TO: Village President Stoner and Village Trustees

FROM: Jim Hurley, Village Administrator
Kevin Poirier, Assistant Administrator

AGENDA ITEM: #2 Administrator's Report

Below please find a summary of items that Administration has worked on since the Sept. 1 Work Session:

Development


- Village staff continue to work with Invenergy on the Development Agreement. Mainly, coordination with their engineer on the required plans and utility build out to the site.

- Village staff continues to work with Maplecrest on the Development Agreement. Like Invenergy, the main items remain the utilities and engineering plans.

- Village engineering continues to work with Truck Country on their plans to extend water and sewer to the site.

- Staff and Baxter and Woodman engineering are working on an amendment to the DNR water diversion authorization for properties west of the interstate that have or will soon be annexed into the Village.

- September 8: representatives of the Village attended the IEA official ribbon cutting ceremony and were invited to tour the new facility in Somers. The site is now partially operational, with plans to be fully operational by next year.

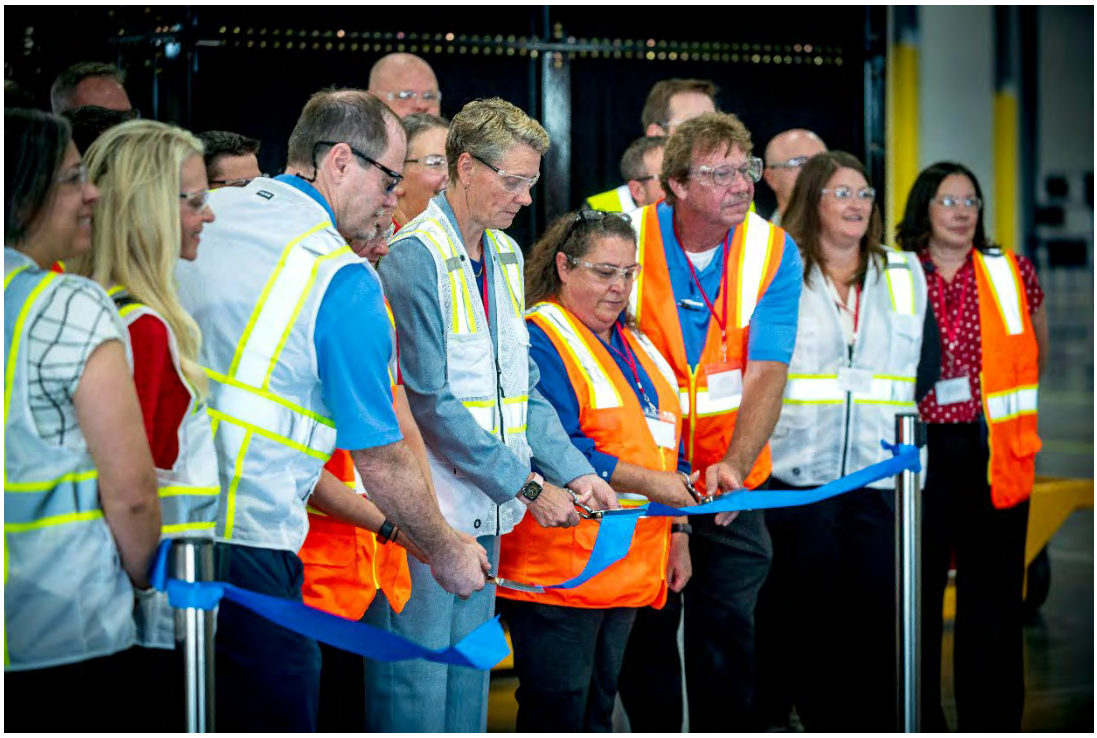

- September 9, the Village met with Tawani to discuss the Cold War Veterans Memorial. The plan is still to build the structure, but it will be scaled down. The organization will be reaching out to the Village to get an extension to their development agreement to allow additional time to raise money.

- September 15: attended the State of Kenosha County Housing meeting. Tracy Cross & Associates presented the results of their housing study. The study was shared with the Village Board and Plan Commission and will be incorporated into the updated comprehensive plan.



- Sept. 17, Assistant Administrator Poirier attended the annual Wisconsin Economic Development Association conference to learn current trends and strategies in economic development in the State.



Administration

- Staff are pleased to announce that the Village was awarded $948,000 in 2026-2031 WisDOT STP and Bridge funding for the replacement of the bridge on Old Green Bay Road, STH 195 to STH 31. Staff applied for the funding in October 2025. The program requires the Village to select a design firm other than Baxter & Woodman because they assisted with the application. More updates to come.

- Microsystems, Inc., completed building plan scanning. We're pleased with the quality, and items are stored on a thumb drive as backup. Despite prep work by staff, the work was approximately $850 more than expected due to the number of large plans. It's more challenging to estimate scanning larger plans then 8 ½ x 11, which can be estimated by the number of banker boxes. Next year, the Village budgeted $3,500 to scan the former attorney's files that are all 8 ½ x 11 so we'll get a better estimate to keep within budget.

- Village staff posted the position to replace Utilities Manager Josh Fugate. To attract more candidates and to reflect the expanded role of the position, staff titled the position Utilities Superintendent. The role of the position has expanded due to the need to both replace and extend utilities infrastructure, as well as new development. Additionally, the position requires frequent communication with the public, and presentations / discussions at Village Board meetings.

- Staff continue to work with Catalis on the design of the website replacement that will go live before the end of the year. Staff are working with their team on the content transfer,

and a video to highlight the Village.

- The Village met with R&R insurance to discuss our insurance renewal quote. While property values rose, we were pleased that our overall premium declined due to lower work compensation claims.

- Coordinated with Strand on the Flood Study that was presented on September 15th. Following the meeting, the Study was submitted to the County Highway Commissioner, and the Village engineer was contacted for a quote to design the work on 13th Place discussed in the report. At the direction of the Board, he will also quote for potential improvements on 11th Street.

- September 3: attended the Shoreland Lutheran High School Dedication and Ribbon Cutting. Shoreland completed its building and parking lot expansion to accommodate growth and improve the front and entrance into the facility.

- September 13, the Somers Fire & Rescue department held a live-fire training exercise at a vacant house west of the intersection of Highway E and EA. This type of training is invaluable to firefighters, including part-time staff. Members of the Somers Explorer Program Post #463 also took part in the training.



- September 22nd: The Village recognized Veterans Suicide Awareness & Remembrance Day in support of veterans and active military. A proclamation was adopted following the request by Mr. Bob Roberts to the Village Board.
-



- The Fire Station #2 oversight committee reviewed submittals from prospective design firms, and hosted interviews with 3 firms. The committee is recommending SEH who will provide a presentation tonight to the Village Board.

- Continue to work with Ehlers and the Town of Paris to determine a formula to retain costs for Village services with the growth area. The formula requires approval of the Intergovernmental Commission.

- Sept. 9, the Village published a newsletter. If you did not receive it, check out our website at: https://www.somerswi.gov/stay-connected-with-the-village-of-somers/


Somers
VILLAGE & TOWN

A thriving village rooted in history and focused on the future.

Visit our Website to Learn More >



Somers ambulances start carrying blood onboard

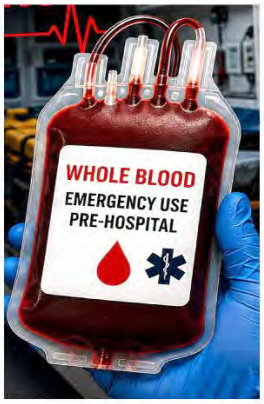

The Somers Fire & Rescue Department has entered into an agreement with the Froedtert hospital system to access their blood bank so it can be carried on the two front line ambulances. Studies have shown that administering blood to patients sooner leads to better outcomes. The Somers Fire Rescue Association and Somers IAFF Local 4831 have donated $15,000 for the initial equipment purchase. Funds are being raised to support the program.

DONATE

Somers Creek Subdivision

Building permits for five homes were issued in the Somers Creek subdivision. The developer expects to build 20 homes in 2027.

Shoreland Lutheran High School

Students started the 2026-2027 school year with a new building addition. An official ribbon cutting ceremony was held on Sept. 3.

Fourth of July Parade

The 2026 Parade Grand Marshalls were Don and Barb Kruk. For a full report, check our website.

Fire Department holds live-fire training

The Somers Fire & Rescue department held a live-fire training exercise at a vacant house west of the intersection of Highway E and EA.
This type of training is invaluable to firefighters including part-time staff.
Members of the Somers Explorer Program Post #463 also took part in the training.
Two other municipal fire departments participated in the exercise: Kenosha and Pleasant Prairie.
The event was a success.

MORE PHOTOS



- Village staff met with the lobbying group working on the Bills in Congress that would award Somers and other communities nationwide a unique ZIP Code. Our contract with the lobbyist has expired, but Assistant Administrator Poirier was asked to attend to help with the effort.

VILLAGE OF SOMERS
Engineer's Report
October 1, 2026

Somers Creek (Formerly Willow Creek) – Project No. 2401633

- The developer is Bear Development LLC; the design engineer is Pinnacle Engineering. The project is located south of 12th Street on the east side of Pike Creek.
- The punch-list walk through is scheduled for 10/2/26. We will work with the developer to address any issues.

12th Street Water Main and Water Transfer Station – Project No. 2500618

- PTS is the main water contractor; Lee Mechanical is the transfer station contractor.
- Water main: This is substantially complete; we agree with the total cost. The contractor has been given a punch list of items to address. Payment Application #4, and Change Orders #2, #3, and #4 are ready for action.
- We contacted the railroad and contractor and they both verified that there are no additional fees associated with the railroad crossing.
- Water Transfer Station: Pay Request 2 and Change Order 1 are ready for action. The change order does not relate to the project and is for new master meters at two connections to KWU.

Sanitary Sewer Rehabilitation – Project No. 2500603

- The project includes the rehabilitation or replacement of sanitary sewers, building laterals, and manholes; the Village reduced the scope of this project due to existing PVC materials.
- We have received the televising report from Great Lakes TV and we are working on the bidding documents.
- There are some areas that have not been televised yet because they are in easements that are difficult to access.
- The project will be split up between a 2026 bid and a 2027 bid based on CIP budgeting.

Invenergy Gas Power Plant (Red Oak Ridge) – Project No. 2501880.00

- This proposed development is a natural gas power plant located south of Flint 94 within Paris.
- We are assisting the developer with plan review and the water diversion application, which cannot be submitted until the property is annexed.
- We provided review comments to the developer on August 21, 2026.

Bella Terra Subdivision – Project No. 2501880.00

- Mastercraft has updated their design per planning commission requirements.
- We reviewed engineering plans and stormwater calculations to verify the size of the stormwater pond/outlot is adequate.
- We provided review comments to the developer on September 28, 2026.

Maplecrest Subdivision – Project No. 2500325

- The Developer is Home Path Financial, and the Engineer is Atwell.
- We are currently assisting with plan and stormwater calculation review.
- We recommended approval of an early grading permit to begin grading the site prior to final engineering plan approval.
- We are working with the developer and their engineer on public infrastructure requirements for the site.

Truck Country – Project No. 2502017.00

- Truck Country is proposing a new store on the west side of I-94 just south of the concrete plant.
- The project will require water main and sanitary sewer extensions under I-94 by the developer, annexation into the Village, and a WDNR water diversion approval for the property.
- The property annexation was approved by the Village on July 14, 2026 and recorded at the County on July 24, 2026.
- We are working on an update to the Water Conservation and Efficiency Plan which is required for the WDNR diversion amendment.
- We provided review comments to the developer on May 26, 2026.

2026 Roadway Improvements – Project No. 2600188

- The project includes pulverizing/milling and repaving the Valley View Subdivision which includes 45th St., 64th Ave., 63rd Ave., 46th Pl., 48th St., and 50th St. The contractor is Payne & Dolan.
- The Village is getting WisDOT Local Road Improvement Program (LRIP) partial funding for the project.
- The project is substantially complete, and punch list items are completed
- We have requested a final pay application and close-out documents from the contractor.

Rasmussen Development – Project No. 2600452

- This project is adjacent to 1st Street with portions within the KR water and sewer service area.
- We are preparing a cost-effective evaluation for the attorney to approach Racine / SEWRPC / WPSC to determine who serves this property water and sewer service.
- This project is on hold pending planning commission action.

TID 1 and TID 2 Improvements – Project No. 2501793

- Improvements are needed at the Pike Creek Lift Station and Force Main to provide service to the undeveloped lands in these TID areas.
- We will provide an updated opinion of probable cost and a work order for the necessary design and permitting for modifications to the station and repairs to the force main.

8910 11th Street Stormwater Improvements – Project No. 2601838

- We drafted a work order to study drainage issues on 11th Street.

13th Place Stormwater Improvements – Project No. 2601839

- We drafted a work order to study drainage issues on 13th Place.

Municipal Utilities Ordinance Assistance – Project No. 2601855.00

- A recent proposal for a large water user made staff aware that the Village would lose money by providing sewer service due to the methodology in calculating sanitary sewer service rates.
- We plan to assist staff with modifications to the ordinance with the goal of providing a rate of return for the sewer utility and clear methodology on the process to determine rates.

Established 1843
Somers
VILLAGE & TOWN
www.somerswi.gov
P.O. Box 197, Somers, WI 53171 PH: 262-859-2822 FAX: 262-859-2331

VILLAGE OF SOMERS
VILLAGE BOARD
WORK SESSION ITEM MEMORANDUM

WORK SESSION: October 6, 2026

TO: Village President Stoner and Board of Trustees

PREPARED BY: Jim Hurley, Village Administrator

REVIEWED BY: Ben Andersen, Fire Chief

AGENDA ITEM: #6 Recommend Fire/EMS Station #2 Design Firm: Short Elliott Hendrickson Inc. (SEH)

BACKGROUND:

As part of the Village's goals for the year, the Village developed a committee to oversee the replacement of Fire Station #2. The Board appointed Trustee Aupperle, and former Trustee Fredrick. Trustee Smith will serve as the replacement. The Committee also includes Chief Andersen, Fire Captain Rob Hamm, Fire Inspector Joe Scruggs, DPW Superintendent Josh Sullivan, Building Inspector Scott Seymour, and myself.

In early August, an RFP was submitted to over 20 firms with relevant experience. A total of eight proposals were received.

The committee reviewed the proposals using a standard evaluation form, and the top three were invited for an interview.

While the process was highly competitive, the committee recommends SEH to the Village Board. In the past 10 years, SEH has designed over 125 Fire Stations, including Kenosha Fire Station #4, West Bend, Little Chute, and various stations of a similar size throughout Wisconsin. The firm demonstrated an understanding of the challenges with surrounding features, such as the cell tower, railroad, park, accessibility to the roadway, and other issues due to the lot configuration. The committee felt positive about their design approach, and ability to work with their design team and operations specialists to develop a design for a cost-effective and quality fire station.

The estimated cost is $780,000 for the design work and construction administration, excluding plan reviews, geotechnical work, and travel.

COMMENTS:

SEH accepted the Village's invitation to provide a brief presentation and answer questions from the Village Board at tonight's meeting.

The parties are negotiating an agreement with plans to request for approval at the October 13th Regular Meeting.

ATTACHMENTS

SEH Presentation

Fire Station #2, Frank Fabiano Park Restoration

SEH
Building a Better World for All of Us®

VILLAGE OF SOMERS, WISCONSIN | OCTOBER 6TH, 2026



SEH at a Glance

THE SEH TOOLBOX



Your Team

INTRODUCTIONS



CHUCK LEIPZIG
OPERATIONS SPECIALIST



MARK ZVITKOVITS
TEAM/PROJECT MANAGER,
PROJECT ARCHITECT




TREVOR FRANK
PRINCIPAL IN CHARGE

Commitment to Public Safety

APPLY BEST PRACTICES IN FIRE STATION DESIGN

- Putting public safety personnel and operations first
- Minimizing risk throughout each phase
- Experienced, collaborative team

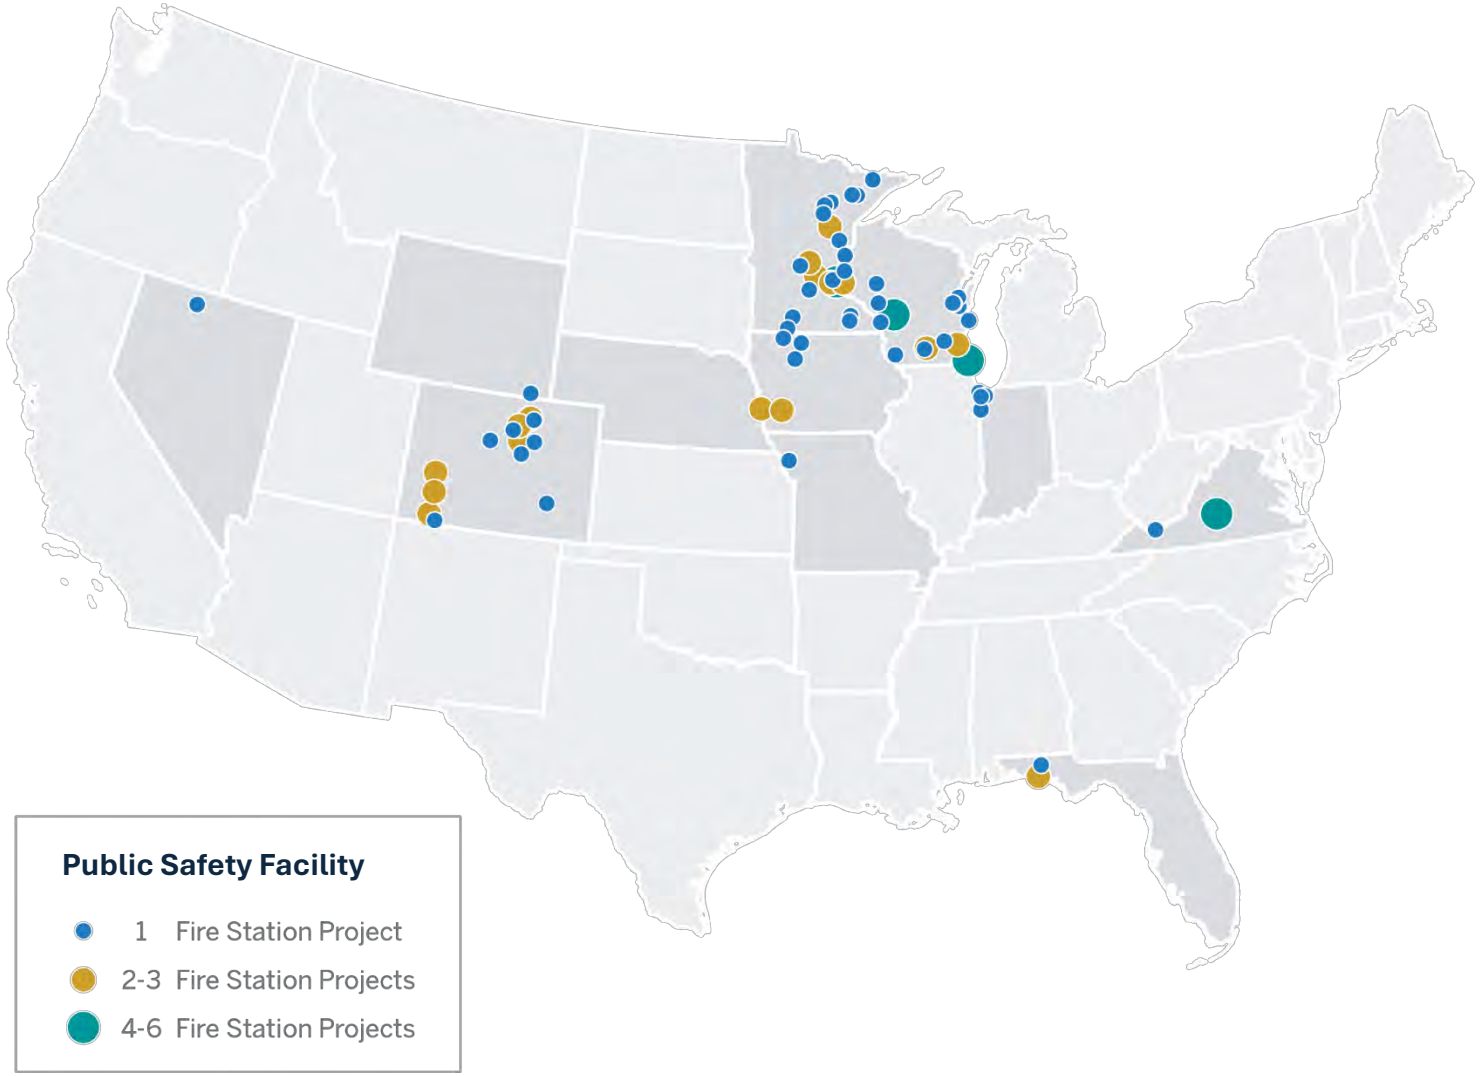


Our Consideration Points

ACTING AS YOUR ADVOCATE



One- vs. two-story design

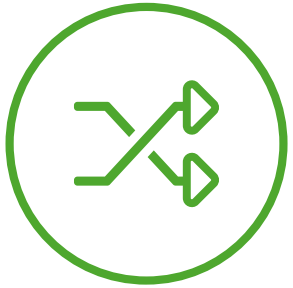

Operational impacts



Project ripple effects



Delivery methods



Phasing/ timelines

Supporting Future Response Needs

OPTIMIZE WITHIN THE PROJECT SITE



One-Story vs. Two-Story

OPTIMIZE WITHIN THE PROJECT SITE






POTENTIAL ONE-STORY CONFIGURATIONS

Similar Challenges and Solutions

OPTIMIZE WITHIN THE PROJECT SITE



St. Joseph Fire Station

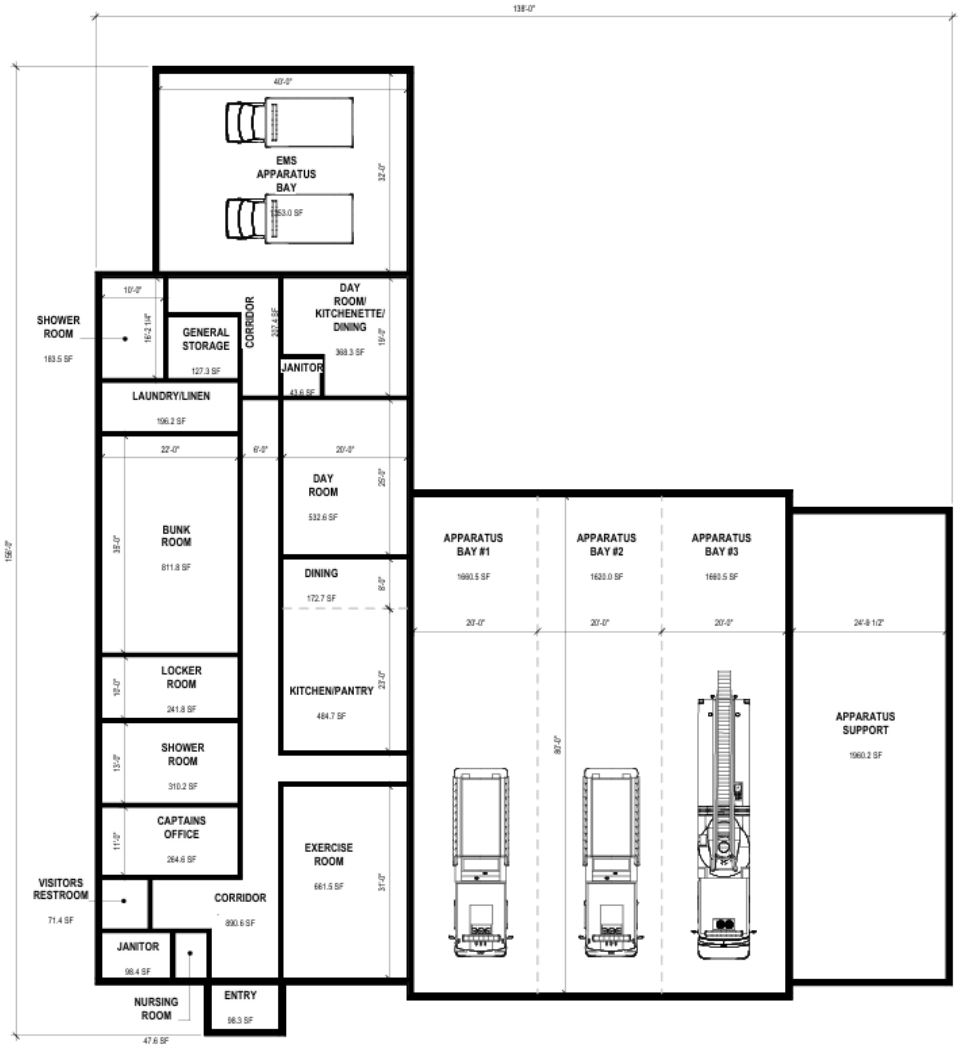

Similar Challenges and Solutions

OPTIMIZE WITHIN THE PROJECT SITE



Kenosha Fire Station No. 1



Kenosha Fire Station No. 4

We Serve Those Who Serve

WHY SEH?

















SEH


Building a Better World
for All of Us®

THANK YOU! | QA

Project Approach

PRIORITIZE COST CONTROL AND SCHEDULE

Preliminary Schedule

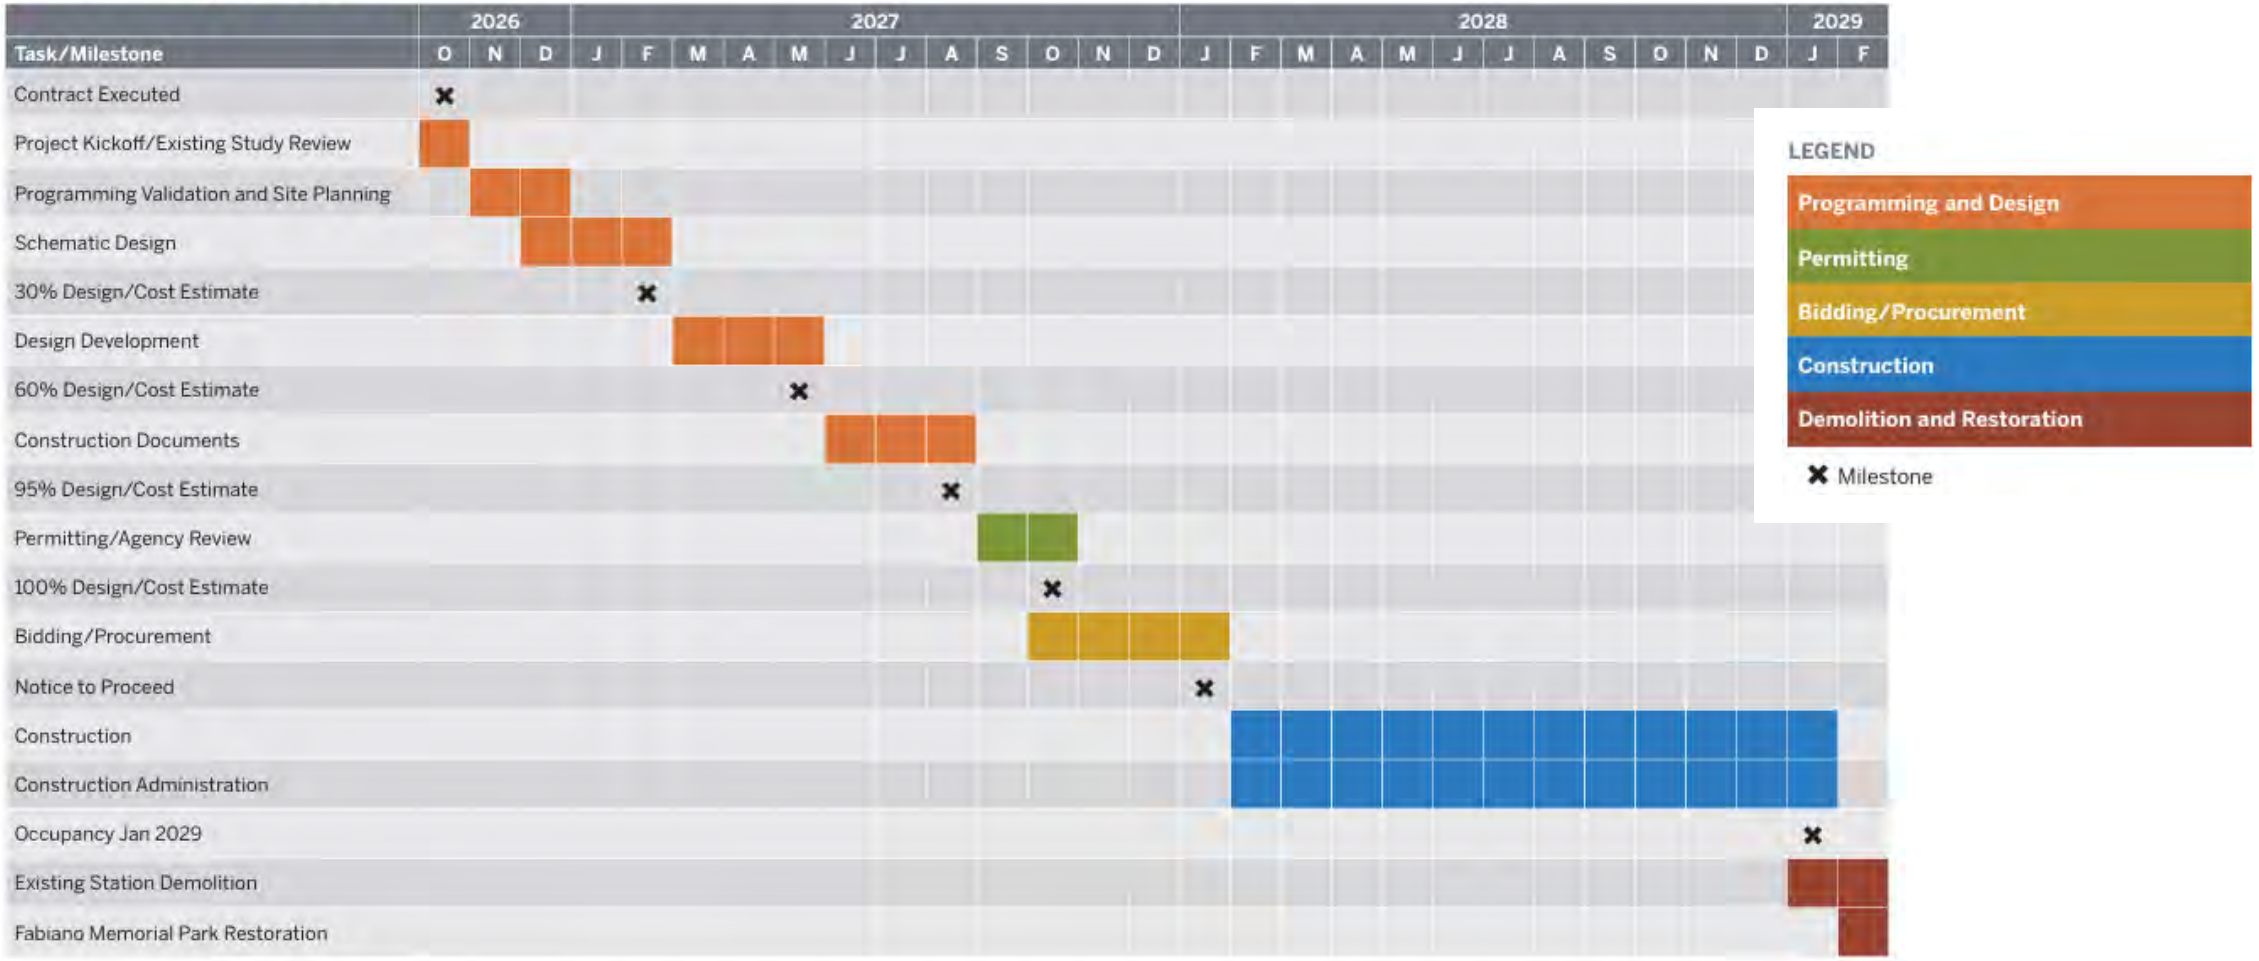

Budget Control

PRIORITIZE COST CONTROL AND SCHEDULE

Three-step estimates process to monitor budget

- 30% plans
  - *Sq. ft. estimate based on past projects*
- 60% plans
  - *Obtain bids from preferred subcontractors for divisions of work with the highest level of volatility*
  - *Compile balance of estimate based on unit costs from our database*
- 90% plans
  - *Reconfirm pricing with selected contractor*
  - *Verify quantities and unit costs*

Stor-It Right
Job #: 22-119

DIV.	Description	2023 Bids Received	8/31/2024 Amount	2024 Bids Received	7/29/2024 Amount
01	Quality Control Testing	2	$12,080	5	$13,463
01	Final Cleaning	2	$12,960	2	$12,303
03	Concrete	3	$435,500	5	$392,084
03	Floor Coating - sealers	1	$0	-	$11,010
04	Masonry	2	$62,195	3	$53,400
05	Metals	2	$7,500	2	$8,250
05	Pre-Engineered Buildings	1	$2,209,928	3	$2,017,500
06	Carpentry	1	$86,494	1	$70,160
07	Foam Insulation	1	$14,270	1	$27,020
07	Batt Insulation - *Inc. in Division 09, Steel Studs*	-	$0	-	$0
07	Roofing - *Inc. Metal Panels at Bumpouts*	1	$113,300	1	$117,900
07	Metal Panels - *Furnish and install*	-	$0	1	$0
07	Joint Sealants - *Masonry Control Joints*	1	$3,360	1	$3,110
08	Doors, Frames, and Hardware - *Inc. in Division 06, Carpentry*	-	$0	-	$0
08	Overhead Doors & Grilles	2	$181,365	2	$314,020
08	Entrances & Storefronts	1	$64,321	2	$71,800
09	Steel Stud Framing and Drywall	1	$25,500	2	$36,070
09	Tiling	2	$16,775	2	$17,929
09	Acoustical	2	$4,055	2	$3,850
09	Painting	1	$11,400	2	$12,540
10	Toilet Accessories - *Inc. in Division 06 , Carpentry*	-	$0	-	$0
10	Emergency Access & Information Cabinets	-	$0	-	$750
12	Casework - *Inc. in Division 06, Carpentry*	-	$0	-	$0
22	Plumbing	2	$75,810	5	$54,025
23	HVAC	1	$266,260	2	$268,800
26	Electrical	1	$347,662	2	$261,225
26	Exterior Lighting - *Inc. in Division 26, Electrical*	-	$0	-	
31	Earthwork	4	$315,900	5	$466,567
32	Asphalt Paving	2	$211,161	4	$179,189
32	Curb & Gutter	2	$33,485	3	$25,935
32	Fences & Gates	3	$137,139	3	$132,756
32	Landscaping	3	$93,450	3	$104,404
33	Site Utilities	2	$357,640	5	$359,200
	Subtotal		$5,099,510		$5,035,260
	General Conditions		$188,920		$201,951
	Contingency (1%)		$52,884		$52,372
	Architecture: Base architecture plus additional Architecture minus monies paid to date		$87,040		$53,067
	Total Cost		$5,428,355		$5,342,650
	Construction Management Fee (4%)		$217,134		$213,706
	General Liability		$37,825		$48,340
	Builders Risk Non-Combustable		By Owner		By Owner
	Project Cost		**$5,683,314**		**$5,604,696**
	Size in Building SF		**51,400**		**44,040**
	Cost per Building SF		**$110.57**		**$127.26**
	Alternates				
1.	158 - 4" bollards and covers at all exterior overhead doors (only 132 in 2023)		$60,532		$104,620
2.	Increase chain link fence to 8'-0" with three rows of barbed wire		$15,844		$10,445
3.	Provide watering of plants only for 30 days after installation		$2,799		$1,626
4A.	Commercial de-icing system for gutters and downspouts of Building #7 and #8				$16,690
4B.	Residential de-icing system for gutters and downspouts of Building #7 and #8		TBD		$9,274
5.	Asphalt wedges to avoid damage to site concrete				$3,091
6.	Buildings 5 & 6				$804,511
7.	Add Overhead Door operators to Building 7 & 8				$37,099

Exclusions
See proposal for exclusions

Proposed Fee

THE SEH TOOLBOX

Base Proposal Pricing		
Programming and Preliminary Design	$75,500	377.5 hours
Schematic Design Development	$75,500	377.5 hours
Design Development	$50,000	250 hours
Architectural Construction Documents	$390,000	1,950 hours
Construction Management (Administration)	$156,000	780 hours
Closeout and Warranty	$33,000	165 hours
Total Base Proposal Pricing	**$780,000**	**3,900 hours**

Reimbursable Costs	
Plan Review (if to be provided by consultant)	$5,000
Prints/Reproduction (if to be provided by consultant)	$500
Travel (mileage)	$2,000

Specialists in Public Safety

INTRODUCTION



MARK ZVITKOVITS
TEAM/PROJECT MANAGER,
PROJECT ARCHITECT

Mark is a paid on-call firefighter and architect who designs with real operational insight



CHUCK LEIPZIG
OPERATIONS SPECIALIST

Chuck is the former Fire Chief in Kenosha, Wisconsin, and has executed strategic plans for facilities and staffing



GREG WORMSER
OPERATIONS SPECIALIST

Greg served as Fire Chief in Lynchburg, Virginia, and translates his operational experience into effective station design

Established 1843
Somers
VILLAGE & TOWN
www.somerswi.gov
P.O. Box 197, Somers, WI 53171 PH: 262-859-2822 FAX: 262-859-2331

VILLAGE OF SOMERS
VILLAGE BOARD
WORK SESSION ITEM MEMORANDUM

WORK SESSION: October 6th, 2026

TO: Village President Stoner and Board of Trustees

PREPARED BY: Josh Sullivan, Public Works Superintendent

REVIEWED BY: Jim Hurley, Village Administrator
Kevin Poirier, Assistant Administrator

AGENDA ITEM: #7 Proposed update to Village's Mailbox Replacement Policy, in relation to snowplowing operations

BACKGROUND:

Village/Town of Somers snowplow operators exercise reasonable care when plowing Village/Town streets and roads under demanding and difficult conditions. Despite these efforts, accidents may occur that result in damage to mailboxes. A mailbox replacement policy establishes procedures for reporting, investigating, repairing, and replacing mailboxes damaged during snowplowing operations. The Village/Town's current policy dates to 2004 and is in need of an update.

COMMENTS:

The Public Works Department has reviewed the existing mailbox policy and drafted an updated version that more clearly defines when, how, and under what conditions a mailbox should be replaced — and who is responsible for the cost.

ATTACHMENTS:

2004 Town Policy

2026 Proposed Mailbox Replacement Policy

Memo

Town of Somers
P.O. Box 197 • Somers WI 53171
(262) 859-2822

TO: Carol Fischer-Town Chairperson
Town Supervisors: Vernon Wienke, Karl Scheidt, Benjamin Harbach and Larry Harding
Financial Manager-Jean Anderson,
Town Clerk/Treasurer Kay Goergen

FROM: William A. Morris
Town Administrator

CC:

DATE: March 23, 2004

RE: Mailbox Policy

MESSAGE

Attached is the latest revision to our Mailbox Replacement Policy for tonight's meeting.

WILLIAM A. MORRIS
TOWN ADMINISTRATOR

Public Works

By Bill Morris, Town Administrator

On March 23rd, the Somers Town Board adopted a mailbox policy in regards to snowplow damage. The owner/occupant of the mailbox shall make a report to the Town within 72 hours of the alleged damage. The report should detail location of the damage, description of the mailbox, approximate time of damage, and estimated cost of parts of the mailbox which need to be repaired. Any mailbox that is damaged must be located not closer than 2 feet from the nearest paved road surface. After receiving the report, the Town will investigate the incident. In the event the damage was caused by Town operations, the owner will be reimbursed for up to $50.00 in damages to the mailbox and supporting structure with the owner doing the labor. The Town will reimburse up to $30.00 if the owner wishes the Town to do the labor. Remember that these claims are only applicable if the damage occurred on a Town Road and was caused by a Town snowplow, not from falling snow.

A Yard Waste Container will be in place for residents to use commencing April 1, 2004 at the location west of the Town Hall.

TOWN MEETINGS AND EVENTS:

Tues. April 6th SPRING ELECTION
" " 7 pm Work Session
Mon. April 12 7 pm Plan Commission
Tues. April 13 7 pm Town Board
Thurs. April 15 7 pm ANNUAL MEETING
Tues. April 27 7 pm Town Board, Water Utility & Work Session to follow
Tues. May 4 7 pm Work Session
Mon. May 10 7 pm Plan Commission
Tues. May 11 7 pm Town Board
Tues. May 25 7 pm Town Board, Water Utility & Work Session to follow
Tues. June 8 7 pm Work Session
Mon. June 14 7 pm Plan Commission
Tues. June 15 7 pm Town Board
Tues. June 29 7 pm Town Board, Water Utility & Work Session to follow
Mon. July 5 2 pm Parade & Ice Cream Social
Tues. July 6 7 pm Work Session
Mon. July 12 7 pm Plan Commission
Tues. July 13 7 pm Town Board
Tues. July 27 7 pm Town Board, Water Utility & Work Session to follow
Tues. Aug. 3 7 pm Work Session
Mon. Aug. 9 7 pm Plan Commission
Tues. Aug. 10 7 pm Town Board
Tues. Aug. 24 7 pm Town Board, Water Utility & Work Session to follow
Tues. Sept. 7 7 pm Work Session
Mon. Sept. 13 7 pm Plan Commission
Tues. Sept. 14 7 pm Town Board
Tues. Sept. 28 7 pm Town Board, Water Utility & Work Session to follow
Tues. Oct. 5 7 pm Work Session
Mon. Oct. 11 7 pm Plan Commission
Tues. Oct. 12 7 pm Town Board
Tues. Oct. 26 7 pm Town Board, Water Utility & Work Session to follow
Tues. Nov. 2nd PRESIDENTIAL ELECTION
" " 7 pm Work Session
Mon. Nov. 8 7 pm Plan Commission
Tues. Nov. 9 7 pm Town Board
Tues. Nov. 23 7 pm Town Board, Water Utility & Work Session to follow

REMINDER: Recycling is not a choice, it's a state mandated law! For new Town residents, come in to the Town Office and obtain a recycle bin. The first one is free and replacement bins are $6.00 each. Thank you for recycling!

TOWN OF SOMERS
P. O. BOX 197
SOMERS, WI 53171-0197

Postage permit

March 24, 2004

Resolution 6-04
Chairperson Fischer read Resolution 6-04 Resolution to Reduce Number of Election Workers for April 6th Election. The Clerk/Treasurer commented that 7 election workers are required at each polling place and the Board can only reduce the number by passing a resolution. Sup. Harbach moved to adopt Resolution 6-04 as presented. Sup. Harding seconded the motion and passed 3-0.

Town Newsletter
The Board reviewed the Town Newsletter. An insert for a Fire Dept. fundraiser was added to the newsletter. Sup. Harding moved to approve the newsletter. Sup. Harbach seconded the motion and passed 3-0.

Amusement Park Licenses
The Board reviewed applications for renewal of Amusement Park Licenses for George Capoun Golf Academy, 4209 Green Bay Rd. and R & D's Roadside Saloon, 1200 Green Bay Rd. The Clerk/Treasurer reported the Fire and Building Inspector had inspected both licensed premises. Sup. Harbach moved to grant the licenses. Sup. Harding seconded the motion and passed 3-0.

Mailbox Policy
Sup. Harbach moved to remove the table the tabled mailbox policy. Sup. Harding seconded the motion and passed 3-0. Chairperson Fischer read the revised policy aloud. Sup. Harding moved to approve the mailbox policy as read. Sup.Harbach seconded the motion and passed 3-0.

Defibrillator Purchase
Fire Chief Krause reviewed the defibrillator purchase with the Board. The total bid of $69,411.60 from Zoll is inclusive of 3 complete machines set to specifications including batteries, carry cases, battery chargers and all equipment needed for startup. It also includes training and a $500 per unit for trade-in of old equipment. Sup. Harbach moved to approve the purchase, seconded by Sup. Harding and passed 3-0.

Dispose of old Van
Sup. Harbach moved to have Public Works personnel sell the old Water Utility van to a salvage yard. Sup. Harding seconded the motion and passed 3-0.

Mailbox Replacement Policy

(a) Purpose

Village/Town of Somers snowplow operators exercise reasonable care when plowing Village/Town of Somers streets and roads under demanding and difficult conditions. Despite these efforts, accidents may occur that result in damage to mailboxes. This policy establishes procedures for reporting, investigating, repairing, and replacing mailboxes damaged during snowplowing operations.

(b) Notification; Investigation

(1) A property owner who believes that a mailbox has been damaged by Village/Town of Somers snowplowing operations shall provide telephone or written notice to the Village/Town within forty-eight (48) hours of the suspected damage.

Upon receiving notice, the Superintendent of Public Works or his/her designee shall investigate the alleged damage and determine, to the extent reasonably possible, the cause of the damage.

(2) If the Superintendent of Public Works determines that the mailbox damage resulted from improper installation, unusual design, deterioration, lack of maintenance, or another condition identified in Subsection (b)(3), the Village/Town of Somers shall not be responsible for the damage. Any mailbox replacement or repair shall be at the property owner's expense.

(3) The Village/Town of Somers shall not be responsible for mailboxes damaged on the Village/Town road system by Village/Town equipment when the investigation determines that:

a. The mailbox was not of a standard design or was not installed in conformance with the Postmaster General's applicable standards, even if the mailbox was damaged by Village/Town equipment.

> *USPS Standards indicate that the bottom of the mailbox should be 41” to 45” above the road surface and the front of the mailbox should be 6” to 8” from the road edge, or the face of the curb where applicable. Installed on a 4” X 4” wooden support, buried no more than 24” deep.*

b. The mailbox was improperly installed or had a deteriorated, weakened, or defective post or mounting materials.

DRAFT

c. The mailbox, post, or installation was not in good repair or was otherwise inadequately maintained.

d. The evidence indicates that the weight, force, or accumulation of plowed snow caused the damage to the mailbox and/or post, rather than direct contact with Village/Town equipment.

(4) The Village/Town of Somers shall be responsible for mailboxes damaged on the Village/Town road system by Village/Town equipment when the investigation determines that all the following conditions are satisfied:

a. Physical damage, supported by reasonable documentation or other evidence provided by the property owner or the Village/Town, was caused by actual contact with Village/Town equipment.

b. The mailbox and post are of a standard design and were installed in conformance with the Postmaster General's applicable standards. The property owner is solely responsible for ensuring that the mailbox and post comply with applicable construction, material, and installation standards.

c. The mailbox, post, and existing installation were in good repair immediately prior to the incident.

(5) Replacement of mailboxes performed by the Public Works Department shall be limited to a minimum standard U.S. Post Office approved mailbox and standard 4" X 4" treated wood post.

(c) Payment

If the investigation determines that a mailbox was damaged by direct contact with Village/Town equipment and the Village/Town is responsible under this policy, the property owner shall be eligible for reimbursement toward the cost of replacement materials in an amount not to exceed Seventy-Five dollars ($75.00).

Reimbursement shall be issued after the property owner submits receipt(s) documenting the purchase of replacement materials. Installation shall be the responsibility and expense of the property owner.

If the property owner elects that the Public Works Department replace the damaged mailbox, the replacement materials will be purchased and installed by the Public Works Department and no reimbursement will be issued.

DRAFT

The Village/Town of Somers shall not provide or reimburse the cost of special, decorative, or upgraded mailboxes or posts. If a property owner elects to install a decorative or upgraded mailbox and/or post, any additional cost shall be borne entirely by the property owner.

(d) Temporary Mailboxes; Minor Repairs

(1) Upon request, the Public Works Department may install a temporary mailbox, when warranted by the circumstances. A temporary mailbox may remain in place until the permanent mailbox is installed.

(2) The Superintendent of Public Works may, in his/her discretion, authorize or perform a minor repair to a damaged mailbox when the cost is limited and the repair can reasonably be completed by the Public Works Department.

(e) Appeals

If a property owner disputes the determination of the Superintendent of Public Works or his/her designee, the property owner may appeal the decision to the Village/Town Administrator.

The appeal shall be submitted in writing to the Village/Town Administrator within fourteen (14) days after the date of the Superintendent of Public Works' determination. The Village/Town Administrator shall review the determination and issue a decision on the appeal.

DRAFT

Current Policy

Public Works, March 2004

The owner/occupant of the mailbox shall make a report to the Town within 72 hours of the alleged damage. The report should detail location of the damage, description of the mailbox, approximate time of damage, and estimated cost of parts of the mailbox which need to be repaired. Any mailbox that is damaged must be located not closer than 2 feet from the nearest paved road surface. After receiving the report, the Town will investigate the incident. In the event the damage was caused by Town operations, the owner will be reimbursed for up to $50.00 in damages to the mailbox and supporting structure with the owner doing the labor. The Town will reimburse up to $30.00 if the owner wishes the Town to do the labor. Remember that these claims are only applicable if the damage occurred on a Town Road and was caused by a Town snowplow, not from falling snow.

DRAFT

Established 1843
Somers
VILLAGE & TOWN
www.somerswi.gov
P.O. Box 197, Somers, WI 53171 PH: 262-859-2822 FAX: 262-859-2331

VILLAGE OF SOMERS
VILLAGE BOARD
WORK SESSION ITEM MEMORANDUM

WORK SESSION: October 6th, 2026

TO: Village President Stoner and Board of Trustees

PREPARED BY: Josh Fugate, Utilities Manager

REVIEWED BY: Jim Hurley, Village Administrator

AGENDA ITEM: #8 Discuss and consider improvements to the Pike Creek Lift Station

BACKGROUND:

The Pike Creek Lift Station is a critical sanitary sewer facility serving existing development and multiple Tax Increment Districts (TIDs) within the Village. The station is currently near its available wastewater capacity, and the associated 14-inch force main has experienced operational limitations related to pump capacity, force main velocity, and solids accumulation. The existing system does not provide adequate long-term flexibility to accept additional development flows while maintaining reliable operation of the existing sanitary sewer system.

The proposed Pike Creek Lift Station Improvement Project is intended to address these limitations as one coordinated sanitary sewer improvement program. The preliminary scope includes replacement of the two existing 1,500 GPM pumps with larger pumps capable of maintaining a minimum velocity of two feet per second through the 14-inch force main; replacement of the generator and motor controls; process piping, flushing, and lift station building modifications; improvements to the air release system; interceptor sewer inflow reduction; and replacement of the downstream junction vault.

The downstream junction vault located at CTH JR (39th Avenue) and CTH E (12th Street) is the most immediate priority within the overall project. The structure has experienced substantial deterioration from long-term exposure to sewer gases, primarily hydrogen sulfide (H2S). It is also a critical conveyance point because all sanitary sewer flow from areas west of 39th Avenue converges at this location before continuing downstream. A structural or internal failure at the vault could obstruct sanitary flow from the area west of 39th Avenue and require an emergency bypass and replacement operation.

UPDATE:

The current preliminary opinion of probable cost estimates the complete Pike Creek Lift Station Improvement Project at $3,835,000. This includes an estimated $2,950,000 in construction costs and $885,000 for contingencies and engineering. The preliminary construction estimate includes $400,000 for the junction vault replacement, consisting of a $200,000 allowance for the delivered structure and markup and $200,000 for removal of the existing structure, installation, and bypass pumping.

The July 7, 2026 Work Session funding review contemplated approximately 75 percent of the project being funded through the affected TIDs and approximately 25 percent through the Sewer Utility. The non-TID/Sewer Utility share was estimated at $958,750, which is consistent with the approximately $960,000 FY 2027 CIP request. Timing remains important because qualifying TID project costs must be committed within the applicable expenditure period prior to district closure.

Staff recommends proceeding with design and engineering for the entire Pike Creek project, while directing the Village engineer to advance the CTH E/CTH JR junction vault as the first design priority. A preliminary replacement concept prepared in March 2026 identified a 120-inch polymer junction structure with full-depth troughing and connections to the existing 42-inch, 24-inch, 14-inch, 24-inch, and 6-inch piping. The vendor submittal requires field verification of inverts, elevations, pipe types and classes, and ring/cover requirements. The March 2026 vendor quotation totaled $130,095 for the structure and freight; however, that quotation has expired and should be treated only as a planning reference.

COMMENTS:

Staff is requesting Village Board approval to proceed with design and engineering for the complete Pike Creek Lift Station Improvement Project. Engineering should be sequenced so that the CTH E/CTH JR junction vault begins immediately due to its existing H2S deterioration, its critical location in the sanitary collection system, and the consequence of a failure at a point receiving all sanitary flow from west of 39th Avenue.

Following initiation of the junction vault design, engineering should continue on the remaining Pike Creek improvements so the Village can develop a coordinated final design, construction phasing plan, updated opinion of probable cost, and bid-ready documents for the overall project. This authorization would allow the project to advance through engineering and construction planning; final construction contracts, project financing, and award recommendations would be brought back to the Village Board for separate consideration.

ATTACHMENTS:

March 2, 2026 - Armorock Junction Vault #100 Preliminary Submittal

March 2, 2026 - Armorock Quotation 7.5.78.00

Preliminary Opinion of Probable Cost - Pike Creek Lift Station Interim Upgrade

2027 CIP Request – DPW – Pike Creek Sanitary Improvement

2027 FIN Bidget – CIP – Somers

Baxter Woodman Engineer's Project No. 2601286.00: Design services for the Pike Creek lift station, force main, and junction manhole improvements in the amount of $104,900.

ARMOROCK™

1575 W Horizon Ridge Parkway
#530427
Henderson, NV 89012

207 Heritage Court
Sulphur Springs, TX 75482

1708 Turkey Creek Road
Plant City, FL 33566

702-824-9702
www.armorock.com

APPROVED BY: _____

Structure: JUNCTION VAULT #100 (ROUND)

Job Number:

Job Name: CTH E Sewer & Water Extensions B - Village of Somers, WI

Job Location: Somers, WI
Kenosha County

Based on:

Take Off By: 3/2/2026 AndrewGaines

Contractor:

Agency:

Engineer:

Design Build Height

Rim	+	682.00'
Lowest Invert	-	674.51'
Design Height	=	7.49'

Stack Build Height

Adjustment	+	1.07'
Eccentric Slab	+	1.00'
Base Gain	+	5.42'
Design Height	=	7.49'
Floor Thickness	+	1.08'
Outside Height	=	8.57'

Ship Date:

Ring: 36" Frame and Cover by Others

Channel: FULL DEPTH TROUGHING

Reduction:

Notes: VERIFY INVERTS AND ELEVATIONS
VERIFY PIPE TYPES AND CLASS
VERIFY RING/COVER - SIZE/TYPE


CAD DRAWING WILL BE NEEDED DURING SUBMITTALS-SUBJECT TO CHANGE

BUOYANCY COLLAR (IF REQUIRED) TO BE POURED IN FIELD BY OTHERS. ARMOROCK TO PROVIDE DRILLED HOLES IN BASE AND FRP REBAR TO BE EPOXIED IN FIELD BY CONTRACTOR


Openings

ID	Invert	Pipe Size	Connector	Hole Size	Angle	To CL	Top to Top	Hole Former
#1	674.90'	42" C900 DR-18	S206-48 Boot	48" Ø	0°	37.39"	16.61"	
#2	674.92'	24" C900 DR-21	S206-30 NPC Boot	30" Ø	180°	29.52"	33.48"	24 C900 DR21
#3	674.92'	14" Boot C900 DR-21	S106-20BWS NPC Boot	20" Ø	180°	24.77"	43.23"	
#4	674.92'	24" C900 DR-21	S206-30 NPC Boot	30" Ø	180°	29.52"	33.48"	24 C900 DR21
#5	674.51'	6" PVC C900 150	S106-12BWS Boot	12" Ø	270°	16"	56"	06 C900 150

Elevation (View A-A)

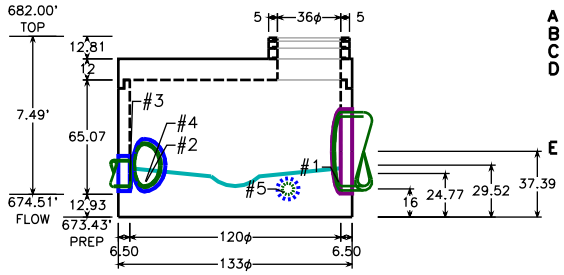

Plan View

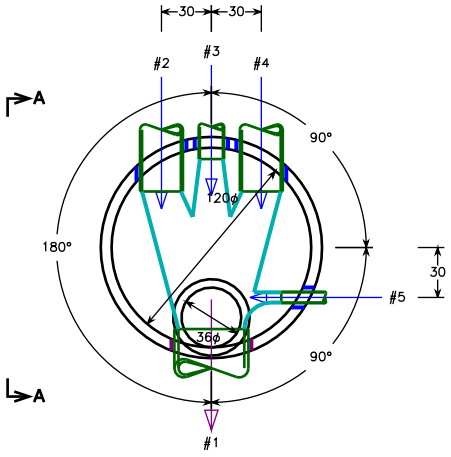

BOM For Stack

ID	Description	Part Number	Qty.	Weight
	14' X 1 1/4" JOINT MASTIC	MASJ	10	
	POLYMER GROUT KIT	PGROUT	2	
	1.25 IN X 14 FT JOINT MASTIC ROLL	MASJ	12	
	120" JOINT GASKET	120" Joint Gask	1	
A	36 IN X 2 IN FINISH PRO-RING	PR36X2FN	1	
B	36 IN X 4 IN GRADE PRO-RING	PR36X4G	1	
C	36 IN X 6 IN GRADE PRO-RING	PR36X6G	1	
D	120 IN ECC POLYMER LID FLAT W/ 36" ACCESS	MHL12036	1	13,500
E	120 IN X 6 FT 6 IN POLYMER PRECAST BASE FULL DEPTH TROUGHING	MHB12078.1	1	42,600
	Totals (precast, lbs.)		5	56,100

ARMOROCK ™

1575 W Horizon Ridge Parkway
#530427
Henderson, NV 89012

207 Heritage Court
Sulphur Springs, TX 75482

1708 Turkey Creek Road
Plant City, FL 33566

702-824-9702
www.armorock.com

Quote Date: 3/2/2026

To:

Reference: CTH E Sewer & Water Extensions B - Village of Somers, WI
Somers, WI
Kenosha County

Sales Manager: Matthew Bustin

Q U O T A T I O N

Notes:

1. Quote is subject to our standard terms, conditions, and shipping policies.
2. Payment is due at Net 30. Late Payment service charge for over 30 days will be charged at 18% APR
3. Quote is valid for 30 days from issue date to receipt of PO after 30 days quote is subject to change based off market value of materials.
4. Sales tax not included. All applicable taxes are to be paid by purchaser
5. If owner requires items to be grouted in field contractor is responsible for materials and labor costs incurred.
6. All loads will be billed at $5,500 for each oversized load at 133" out of Sulphur Springs,TX. Total of 2 oversized load(s) at 133" needed for job. Customer will only be billed for trucks used. Additional trucks will be billed at market rate.
7. Freight requested under 3 days notice may be subject to increased freight rates
8. Products will be billed at unit pricing per quotation
9. Rush orders will be priced accordingly.
10. Contractor shall be responsible for joint sealing and performance.
11. Miscellaneous items such as grout, epoxy, and hardware are not included with the structures unless a specific line item is shown on this quote. Additional charges will apply for any extra items that are not shown on this quote.
12. Final lead time is determined at date of approved submittal.
13. Project retention is not allowed.
14. Summation of structure price is for convenience of bidding only. Structures will be billed by components.Customer purchase order needs to match up to component pricing.

From: AGaines

ARMOROCK™

1575 W Horizon Ridge Parkway
#530427
Henderson, NV 89012

207 Heritage Court
Sulphur Springs, TX 75482

1708 Turkey Creek Road
Plant City, FL 33566

702-824-9702
www.armorock.com

For:

Ref: CTH E Sewer & Water Extensions B - Village of Somers, WI

Somers, WI

Quote Date: 3/2/2026

Structure	Description	Height	Weight	Price
JUNCTION VAULT #100 (ROUND)	120" Polymer Manhole	7.49'	56,100	$119,095

1	PR36X2FN	36 IN X 2 IN FINISH PRO-RING	1	PR36X4G	36 IN X 4 IN GRADE PRO-RING
1	PR36X6G	36 IN X 6 IN GRADE PRO-RING	1	MHL12036	120 IN ECC POLYMER LID FLAT W/ 36" ACCESS
1	MHB12078.1	120 IN X 6 FT 6 IN POLYMER PRECAST BASE FULL DEPTH TROUGHING	1		S106-12BWS BOOT
1		S106-20BWS NPC BOOT	2		S206-30 NPC BOOT
1		S206-48 BOOT	12	MASJ	1.25 IN X 14 FT JOINT MASTIC ROLL
1	120" Joint Gasket	120" JOINT GASKET	10	MASJ	14' X 1 1/4" JOINT MASTIC
1	PGROUT	POLYMER GROUT KIT	1	PGROUT	POLYMER GROUT KIT

Sub-Total	$119,095
Freight/Delivery	$11,000
Total Price for CTH E Sewer & Water Extensions B - Village of Somers, WI	$130,095

Project Description and Preliminary Opinion of Probable Cost


Future Sanitary Sewer Improvements Downstream of TID 1
Village of Somers, WI


Project 1

Pike Creek Lift Station Interim Upgrade Two feet per second velocity in entire 14-inch force main	Approximate Quantity	Unit Price	Amount
New Sewage Pumps	1 LS	$ 400,000	$400,000
New Generator	1 LS	$ 400,000	$400,000
New Motor Controls	1 LS	$ 500,000	$500,000
Mechanical Modifications and Flushing Capability	1 LS	$ 600,000	$600,000
LS Building Modifications	1 EA	$ 200,000	$200,000
Juntion Manhole Delivered and Mark-up	1 EA	$ 200,000	$200,000
Junction Manhole Installation with Removal and Bypass Pump	1 ea	$ 200,000	$200,000
Air Release Chambers - Larger Equipment	3 EA	$ 50,000	$150,000
Interceptor Sewer Inflow Reduction	1 LS	$ 300,000	$300,000
Construction Cost			**$2,950,000**
Contingencies and Engineering (30%)			$885,000
Project Cost			**$3,835,000**

Improvement Description - Project 1

Replace the two existing 1500 gpm pumps shown on Page 2 with larger pumps that produce a minimum of two feet per second for the entire length of 14-inch force main. Modifications to the existing process piping is needed in addition to replacement of the motor controls and generator for the larger pumps. Fitting modifications are needed to allow flushing of the force main and air release modifications and end junction manhole needed due to H2S degregation. This project will likely be needed before TID 1 closes.

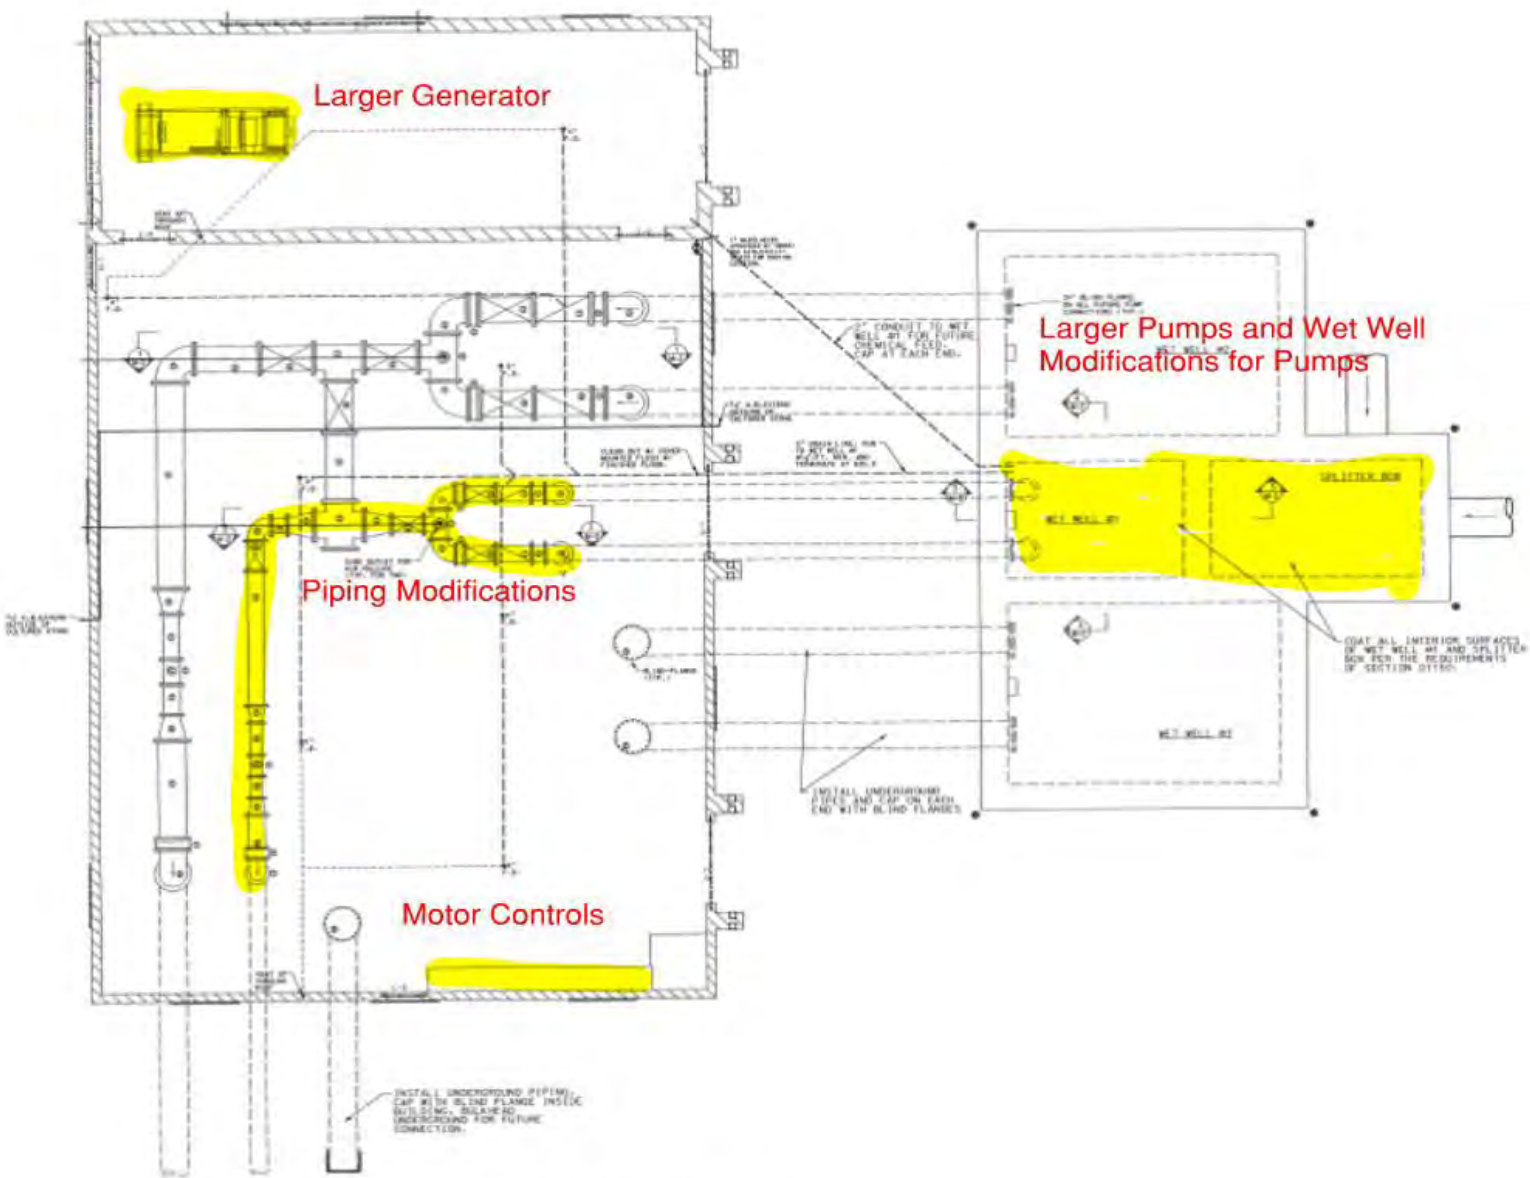
Larger Generator
Larger Pumps and Wet Well Modifications for Pumps
Piping Modifications
Motor Controls
PIPING PLAN

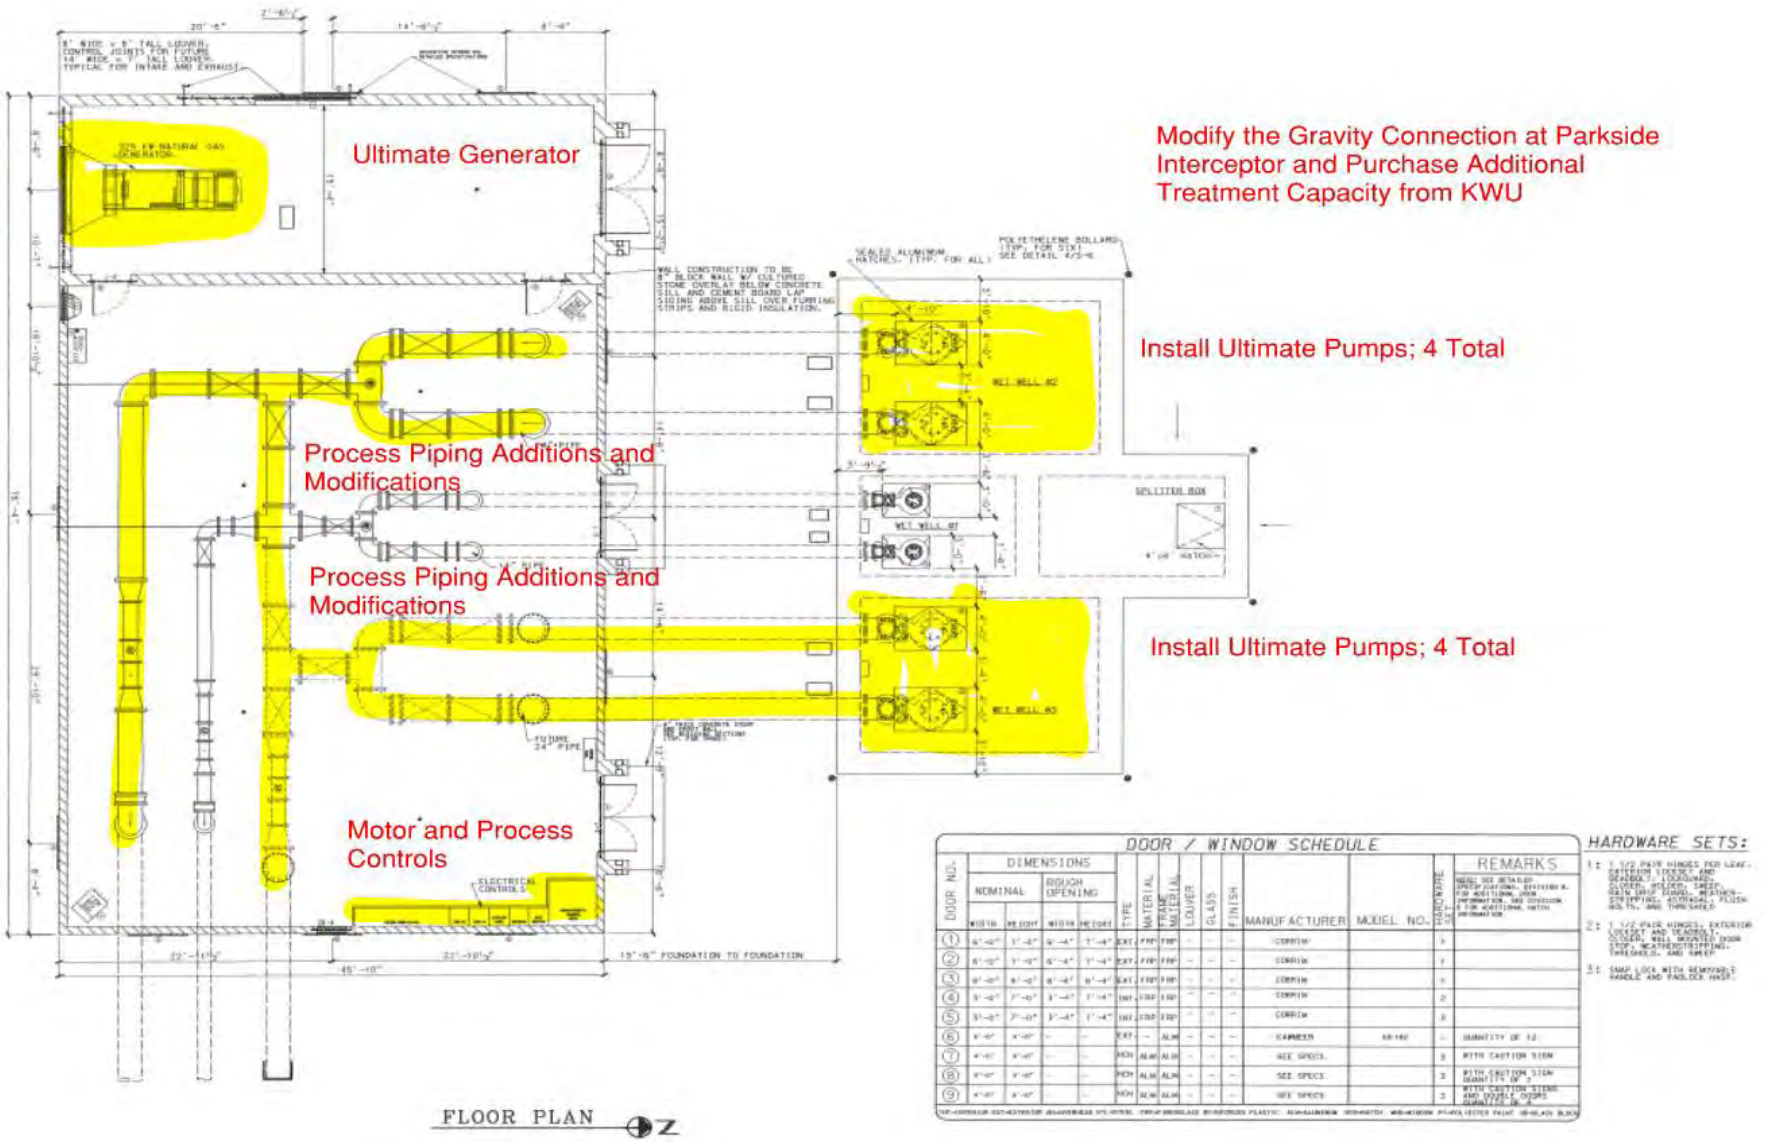
Ultimate Generator
Process Piping Additions and Modifications
Process Piping Additions and Modifications
Motor and Process Controls
Modify the Gravity Connection at Parkside Interceptor and Purchase Additional Treatment Capacity from KWU
Install Ultimate Pumps; 4 Total
Install Ultimate Pumps; 4 Total
DOOR / WINDOW SCHEDULE
HARDWARE SETS:
FLOOR PLAN

2027 Consolidated CIP

	2027 total proposed CIP budget	2027 proposed General fund	2027 proposed Sewer fund CIP	2027 proposed Water fund CIP	2027 proposed Stormwater fund CIP	2027 proposed TID #1,2,3,4,5,6 CIP	Use of funds: Carried over from 2026	2023A borrowing	2026A borrowing	2027 cash	2028 cash	ARPA funds	TIDS	Use of carry over funds from previous borrowings
General fund:														
Paving:														
Total 2027 Paving		-												
Whispering Meadows paving-Construction cost	490,810	490,810								490,810				
Whispering Meadows paving-Engineering cost	49,081	49,081								49,081				
Whispering Meadows paving-Contingency cost	85,109	85,109								85,109				
		$0						-						
	$625,000	**625,000**		-	-		-	-		**625,000**	-	-	-	-
Public works:														
54-43 - 2008 - Freightliner 12 YR Dump/Plow Truck	$335,000	335,000								$335,000				
54-11 - 1996 - New Holland Tractor and Batwing Mower	$82,000	82,000								$82,000				
		-								$0				
	$417,000	**$417,000**					-	-	-	**$417,000**	-	-	-	-
Parks:														
	-	-								-	-			
	-	-					-			-	-	-	-	
Public Safety:														
		-								-	-			
Replacement for 2017 chiefs suv	$100,000	100,000								100,000	-			
Training Room AV update	65,000	65,000								65,000	-			
Replace Fire Department Transaction Counter & Operable Glass Transaction Window	18,000	18,000								18,000	-			
		-					-							
	183,000	**183,000**		-	-		-	-	-	**183,000**	-	-	-	
Administration:														
Replacement Computer Plan	20,000	20,000								20,000				
Village Buildings HVAC Repairs	5,000	5,000								5,000	-			
Voting Machines-5 tabulators machines 2 express votes	47,669	47,669								47,669				
Badger Books	13,000	13,000								13,000				
Multi-Use Path Village-wide Plan	30,000	30,000								30,000				
Finance Software Implementation	35,000	35,000								35,000				
IT Firewall	6,000	6,000								6,000				
Phone System Replacement	45,000	45,000								45,000				
Zoning Code Updates	85,000	85,000								85,000				
	286,669	**286,669**		-	-		-	-	-	**286,669**	-	-	-	
TOTAL GENERAL FUND	**$1,511,669**	**1,511,669**		-	-		-	-	-	**1,511,669**	-	-	-	-
Sewer fund:														
Quickview 360 for I & I inspections	$ 24,000.00		24,000							24,000	-			
Whipering Meadows Televising	$ 3,750.00		3,750							3,750	-			
Whipering Meadows Manholes-Paving	$ 55,000.00		55,000							55,000				
Whipering Meadows Manholes-Engineering & Contingency	$ 11,500.00		11,500							11,500				
Pike Creek Sanitary Improvements 25%	$ 958,750.00		958,750							958,750				
Sanitary Sewer Lining	$ 915,000.00		915,000							915,000				
Field Staff Computer	$ 1,352.00		1,352							1,352				
Utilities Manager Vehicle	$ 18,333.33		18,333							18,333				
			$0							-				
TOTAL SEWER FUND	**1,987,685**		**1,987,685**	-	-		-	-	-	**1,987,685**	-	-	-	-
Water fund:														
18th Booster Generator Connection	$ 20,000.00			20,000						20,000				
Hydrant Painting	$ 14,350.00			14,350						14,350				
Field Staff Computer	$ 1,312.00			1,312						1,312				
Utilities Manager Vehicle	$ 18,333.33			18,333						18,333				
Water Meter Replacements	$ 25,000.00			25,000						25,000				
Valve Replacement Fund	$ 10,000.00			10,000						10,000				
Replacement Hydrant Fund	$ 9,000.00			9,000						9,000				
TOTAL WATER FUND	**97,995**			**97,995**	-		-	-	-	**97,995**	-	-	-	
Storm water fund:														
Whipering Meadows Televising	$ 18,250.00				18,250					18,250	-			
Whipering Meadows Stormwater Improvements	$ 119,500.00				119,500					119,500				
Whispering Meadows - Engineering and Contingency	$ 23,900.00				23,900					23,900				
Field Staff Computer	$ 1,312.00				1,312					1,312				
Utilities Manager Vehicle	$ 18,333.33				18,333					18,333				
2026 Paving portion					-					-				
TOTAL STORM WATER FUND	**181,295**			-	**181,295**		-	-	-	**181,295**	-	-	-	
TID# 1, 2, 3, 4, 5, & 6: 75%														
TID# 1: Pike Creek Sanitary Improvements 31%	1,188,850					1,188,850							1,188,850	
TID# 2: Pike Creek Sanitary Improvements 32%	1,227,200					1,227,200							1,227,200	
TID# 3: Pike Creek Sanitary Improvements 2%	76,700					76,700							76,700	
TID# 4: Pike Creek Sanitary Improvements 4%	153,400					153,400							153,400	
TID# 5: Pike Creek Sanitary Improvements 4%	153,400					153,400							153,400	
TID# 6: Pike Creek Sanitary Improvements 2%	76,700					76,700							76,700	
TOTAL TID # FUND	**2,876,250**			-	-	**2,876,250**	-	-	-	-	-	-	**2,876,250**	
TOTAL	**$6,654,895**	**1,511,669**	**1,987,685**	**97,995**	**181,295**	**2,876,250**	-	-	-	**3,778,645**	-	-	**2,876,250**	-

FY 2027 CIP Request Form

1. Department	Public Works	2. Date Requested	6/10/2026
3. Project Name	Pike Creek Improvements	4. Requested by	Joshua Fugate
5. Project Number	2	6. # of Requests Submitted	
7. Priority of Request	2 of 6		

8. Item /Description (Rationale for Project, Ex. Why now? Why this budget?)

The Sewer Utility is requesting funding for the Pike Creek Lift Station Improvements Project. This project is anticipated to be funded 75% through TID participation and 25% through the Sewer Utility. Proposed improvements include replacing the two existing 1,500 GPM pumps with larger pumps capable of maintaining a minimum velocity of 2 feet per second throughout the entire 14-inch force main, reducing solids accumulation and improving system reliability. Additional improvements include modifications to the process piping, replacement of motor controls and the standby generator to accommodate the larger pumps, installation of force main flushing connections, air release valve improvements, and rehabilitation of the downstream junction manhole affected by hydrogen sulfide (H_2S) deterioration. These improvements were identified in the original 2004 facility plan for the lift station and are expected to be necessary before the closure of TID 1.

Due to significant sewer reserves already committed to other capital projects and interfund borrowing, staff recommends evaluating borrowing options for this project. While postponing the Country Charms sanitary sewer lining project could provide funding capacity, staff does not recommend delaying that rehabilitation work.

9. Included in Prior CIPs	No	10. If Yes, Budget Year	
Budgeted in Prior CIP			
12. Age of Item to be Replaced	20	13. Estimated Useful Life of Replacement	20
14. End of Useful Life	2046		

15. Suggested Source of Funding (Cash, General Obligation Bond, Revenue Bond, Sewer Fund, Water Fund, Storm Water Fund, Reserves If known, please give rationale for suggested funding source)

Borrowing or Sewer Fund

16. Amount Requested for FY2027

$960,000.00

BAXTER & WOODMAN Consulting Engineers

Work Order

VILLAGE OF SOMERS, WISCONSIN
PIKE CREEK LIFT STATION AND JUNCTION MANHOLE IMPROVEMENTS
DESIGN ENGINEERING

Engineer's Project No. 2601286.00

Project Description:

Design services for the Pike Creek lift station, force main, and junction manhole improvements.

Replace the two existing 1500 gpm pumps with larger pumps that produce a minimum of two feet per second for the entire length of 14-inch force main. Modifications to the existing process piping are needed in addition to replacement of the motor controls and generator for the larger pumps. Fitting modifications are needed to allow flushing of the force main and air release modifications and a new end junction manhole needed due to H2S degradation. This work was recommended in our October 3, 2025 engineer's report and has been approved by Kenosha Water Utility.

Engineering Services:

Specific Engineering services are described in the Master Engineering Services Agreement between the Village and Engineers dated January 24, 2017. A detailed scope of services for this Project is listed in Attachment A of this Work Order. Manpower requirements and a fee summary are listed in Attachment B.

Compensation:

Compensation for the services will be in accordance with the Master Engineering Services Agreement dated January 24, 2017. The Owner shall pay the Engineer for the services performed or furnished under Attachment A, a lump sum amount of $104,900.

Submitted by: **Baxter & Woodman, Inc.**	Approved by: **Village of Somers, Wisconsin**
By: _____	By: _____
Douglas R. Snyder, P.E.	George Stoner
Title: Vice President	Title: President
Date: October 2, 2026	Date: _____

Additional Comments and Conditions: We will forward a separate work order for construction services and field observation at the time of bidding. If the intended outcome of this project is unsuccessful, the Engineer agrees to refund the Owner the cost of the pump at the 45th Avenue Lift Station ($5,875.00 per pump, see Attachment C for pump information and cost).

500 East Main Street, Suite 101, Waterford, WI 53185 | (815) 459-1260 | baxterwoodman.com

Project Description

Design services for the Pike Creek lift station, force main, and junction manhole improvements.

Replace the two existing 1500 gpm pumps with larger pumps that produce a minimum of two feet per second for the entire length of 14-inch force main. Modifications to the existing process piping are needed in addition to replacement of the motor controls and generator for the larger pumps. Fitting modifications are needed to allow flushing of the force main and air release modifications and a new end junction manhole needed due to H2S degradation. This work was recommended in our October 3, 2025 engineer's report and has been approved by Kenosha Water Utility.

Scope of Services

The following scope of services details the anticipated tasks necessary to successfully complete this Project.

1. PROJECT MANAGEMENT – Plan, schedule, and control the activities that must be performed to achieve the goals and complete the project. These activities include, but are not limited to, budget, schedule, and scope.

2. MEETINGS WITH STAFF – Attend a kick-off meeting with Owner staff to establish clear lines of communication and discuss the detailed needs, objectives, and goals for the Project. The meeting will also be utilized to obtain information, plans, atlases, and other data to be supplied by the Owner and to discuss the project schedule.

3. TOPOGRAPHIC SURVEY – Perform topographic survey at the junction manhole site to develop project drawings. The survey data will facilitate the project design, including identification of all related underground utilities and other structures. State plane coordinates and NGVD 29 will be used for horizontal and vertical controls.

4. UTILITY COORDINATION – Complete a Design Locate with Diggers Hotline. Contact the applicable utility companies to provide notice of the upcoming project. Provide preliminary drawing sheets to utility companies for their reference.

5. SITE VISITS – Conduct site visits by designers to verify existing conditions and review the location of proposed improvements.

6. AGENCY MEETING – Meet with Kenosha County Highway staff to get early feedback on proposed junction manhole locations and construction methods.

7. PLANS, SPECIFICATIONS, AND OPINION OF PROBABLE COST – Prepare construction contract documents consisting of Drawings and a Project Manual showing the general scope, extent, and character of work to be performed by the Contractor selected by the Village.

    - Infrastructure Design – Provide detailed design of lift station, air release vaults, and junction manhole improvements, including the location structures, to avoid conflicts with adjacent utilities, and to comply with Code requirements.

    - Plans - Prepare drawings showing the work to be furnished and performed by the Contractor. Provide detailed drawings showing the lift station improvements junction manhole design. Indicate location of all utilities obtained from utility companies. Create legends, general notes, detail drawings, and designer instructions to contractors, to create a final set of construction drawings.

    - Project Manual – Prepare for review and approval by the Village and its legal counsel the forms of Construction Contract Documents consisting of an Advertisement for Bids, Bidder Instructions, Bid Form, Agreement, Performance Bond Form, Payment Bond Form, General Conditions, and Supplementary Conditions based upon documents prepared by the Engineers Joint Contract Document Committee (EJCDC). Prepare one set of technical specifications for infrastructure improvements in the format of the Construction Specification Institute.

    - Opinion of Probable Cost – Prepare a summary of quantities and an Engineers' Opinion of Probable Cost.

    - Quality Control Review – Perform an in-house quality control review of the plans, specifications, bidding documents, and Engineers' Opinion of Probable Cost for the Project.

8. AGENCY PERMITS – Submit the design documents to the WDNR and the Kenosha County Highway Department. The project has been approved by Kenosha Water Utility.

9. ASSIST BIDDING – Establish a bid date with the Owner, create an Advertisement for Bid and provide to official newspaper for publication. Provide documents for bidding and assist the Owner in solicitation of bids from as many qualified bidders as possible. Attend the bid opening and assist in reviewing and checking of bid package submittals as required. Tabulate bids and make a recommendation to the Owner for Award of Contract.

Hours, Budget & Compensation **ATTACHMENT B**

Village of Somers

Project Number: 2601286.00

Pike Creek Lift Station and Junction Manhole Improvements

Task	Planned Hrs	Compensation Fee	Reimb Allowance	Total Compensation
Overall Project Total	**467.00**	**104,200.00**	**700.00**	**104,900.00**
Preliminary Design	253.00	58,900.00	650.00	59,550.00
Topo Survey	13.00	2,000.00	250.00	2,250.00
Shawn Hastings	10.00			
Joe Molidor	3.00			
Project Management	12.00	3,500.00	0.00	3,500.00
Doug Snyder	12.00			
Meetings with Staff	12.00	3,500.00	200.00	3,700.00
Doug Snyder	12.00			
Site Visits	8.00	1,800.00	200.00	2,000.00
Joe Marchese	8.00			
Preliminary Plans	160.00	39,400.00	0.00	39,400.00
Joe Marchese	100.00			
Doug Snyder	60.00			
CADD for Preliminary Design	40.00	6,900.00	0.00	6,900.00
Ursula Botsch	40.00			
Utility Coordination	4.00	900.00	0.00	900.00
Joe Marchese	4.00			
Engineers Opinion of Probable Cost	4.00	900.00	0.00	900.00
Joe Marchese	4.00			
Final Design	190.00	40,100.00	0.00	40,100.00
Final Plans	124.00	25,800.00	0.00	25,800.00
Ursula Botsch	40.00			
Joe Marchese	80.00			
Doug Snyder	4.00			
Specifications	54.00	11,500.00	0.00	11,500.00
Julie Crayton	10.00			
Joe Marchese	36.00			
Doug Snyder	8.00			
Engineer's Opinion of Probable Cost	4.00	900.00	0.00	900.00
Joe Marchese	4.00			
Peer and Constructability Reviews	8.00	1,900.00	0.00	1,900.00
Brett Biwer	8.00			
Permitting	14.00	3,100.00	0.00	3,100.00
Kenosha County Highway	4.00	900.00	0.00	900.00
Joe Marchese	4.00			
WDNR	10.00	2,200.00	0.00	2,200.00
Joe Marchese	10.00			
Project Bidding	10.00	2,100.00	50.00	2,150.00
Assistance to Bidders	4.00	900.00	0.00	900.00
Joe Marchese	4.00			
Attend Bid Opening	2.00	600.00	50.00	650.00
Doug Snyder	2.00			
Tabulate Bids and Letter of Recommendation	4.00	600.00	0.00	600.00
Julie Crayton	2.00			
Joe Marchese	2.00			

BAXTER & WOODMAN Consulting Engineers

WILLIAM/REID
A DIVISION OF GASVODA & ASSOCIATES

Proposal

Date: April 7, 2026

Quotation valid until: May 7, 2026

Prepared for: Josh Fugate
Village / Town of Somers
7511 12th Street, P.O. Box 197 Somers, WI 5317
Email: JSullivan@somerswi.gov
Office: 262-859-2822 Cell: 262-220-5822 Fax: 262-859-2331

Prepared by: **Brandon Mancilla**

Quotation Number: 040726 BJM

Project Reference: Grundfos Pump

We are pleased to offer the following quotation for your consideration:

Quantity	Description	Unit Price
1	Grundfos SL1.20.A30.40.EX.2.61R.C Non-self-priming, single-stage, centrifugal pump designed for handling wastewater, process water and unscreened raw sewage. The pump is designed for intermittent and continous operations in submerged installation. The revolutionary S-tube® impeller provides free spherical passage of solids up to 1.97 in and is suitable for wastewater with a dry matter content of up to 3 %. A unique stainless-steel clamp assembling system enables quick and easy disassembly of the pump from the motor unit for service and inspection. No special tools are required.	
	Total Price	$5,875.00

TERMS: See attached sheet for detailed terms and conditions.
FREIGHT: F.O.B. Shipping Point, with Freight Prepaid and Added to the Invoice.
START-UP: NO day(s) of start up services are included. Any additional will be billed at our standard rate.
TAXES: ALL applicable taxes must be added. If exempt, please provide an exemption certificate with order.
SUBMITTALS: weeks after receipt of order.
DELIVERY: 2 to 3 weeks after approval and authorization to proceed.
DURATION: After 30 days, we reserve the right to review, amend, or withdrawal this proposal.

Respectfully submitted,
Brandon Mancilla

Orders should be sent to: sales@williamreidltd.com

BAXTER & WOODMAN
Consulting Engineers

October 2, 2026

Wendy Burnette, Clerk
Village of Somers
7711 12th Street
Somers, WI 53171
Delivered via email: wburnette@somerswi.gov

Subject: 12th Street Water Main Water Transfer Station-- Payment Recommendation – R1

Dear Ms. Burnette,

Enclosed is an application for payment and partial lien waiver from Lee Mechanical Inc., Contractor, for work performed on the 12th Street Water Transfer Station Project. The following is our opinion of the amount due and payable to the Contractor:

Contract Price	$ 653,200.00
Work Completed to Date	$ 247,243.00
Less Amount Retained	$ 12,362.00
Subtotal	$ 234,881.00
Less Previous Payments	$0.00
Total Amount Due	$ 234,881.00

We recommend payment to Lee Mechanical Inc. for $234,881.00.

Sincerely,

BAXTER & WOODMAN, INC.
CONSULTING ENGINEERS

Douglas R. Snyder, P.E.

Encs.
C/encs.: Josh Fugate, Somers Utilities Manager (email)
Kody Azarian, Lee Mechanical Project Manager (email)

P:\SOMEV\2500618-12th Street Water Main Extension\60-Construction\WTS\Payments\1-3\PR 1-3 - R1.docx

Application and Certificate For Payment

To Owner:	Village of Somers PO Box 197 Kenosha, WI 53171	Project:	Somers 12th St. Tran. St. 7511 12th Street Somers, WI 53144	Application No: 3	Date: 08/21/2026
				Period To: 08/21/26	
				Architect's Project No:	
From (Contractor):	Lee Mechanical, Inc. 9909 S. 57th Street Franklin, WI 53132	Contractor Job Number:	26-1092KMA	Contract Date:	
		Via (Architect):			
Phone:	262 657-9490	Contract For:		Inv#56958	

Contractor's Application For Payment

Change Order Summary	Additions	Deductions
Change orders approved in previous months by owner		
Number / Date Approved		
Change orders approved this month		
Totals		
Net change by change orders		

53/256

The undersigned Contractor certifies that to the best of the Contractor's knowledge, information, and belief the work covered by this Application for Payment has been completed in accordance with the Contract Documents, that all amounts have been paid by the Contractor for work for which previous Certificates for Payment were issued and payments received from the Owner, and that current payment shown herein is now due.

Contractor:
By: Heather Ladwig Date: 8/21/26
State of: Wisconsin County of: Milwaukee
Subscribed and sworn to before me this 21st day of August, 2026 (year). Notary public: Kari Krueger
My commission expires 7/27/29

KARI KRUEGER NOTARY PUBLIC STATE OF WISCONSIN

Original contract sum	653,200.00	
Net change by change orders	0.00	
Contract sum to date	653,200.00	
Total completed and stored to date	247,243.00	
Retainage		
0.0% of completed work	0.00	
0.0% of stored material	0.00	
Total retainage	~~0.00~~	12,362.15
Total earned less retainage	~~247,243.00~~	234,881.00
Less previous certificates of payment	131,943.00	
0.000% of taxable amount	0.00	
Current sales tax	0.00	
Current payment due	~~115,300.00~~	234,881.00
Balance to finish, including retainage	405,957.00	

Architect's Certificate for Payment

In accordance with the Contract Documents, based on on-site observations and the data comprising the above application the Architect certifies to the Owner that to the best of the Architect's knowledge, information and belief the Work has progressed as indicated, the quality of the Work is in accordance with the Contract Documents, and the Contractor is entitled to payment of the Amount Certified.

Amount Certified: $ 234,881.00 (Pay Requests 1-3)

Architect:
By: Date: 10-02-26

This Certification is not negotiable. The Amount Certified is payable only to the Contractor named herein. Issuance, payment, and acceptance of payment are without prejudice to any rights of the Owner or Contractor under this Contract.

Application and Certificate For Payment -- page 2

To Owner: Village of Somers
From (Contractor): Lee Mechanical, Inc.
Project: Somers 12th St. Tran. St.

Application No: 3 Date: 08/21/26 Period To: 08/21/26
Contractor's Job Number: 26-1092KMA
Architect's Project No:

Item Number	Description	Scheduled Value	Work Completed: Previous Application	Work Completed: This Period	Materials Presently Stored	Completed and Stored to Date	%	Balance to Finish	Retention	Memo
101	Bond	6,200.00	6,200.00	0.00	0.00	6,200.00	100.00	0.00	0.00	
102	Submittals	5,000.00	5,000.00	0.00	0.00	5,000.00	100.00	0.00	0.00	
103	Delivery	8,350.00	8,350.00	0.00	0.00	8,350.00	100.00	0.00	0.00	
104	Mobilization	23,143.00	23,143.00	0.00	0.00	23,143.00	100.00	0.00	0.00	
105	Site Work	52,800.00	48,000.00	0.00	0.00	48,000.00	90.91	4,800.00	0.00	
106	Construction of New Building	165,000.00	41,250.00	99,850.00	0.00	141,100.00	85.52	23,900.00	0.00	
107	Process Piping/Pump/Tank	125,000.00	0.00	0.00	0.00	0.00	0.00	125,000.00	0.00	
108	HVAC	34,100.00	0.00	5,115.00	0.00	5,115.00	15.00	28,985.00	0.00	
109	Electrical	68,904.00	0.00	10,335.00	0.00	10,335.00	15.00	58,569.00	0.00	
110	Paint	16,024.00	0.00	0.00	0.00	0.00	0.00	16,024.00	0.00	
111	Landscape	8,679.00	0.00	0.00	0.00	0.00	0.00	8,679.00	0.00	
112	Allowance	140,000.00	0.00	0.00	0.00	0.00	0.00	140,000.00	0.00	
	Application Total	653,200.00	131,943.00	115,300.00	0.00	247,243.00	37.85	405,957.00	0.00	

Affidavit of Subcontractor Payment and Diversity & Inclusion Tracking
Monthly Utilization Report

PRIME CONTRACTOR/CONSULTANT: Lee Mechanical, Inc.

REPORT FOR MONTH OF: August

Do you hold a Diversity Certification?_____If so, what type?

ADDRESS: 9909 S. 57th St

APPLICATION NO. 3

CITY: Franklin **COUNTY:** Milwaukee **STATE:** WI **ZIP:** 53132

CONTRACT START DATE:

CONTACT NAME: Kari Krueger **TELEPHONE:**

COMPLETION DATE:

Email: ar@selectlee.com

TOTAL DIVERSITY & INCLUSION PAYMENTS REQUESTED FOR CURRENT MONTH: $

PRIME'S TOTAL CONTRACT VALUE (including Change Orders): $653,200

TOTAL DIVERISTY & INCLUSION PAYMENTS REQUESTED TO DATE: $
(Including Current Months D&I Billing)

List ALL Firms utilized in connection with the above Project, either as a Subconsultant, Subcontractor or Supplier in the last month.

Firm Name	Subcontractor Certification					Work/Services Provided or Materials Supplied	Planned Spend	Amount Paid on Current Payment Application	Total Previously Paid	Total Amount Paid-to-Date
	No D&I Certification	DBE	SBE	SDB	Other					
Camosy Inc.							$ 155,000.00	$ 0.00	$ 0.00	$ 0.00
Doral Corp							$ 62,640.00	$ 0.00	$ 0.00	$ 0.00
Wanasek Corp							$ 46,750.00	$ 0.00	$ 0.00	$ 0.00
							$	$	$	$ 0.00
							$	$	$	$ 0.00
TOTALS							$ 264,390.00	$ 0.00	$ 0.00	$ 0.00

Total Planned Spend #DIV/0! Total Percent Spend to Date #DIV/0!

Report Prepared by: Kari Krueger (Name) Accounts Receivable (Title) **Date:** 8/21/2026

Conditional Waiver of Lien to Date

State of Wisconsin } SS
County of Milwaukee } SS

Escrow # _____

TO WHOM IT MAY CONCERN:

WHEREAS the undersigned has been employed by **Village of Somers**
to furnish **Wastewater**
for the premises known as **Somers 12th St. Tran St.**
of which **Village of Somers** is the owner.
THE undersigned, for and in consideration of **One hundred fifteen thousand three hundred and 00/100**
$115,300.00 Dollars, and other good and valuable consideration, upon receipt of payment, do(es) hereby waive and release any and all lien or claim of, or right to, lien, under the statutes of the State of Wisconsin, relating to mechanics' liens, with respect to and on said above-described premises and the improvements thereon, and on the material, fixtures, apparatus or machinery furnished, and on the moneys, funds or other considerations due or to become due from the owner, on account of all labor services, material, fixtures, apparatus or machinery, heretofore furnished to this date by the undersigned for the above-described premises, INCLUDING EXTRAS.*

Date 8/21/2026 Company Name Lee Mechanical , Inc.
Address: 9909 S. 57th St. Franklin, WI 53132

Signature & Title Heather Ladwig Controller
* EXTRAS INCLUDE BUT ARE NOT LIMITED TO CHANGE ORDERS, BOTH ORAL AND WRITTEN TO THE CONTRACT.

CONTRACTOR'S AFFIDAVIT

State of Wisconsin } SS
County of Milwaukee } SS
TO WHOM IT MAY CONCERN:
The undersigned, (Name) **Heather Ladwig** being duly sworn
deposes and says that he or she is (Position) **Controller** of (Company Name)
Lee Mechanical, Inc.
who is the contractor furnishing: **Wastewater** work on the
building located at **12th Street Water Transfer Station**
owned by **Village of Somers**
That the total amount of the contract including extras* is **$653,200.00** on which he or she has received payment of **$131,943.00** prior to this payment. That all waivers are true, correct and genuine and delivered unconditionally and that there is no claim either legal or equitable to defect the validity of said waivers. That the following are the names and addresses of all parties who have furnished material or labor, or both, for said work and all parties having contracts or sub contracts for specific portions of said work or for material entering into the construction thereof and the amount due or to become due to each, and that the items mentioned include all labor and material required to complete said work according to plans and specifications:

Names and Address	What for	Contract Price Including Extras*	Amount Paid	This Payment	Balance Due
Lee Mechanical, Inc	Wastewater	$653,200.00	$131,943.00	$115,300.00	$405,957.00
Total Labor and Material Including Extras* to Complete		$653,200.00	$131,943.00	$115,300.00	$405,957.00

That there are no other contracts for said work outstanding, and that there is nothing due or to become due to any person for materials, labor or other work of any kind done or to be done upon or in connection with said work other than above stated.

Signed this **21st** day of **August** 2026

Signature: X Heather Ladwig Heather Ladwig, Controller

Subscribed and sworn before me this **21st** day of **August** 2026

Signature: Kari Krueger

KARI KRUEGER NOTARY PUBLIC STATE OF WISCONSIN

*Extras include but are not limited to change orders, both oral and written, to the contract. Expires: 07/27/2029

Application and Certificate For Payment

To Owner:	Village of Somers PO Box 197 Kenosha, WI 53171	Project:	Somers 12th St. Tran. St. 7511 12th Street Somers, WI 53144	Application No: 2	Date: 07/17/2026
				Period To: 07/17/26	
				Architect's Project No:	
From (Contractor):	Lee Mechanical, Inc. 9909 S. 57th Street Franklin, WI 53132	Contractor Job Number:	26-1092KMA	Contract Date:	
		Via (Architect):			
Phone:	262 657-9490	Contract For:			

Contractor's Application For Payment

Change Order Summary	Additions	Deductions
Change orders approved in previous months by owner		
Number / Date Approved		
Change orders approved this month		
Totals		
Net change by change orders		

Original contract sum	653,200.00
Net change by change orders	0.00
Contract sum to date	653,200.00
Total completed and stored to date	131,943.00
Retainage	
0.0% of completed work	0.00
0.0% of stored material	0.00
Total retainage	0.00
Total earned less retainage	131,943.00
Less previous certificates of payment	11,200.00
0.000% of taxable amount	0.00
Current sales tax	0.00
Current payment due	**120,743.00**
Balance to finish, including retainage	521,257.00

57/256

The undersigned Contractor certifies that to the best of the Contractor's knowledge, information, and belief the work covered by this Application for Payment has been completed in accordance with the Contract Documents, that all amounts have been paid by the Contractor for work for which previous Certificates for Payment were issued and payments received from the Owner, and that current payment shown herein is now due.

Contractor:

By: _____ Date: _____

State of: _____ County of: _____

Subscribed and sworn to before me this _____ day of _____,

_____ (year). Notary public: _____

My commission expires _____.

Architect's Certificate for Payment

In accordance with the Contract Documents, based on on-site observations and the data comprising the above application the Architect certifies to the Owner that to the best of the Architect's knowledge, information and belief the Work has progressed as indicated, the quality of the Work is in accordance with the Contract Documents, and the Contractor is entitled to payment of the Amount Certified.

Amount Certified: $ _____

Architect:

By: _____ Date: _____

This Certification is not negotiable. The Amount Certified is payable only to the Contractor named herein. Issuance, payment, and acceptance of payment are without prejudice to any rights of the Owner or Contractor under this Contract.

Application and Certificate For Payment -- page 2

To Owner: Village of Somers
From (Contractor): Lee Mechanical, Inc.
Project: Somers 12th St. Tran. St.

Application No: 2 Date: 07/17/26 Period To: 07/17/26
Contractor's Job Number: 26-1092KMA
Architect's Project No:

Item Number	Description	Scheduled Value	Work Completed: Previous Application	Work Completed: This Period	Materials Presently Stored	Completed and Stored to Date	%	Balance to Finish	Retention	Memo
101	Bond	6,200.00	6,200.00	0.00	0.00	6,200.00	100.00	0.00	0.00	
102	Submittals	5,000.00	5,000.00	0.00	0.00	5,000.00	100.00	0.00	0.00	
103	Delivery	8,350.00	0.00	8,350.00	0.00	8,350.00	100.00	0.00	0.00	
104	Mobilization	23,143.00	0.00	23,143.00	0.00	23,143.00	100.00	0.00	0.00	
105	Site Work	52,800.00	0.00	48,000.00	0.00	48,000.00	90.91	4,800.00	0.00	
106	Construction of New Building	165,000.00	0.00	41,250.00	0.00	41,250.00	25.00	123,750.00	0.00	
107	Process Piping/Pump/Tank	125,000.00	0.00	0.00	0.00	0.00	0.00	125,000.00	0.00	
108	HVAC	34,100.00	0.00	0.00	0.00	0.00	0.00	34,100.00	0.00	
109	Electrical	68,904.00	0.00	0.00	0.00	0.00	0.00	68,904.00	0.00	
110	Paint	16,024.00	0.00	0.00	0.00	0.00	0.00	16,024.00	0.00	
111	Landscape	8,679.00	0.00	0.00	0.00	0.00	0.00	8,679.00	0.00	
112	Allowance	140,000.00	0.00	0.00	0.00	0.00	0.00	140,000.00	0.00	
	Application Total	653,200.00	11,200.00	120,743.00	0.00	131,943.00	20.20	521,257.00	0.00	

Affidavit of Subcontractor Payment and Diversity & Inclusion Tracking
Monthly Utilization Report

PRIME CONTRACTOR/CONSULTANT: Lee Mechanical, Inc.

REPORT FOR MONTH OF: July

Do you hold a Diversity Certification?_____If so, what type? _____

ADDRESS: 9909 S. 57th St

APPLICATION NO. 2

CITY: Franklin **COUNTY:** Milwaukee **STATE:** WI **ZIP:** 53132

CONTRACT START DATE: _____

CONTACT NAME: Kari Krueger **TELEPHONE:** _____

COMPLETION DATE: _____

Email: ar@selectlee.com

TOTAL DIVERSITY & INCLUSION PAYMENTS REQUESTED FOR CURRENT MONTH: $ _____

PRIME'S TOTAL CONTRACT VALUE (including Change Orders): $653,200

TOTAL DIVERISTY & INCLUSION PAYMENTS REQUESTED TO DATE: $ _____
(Including Current Months D&I Billing)

List ALL Firms utilized in connection with the above Project, either as a Subconsultant, Subcontractor or Supplier in the last month.

Firm Name	Subcontractor Certification					Work/Services Provided or Materials Supplied	Planned Spend	Amount Paid on Current Payment Application	Total Previously Paid	Total Amount Paid-to-Date
	No D&I Certification	DBE	SBE	SDB	Other					
Camosy Inc.							$ 155,000.00	$ 0.00	$ 0.00	$ 0.00
Doral Corp							$ 62,640.00	$ 0.00	$ 0.00	$ 0.00
Wanasek Corp							$ 46,750.00	$ 0.00	$ 0.00	$ 0.00
							$	$	$	$ 0.00
							$	$	$	$ 0.00
TOTALS							$ 264,390.00	$ 0.00	$ 0.00	$ 0.00

Total Planned Spend #DIV/0! Total Percent Spend to Date #DIV/0!

Report Prepared by: Kari Krueger (Name) Accounts Receivable (Title) **Date:** 7/17/2026

Conditional Waiver of Lien to Date

State of Wisconsin } SS
County of Milwaukee } SS

Escrow # _____

TO WHOM IT MAY CONCERN:

WHEREAS the undersigned has been employed by **Village of Somers**
to furnish **Wastewater**
for the premises known as **Somers 12th St. Tran St.**
of which **Village of Somers** is the owner.
THE undersigned, for and in consideration of **One hundred twenty thousand and seven hundred forty-three and 00/100**
$120,743.00 Dollars, and other good and valuable consideration, upon receipt of payment, do(es) hereby waive and release any and all lien or claim of, or right to, lien, under the statutes of the State of Wisconsin, relating to mechanics' liens, with respect to and on said above-described premises and the improvements thereon, and on the material, fixtures, apparatus or machinery furnished, and on the moneys, funds or other considerations due or to become due from the owner, on account of all labor services, material, fixtures, apparatus or machinery, heretofore furnished to this date by the undersigned for the above-described premises, INCLUDING EXTRAS.*

Date 7/17/2026 Company Name Lee Mechanical , Inc.
Address: 9909 S. 57th St. Franklin, WI 53132

Signature & Title Heather Ladwig Controller
* EXTRAS INCLUDE BUT ARE NOT LIMITED TO CHANGE ORDERS, BOTH ORAL AND WRITTEN TO THE CONTRACT.

CONTRACTOR'S AFFIDAVIT

State of Wisconsin } SS
County of Milwaukee } SS
TO WHOM IT MAY CONCERN:
The undersigned, (Name) **Heather Ladwig** being duly sworn
deposes and says that he or she is (Position) **Controller** of (Company Name)
Lee Mechanical, Inc.
who is the contractor furnishing: **Wastewater** work on the
building located at **12th Street Water Transfer Station**
owned by **Village of Somers**
That the total amount of the contract including extras* is **$653,200.00** on which he or she has received payment of **$11,200.00** prior to this payment. That all waivers are true, correct and genuine and delivered unconditionally and that there is no claim either legal or equitable to defect the validity of said waivers. That the following are the names and addresses of all parties who have furnished material or labor, or both, for said work and all parties having contracts or sub contracts for specific portions of said work or for material entering into the construction thereof and the amount due or to become due to each, and that the items mentioned include all labor and material required to complete said work according to plans and specifications:

Names and Address	What for	Contract Price Including Extras*	Amount Paid	This Payment	Balance Due
Lee Mechanical, Inc	Wastewater	$653,200.00	$11,200.00	$120,743.00	$521,257.00
Total Labor and Material Including Extras* to Complete		$653,200.00	$11,200.00	$120,743.00	$521,257.00

That there are no other contracts for said work outstanding, and that there is nothing due or to become due to any person for materials, labor or other work of any kind done or to be done upon or in connection with said work other than above stated.

Signed this **17th** day of **July** 2026

Signature: X Heather Ladwig Heather Ladwig, Controller

Subscribed and sworn before me this **17th** day of **July** 2026

Signature: Kari Krueger

*Extras include but are not limited to change orders, both oral and written, to the contract. Expires: 07/27/2029

Application and Certificate For Payment

To Owner:	Village of Somers PO Box 197 Kenosha, WI 53171	Project:	Somers 12th St. Tran. St. 7511 12th Street Somers, WI 53144	Application No: 1	Date: 06/15/2026
				Period To: 06/15/26	
				Architect's Project No:	
From (Contractor):	Lee Mechanical, Inc. 9909 S. 57th Street Franklin, WI 53132	Contractor Job Number:	26-1092KMA	Contract Date:	
		Via (Architect):			
Phone:	262 657-9490	Contract For:		Inv#53975	

Contractor's Application For Payment

Change Order Summary	Additions	Deductions
Change orders approved in previous months by owner		
Number / Date Approved		
Change orders approved this month		
Totals		
Net change by change orders		

Original contract sum	653,200.00
Net change by change orders	0.00
Contract sum to date	653,200.00
Total completed and stored to date	11,200.00
Retainage	
0.0% of completed work	0.00
0.0% of stored material	0.00
Total retainage	0.00
Total earned less retainage	11,200.00
Less previous certificates of payment	0.00
0.000% of taxable amount	0.00
Current sales tax	0.00
Current payment due	**11,200.00**
Balance to finish, including retainage	642,000.00

617256

The undersigned Contractor certifies that to the best of the Contractor's knowledge, information, and belief the work covered by this Application for Payment has been completed in accordance with the Contract Documents, that all amounts have been paid by the Contractor for work for which previous Certificates for Payment were issued and payments received from the Owner, and that current payment shown herein is now due.

Contractor:

By: Heather Ladwig Date: 6/15/26

State of: Wisconsin County of: Milwaukee

Subscribed and sworn to before me this 15th day of June, 2026 (year). Notary public: Kari Krueger

My commission expires 7/27/29.

KARI KRUEGER NOTARY PUBLIC STATE OF WISCONSIN

Architect's Certificate for Payment

In accordance with the Contract Documents, based on on-site observations and the data comprising the above application the Architect certifies to the Owner that to the best of the Architect's knowledge, information and belief the Work has progressed as indicated, the quality of the Work is in accordance with the Contract Documents, and the Contractor is entitled to payment of the Amount Certified.

Amount Certified: $ _____

Architect:

By: _____ Date: _____

This Certification is not negotiable. The Amount Certified is payable only to the Contractor named herein. Issuance, payment, and acceptance of payment are without prejudice to any rights of the Owner or Contractor under this Contract.

Application and Certificate For Payment -- page 2

To Owner: Village of Somers
From (Contractor): Lee Mechanical, Inc.
Project: Somers 12th St. Tran. St.

Application No: 1 Date: 06/15/26 Period To: 06/15/26
Contractor's Job Number: 26-1092KMA
Architect's Project No:

Item Number	Description	Scheduled Value	Work Completed: Previous Application	Work Completed: This Period	Materials Presently Stored	Completed and Stored to Date	%	Balance to Finish	Retention	Memo
101	Bond	6,200.00	0.00	6,200.00	0.00	6,200.00	100.00	0.00	0.00	
102	Submittals	5,000.00	0.00	5,000.00	0.00	5,000.00	100.00	0.00	0.00	
103	Delivery	8,350.00	0.00	0.00	0.00	0.00	0.00	8,350.00	0.00	
104	Mobilization	23,143.00	0.00	0.00	0.00	0.00	0.00	23,143.00	0.00	
105	Site Work	52,800.00	0.00	0.00	0.00	0.00	0.00	52,800.00	0.00	
106	Construction of New Building	165,000.00	0.00	0.00	0.00	0.00	0.00	165,000.00	0.00	
107	Process Piping/Pump/Tank	125,000.00	0.00	0.00	0.00	0.00	0.00	125,000.00	0.00	
108	HVAC	34,100.00	0.00	0.00	0.00	0.00	0.00	34,100.00	0.00	
109	Electrical	68,904.00	0.00	0.00	0.00	0.00	0.00	68,904.00	0.00	
110	Paint	16,024.00	0.00	0.00	0.00	0.00	0.00	16,024.00	0.00	
111	Landscape	8,679.00	0.00	0.00	0.00	0.00	0.00	8,679.00	0.00	
112	Allowance	140,000.00	0.00	0.00	0.00	0.00	0.00	140,000.00	0.00	
	Application Total	653,200.00	0.00	11,200.00	0.00	11,200.00	1.71	642,000.00	0.00	

Conditional Waiver of Lien to Date

State of Wisconsin } SS
County of Milwaukee } SS

Escrow # _____

TO WHOM IT MAY CONCERN:

WHEREAS the undersigned has been employed by **Village of Somers**
to furnish **Wastewater**
for the premises known as **Somers 12th St. Tran St.**
of which **Village of Somers** is the owner.
THE undersigned, for and in consideration of **Eleven thousand two hundred and 00/100**
$11,200.00 Dollars, and other good and valuable consideration, upon receipt of payment, do(es) hereby waive and release any and all lien or claim of, or right to, lien, under the statutes of the State of Wisconsin, relating to mechanics' liens, with respect to and on said above-described premises and the improvements thereon, and on the material, fixtures, apparatus or machinery furnished, and on the moneys, funds or other considerations due or to become due from the owner, on account of all labor services, material, fixtures, apparatus or machinery, heretofore furnished to this date by the undersigned for the above-described premises, INCLUDING EXTRAS.*

Date 6/15/2026 Company Name Lee Mechanical , Inc.
Address: 9909 S. 57th St. Franklin, WI 53132

Signature & Title Heather Ladwig Controller
* EXTRAS INCLUDE BUT ARE NOT LIMITED TO CHANGE ORDERS, BOTH ORAL AND WRITTEN TO THE CONTRACT.

CONTRACTOR'S AFFIDAVIT

State of Wisconsin } SS
County of Milwaukee } SS
TO WHOM IT MAY CONCERN:
The undersigned, (Name) **Heather Ladwig** being duly sworn
deposes and says that he or she is (Position) **Controller** of (Company Name)
Lee Mechanical, Inc.
who is the contractor furnishing: **Wastewater** work on the
building located at **12th Street Water Transfer Station**
owned by **Village of Somers**
That the total amount of the contract including extras* is **$653,200.00** on which he or she has received payment of **$0.00** prior to this payment. That all waivers are true, correct and genuine and delivered unconditionally and that there is no claim either legal or equitable to defect the validity of said waivers. That the following are the names and addresses of all parties who have furnished material or labor, or both, for said work and all parties having contracts or sub contracts for specific portions of said work or for material entering into the construction thereof and the amount due or to become due to each, and that the items mentioned include all labor and material required to complete said work according to plans and specifications:

Names and Address	What for	Contract Price Including Extras*	Amount Paid	This Payment	Balance Due
Lee Mechanical, Inc	Wastewater	$653,200.00	$0.00	$11,200.00	$642,000.00
Total Labor and Material Including Extras* to Complete		$653,200.00	$0.00	$11,200.00	$642,000.00

That there are no other contracts for said work outstanding, and that there is nothing due or to become due to any person for materials, labor or other work of any kind done or to be done upon or in connection with said work other than above stated.

Signed this **15th** day of **June** 2026

Signature: X Heather Ladwig Heather Ladwig, Controller

Subscribed and sworn before me this **15th** day of **June** 2026

Signature: Kari Krueger

*Extras include but are not limited to change orders, both oral and written, to the contract. Expires: 07/27/2029

KARI KRUEGER NOTARY PUBLIC STATE OF WISCONSIN

00 63 63

CHANGE ORDER #2

PROJECT:	12th Street Water Main	**DATE OF ISSUANCE:**	September 22, 2026
OWNER:	Village of Somers 7511 12th St. Somers, WI 53171	**ENGINEER:**	Baxter & Woodman, Inc. 500 E. Main St., Suite 101 Waterford WI, 53185
CONTRACTOR:	PTS Contractors, Inc. 4075 Eaton Road Green Bay, WI 54311	**ENGINEER's Project No.**	2500618.00

You are directed to make the following changes in the Contract Documents:

Description: Revise the trench patch detail from three lifts of asphalt to two, if approved by Kenosha County.

Purpose of Change Order: Requested by the paving contractor to reduce the time spent and traffic disturbance patching the trench. The trench will be paved with a 3 ¾-inch binder layer of 3MT 58-28 S asphalt and a 1 ¾-inch surface layer of 4MT 58-28 S asphalt. The layer thicknesses are within WisDOT specifications and nuclear density testing will be required to verify required densities.

Attachments: Contractor's email stating compliance with WisDOT specifications.

CHANGE IN CONTRACT PRICE:		**CHANGE IN CONTRACT TIME:**
Original Contract Price:	$2,672,655.00	Original Contract Time: Substantial Completion: August 31, 2026 Completion: December 31, 2026
Previous Change Orders: No. 0 to No. 1	$52,372.31	Change from previous Change Orders: None
Current Contract Price:	$2,725,037.31	Current Contract Time: Substantial Completion: August 31, 2026 Completion: December 31, 2026
Net increase of this Change Order:	$0.00	Net Increase of this Change Order: None
Contract Price with this Change Order:	$2,725,037.31	Contract Time with this Change Order: Substantial Completion: August 31, 2026 Completion: December 31, 2026

PREPARED BY:	**APPROVED:**	**ACCEPTED:**
BAXTER & WOODMAN, INC.	VILLAGE OF SOMERS, WI	PTS CONTRACTORS, INC.
By Brett D. Biwer	By	By
Brett D. Biwer, P.E. Project Manager	George Stoner Village President	Steve Horn President

Brett D. Biwer

Subject: FW: 12th St Somers - 2 Lifts

From: Rachel Moore <rmoore@walbecgroup.com>
Sent: Monday, July 27, 2026 7:23 AM
To: Brett D. Biwer <BBiwer@baxterwoodman.com>
Cc: shawn kilgore <skilgore@ptscontractors.net>
Subject: Re: 12th St Somers - 2 Lifts

*** CAUTION: Think Security! This email originated from outside of Baxter & Woodman, Inc. Do not click on links or open attachments unless you recognize the sender and know that the content is safe.

Good morning,

Payne and Dolan will provide a density tester onsite, we will target 91% for the 3MT and 93% for the 4MT. We will be paving 2 lifts instead of 3 - 3 3/4" binder and 1 3/4" surface

Rachel Moore
Project Manager 2
Office - 262-859-3081
Mobile - 262-853-8163
walbecgroup.com
An Equal Opportunity & Affirmative Action Employer

From: Rachel Moore <rmoore@walbecgroup.com>
Sent: Friday, July 24, 2026 11:57 AM
To: Brett D. Biwer <BBiwer@baxterwoodman.com>; Douglas R. Snyder <dsnyder@baxterwoodman.com>; joshua.piggott@kenoshacountywi.gov; Joshua Fugate <jfugate@somerswi.gov>; skilgore@ptscontractors.net; kpoirer@somerswi.gov; Matt Gregg <MGregg@walbecgroup.com>
Subject: Re: 12th St Somers - 2 Lifts

*** CAUTION: Think Security! This email originated from outside of Baxter & Woodman, Inc. Do not click on links or open attachments unless you recognize the sender and know that the content is safe.

Good afternoon,

Following up to your email we will have a density tech onsite while paving to ensure we are hitting target density's and we will provide documentation afterwards.

One clarification per your email below:

When paving over aggregate the target density is lowered by 2% we will be targeting 91% for the 3MT lower layer and 93% for the 4MT upper layer per WISDOT spec 460.

Thank you,

Rachel Moore
Project Manager 2
Office - 262-859-3081
Mobile - 262-853-8163
walbecgroup.com
An Equal Opportunity & Affirmative Action Employer

From: Rachel Moore <rmoore@walbecgroup.com>
Sent: Thursday, July 23, 2026 2:59 PM
To: Douglas R. Snyder <dsnyder@baxterwoodman.com>; joshua.piggott@kenoshacountywi.gov; Joshua Fugate <jfugate@somerswi.gov>; Brett D. Biwer <BBiwer@baxterwoodman.com>; skilgore@ptscontractors.net; kpoirer@somerswi.gov; Matt Gregg <MGregg@walbecgroup.com>
Subject: 12th St Somers - 2 Lifts

Some people who received this message don't often get email from rmoore@walbecgroup.com. Learn why this is important

*** CAUTION: Think Security! This email originated from outside of Baxter & Woodman, Inc. Do not click on links or open attachments unless you recognize the sender and know that the content is safe.

Good afternoon,

To follow up on our conversation, the lift thickness per the plan sheet do not meet minimum thickness requirements per WisDOT specifications. The project plans (sheet 5) call for 3MT binder in 2 -2" lift and 4MT surface in 1 -1 ½" lift for a total of 5 ½" of asphalt. WisDOT specifications call for minimal thickness to be three times the largest nominal aggregate size. For a 3MT the minimal lift thickness would be 2 ¼" and for 4MT the minimal lift thickness would be 1 ¾". Using the WisDOT minimal thickness table and completing in 3 lift per the plans, asphalt thickness would need to be 6 ¼". These requirements are set to allow for proper compaction while not fracturing aggregate. If 5 ½" total asphalt thickness is desired, the lift thickness will need to be single lift of 3 ¾" of 3MT and single lift of 1 ¾" 4MT per 460.3.2 table listed below. Please let me know if the proposed lift thickness would be acceptable.

(2) Construct HMA pavement conforming to the general provisions of 460.3.

460.3.2 Thickness

(1) Provide the plan thickness for lower and upper layers limited as follows:

NOMINAL SIZE	MINIMUM LAYER THICKNESS (in inches)	MAX LOWER LAYER THICKNESS (in inches)	MAX UPPE LAYER THICKNES (in inches
No. 1 (37.5 mm)	4.5	6	4.5
No. 2 (25.0 mm)	3.0	5	4
No. 3 (19.0 mm)	2.25	4	3
No. 4 (12.5 mm)[1]	1.75	3[2]	2.5
No. 5 (9.5 mm)[1]	1.25	3[2]	2
No. 6 (4.75 mm)	0.75	1.25	1.25

[1] SMA mixtures use nominal size No. 4 (12.5 mm) or No. 5 (9.5 mm).

[2] SMA mixtures with nominal sizes of No. 4 (12.5 mm) and No. 5 (9.5 mm) have no m thickness specified.

[3] For use on cross-overs and shoulders.

(2) Place leveling layers using No. 4 (12.5 mm), No. 5 (9.5 mm), or No. 6 (4.75 mm layers may be thinner than the minimum lower layer thickness for the mixture u

Thank you,

Rachel Moore
Project Manager 2
Office - 262-859-3081
Mobile - 262-853-8163
walbecgroup.com
An Equal Opportunity & Affirmative Action Employer



00 63 63

CHANGE ORDER #3

PROJECT: 12th Street Water Main

DATE OF ISSUANCE: September 22, 2026

OWNER: Village of Somers
7511 12th St.
Somers, WI 53171

ENGINEER: Baxter & Woodman, Inc.
500 E. Main St., Suite 101
Waterford WI, 53185

CONTRACTOR: PTS Contractors, Inc.
4075 Eaton Road
Green Bay, WI 54311

ENGINEER's Project No. 2500618.00

You are directed to make the following changes in the Contract Documents:

Description: Lower the water main casing under the railroad to avoid a fiber optic cable, hydrant extensions related to Change Order #1, and replace storm inlet head.

Purpose of Change Order: An 8-inch fiber optic cable conflicting with the water main casing was uncovered by hydrovac excavation after the bore pit had been excavated; the bore pit was lowered approximately 1-foot and 20-feet of water main was re-laid to match the elevation; hydrant extensions were necessary as a result of lowering the water main associated with Change Order #1; storm sewer curb inlet head was replaced due to construction.

Attachments: Contractor's letters explaining extra work performed. Contractor's letter detailing additional hydrant extension costs.

CHANGE IN CONTRACT PRICE:		**CHANGE IN CONTRACT TIME:**
Original Contract Price:	$2,672,655.00	Original Contract Time: Substantial Completion: August 31, 2026 Completion: December 31, 2026
Previous Change Orders: No. 0 to No. 2	$52,372.31	Change from previous Change Orders: None
Current Contract Price:	$2,725,037.31	Current Contract Time: Substantial Completion: August 31, 2026 Completion: December 31, 2026
Net increase of this Change Order:	$17,084.69	Net Increase of this Change Order: None
Contract Price with this Change Order:	$2,742,122.00	Contract Time with this Change Order: Substantial Completion: August 31, 2026 Completion: December 31, 2026

PREPARED BY:	**APPROVED:**	**ACCEPTED:**
BAXTER & WOODMAN, INC.	VILLAGE OF SOMERS, WI	PTS CONTRACTORS, INC.
By Brett D. Biwer	By	By
Brett D. Biwer, P.E. Project Manager	George Stoner Village President	Steve Horn President

CHANGE ORDER FORM
00 63 63-1

PTS Contractors, Inc.
4075 Eaton Road, Green Bay, WI. 54311
Phone: 920-468-5217
Fax: 920-468-4087

July 28, 2026

Change Order #3 – Completed Additional Work

This letter documents the additional work completed by PTS Contractors, Inc. as a result of the unexpected fiber-optic cable conflict at the bore location.

After the bore pit had been excavated and the stone base installed, the hydrovac truck uncovered an 8-inch fiber-optic cable within the planned bore path. PTS lowered the bore pit so the bore could pass beneath the fiber-optic cable. The resulting change in bore elevation also required PTS to dig back approximately 20 feet, remove and relocate the valve, and relay the affected portion of water main.

The completed additional work consists of the following:

June 18, 2026 – Lower Bore Pit to Miss Fiber-Optic Cable: $4,414.93

June 23, 2026 – Dig Back and Relay Water Main Due to Bore Elevation Change: $4,151.32

The total Contract Price increase for this completed additional work is $8,566.25. The attached time-and-material sheets provide the supporting cost detail.

Please prepare Change Order No. 3 in the amount of $8,566.25 for the completed work described above.

Thank you,

Casey Ashman

PTS Contractors, Inc.

4075 EATON ROAD
GREEN BAY, WI 54311-9340
(920) 468-5217 OFFICE (920) 468-4087 FAX

Date:	6/18/2026		
Subject:	Lower Bore Pit to Miss Fiber Optic Cable	PTS Job #	26-866
Project:	Somers - 12th St. Watermain	**Type:**	**T&M**

Description:

06/18/2026 (Thursday) after the bore pit has been dug and the stone base had been installed, the hydrovac truck uncovered an 8" fiber optic cable in the path of the planned bore location. PTS crew dug out the bottom of the pit to lower the bore beneath the cable and installed a new base for the boring machine.

SUMMARY

					Total
A	Materials			$	1,918.20
B	Labor			$	1,151.17
C	Equipment			$	1,345.56
D	Subcontractors			$	-
	General Conditions/Management				
	Subtotal			$	4,414.93
	Overhead and Profit (Subcontractors)	%	5	$	-
	Subotal			$	4,414.93
	Bond and Insurance (if paid under bonded contract)	%	0	$	0.00
	Grand Total			$	4,414.93

4075 EATON ROAD
GREEN BAY, WI 54311-9340
(920) 468-5217 OFFICE (920) 468-4087 FAX

	Item Description	Type	Qty	Unit Price	Total
A	MATERIALS				
					$ -
	Dump Fees	Loads	2.13	$ 80.00	$ 170.40
	Granular Backfill	TON	42.65	$ 17.55	$ 748.51
	3/8" Chips	TON	42.65	$ 23.43	$ 999.29
					$ -
					$ -
					$ -
					$ -
					$ -
	Total Materials				$ 1,918.20
B	LABOR				
	Foreman Operator	HR	2.00	$ 108.97	$ 217.94
	Operator #1	HR	2.00	$ 101.58	$ 203.16
	Operator #2	HR	2.00	$ 101.58	$ 203.16
	Pipelayer	HR	2.00	$ 95.67	$ 191.34
	Topman/Laborer	HR	2.00	$ 92.71	$ 185.42
	Superintendent - Coordination (not charged)	HR	0.00	$ -	$ -
	Subotal				$ 1,001.02
	Overhead and Profit - Labor	%	15%		$ 150.15
	Total Labor				$ 1,151.17
C	Equipment				
	Volvo 355 Excavator (Digging Machine)	HR	2.00	$ 199.71	$ 399.42
	John Deere 245 Excavator w/Compactor	HR	2.00	$ 208.89	$ 417.78
	JD 624K Wheel Loader	HR	2.00	$ 115.31	$ 230.62
	Skid Steer	HR		$ -	$ -
	Job Van w/ Tools & Supplies	HR		$ -	$ -
	Pickup Truck	HR	0.00	$ -	$ -
	Quad-Axle Dump Truck #1	HR	2.00	$ 148.87	$ 297.74
		HR		$ -	$ -
		HR		$ -	$ -
		HR			$ -
		HR			$ -
		HR			$ -
	Total Equipment				$ 1,345.56
D	Subcontractors				
					$ -
					$ -
	Total Subcontractors				$ -

4075 EATON ROAD
GREEN BAY, WI 54311-9340
(920) 468-5217 OFFICE (920) 468-4087 FAX

Date:	6/23/2026		
Subject:	Dig Back to Relay WM due to bore elev. Change	PTS Job #	26-866
Project:	Somers - 12th St. Watermain	**Type:**	**T&M**

Description:

06/23/2026 (Tuesday) PTS crew had to dig back about 20 feet and relay the watermain due to the change in bore elevation that went around fiber cable. Crew had to take valve off and move back to the west.

SUMMARY

					Total
A	Materials			$	1,014.25
B	Labor			$	1,438.97
C	Equipment			$	1,698.10
D	Subcontractors			$	-
	General Conditions/Management				
	Subtotal			$	4,151.32
	Overhead and Profit (Subcontractors)	%	5	$	-
	Subotal			$	4,151.32
	Bond and Insurance (if paid under bonded contract)	%	0	$	-
	Grand Total			$	4,151.32

4075 EATON ROAD
GREEN BAY, WI 54311-9340
(920) 468-5217 OFFICE (920) 468-4087 FAX

	Item Description	Type	Qty	Unit Price	Total
A	MATERIALS				
					$ -
	Dump Fees	Loads	2.00	$ 80.00	$ 160.00
	Granular Backfill	TON	42.00	$ 17.55	$ 737.10
	3/8" Chips	TON	5.00	$ 23.43	$ 117.15
					$ -
					$ -
					$ -
					$ -
					$ -
	Total Materials				$ 1,014.25
B	LABOR				
	Foreman Operator	HR	2.50	$ 108.97	$ 272.43
	Operator #1	HR	2.50	$ 101.58	$ 253.95
	Operator #2	HR	2.50	$ 101.58	$ 253.95
	Pipelayer	HR	2.50	$ 95.67	$ 239.18
	Topman/Laborer	HR	2.50	$ 92.71	$ 231.78
	Superintendent - Coordination (not charged)	HR	0.00	$ -	$ -
	Subotal				$ 1,251.28
	Overhead and Profit - Labor	%	15%		$ 187.69
	Total Labor				$ 1,438.97
C	Equipment				
	~~Volvo 355 Excavator (Digging Machine)~~	~~HR~~	~~0.00~~	~~$ 199.71~~	$ -
	John Deere 245 Excavator w/Compactor	HR	2.50	$ 208.89	$ 522.23
	JD 624K Wheel Loader	HR	2.50	$ 115.31	$ 288.28
	Skid Steer	HR	2.50	$ 97.64	$ 244.10
	Job Van w/ Tools & Supplies	HR	2.50	$ 70.07	$ 175.18
	Pickup Truck	HR	2.50	$ 38.46	$ 96.15
	Quad-Axle Dump Truck #1	HR	2.50	$ 148.87	$ 372.18
		HR		$ -	$ -
		HR		$ -	$ -
		HR			$ -
		HR			$ -
		HR			$ -
	Total Equipment				$ 1,698.10
D	Subcontractors				
					$ -
					$ -
	Total Subcontractors				$ -

From: steve horn
To: casey ashman
Subject: FW: Change Order Request per Plan Changes
Date: Tuesday, April 21, 2026 10:26:03 AM

Regards,

Steve C. Horn
President
O: 920-468-5217
C: 920-371-2975
F: 920-468-4087



From: steve horn
Sent: Tuesday, March 31, 2026 7:36 AM
To: shawn kilgore <skilgore@PTSCONTRACTORS.NET>
Subject: Change Order Request per Plan Changes

PAGES

13-22	EXTRA DUMP FEES	CY		CY/LOAD	LOADS	COST	TOTAL		
	492.68	1.5	739.02	15	49.268	$80.00	$3,941.44		
	EXTRA EXCAVATION DUE TO EXTRA DEPTH			CY LOST PRODUCTION			$23,584		
	EXTRA GRAN BACKFILL			TONS 644.12		$22.00	$14,170.64		
								From Bid Form Item A-05	
10	EXTRA DIR DRILL			120	$238.50		$28,620.00	($134.00)	($16,080.00)
16	ADJUST MANHOLE			1	$2,000.00		$ 1,200.00		
21	ADAPTORS AND FUSING HDPE PIPE DUE TO MATERIAL CHANGE			1	1,728.00		$ 1,728.00		
	EXTRA RESTORATION								
25	37	SY	$ 10.00				$ 370.00		
26	25	SY	$ 10.00				$ 250.00		
						TOTAL	$73,864.08		
							(16,080.00)	credit for open cut	
				Total proposed change order			$57,784.08		

Note:	IF NEEDED				
	HYDRANT EXTENSIONS 6" OR BENDS	1	$1,250.00	$1,250.00	1 @ $1,250 = $1,250
	HYDRANT EXTENSIONS 12" OR BENDS	1	$1,425.00	$1,425.00	1 @ $1,425 = $1,425
	HYDRANT EXTENSIONS 18" OR BENDS	1	$1,550.00	$ 1,550.00	1 @ $1,550 = $1,550

cont. on next page

HYDRANT EXTENSIONS 24" OR BENDS	1	$1,700.00	$ 1,700.00	2 @ $1,700 = $3,400

TOTAL = $7,625

Regards,

Steve C. Horn
President
O: 920-468-5217
C: 920-371-2975
F: 920-468-4087



4075 EATON ROAD
GREEN BAY, WI 54311-9340
(920) 468-5217 OFFICE (920) 468-4087 FAX

Date:	8/31/2026		
Subject:	Replace Damaged Curb Head	PTS Job #	26-866
Project:	Somers - 12th St. Watermain	**Type:**	**T&M**

Description:

The County requested PTS replace an existing, damaged curb head on County Road E that had been previously welded in place. PTS picked up this part and installed it.

SUMMARY

					Total
A	Materials			$	295.00
B	Labor			$	465.75
C	Equipment			$	132.69
D	Subcontractors			$	-
	General Conditions/Management				
	Subtotal			$	893.44
	Overhead and Profit (Subcontractors)	%	0	$	-
	Subotal			$	893.44
	Bond and Insurance (if paid under bonded contract)	%	0	$	-
	Grand Total			$	893.44

4075 EATON ROAD
GREEN BAY, WI 54311-9340
(920) 468-5217 OFFICE (920) 468-4087 FAX

	Item Description	Type	Qty	Unit Price	Total
A	MATERIALS				
					$ -
	N3228-005 Curb Box	EA	1.00	$ 295.00	$ 295.00
					$ -
					$ -
					$ -
					$ -
	Total Materials				$ 295.00
B	LABOR				
					$ -
					$ -
					$ -
					$ -
					$ -
	Superintendent	HR	3.00	$ 135.00	$ 405.00
	Subotal				$ 405.00
	Overhead and Profit - Labor	%	15%		$ 60.75
	Total Labor				$ 465.75
C	Equipment				
	Pickup Truck	HR	3.00	$ 44.23	$ 132.69
					$ -
					$ -
					$ -
					$ -
					$ -
					$ -
	Total Equipment				$ 132.69
D	Subcontractors				
					$ -
					$ -
	Total Subcontractors				$ -

4075 EATON ROAD
GREEN BAY, WI 54311-9340
(920) 468-5217 OFFICE (920) 468-4087 FAX

Date:	8/31/2026		
Subject:	Replace Damaged Curb Head	PTS Job #	26-866
Project:	Somers - 12th St. Watermain	**Type:**	**T&M**

Description:

The County requested PTS replace an existing, damaged curb head on County Road E that had been previously welded in place. PTS picked up this part and installed it.

SUMMARY

					Total
A	Materials			$	295.00
B	Labor			$	465.75
C	Equipment			$	132.69
D	Subcontractors			$	-
	General Conditions/Management				
	Subtotal			$	893.44
	Overhead and Profit (Subcontractors)	%	0	$	-
	Subotal			$	893.44
	Bond and Insurance (if paid under bonded contract)	%	0	$	-
	Grand Total			$	893.44

4075 EATON ROAD
GREEN BAY, WI 54311-9340
(920) 468-5217 OFFICE (920) 468-4087 FAX

	Item Description	Type	Qty	Unit Price	Total
A	MATERIALS				
					$ -
	N3228-005 Curb Box	EA	1.00	$ 295.00	$ 295.00
					$ -
					$ -
					$ -
					$ -
	Total Materials				$ 295.00
B	LABOR				
					$ -
					$ -
					$ -
					$ -
					$ -
	Superintendent	HR	3.00	$ 135.00	$ 405.00
	Subotal				$ 405.00
	Overhead and Profit - Labor	%	15%		$ 60.75
	Total Labor				$ 465.75
C	Equipment				
	Pickup Truck	HR	3.00	$ 44.23	$ 132.69
					$ -
					$ -
					$ -
					$ -
					$ -
					$ -
	Total Equipment				$ 132.69
D	Subcontractors				
					$ -
					$ -
	Total Subcontractors				$ -

00 63 63

CHANGE ORDER #4

PROJECT: 12th Street Water Main

DATE OF ISSUANCE: September 22, 2026

OWNER: Village of Somers
7511 12th St.
Somers, WI 53171

ENGINEER: Baxter & Woodman, Inc.
500 E. Main St., Suite 101
Waterford WI, 53185

CONTRACTOR: PTS Contractors, Inc.
4075 Eaton Road
Green Bay, WI 54311

ENGINEER's Project No. 2500618.00

You are directed to make the following changes in the Contract Documents:

Description: Final change order items and project-closeout.

Purpose of Change Order: Quantify completed work to zero out contract.

Attachments: List of final quantities and cost.

CHANGE IN CONTRACT PRICE:		**CHANGE IN CONTRACT TIME:**
Original Contract Price:	$2,672,665.00	Original Contract Time: Substantial Completion: August 31, 2026 Completion: December 31, 2026
Previous Change Orders: No. 1 to No. 3	$69,457.00	Change from previous Change Orders: None
Current Contract Price:	$2,742,122.00	Current Contract Time: Substantial Completion: August 31, 2026 Completion: December 31, 2026
Net increase of this Change Order:	$103,903.20	Net Increase of this Change Order: None
Contract Price with this Change Order:	$2,846,025.20	Contract Time with this Change Order: Substantial Completion: August 31, 2026 Completion: December 31, 2026

PREPARED BY:	**APPROVED:**	**ACCEPTED:**
BAXTER & WOODMAN, INC.	VILLAGE OF SOMERS, WI	PTS CONTRACTORS, INC.
By Brett D. Biwer	By	By
Brett D. Biwer, P.E. Project Manager	George Stoner Village President	Steve Horn President

FINAL QUANTITIES
12th STREET WATER MAIN
VILLAGE OF SOMERS

No.	Item	Bid Quantity	Unit	PTS Contractors, Inc. Bid Unit Price	PTS Contractors, Inc. Bid Total	Completed Total Final Quantity	Completed Total Total	Bid to Final Difference
	PART A -100TH AVENUE TO SHORELAND HS							
1	Mobilization	1	LS	$ 57,000.00	$ 57,000.00	1.0	$ 57,000.00	$ -
2	Clearing And Grubbing	1	LS	$ 9,000.00	$ 9,000.00	1.0	$ 9,000.00	$ -
3	Construction Layout & Staking	1	LS	$ 11,000.00	$ 11,000.00	1.0	$ 11,000.00	$ -
4	Water Main, 8-Inch (Open Cut)	40	LF	$ 280.00	$ 11,200.00	92.0	$ 25,760.00	$ 14,560.00
5	Water Main, 12-Inch (Open Cut)	2,727	LF	$ 134.00	$ 365,418.00	2589.0	$ 346,926.00	$ (18,492.00)
6	Water Main, 16-Inch (Open Cut)	15	LF	$ 560.00	$ 8,400.00	22.0	$ 12,320.00	$ 3,920.00
7	Water Main, 8-Inch (Directionally Drilled)	172	LF	$ 207.00	$ 35,604.00	180.0	$ 37,260.00	$ 1,656.00
8	Water Main, 12-Inch (Directionally Drilled)	700	LF	$ 153.00	$ 107,100.00	700.0	$ 107,100.00	$ -
9	Water Main, 16-Inch (Directionally Drilled)	96	LF	$ 1,220.00	$ 117,120.00	96.0	$ 117,120.00	$ -
10	Fire Hydrant Assembly	8	EACH	$ 8,540.00	$ 68,320.00	10.0	$ 85,400.00	$ 17,080.00
11	Gate Valve And Box, 8-Inch	3	EACH	$ 2,500.00	$ 7,500.00	3.0	$ 7,500.00	$ -
12	Gate Valve And Box, 12-Inch	6	EACH	$ 4,500.00	$ 27,000.00	6.0	$ 27,000.00	$ -
13	Butterfly Valve And Box, 16-Inch	1	EACH	$ 5,435.00	$ 5,435.00	1.0	$ 5,435.00	$ -
14	Connection to Water Main (Non-Pressure), 16-Inch	1	EACH	$ 4,285.00	$ 4,285.00	1.0	$ 4,285.00	$ -
15	Water Service Connection	28	EACH	$ 1,100.00	$ 30,800.00	26.0	$ 28,600.00	$ (2,200.00)
16	Water Service Pipe - Short Side, 1.5-Inch	72	LF	$ 256.00	$ 18,432.00	92.5	$ 23,680.00	$ 5,248.00
17	Water Service Pipe - Long Side, 1.5-Inch	1,748	LF	$ 43.00	$ 75,164.00	1551.0	$ 66,693.00	$ (8,471.00)
18	Culvert Replacement, 15-Inch CMP	214	LF	$ 75.00	$ 16,050.00	213.0	$ 15,975.00	$ (75.00)
19	Culvert Replacement, 18-Inch CMP	40	LF	$ 83.00	$ 3,320.00	40.0	$ 3,320.00	$ -
20	Replace Curb & Gutter	40	LF	$ 64.00	$ 2,560.00	0.0	$ -	$ (2,560.00)
21	Lawn Restoration	1	LS	$ 49,000.00	$ 49,000.00	1.0	$ 49,000.00	$ -
22	Erosion And Sedimentation Control	1	LS	$ 5,000.00	$ 5,000.00	1.0	$ 5,000.00	$ -
23	Traffic Control And Protection	1	LS	$ 8,500.00	$ 8,500.00	1.0	$ 8,500.00	$ -
	PART A TOTAL				**$ 1,043,208.00**		**$ 1,053,874.00**	**$ 10,666.00**
	PART B - SHORELAND HS TO POST OFFICE							
1	Mobilization	1	LS	$ 40,785.00	$ 40,785.00	1.0	$ 40,785.00	$ -
2	Construction Layout & Staking	1	LS	$ 12,000.00	$ 12,000.00	1.0	$ 12,000.00	$ -
3	Water Main, 6-Inch (Open Cut)	120	LF	$ 131.00	$ 15,720.00	120.0	$ 15,720.00	$ -
4	Water Main, 8-Inch (Open Cut)	144	LF	$ 171.00	$ 24,624.00	162.0	$ 27,702.00	$ 3,078.00
5	Water Main, 12-Inch (Open Cut)	4,180	LF	$ 161.00	$ 672,980.00	4167.5	$ 670,967.50	$ (2,012.50)
6	Water Main, 20-Inch (Open Cut)	10	LF	$ 1,060.00	$ 10,600.00	14.5	$ 15,370.00	$ 4,770.00
7	Water Main, 8-Inch (Directionally Drilled)	64	LF	$ 270.00	$ 17,280.00	50.0	$ 13,500.00	$ (3,780.00)
8	Water Main, 12-Inch (Jack & Bore)	140	LF	$ 665.00	$ 93,100.00	146.0	$ 97,090.00	$ 3,990.00
9	Fire Hydrant Assembly	12	EACH	$ 9,635.00	$ 115,620.00	13.0	$ 125,255.00	$ 9,635.00
10	Gate Valve And Box, 8-Inch	3	EACH	$ 2,500.00	$ 7,500.00	3.0	$ 7,500.00	$ -
11	Gate Valve And Box, 12-Inch	8	EACH	$ 4,500.00	$ 36,000.00	8.0	$ 36,000.00	$ -
12	Butterfly Valve And Box, 20-Inch	1	EACH	$ 7,200.00	$ 7,200.00	1.0	$ 7,200.00	$ -
13	Water Service Connection	60	EACH	$ 1,110.00	$ 66,600.00	61.0	$ 67,710.00	$ 1,110.00
14	Water Service Pipe - Short Side, 1.5-Inch	527	LF	$ 182.00	$ 95,914.00	549.5	$ 100,009.00	$ 4,095.00
15	Water Service Pipe - Long Side, 1.5-Inch	1,617	LF	$ 64.00	$ 103,488.00	1444.5	$ 92,448.00	$ (11,040.00)
16	Connection to Water Main (Non-Pressure), 20-Inch	3	EACH	$ 1,970.00	$ 5,910.00	2.0	$ 3,940.00	$ (1,970.00)
17	Crushed Concrete Backfill (*Accepted as Alternate Item)	4,163	LF	$ 24.00	$ 99,912.00	4167.5	$ 100,020.00	$ 108.00
18	Trench Restoration (CTH E)	4,071	LF	$ 34.00	$ 138,414.00	4213.0	$ 143,242.00	$ 4,828.00
19	Replace Curb & Gutter	320	LF	$ 63.00	$ 20,160.00	571.5	$ 36,004.50	$ 15,844.50
20	Lawn Restoration	1	LS	$ 10,150.00	$ 10,150.00	1.0	$ 10,150.00	$ -
21	Erosion And Sedimentation Control	1	LS	$ 4,900.00	$ 4,900.00	1.0	$ 4,900.00	$ -
22	Temporary Hot-Mix Asphalt Pavement	200	LF	$ 43.00	$ 8,600.00	225.0	$ 9,675.00	$ 1,075.00
23	Traffic Control And Protection	1	LS	$ 12,000.00	$ 12,000.00	1.0	$ 12,000.00	$ -
24	Railroad Charges Allowance	1	LS	$ 10,000.00	$ 10,000.00	5.7	$ 57,426.20	$ 47,426.20
	PART B TOTAL				**$ 1,629,457.00**		**$ 1,706,614.20**	**$ 77,157.20**
	PART A & B BID SUBTOTAL				**$ 2,672,665.00**		**$ 2,760,488.20**	**$ 87,823.20**
	Cost increase from 12" WM open cut to directional drill						$ 16,080.00	$ 16,080.00
	CHANGE ORDERS							
	Change Order #1: $52,372.31						$ 52,372.31	$ 52,372.31
	Change Order #2: $0.00						$ -	
	Change Order #3: $17,084.69						$ 17,084.69	$ 17,084.69
	TOTAL				**$ 2,672,665.00**		**$ 2,846,025.20**	**$ 173,360.20**

PROJECT SUMMARY	
Original Contract Sum:	$ 2,672,665.00
Net Change by Change Order:	$ 173,360.20
Final Contract Sum:	$ 2,846,025.20
Total Completed to Date	$ 2,846,025.20
Retainage:	$ 71,150.63
Total Earned Less Retainage:	$ 2,774,874.57

CHANGE ORDER SUMMARY	
Change Order #1:	$ 52,372.31
Change Order #2:	$ -
Change Order #3:	$ 17,084.69
Change Order #4:	$ 103,903.20
	$ 173,360.20

BAXTER & WOODMAN
Consulting Engineers

September 28, 2026

Wendy Burnette, Clerk
Village of Somers
7711 12th Street
Somers, WI 53171
Delivered via email: wburnette@somerswi.gov

Subject: 12th Street Water Main-- Payment Recommendation

Dear Ms. Burnette,

Enclosed is an application for payment and partial lien waiver from PTS Contractors, Inc., Contractor, for work performed on the 12th Street Water Main Project. The following is our opinion of the amount due and payable to the Contractor following approval of Change Orders 3 & 4:

Amended Contract Price – After Change Orders 1 thru 4	$ 2,846,025.20
Work Completed to Date	$ 2,846,025.20
Less Amount Retained	$ 71,150.63
Subtotal	$ 2,774,874.57
Less Previous Payments	($2,440,815.88)
Total Amount Due -- Partial Payment 4	$ 334,058.69

We recommend payment to PTS Contractors, Inc. for $334,058.69.

Sincerely,

BAXTER & WOODMAN, INC.
CONSULTING ENGINEERS

Brett D. Biwer

Brett D. Biwer, P.E.

Encs.
C/encs.: Josh Fugate, Somers Utilities Manager (email)
Shawn Kilgore, PTS Project Manager (email)
Casey Ashman, PTS Contractors, Inc. (email)

P:\SOMEV\2500618-12th Street Water Main Extension\60-Construction\Water Main\Payments\4\PR 4.docx

Payment Request

Request for: **Partial** (Partial/Final) Payment No: **4** Date: **8/25/2026**

Project: 12th Street Water Main Extension

Owner: Village of Somers

Contractor: PTS Contractors, Inc. - 4075 Eaton Road - Green Bay, WI 54311

Original Contract Amount as Bid:	$	2,672,665.00
Net Add (Deduct) by Revised Quantities:	$	103,903.20
Net Add (Deduct) by Change Order:	$	69,457.00
Total Contract This Date	$	2,846,025.20
Value of Work Completed to Date:	$	2,846,025.20
Less 5 Per Cent Retainage: (Of the first 50%)	$	71,150.63
Net Total	$	2,774,874.57

Project on Schedule: XX Yes No 100% Complete

Record of Previous Pay Requests:

1	$ 604,027.10	6	
2	$ 868,018.97	7	
3	$ 968,769.81	8	
4		9	
5		10	

Amount Previously Billed	$	2,440,815.88
Amount Due This Request	$	334,058.69

This is to certify that, in accordance with the terms of the Contract, the Contractor is entitled to a payment in the amount requested.

By: Cary W. Rehman
PTS Contractors, Inc.

Date: 8/25/2026
*See Attachments

Engineers Approval: By:

Owner's Approval for Payment: By:

PTS Contractors, Inc.
4075 Eaton Road - Green Bay, WI 54311
Phone#: (920) 468-5217-Fax#: (920) 468-4087

Payment Request: 4
Date: 8/25/2026

Payment Request

Total Completed **$2,846,025.20**

Bid			Scheduled			Previous Request Totals		This Request Totals		Completed to Date			Balance to Finish	
Item #	Description	Units	Qty	Unit Price	Amount	Qty	Amount	Qty	Amount	%	Qty	Amount	Amount	Qty
	Part A- 100th Ave to Shoreland HS (West)													
A-01	Mobilization	LS	1.00	$ 57,000.00	$ 57,000.00	1.00	$ 57,000.00		$ -	100%	1.00	$ 57,000.00	$ -	-
A-02	Clearing And Grubbing	LS	1.00	$ 9,000.00	$ 9,000.00	1.00	$ 9,000.00		$ -	100%	1.00	$ 9,000.00	$ -	-
A-03	Construction Layout & Staking	LS	1.00	$ 11,000.00	$ 11,000.00	1.00	$ 11,000.00		$ -	100%	1.00	$ 11,000.00	$ -	-
A-04	Water Main, 8-Inch (Open Cut)	LF	40.00	$ 280.00	$ 11,200.00	92.00	$ 25,760.00		$ -	230%	92.00	$ 25,760.00	$ (14,560.00)	(52.00)
A-05	Water Main, 12-Inch (Open Cut)	LF	2,727.00	$ 134.00	$ 365,418.00	2,589.00	$ 346,926.00		$ -	95%	2,589.00	$ 346,926.00	$ 18,492.00	138.00
A-06	Water Main, 16-Inch (Open Cut)	LF	15.00	$ 560.00	$ 8,400.00	22.00	$ 12,320.00		$ -	147%	22.00	$ 12,320.00	$ (3,920.00)	(7.00)
A-07	Water Main, 8-Inch (Directionally Drilled)	LF	172.00	$ 207.00	$ 35,604.00	180.00	$ 37,260.00		$ -	105%	180.00	$ 37,260.00	$ (1,656.00)	(8.00)
A-08	Water Main, 12-Inch (Directionally Drilled)	LF	700.00	$ 153.00	$ 107,100.00	700.00	$ 107,100.00		$ -	100%	700.00	$ 107,100.00	$ -	-
A-09	Water Main, 16-Inch (Directionally Drilled)	LF	96.00	$ 1,220.00	$ 117,120.00	96.00	$ 117,120.00		$ -	100%	96.00	$ 117,120.00	$ -	-
A-10	Fire Hydrant Assembly	EA	8.00	$ 8,540.00	$ 68,320.00	9.00	$ 76,860.00	1.00	$ 8,540.00	125%	10.00	$ 85,400.00	$ (17,080.00)	(2.00)
A-11	Gate Valve And Box, 8-Inch	EA	3.00	$ 2,500.00	$ 7,500.00	3.00	$ 7,500.00		$ -	100%	3.00	$ 7,500.00	$ -	-
A-12	Gate Valve And Box, 12-Inch	EA	6.00	$ 4,500.00	$ 27,000.00	5.00	$ 22,500.00	1.00	$ 4,500.00	100%	6.00	$ 27,000.00	$ -	-
A-13	Butterfly Valve And Box, 16-Inch	EA	1.00	$ 5,435.00	$ 5,435.00	1.00	$ 5,435.00		$ -	100%	1.00	$ 5,435.00	$ -	-
A-14	Connection to Water Main (Non-Pressure), 16-Inch	EA	1.00	$ 4,285.00	$ 4,285.00	1.00	$ 4,285.00		$ -	100%	1.00	$ 4,285.00	$ -	-
A-15	Water Service Connection	EA	28.00	$ 1,100.00	$ 30,800.00	26.00	$ 28,600.00		$ -	93%	26.00	$ 28,600.00	$ 2,200.00	2.00
A-16	Water Service Pipe - Short Side, 1.5-Inch	LF	72.00	$ 256.00	$ 18,432.00	92.50	$ 23,680.00		$ -	128%	92.50	$ 23,680.00	$ (5,248.00)	(20.50)
A-17	Water Service Pipe - Long Side, 1.5-Inch	LF	1,748.00	$ 43.00	$ 75,164.00	1,551.00	$ 66,693.00		$ -	89%	1,551.00	$ 66,693.00	$ 8,471.00	197.00
A-18	Culvert Replacement, 15-Inch CMP	LF	214.00	$ 75.00	$ 16,050.00	213.00	$ 15,975.00		$ -	100%	213.00	$ 15,975.00	$ 75.00	1.00
A-19	Culvert Replacement, 18-Inch CMP	LF	40.00	$ 83.00	$ 3,320.00	40.00	$ 3,320.00		$ -	100%	40.00	$ 3,320.00	$ -	-
A-20	Replace Curb & Gutter	LF	40.00	$ 64.00	$ 2,560.00		$ -		$ -			$ -	$ 2,560.00	40.00
A-21	Lawn Restoration	LS	1.00	$ 49,000.00	$ 49,000.00		$ -	1.00	$ 49,000.00	100%	1.00	$ 49,000.00	$ -	-
A-22	Erosion And Sedimentation Control	LS	1.00	$ 5,000.00	$ 5,000.00	1.00	$ 5,000.00		$ -	100%	1.00	$ 5,000.00	$ -	-
A-23	Traffic Control And Protection	LS	1.00	$ 8,500.00	$ 8,500.00	1.00	$ 8,500.00		$ -	100%	1.00	$ 8,500.00	$ -	-

PTS Contractors, Inc.
4075 Eaton Road - Green Bay, WI 54311
Phone#: (920) 468-5217-Fax#: (920) 468-4087

Payment Request: 4
Date: 8/25/2026

Payment Request

												Total Completed		**$2,846,025.20**	
Bid			Scheduled			Previous Request Totals		This Request Totals			Completed to Date			Balance to Finish	
Item #	Description	Units	Qty	Unit Price	Amount	Qty	Amount	Qty	Amount	%	Qty	Amount		Amount	Qty
	Part B - Shoreland HS to Post Office (East)														
B-01	Mobilization	LS	1.00	$ 40,785.00	$ 40,785.00	1.00	$ 40,785.00		$ -	100%	1.00	$ 40,785.00		$ -	-
B-02	Construction Layout & Staking	LS	1.00	$ 12,000.00	$ 12,000.00	1.00	$ 12,000.00		$ -	100%	1.00	$ 12,000.00		$ -	-
B-03	Water Main, 6-Inch (Open Cut)	LF	120.00	$ 131.00	$ 15,720.00	120.00	$ 15,720.00		$ -	100%	120.00	$ 15,720.00		$ -	-
B-04	Water Main, 8-Inch (Open Cut)	LF	144.00	$ 171.00	$ 24,624.00	162.00	$ 27,702.00		$ -	113%	162.00	$ 27,702.00		$ (3,078.00)	(18.00)
B-05	Water Main, 12-Inch (Open Cut)	LF	4,180.00	$ 161.00	$ 672,980.00	4,096.50	$ 659,536.50	71.00	$ 11,431.00	100%	4,167.50	$ 670,967.50		$ 2,012.50	12.50
B-06	Water Main, 20-Inch (Open Cut)	LF	10.00	$ 1,060.00	$ 10,600.00	14.50	$ 15,370.00		$ -	145%	14.50	$ 15,370.00		$ (4,770.00)	(4.50)
B-07	Water Main, 8-Inch (Directionally Drilled)	LF	64.00	$ 270.00	$ 17,280.00	50.00	$ 13,500.00		$ -	78%	50.00	$ 13,500.00		$ 3,780.00	14.00
B-08	Water Main, 12-Inch (Jack & Bore)	LF	140.00	$ 665.00	$ 93,100.00	140.00	$ 93,100.00	6.00	$ 3,990.00	104%	146.00	$ 97,090.00		$ (3,990.00)	(6.00)
B-09	Fire Hydrant Assembly	EA	12.00	$ 9,635.00	$ 115,620.00	12.00	$ 115,620.00	1.00	$ 9,635.00	108%	13.00	$ 125,255.00		$ (9,635.00)	(1.00)
B-10	Gate Valve And Box, 8-Inch	EA	3.00	$ 2,500.00	$ 7,500.00	2.00	$ 5,000.00	1.00	$ 2,500.00	100%	3.00	$ 7,500.00		$ -	-
B-11	Gate Valve And Box, 12-Inch	EA	8.00	$ 4,500.00	$ 36,000.00	7.00	$ 31,500.00	1.00	$ 4,500.00	100%	8.00	$ 36,000.00		$ -	-
B-12	Butterfly Valve And Box, 20-Inch	EA	1.00	$ 7,200.00	$ 7,200.00	1.00	$ 7,200.00		$ -	100%	1.00	$ 7,200.00		$ -	-
B-13	Water Service Connection	EA	60.00	$ 1,110.00	$ 66,600.00	59.00	$ 65,490.00	2.00	$ 2,220.00	102%	61.00	$ 67,710.00		$ (1,110.00)	(1.00)
B-14	Water Service Pipe - Short Side, 1.5-Inch	LF	527.00	$ 182.00	$ 95,914.00	511.50	$ 93,093.00	38.00	$ 6,916.00	104%	549.50	$ 100,009.00		$ (4,095.00)	(22.50)
B-15	Water Service Pipe - Long Side, 1.5-Inch	LF	1,617.00	$ 64.00	$ 103,488.00	1,444.50	$ 92,448.00		$ -	89%	1,444.50	$ 92,448.00		$ 11,040.00	172.50
B-16	Connection to Water Main (Non-Pressure), 20-Inch	EA	3.00	$ 1,970.00	$ 5,910.00	2.00	$ 3,940.00		$ -	67%	2.00	$ 3,940.00		$ 1,970.00	1.00
B-17	Crushed Concrete Backfill (in lieu of Slurry)	LF	4,163.00	$ 24.00	$ 99,912.00	4,096.50	$ 98,316.00	71.00	$ 1,704.00	100%	4,167.50	$ 100,020.00		$ (108.00)	(4.50)
B-18	Trench Restoration (CTH E)	LF	4,071.00	$ 34.00	$ 138,414.00		$ -	4,213.00	$ 143,242.00	103%	4,213.00	$ 143,242.00		$ (4,828.00)	(142.00)

PTS Contractors, Inc.
4075 Eaton Road - Green Bay, WI 54311
Phone#: (920) 468-5217-Fax#: (920) 468-4087

Payment Request: **4**
Date: 8/25/2026

Payment Request

Total Completed **$2,846,025.20**

Bid			Scheduled			Previous Request Totals		This Request Totals		Completed to Date			Balance to Finish	
Item #	Description	Units	Qty	Unit Price	Amount	Qty	Amount	Qty	Amount	%	Qty	Amount	Amount	Qty
B-19	Replace Curb & Gutter	LF	320.00	$ 63.00	$ 20,160.00		$ -	571.50	$ 36,004.50	179%	571.50	$ 36,004.50	$ (15,844.50)	(251.50)
B-20	Lawn Restoration	LS	1.00	$ 10,150.00	$ 10,150.00		$ -	1.00	$ 10,150.00	100%	1.00	$ 10,150.00	$ -	-
B-21	Erosion And Sedimentation Control	LS	1.00	$ 4,900.00	$ 4,900.00	1.00	$ 4,900.00		$ -	100%	1.00	$ 4,900.00	$ -	-
B-22	Temporary Hot-Mix Asphalt Pavement	LF	200.00	$ 43.00	$ 8,600.00	225.00	$ 9,675.00		$ -	113%	225.00	$ 9,675.00	$ (1,075.00)	(25.00)
B-23	Traffic Control And Protection	LS	1.00	$ 12,000.00	$ 12,000.00	1.00	$ 12,000.00		$ -	100%	1.00	$ 12,000.00	$ -	-
B-24	Railroad Charges Allowance	LS	1.00	$ 10,000.00	$ 10,000.00	3.238	$ 32,380.00	2.5046	$ 25,046.20	574%	5.742620	$ 57,426.20	$ (47,426.20)	(4.74)
CO1.1	Extra Dump Fees	LS		$ 3,280.00		1.00	$ 3,280.00		$ -		1.00	$ 3,280.00	$ (3,280.00)	(1.00)
CO1.2	Extra Excavation Due to Extra Depth	LS		$ 23,584.00		1.00	$ 23,584.00		$ -		1.00	$ 23,584.00	$ (23,584.00)	(1.00)
CO1.3	Extra Granular Backfill	LS		$ 9,420.31		1.00	$ 9,420.31		$ -		1.00	$ 9,420.31	$ (9,420.31)	(1.00)
CO1.4	Extra Directional Drill	LS		$ 28,620.00		1.00	$ 28,620.00		$ -		1.00	$ 28,620.00	$ (28,620.00)	(1.00)
CO1.5	Adjust Manhole	EA		$ 1,200.00		1.00	$ 1,200.00		$ -		1.00	$ 1,200.00	$ (1,200.00)	(1.00)
CO1.6	Adaptors and Fusing HDPE Pipe due to chg.	LS		$ 1,728.00		1.00	$ 1,728.00		$ -		1.00	$ 1,728.00	$ (1,728.00)	(1.00)
CO1.7	Extra Restoration	LS		$ 620.00			$ -	1.00	$ 620.00		1.00	$ 620.00	$ (620.00)	(1.00)
CO1.8	Acctg only - will be 120LF less open cut						$ -		$ -			$ -	$ -	-
CO3	Additional Costs to Lower Bore Pit to avoid Major Fiber Optic Cable	LS		$ 17,084.69			$ -	1.00	$ 17,084.69		1.00	$ 17,084.69	$ (17,084.69)	(1.00)
					$ -				$ -			$ -	$ -	-
	TOTALS				**$ 2,672,665.00**		**$ 2,508,941.81**		**$ 337,083.39**	**106%**	**-**	**$ 2,846,025.20**	**$ (173,360.20)**	**-**

PARTIAL WAIVER of LIEN

DATE: September 29, 2026

For value received, we hereby waive partial rights and claims for

lien on land and on buildings about to be erected, being erected, altered or repaired

and to the appurtenances thereunto,

for Village of Somers owner,

by PTS Contractors, Inc. 4075 Eaton Road, GB, WI 54311 contractor,

for 12th Street Water Main Extension

same being situated in Kenosha County, State of Wisconsin, described as

Sewer/Water Utility Work

for payments received for payment applications #1-3 totaling $2,440,815.88

for all labor performed and for all material furnished for the erection, construction, alteration

or repair of said building and appurtenances, except,

PTS Contractors, Inc.
4075 Eaton Road
Green Bay, WI 54311

Casey Ashman
Signature

Title: Controller

Date: 09/29/2026

****Please email signed lien waiver to cashman@ptscontractors.net**

CERTIFICATE 00 62 76.01
SWORN STATEMENT
(SAMPLE FORM)

State of Wisconsin }ss.
County of Brown }

THE AFFIANT, Casey Ashman *BEING FIRST DULY SWORN, ON OATH DEPOSES AND SAYS*
THAT HE/SHE IS Controller *(POSITION)* *THAT* PTS CONTRACTORS, INC. , HAS
CONTRACT WITH Village of Somers *, OWNER* _____ FOR
12th Street Water Main Extension *(KIND OF WORK)*
ON THE FOLLOWING DESCRIBED PREMISES IN SAID COUNTY, TO-WIT: KENOSHA

THAT, FOR THE PURPOSE OF SAID CONTRACT, THE FOLLOWING PERSONS HAVE BEEN CONTRACTED WITH, AND HAVE FURNISHED, OR ARE FURNISHING AND PREPARING MATERIALS FOR, AND HAVE DONE OR ARE DOING LABOR ON SAID IMPROVEMENT. THAT THERE IS DUE AND TO BECOME DUE THEM, RESPECTIVELY, THE AMOUNTS SET OPPOSITE THEIR NAMES FOR MATERIALS OR LABOR AS STATED. THAT THIS IS A FULL, TRUE, AND COMPLETE STATEMENT OF ALL SUCH PERSONS, AND OF THE AMOUNTS PAID.

1	2	3	4	5	6	7
NAME AND ADDRESS	KIND OF WORK	ADJUSTED TOTAL CONTRACT INCL. EXTRAS AND CREDITS	TOTAL RETAINED INCLUDING THIS APPLICATION	NET PREVIOUSLY PAID	NET AMOUNT OF THIS PAYMENT	BALANCE TO BECOME DUE (INC. RETENTION)
Forward Traffic	Traffic Control	$33,425.00	$1,671.25	$21,570.94	$10,182.81	$1,671.25
Core & Main	Pipe Supplier	$774,933.54	$0.00	$718,060.11	$56,873.43	$0.00
Payne & Dolan	Paving	$145,595.32	$7,279.77	$0.00	$138,315.55	$7,279.77
Zenith Tech	Concrete	$38,774.86	$1,888.74	$0.00	$35,886.12	$2,888.74
All-Ways Contractors	Resoration/CMP	$89,221.27	$4,461.06	$2,163.15	$82,597.06	$4,461.06
T & T Tree Service	Clear/Grubb	$5,000.00	$250.00	$4,750.00	$0.00	$250.00
NMB	Staking	$28,451.36	$1,422.57	$20,220.75	$6,808.04	$1,422.57
Red Ants	Boring	$52,500.00	$2,625.00	$49,875.00	$0.00	$2,625.00
RJ Underground	Drilling	$124,450.00	$6,222.50	$118,227.50	$0.00	$6,222.50
Asphalt Contractors	Aggregates	$97,872.59	$0.00	$96,589.04	$1,283.55	$0.00
Underground Specialis	Drilling	$70,819.92	$0.00	$70,819.92	$0.00	$0.00
TOTAL					$331,946.56	

AMOUNT OF ORIGINAL CONTRACT	$2,672,665.00	WORK COMPLETED TO DATE	$ 2,846,025.20
EXTRAS TO CONTRACT	$173,360.20	LESS % RETAINED	$ 71,150.63
TOTAL CONTRACT AND EXTRAS	$2,846,025.20	MATERIAL STORED	$ -
CREDITS TO CONTRACT	$0.00	NEW AMOUNT EARNED	$ 2,774,874.57
ADJUSTED TOTAL CONTRACT	$2,846,025.20	NEW PREVIOUSLY PAID	$ 2,440,815.88
		NET AMOUNT OF THIS PAYMENT	$ 334,058.69
		BALANCE TO BECOME DUE (INC. RETENTION)	$71,150.63

It is understood that the total amount paid to date plus the amount requested in this application shall not exceed % of the cost of work completed to date.

I agree to furnish Waivers of Lien for all materials under my contract when demanded.

Signed Casey Ashman

Controller
(Position)

Subscribed and sworn to before me this 7th day of May 2021

Jean A. Petasek *Notary Public*

JEAN A. PETASEK NOTARY PUBLIC STATE OF WISCONSIN

PROJECT: 12th Street Water Transfer Station

DATE OF ISSUANCE: October 2, 2026

OWNER: Village of Somers
7511 12th St.
Somers, WI 53171

ENGINEER: Baxter & Woodman, Inc.
500 E. Main St., Suite 101
Waterford WI, 53185

CONTRACTOR: Lee Mechanical, Inc.
9909 South 57th Street
Franklin, WI 53132

ENGINEER's Project No. 2500618.00

You are directed to make the following changes in the Contract Documents:

Description: Replace master meters at 4040 18th Street and 5901 Washington Avenue

Purpose of Change Order: Needed for new meters ordered by KWU

Attachments: Proposal dated June 29, 2026.

CHANGE IN CONTRACT PRICE:		**CHANGE IN CONTRACT TIME:**
Original Contract Price:	$653,200.00	Original Contract Time: Substantial Completion: August 31, 2026 Completion: October 31, 2026
Previous Change Orders: No. - to No. 1	$0.00	Change from previous Change Orders: None
Current Contract Price:	$653,200.00	Current Contract Time: Substantial Completion: August 31, 2026 Completion: October 31, 2026
Net increase of this Change Order:	$66,320.00	Net Increase of this Change Order: 120 Days
Contract Price with this Change Order:	$719,520.00	Contract Time with this Change Order: Substantial Completion: December 31, 2026 Completion: January 31, 2027

PREPARED BY:	**APPROVED:**	**ACCEPTED:**
BAXTER & WOODMAN, INC.	VILLAGE OF SOMERS, WI	LEE MECHANICAL, INC.
By _____	By _____	By _____
Douglas R. Snyder, P.E. Project Manager	George Stoner Village President	Kenneth Ahler President

6.29.2026

Village of Somers
Attn: Josh Fugate

Lee Mechanical is pleased to offer the following Mechanical Upgrades proposal for your consideration.
RE: Remove/Install New Flow Meter in (2) Vaults

Scope of Work:

- **4040 18th Street-----$38,920**
- Remove (1) Existing Flow Meter and Install (1) Owner Furnished Flow Meter
- Remove (2) Existing 18"x8" Reducer & Furnish and Install (2) New 18"x10" Reducer
- Remove Existing Check Valve & Strainer/Furnish and Install New Check Valve and Strainer
- Remove existing Coupling and Install New Coupling
- Remove existing Piping and Install New to accommodate New Flow Meter
- Furnish and Install (2) New Pipe Supports
- New Tap for Pressure Gauge
- New Tap for Vent Piping

- **Traffic Control for 4040 18th Street ONLY---ADD $6,900**

- **5901 Washington----$20,500**
- Remove (1) Existing Flow Meter and Install (1) Owner Furnished Flow Meter
- Furnish and Install (2) 10"x8" Reducers
- Remove Existing Check Valve and Expansion Joint & Furnish and Install New Check Valve
- Install New Coupling
- Remove existing Piping and Install New to accommodate New Flow Meter
- New Tap for Pressure Gauge
- New Tap for Vent Piping

Clarifications:

- Quote valid for 30 days
- Village of Somers Is purchasing Flow Meters

Exclusions:

- Premium time labor
- Startup/Programming of any manufacturer.
- Bac T Testing
- Electrical & Controls
- Disinfection Beyond Swabbing Pipe.
- Site Work of any Kind
- Paint
- Permits
- Any work not specified in this proposal

Established 1843
Somers
VILLAGE & TOWN
www.somerswi.gov
P.O. Box 197, Somers, WI 53171 PH: 262-859-2822 FAX: 262-859-2331

VILLAGE OF SOMERS
VILLAGE BOARD
WORK SESSION ITEM MEMORANDUM

WORK SESSION: October 6, 2026

TO: Village President Stoner and Board of Trustees

PREPARED BY: Jim Hurley, Village Administrator

REVIEWED BY: Kevin Poirier, Assistant Administrator

AGENDA ITEM: #15 Proclamation Recognizing the Service of Scott Fredrick.

BACKGROUND:

This past month, Trustee Scott Fredrick submitted his resignation to the Village Board.

Staff prepared a proclamation in recognition of his service as a Plan Commission member and a Trustee. Please let us know if there is anything you would like to add.

The item will be scheduled for adoption at next week's meeting if Scott is available to attend.

ATTACHMENTS:

Draft Proclamation

PROCLAMATION #2026-002

A PROCLAMATION OF THE VILLAGE OF SOMERS BOARD OF TRUSTEES RECOGNIZING SCOTT FREDRICK FOR HIS SERVICE TO THE VILLAGE

WHEREAS, Scott Fredrick served as a Village Plan Commission member from the summer of 2019 through April 2023, and then a Village Board Trustee from April 2023 through September 2026; and

WHEREAS, public service calls for dedication, sound judgment, and a commitment to the well-being of the community; and

WHEREAS, Scott Fredrick generously stepped up to fill Jeanne Brokmeir's term on the Village Plan Commission in the summer of 2019; and

WHEREAS, he served on the Plan Commission for four years until he was elected as a Village Trustee for the Village of Somers in April of 2023; and

WHEREAS, through his service, Scott Fredrick has contributed time, experience, and thoughtful leadership to the Village Plan Commission and Village Board; and

WHEREAS, his commitment reflects a deep appreciation for civic responsibility and a desire to help the community thrive; and

WHEREAS, the Village Board is grateful for Scott Fredrick's service and the positive contributions made to solving problems and helping residents.

NOW, THEREFORE, BE IT PROCLAIMED that the Village hereby expresses its sincere thanks and appreciation to Scott Fredrick for serving on the Village Plan Commission and the Village Board, dedicating over seven years of meaningful commitment to the community.

Dated at Somers, Wisconsin, this ___th day of October, 2026.

VILLAGE OF SOMERS

By:_____
George Stoner, President

Attest:_____
Wendy Burnette, Clerk/Treasurer

DRAFT

SOMERS FIRE & RESCUE

CHIEF
Benjamin Andersen

P.O. Box 197
Somers, WI 53171
(262-859-2277)

To: President Stoner and Village Board

From: Fire Chief Benjamin Andersen

Reviewed: Jim Hurley, Administrator

Subject: Recommended Changes to Fire & EMS Billing Rates

I am requesting the Village Board to approve the proposed changes to the Fire and EMS Billing rates in chart listed below. As you know annually, we look at our Fire and EMS billing rates and adjust to match current costs for us to provide service along with staying comparable to other services in our region. Due to inflation, there is a slight increase to resident rates. Non-resident rates have a more significant increase as we continue to see an increase of non-residents utilizing Fire and EMS services in Somers.

Charge Category	Current Rate $	New Requested Rate $
BLS Resident	1300	1500
BLS Non-Resident	2000	2500
ALS Resident	1400	1600
ALS Non-Resident	2500	3000
ALS2 Resident	1600	1800
ALS 2 Non-Resident	2800	3200
BLS on Scene Res	250	250
BLS on Scene NR	500	600
ALS on scene Res	1000	1000
ALS on scene NR	1600	1800
Mileage Resident	22	25
Mileage Non-Resident	35	40
Structure Fire	Itemized	1500
MVA Rate	500	1500
Vehicle Extrication	700	2000
Vehicle Fire	500	1500
Engine Rate	400	400
Ladder Truck Rate	400	400
Tender/Tanker Rate	300	300
Brush Truck Rate	300	300
False Fire Alarm	250	250
Co Alarm	100	100
Firefighter (per hour)	20	30
Public Works heavy Equipment Rate	0	$2500

SOMERS FIRE & RESCUE

P.O. Box 197
Somers, WI 53171
(262-859-2277)

CHIEF
Benjamin Andersen

Consumable Goods	**Rate**
F500 Foam	$35/Gallon
Sawzall Blades	$5 each
Rotary Saw Blades	$25 Each
Oil Dry	$10/Gallon
Grinder Disks/ Cut off wheel	$5 Each
Chainsaw Chain	$20 Each
Plug/Dike/Containment Kit	$100 Each
Hazardous Materials Containment Pool	$250 Each
Attack Hose (Damaged & Out of Service)	$150 per length
Supply Hose (Damaged & Out of Service)	$200 per Length
Tarps (if left at scene for property conservation)	$10 Each
Fire Extinguisher recharge	$50

Established 1843
Somers
VILLAGE & TOWN
www.somerswi.gov
P.O. Box 197, Somers, WI 53171 PH: 262-859-2822 FAX: 262-859-2331

VILLAGE OF SOMERS
VILLAGE BOARD
WORK SESSION ITEM MEMORANDUM

WORK SESSION: October 6, 2026

TO: Village President Stoner and Board of Trustees

PREPARED BY: Jim Hurley, Village Administrator

AGENDA ITEM: #17 Section 1.10(A) Municipal Judge Qualifications

BACKGROUND:

Following the resignation of the former municipal judge in December 2025, the Village/Town temporarily appointed two judges, and then appointed the current judge, Honorable Edward Antaramian, to serve for the duration of the term, which is set to end on April 30, 2027.

Section 1.10(A) of Village/Town's code of ordinances requires the elected judge to be both a Village or Town resident and licensed to practice law in State of Wisconsin. The judge serves a four-year term. If the judge resigns during the term, then the Village/Town must appoint a resident or non-resident to the position with approval from the district court administrator.

To date, no qualified resident has contacted administration or the Village/Town boards about the position. If a qualified resident does not run for the position, then the Village/Town Boards must appoint a municipal judge effective on May 1, 2027, for the full four-year term.

In August, the Village Board discussed options for the municipal court, including abolishing it. The municipal court would cease operating, and cases would fall under the purview of the Kenosha County Circuit Court.

Preliminarily, I estimated a potential cost savings despite the loss of court fees. Upon learning that State law will increase the per citation fee for municipal cases handled by the circuit court from $5 to $17, in combination with already increasing court fees retained by municipalities from $38 to $48 per citation, I could no longer find a direct savings to the Village.

UPDATE:

The remaining question is the qualifications for the municipal judge's position. The Village/Town could amend its ordinance to remove the requirement for the judge to be licensed to practice law in the State.

Opening the pool of candidates to residents who are not licensed to practice law could offer more options to voters, and someone who could commit to the full four-year term.

If no one runs for the position, then staff will need to continue to advertise the position in hopes that someone can fill the position for at least a portion of the four-year term. The Village/Town have been very fortunate to have highly qualified current municipal judges, and a former prosecutor to serve in the position. However, the position will likely be more difficult to fill for a full four-year term.

I spoke with Judge Antaramian about the position. He is awaiting input from the State bar association and State officials. While he understands the challenges if no one runs for the position, he recommends keeping the qualification standards. It is helpful to be licensed to practice law in interpretation of State law and municipal code, oversight of court procedures, and to exercise legal judgment in dealings with the Village prosecutor.

NEXT STEPS:

Per the Village's legal counsel, if the Village Board would like to amend Section 1.10(A) of the Code of Ordinances, then it must be done by the Village & Town Boards no later than December 1, 2026, to take effect for the upcoming term.

If needed, I could invite Judge Antaramian to attend an upcoming work session for further discussion. If the Village Board would like to consider amending the ordinance, then I respectfully request it occur by the November 10th meeting, so staff has time to comply with any notification requirements.

BAXTER & WOODMAN Consulting Engineers

Memo

To:	Todd Mueller, P.E. Pinnacle Engineering 20725 Watertown Road, Suite 100 Brookfield, WI 53186	**Date:** **From:** **Project No.:**	August 13, 2026 Brett D. Biwer, P.E. 0220818.00

Subject: **Somers Business Park (Groh's Property) - Review Comments and Request for Additional Information**

We reviewed the following documents:

1. Onsite Civil Engineering Infrastructure Plans – Somers Business Park, Dated May 22, 2026;
2. Stormwater Management Plan – Somers Business Park, Dated December 16, 2022.
3. Stormwater Memorandum – Somers Business Park (Building II), Dated May 21, 2026.

Previously reviewed:

1. Roadway Civil Engineering Infrastructure Plans - CTH S/Burlington Rd, dated March 28, 2023.

Please address the following comments:

General Comments:

1. Provide Wisconsin DNR, Kenosha Sewer and Water Utility and SEWRPC permits/approvals for the public utility extensions.
2. Provide recorded temporary access and grading easements from adjacent property owners for the proposed work on their properties.
3. Provide the final CSM, including agreed upon public utility and access easements. Following Village review and approval of the CSM, record it with Kenosha County.
4. Prior to starting construction, obtain Wisconsin DNR approval of the modeling for the proposed regulatory floodplain changes.
5. Obtain Letter of Map Revision (LOMR) from FEMA following construction of the site elements impacting the floodplain.
6. Provide Kenosha County Highway approval of the CTH S plans.
7. Provide the airport approval letter.
8. Provide street signs in accordance with the attached Somers street sign detail.
9. On-site storm sewer pipes will convey stormwater to the detention basins. The stormwater maintenance agreement should be amended to note that the pipes will be maintained by the owner outside of the public right-of-way.

Plan Comments:

1. Sheet C-4 to C-6: Pavment section legend
   a. Revise the "HEAVY DUTY PAVEMENT (PUBLIC)"section in the legend. See comment 6.b below.

b. The minimum layer thickness is 2.25 inches for 3MT asphalt per WisDOT Standard Specs.
c. The maximum upper layer thickness is 2 inches for 5MT asphalt per WisDOT Standard Specs.

2. Sheet C-6: Provide a barricade and reflective signage at the north end of the public road.
3. Sheet C-14: Change dry hydrant intake pipe to RCP to match the detail.
4. Sheet C-14 and C-26: Show existing 12 inch force main along the north property line.
5. Sheet C-23: Adjust the watermain grades lowering the water main to avoid the storm sewer instead of installing an offset at sta. 18+50.
6. Sheet C-33:
   a. "Fire Hydrant" - Provide concrete blocking instead of wood.
   b. "Fire Hydrant" - Nuts and bolts for fittings and hydrant body shall be stanless steel per Village standards.
   c. Provide a water valve detail complying with Village standards.
7. Sheet C-34: "Typical Finished Section"
   a. The Village requires underdrains where water is standing in ditches. An underdrain may be required after construction if there is standing water.
   b. Revise the pavement thickness to 6-inches with a 4-inch lower layer of 3MT 58-28-S, and a 2-inch upper layer of 4MT 58-28 S. The pavement section called out on sheets C-4 to C-6 should match the detail.
8. Sheet C-35: "Pond 2 Outlet Structure"
   a. Revise the orifice diameter to match the calculations.
9. Sheet C-36: Update the Village standards, attached.

<u>SWMP Comments:</u>

1. Combine 2022 Stormwater Management Plan and 2026 Stormwater Memo into one document.
2. Update grate capacity calculations from the 2022 Stormwater Management Plan. Structure numbers appear to have changed.
3. Verify the capacity of Inlet 312 (308), the calculations show water ponding onto the pavement.

Status of Engineer's Approval: NOT APPROVED

Brett D. Biwer

Brett D. Biwer, P.E.

Copy to: George Stoner, Village President
Jim Hurley, Village Administrator
Kevin Poirier, Assistant Village Administrator
Douglas R. Snyder, P.E., Village Engineer
Drue Stoehr, Stream Development

Village of Somers, Wisconsin

Standard Material Specification Checklist



Prepared by:

BAXTER & WOODMAN
Consulting Engineers

www.baxterwoodman.com

Date: March 22, 2018
Last Revised: June 2026

GENERAL

- □ Comply with the Standard Specifications for Sewer and Water Construction in Wisconsin, latest edition.
- □ Obtain written approval for the proposed Plans and Specifications from the Village Engineer prior to construction.

SANITARY SEWER

GENERAL

- □ Bedding & cover material: 3/8" crushed limestone chips to 12" above pipe (pea gravel is not acceptable).
- □ Bedding material thickness shall be 4" below the pipe and tucked underneath pipe manually.
- □ Compacted granular backfill, topped with 10 to 14-inches of 1-1/4" dense graded aggregate base course material is required below or within 4-feet of any paved surface. Use only clean graded sand, clean granular bank run, aggregate slurry, or excavated granular material, with Village Engineer's approval.
- □ Slurry Material Backfill material shall be placed in a clean concrete mixer truck and thoroughly mixed in the following quantities for each cubic yard required:
  - 1,600 lbs sand
  - 1,000 lbs #1 stone
  - 1,400 lbs #2 stone
  - 25 gals water (0 to -0.5 gal variance)
- □ Consolidation of backfill: 95% standard Proctor density for imported granular material and 100% for excavated material of existing aggregate material in the adjacent trench wall. Use mechanical means, unless allowed otherwise.
- □ Mandrel test: 95% mandrel after 30-days.
- □ Internal sewer inspection: Closed circuit color television with a small flow of water in the pipe.
- □ Low-pressure air test: Per Standard Specifications.
- □ Manhole vacuum test: Per Standard Specifications.
- □ Place tracer wire on sanitary sewer main: No. 10 AWG stranded or solid insulated copper wire and Copperhead Industries – Snake Pit Terminal Box at laterals, or approved equal. Grounding rods are required at all dead ends.
- □ Pipe shall have underground marking tape after the bedding layer is laid on the top of the pipe centered. Marking tape shall be non-detectable and a minimum of 3 inches wide. Tape shall be green and state "sewer" within the warning text.

PIPE MATERIAL

- □ Minimum 8-inch PVC SDR-26 (min.) conforming to ASTM D-3034, unless allowed otherwise.
  - Having integral bell type flexible elastomeric joints meeting the requirements of ASTM D3212. Gaskets shall meet the requirements of ASTM F477. PVC material shall have a minimum cell classification of 12454C or 12364C and a minimum modulus of elasticity of 500,000 psi. PVC material shall have a cell classification of 12454B, 12454C, 12364C or 13364B, except that 12364C and 13364B shall have a minimum modulus of elasticity of 500,000 psi. Lateral pipe material shall conform to the requirements of Paragraph above.

- Sanitary sewer pipe used in gravity flow horizontal directional drilling shall be fusible polyvinyl chloride (PVC) or Certa-Flo restrained joint PVC pipe as approved by the Village Engineer.
- Fusible polyvinyl chloride (PVC) pipe meeting the requirement of AWWA C900 (4 inch through 36 inch diameter) with cast iron O.D. and thermal butt fused joints between pipe sections. Joint gaskets shall not be required. PVC material shall have a cell classification of 12454 as defined in ASTM D1784..
  1. Pipe shall be Fusible PVC® by Underground Solutions, Inc. or equal.
  2. Pipe used for sanitary sewer shall be colored green.

MANHOLE MATERIALS

- □ 48-inch ID precast concrete w/eccentric cone (typ.), ASTM C478.
- □ Design flat top slabs to resist H-20 loading.
- □ Frames and covers: Neenah R-1580 (R-1550) or equal, with Type B non-rocking lid, stamped with the word “SANITARY”; self-sealing gaskets; and concealed pick holes.
- □ Floodplain Areas: Use bolted and gasketed watertight frame and cover: Neenah R-1916-C, East Jordan 1058 WT, or equal.
- □ Use a minimum of 2 inches and a maximum of 12 inches of concrete adjusting rings. The top of manhole castings shall be set 1/4 inch below the newly finished asphalt surfaces, finished grade of concrete pavement, or elevations per the plan within grass or lawn areas. Casting shall be placed level within grass areas or match the slope of the adjacent finished surface in all other areas. Manhole frames shall be adjusted to the maximum extent possible by using adjusting rings of various thicknesses and tapers. Adjusting rings shall be set with butyl rubber sealant troweled into a 1/4 inch thick layer over the entire mating surface of the top of cone and all adjusting rings. The butyl rubber sealant shall be EZ-Stik or Kent-Seal butyl base sealant in trowelable grade or equal. After placing rings, minor permanent shimming of the casting to obtain the necessary elevation and slope shall be performed. Temporary wedging is not permitted. Shims shall have a minimum surface area of 8 square inches and be made of steel, or other non-degradable material approved by the Village. Shims shall be placed at a minimum of three locations between the casting and top adjusting ring to prevent rocking of the casting. After the shims have been correctly placed the Contractor shall then trowel the butyl rubber sealant or non-shrink grout, if approved by the Village, over the mating surfaces and then place the casting onto the manhole. Installing the butyl or grout between the adjusting ring and casting by pushing, tuckpointing, or any other method, from the outside of the rings is not permitted. Contractor shall take care to prevent the butyl rubber sealant from getting on the interior surface of the rings and frame within the chimney.
- □ An external sealing wrap shall be placed on the entire manhole chimney from the casting to the 6-inches below the top of the manhole cone section and installed per manufacturers recommendations. The external sealing wrap shall be EZ-WRAP, as manufactured by Press-Seal Gasket Corporation, or approved equal.
- □ Exterior joint protection: WrapidSeal by CCI Pipeline Systems or MacWrap by Mar Mac Construction Products.
- □ Exterior surface treatment: Heavy-duty coal tar pitch, Top-Coat or bituminous Super Service Black.
- □ Inside drop manholes are not allowed on new manholes. Inside drop manholes may only be installed on existing manholes if approved by the Village and WDNR.

SANITARY LATERALS

- □ Minimum 6-inch PVC SDR-26.
  - Install sewer laterals at a typical 2.08% (1/4-inch per foot) grade unless otherwise approved by the Village. Minimum lateral grade is 1.04% (1/8-inch per foot) and maximum grade is 4.16% (1/2-inch per foot).
  - All laterals exceeding 100-feet in length shall have cleanouts installed on them. Cleanouts shall be placed at 100-foot maximum spacing or as directed / approved by the Village.
  - Lateral(s) under existing pavement or shoulder areas shall be installed by boring, unless otherwise approved by the Village.
- □ Provide wye connections unless allowed otherwise by Village Engineer. Provide an SDR-26 tee with a riser sleeve on deeper installations.
- □ Terminate lateral pipe with a wooden 2x4 set one foot above finish grade.
- □ Lateral pipe locator wire and terminal post: No. 10 AWG stranded or solid insulated copper wire with Copperhead Industries – Snake Pit Terminal Box with a two terminal switchable lid, or approved equal.
- □ Ground rods shall be bare magnesium anodes, minimum of 1.5 lbs or equal. Wire to grounding anodes shall be a minimum of 10 AWG.
- □ Grounding anodes shall be driven into undisturbed soil at dead ends, stubs and access box locations. Ground wire at access box locations shall connect to the access box.
- □ The Contractor shall test all tracer wire for electrical continuity prior to acceptance of the main or service lateral to which it is accessory. Testing shall be coordinated with the Village and continuity shall be tested using Village equipment.

WATER MAIN

GENERAL

- □ Only joint deflections within pipe manufacturer's specifications are permitted without fittings.
- □ Polyethylene wrap: Provide 8 mil on ductile iron pipe, valves, valve boxes, fittings, fire hydrant barrel sections, and curb boxes.
- □ Bedding & cover material: 3/8" crushed limestone chips to 12" above pipe (pea gravel is not acceptable).
- □ Bedding material shall cover 4" below the pipe and tucked underneath pipe manually.
- □ Slurry Material Backfill material shall be placed in a clean concrete mixer truck and thoroughly mixed in the following quantities for each cubic yard required:
  - 1,600 lbs sand
  - 1,000 lbs #1 stone
  - 1,400 lbs #2 stone
  - 25 gals water (0 to -0.5 gal variance)
- □ Compacted granular backfill, topped with 10 to 14-inches of 1-1/4" dense graded aggregate base course material is required below or within 4-feet of any paved surface. Use only clean graded sand, clean granular bank run, aggregate slurry, or excavated granular material, with Village Engineer's approval.

- □ Operation of valves:
  - By Village representatives or agents unless allowed otherwise.
  - Operation of valves within a private development will be done by contractor until public utilities are accepted by the Village.
- □ One-hour pressure test: 150 psi with no loss.
- □ Leakage test (only if pressure test fails): Two hours at system pressure per Standard Specifications.
- □ Water services over 2-inch diameter shall meet the specifications for water main and include a gate valve/valve box at the point of connection to the water main.
- □ Water services equal or less than 2-inch diameter shall meet the specifications for water services and have a curb stop/service box placed one foot from the right-of-way line.
- □ All water main materials including but not limited to pipe, tubing, valves, valve boxes, hydrants, joint restraints, fittings, and fasteners shall be manufactured in the USA.
- □ The Contractor shall install water main at the grades per the Village approved plans with no high points constructed in the main except at hydrant locations and as approved by the Village. If a high point which could trap air cannot be prevented, then an air release assembly shall be constructed at that point. The Village reserves the right to order the Contractor to relay water mains placed at the wrong grade.
- □ Valves, hydrants, copper service pipe, corp. stops, and curb stops removed as part of the project shall be delivered to the Village & Town of Somers Public Works Department, 7511 12th Street, Kenosha, WI, 53144.
- □ Pipe shall have underground marking tape after the bedding layer is laid on the top of the pipe centered. Marking tape shall be non-detectable and a minimum of 3 inches wide. Tape shall be blue and state “water” within the warning text.

PIPE MATERIAL

- □ PVC: Conforming to AWWA C-900, pressure class 235, (DR 18).
- □ Tracer wire shall be installed with PVC pipe, extend wire to hydrants terminated in a Copperhead Industries – Snake Pit Terminal Box with a two terminal switchable lid, or approved equal set behind the hydrant.
- □ Polyvinyl chloride (PVC) pipe shall meet the requirement of AWWA C900 (4 inch through 30 inch diameter), DR18, pressure rating of 235, with cast iron O.D., and integral elastomeric bell and spigot joints.
- □ Pipe shall be installed the same year it was manufactured unless approved by the Village Engineer.
- □ Water main pipe material used in directionally drilled water main shall be fusible polyvinyl chloride (PVC), high density polyethylene (HDPE) or Certa-Lok restrained joint PVC pipe as approved by the Village Engineer.
- □ Fusible polyvinyl chloride (PVC) pipe meeting the requirement of AWWA C900 (4 inch through 36 inch diameter) with cast iron O.D. and thermal butt fused joints between pipe sections. Joint gaskets shall not be required. PVC material shall have a cell classification of 12454 as defined in ASTM D1784.
  - Pipe shall be Fusible C-900® by Underground Solutions, Inc.
  - Pipe used for water main shall be colored blue.
- □ High density polyethylene (HDPE) water main (4 inch through 36 inch diameter) shall meet the requirements of AWWA C906, DR 11, with cast iron O.D. Pipe material shall have a cell classification of PE 3408/PE 3608 (345464C) as specified in ASTM D3350.

- HDPE pipe has a greater wall thickness than PVC and DI pipe resulting in a smaller inside diameter. Unless the plans specifically state HDPE pipe, the HDPE pipe installed shall be larger diameter than that shown on the plans so that the inside diameter is the same as, or larger, than the adjacent pipe sections.
- Pipe used for water main shall be striped blue.

LOCATOR WIRE

- □ Tracer locator wire: Install with PVC pipe, stranded or solid blue insulated copper, minimum No. 10 AWG.
- □ Tracer wire for use in horizontal directional drilling shall be SoloShot Xtreme 7x7 stranded CCS as manufactured by Copperhead Industries, LLC of Monticello, Minnesota or equal.
- □ For horizontal directional drilling type construction and electrical conduit, tape the tracer wire to the pipe at 5-foot intervals leaving sufficient slack to accommodate the stretching of the pipe during pull-back. Tracer wire within directional drilling sections shall be continuous with no splices.
- □ Location: On top of PVC pipe and fittings, secure at min. 10-foot intervals.
- □ Terminal Box: Copperhead Industries – Snake Pit Terminal Box with a two terminal switchable lid, or approved equal.
- □ Extend locator wire to top of terminal boxes leaving 12 inches of slack for future connection and connect to terminal box.
- □ Secure terminal box to back side of fire hydrant barrel and all service curb stops and set top of box flush with finished grade. Connect service locator wire to water main locator wire.
- □ Ground rods shall be bare magnesium anodes, minimum of 1.5 lbs or equal. Wire to grounding anodes shall be a minimum of 10 AWG.
- □ Grounding anodes shall be driven into undisturbed soil at dead ends, stubs and access box locations. Ground wire at access box locations shall connect to the access box.
- □ The Contractor shall test all tracer wire for electrical continuity prior to acceptance of the main or service lateral to which it is accessory. Testing shall be coordinated with the Village and continuity shall be tested using Village equipment.

FITTINGS

- □ Only American-made fittings, pipe, valves, and hydrants will be allowed.
- □ Ductile iron fittings: Meet AWWA C-110/ANSI A21.10 or A21.53. Fittings shall be ductile iron or cast iron, cement mortar lined with internal and external bituminous coating and meeting the requirements of AWWA Standard C110 (ANSI 21.10). Fittings shall be supplied with mechanical joints and rubber gaskets.
- □ Ductile iron mechanical joints fittings meeting the requirements of AWWA Standard C153 for “compact fittings”, 3-inch through 24-inch size, may be used in place of the fittings specified above.
- □ All water main nuts, bolts, and rods including connections to mains, fittings, valves and hydrants, shall be stainless steel. Nuts shall have a colored fluoropolymer lubricant coating to prevent galling.
- □ If a sleeve is required, a full-bodied solid sleeve shall be used.
- □ Fittings shall be polyethylene wrapped per Standard Specifications.
- □ Bolts and nuts: A-304 stainless steel, no substitutions.
- □ Use restrained joints on <u>all</u> fittings.

- □ Thrust blocking (in addition to restrained mechanical joints): Solid concrete masonry units or Class F poured concrete per Section 4.3.13 of the Standard Specifications. Wood thrust blocking or wedging will not be permitted.
- □ Stainless steel rods shall be used to restrain 90° and 45° bends on hydrant leads and offsets.

VALVES

- □ 4-inch to 12-inch: Resilient-Seated Gate Valves. Resilient seated gate valves shall meet the requirements of AWWA C515. Resilient-seated gate valves shall be American Flow Control Series 2500, Clow F-6100,or Mueller A-2362. Resilient-Seated Gate Valves. Resilient seated gate valves shall meet the requirements of AWWA C515. **All 6-inch and 8-inch valves shall be resilient-seated gate valves** unless otherwise approved by the Village.14-inch and larger: Butterfly valve, Clow Model 4500, or approved equal. Resilient-seated gate valves shall be American Flow Control Series 2500, Clow F-6100, or Mueller A-2362.
- □ Butterfly valves shall be AWWA rubber-seated butterfly valves meeting the requirements of AWWA C504, Class 150B. All **14-inch and larger diameter valves shall be butterfly valves**. Butterfly valves shall be Pratt “Groundhog”, Kennedy, Dresser “M&H”, Clow, or Mueller “Lineseal III”.
- □ Provide restrained joints on all valve fittings.
- □ Developer shall provide one spare valve of each size installed to the Public Works Department.

VALVE BOXES

- □ Valve boxes shall be two (2) piece cast iron valve boxes consisting of a bottom (5-1/4” shaft diameter) section and screw type top section with cover marked “WATER”. Valve box sections must be installed with the bell section above the spigot so that soil cannot drop into the threads. Acceptable manufactures include: Tyler 6850 series and Bingham and Taylor 4905.
- □ If additional sections are required to adjust the valve box to grade the top section must be removed and replaced with a taller section. Internal extensions are not permitted.
- □ Valve boxes for gate valves shall be installed with the Valve Box Adaptor II and butterfly valves with the Butterfly Valve Adaptor as manufactured by Adaptor, Inc., of Oak Creek, Wisconsin, or equal. Valve box adapters shall be furnished for the specific size and model valve to be equipped.
- □ On water mains greater than 8-feet deep, provide bituminous coated carbon steel valve operating extension rods with 2-inch square operating nuts terminating within 2 feet below the lid for all main line valves.
- □ Do not extend tracer wire into valve boxes.

TAPPING VALVE AND SLEEVES

- □ Two-piece bolted stainless steel type with mechanical joints.
- □ Sleeve Model/Manufacturer: Cascade CST extra heavy duty, or approved equal.
- □ Valve Model/Manufacturer: Clow F-5093 or Kennedy C950.

WATER SERVICES

- □ Water service piping for all new and relaid services from ¾-inch through 2-inch diameter shall be polyethylene (PE) tubing (copper tube size) conforming to AWWA C-901 and ASTM D2737, PE 4710, DR 9.0 (250 psi working pressure). Use 1-1/2-inch diameter standard residential service. Use compression type mechanical fittings for corporation stop and curb valve. Flared fittings shall not be used.
- □ Size: 1-inch, 1 ½-inch, and 2-inch.
- □ Utilize stainless steel stiffeners of compatible size and connection type.
- □ Depth of bury: Between 6-feet and 6.5-feet from main to curb box.
- □ Service pipe shall be seamless from the main to the curb box.
- □ Service saddles for connecting to PVC pipes: Stainless steel saddle with O-ring and grade 30 rubber grid map; Cascade styles CSC1, CSC2, CS22, or approved equal.
  - Tap PVC pipe using a shell cutter with internal teeth. Do not use a standard drill and tap for direct tapping under pressure.
- □ Corporation stops: McDonald No. 4701BQ ball valve with AWWA/CC taper thread inlet and compression connection outlet conforming to AWWA C-800.
- □ Curb stops: McDonald No. 6106, Mueller H-15209N, or approved equal. Arch or Minneapolis style OK.
- □ Service boxes: Extension type with stationary rods, McDonald No. 5614 for 3/4" and 1” sizes and McDonald No. 5615 for 1-1/2” and 2” sizes. Mueller H-10336 arch pattern curb box with a H-10400 foot piece, or approved equal
- □ Polywrap service box.
- □ Place locator wire on top of water service lines and extend to terminal box adjacent to the service box.
- □ Place Teflon tape on corporation stop threads prior to installation. Corporation stops shall be torqued to a maximum of 35 ft.-lb. or as recommended by the manufacturer.
- □ Service taps shall be located at least 3-feet from the following:
  - The back of the bell where the bell transitions to the barrel of the pipe.
  - The spigot insertion line.
  - Joint restraint hardware.
  - Adjacent service taps.

FIRE HYDRANTS

- □ Model/Manufacturer: Mueller A-423.
- □ All hydrant body hardware shall be stainless steel.
- □ Color: Factory painted red with the nozzle caps and operating nut painted silver gray.
- □ Nozzle height: 18-inches to 26-inches to finish grade.
- □ Equip steamer nozzle with a 5” Storz Quick Connect.
- □ Hydrant extensions: Fire hydrants are required to come from the factory with the correct bury depth. The use of hydrant extensions must be approval by the Village and will be limited to one riser or offset with fittings. Riser hardware shall be stainless steel.
- □ Auxiliary valves: Connect directly to water main at an anchor tee.
- □ Hydrant lead pipe: C-900 PVC with restrained joints.
- □ Hydrant leads and fittings: Restrain by Mega-lug gland or approved equal.
- □ Provide stop nut or factory-installed means of preventing damage to hydrant when torque is applied to close hydrant.
- □ Spacing: Maximum 400 feet (residential subdivisions).
- □ Place locator wire terminal boxes at all hydrant locations.

- □ Install 3/8” diameter, 5’ long fiberglass hydrant marker with spring and reflective bands on all hydrants.
- □ Developer shall provide one spare hydrant to the Public Works Department. All hydrant body hardware shall be stainless steel.

STORM SEWER

GENERAL

- □ Compacted granular backfill, topped with 10 to 14-inches of 1-1/4” dense graded aggregate base course material is required below or within 4-feet of any paved surface. Use only clean graded sand, clean granular bank run, aggregate slurry, or excavated granular material, with Village Engineer’s approval.
- □ Consolidation of backfill: 95% standard Proctor density for imported granular material and 100% for excavated material of existing aggregate material in the adjacent trench wall. Use mechanical means, unless allowed otherwise.
- □ Provide sump pump connection/storm sewer pipes for all new homes with flexible watertight tee service connector, KOR-N-TEE by NPC Systems, or approved equal.

PIPE MATERIAL

- □ Within road right-of-way: Minimum 12-inch reinforced concrete pipe, minimum class III, conforming to ASTM C76 or ASTM C507.
- □ Outside road right-of-way: Alternate pipe material, such as HDPE ADS N-12, may be permitted by Village Engineer.
- □ Rubber O-ring gasket pipe required.

MANHOLE MATERIALS

- □ Design flat top slabs to resist H-20 loading.
- □ Frames and closed lids: Heavy duty, indented top solid lid, non-rocking, Neenah R-1580 with Type B lid or approved equal.
- □ Frames and open lids: Heavy duty, Neenah R-2504 with Type D grates, or approved equal.
- □ Beehive grate manhole covers: Neenah R-2560 E1 or approved equal.
- □ Manholes shall be 4’-0” diameter minimum.
- □ Joints for manhole riser section shall be made with non-shrink grout, rubber “O”-ring gaskets, a continuous ring of butly rubber sealant (EZ-Stik or Kent Seal in rope form) or approved equal.
- □ Adjusting rings and manhole frames shall be set with non-shrink grout or butyl rubber sealant troweled into a 1/4-inch thick layer over the entire surface areas of the top of cone and all adjusting rings. The butyl rubber sealant shall be EZ-Stik or Kent Seal butyl base sealant in trowelable grade or approved equal.

CATCH BASINS

- □ 2’x3’ precast concrete box with a minimum 12-inch sump for catch basins in the curb line.
- □ 2’ diameter precast concrete structure with a minimum 12-inch sump for catch basins in grassed areas.
- □ Do not place catch basins within the entire curb return at intersections, if possible.
- □ Curb inlet frames: Neenah R-3067-L.
- □ Turf area drainage grates: Beehive type, Neenah R-2560 E1 or approved equal.

DRIVEWAY CULVERTS

- □ Minimum 15-inch diameter CMP or RCP with flared end sections.

STORM LATERALS

- □ Minimum 6-inch PVC SDR-26.
- □ Provide wye connections unless allowed otherwise.
- □ Terminate lateral pipe with a wooden 2x4 set one foot above finish grade.
- □ Lateral pipe locator wire and terminal post: No. 10 AWG strand or solid insulated copper wire and Copperhead Industries – Snake Pit Terminal Box, or approved equal.
- □ Ground rods shall be bare magnesium anodes, minimum of 1.5 lbs or equal. Wire to grounding anodes shall be a minimum of 10 AWG.
- □ Grounding anodes shall be driven into undisturbed soil at dead ends, stubs and access box locations. Ground wire at access box locations shall connect to the access box.
- □ The Contractor shall test all tracer wire for electrical continuity prior to acceptance of the main or service lateral to which it is accessory. Testing shall be coordinated with the Village and continuity shall be tested using Village equipment.

STREET PAVEMENTS

PAVEMENT MARKINGS

- □ Epoxy pavement markings required for streets.

DECKER SUPPLY CO., INC.
1-800-274-5495
www.deckersupply.com
Phone: 608-249-2405
Fax: 608-242-5777

CUSTOMER: Village & Town of Somers	DATE: 9/17/2025
PROJECT: Municipal Street Name Signs	PAGE: 1 OF 2





*Sizes will vary for different legends

SIGN: SNS	SIZE: 24" X 6" / Double Sided	LEGEND: White	MESSAGE: 4" Highway B		RADIUS: N/A
QTY:	SHEETING: Prismatic High Intensity	BACKGROUND: Green 109/256	SUBSTRATE: Extruded Aluminum	MARGIN: N/A	BORDER: N/A

NOTE: ALL SIGNING DETAILS CONFORM TO LATEST WIS D.O.T. OR U.S. MUTCD STANDARD SIGN PLATE SPECIFICATIONS - REFERENCE WIS D.O.T. OR U.S. MUTCD STANDARD SPECIFICATION FOR HIGHWAY & STRUCTURE CONSTRUCTION LATEST EDITION DSC

THESE PLANS AND DESIGNS ARE COPYRIGHT PROTECTED AND MAY NOT BE USED IN WHOLE OR IN PART WITHOUT THE WRITTEN CONSENT OF PINNACLE ENGINEERING GROUP, LLC

ONSITE CIVIL ENGINEERING INFRASTRUCTURE PLANS

FOR


SOMERS BUSINESS PARK

SOMERS, WI

PLANS PREPARED FOR

SRPF D/BURLINGTON RD, LLC

2001 ROSS AVENUE, SUITE 400
DALLAS, TX 75201

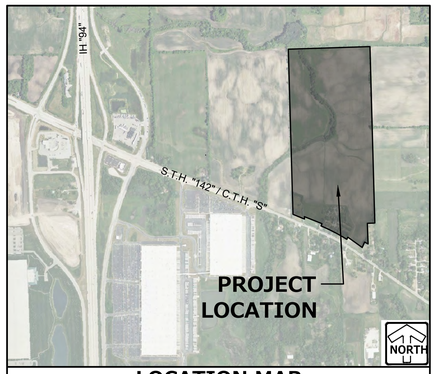

LOCATION MAP
SCALE: 1" = 1000'

PROJECT TEAM CONTACTS

CIVIL ENGINEER:
TODD MUELLER, P.E.,
PINNACLE ENGINEERING GROUP
20725 WATERTOWN ROAD, SUITE 100
BROOKFIELD, WI 53186
(262) 754-8888
Todd.Mueller@pinnacle-engr.com

SURVEYOR:
JOHN KONOPACKI, P.L.S.
PINNACLE ENGINEERING GROUP
20725 WATERTOWN ROAD, SUITE 100
BROOKFIELD, WI 53186
(262) 754-8888
John.Konopacki@pinnacle-engr.com

ARCHITECT:
ERIC ORTEGA
PARTNERS IN DESIGN
2610 LAKE COOK ROAD
RIVERWOODS, ILLINOIS 60015
(847) 940-0300
ERICO@PIDARCHITECTS.COM

APPLICANT:
DRUE STOEHR
STREAM INDUSTRIAL DEVELOPMENT SERVICES
800 W. FULTON MARKET, SUITE 750
CHICAGO, IL 60607
(224)935-7799
DRUE.STOEHR@STREAMREALITY.COM

INDEX OF SHEETS

C-1	COVER SHEET
C-2	EXISTING CONDITIONS & DEMOLITION PLAN
C-3 - C-6	SITE DIMENSIONAL & PAVING PLAN
C-7 - C-10	GRADING PLAN
C-11 - C-14	UTILITY PLAN
C-15 - C-20	ROADWAY PLAN & PROFILE
C-21 - C-27	PUBLIC UTILITY PLAN & PROFILE
C-28 - C-31	EROSION CONTROL PLAN
C-32 - C-36	CONSTRUCTION DETAILS
C-37 - C-41	CROSS SECTIONS
L-1	LANDSCAPE OVERVIEW
L-2 - L-10	LANDSCAPE ENLARGEMENT
L-11	LANDSCAPE NOTES AND DETAILS
L-12	IRRIGATION OVERVIEW
L-13 - L-21	IRRIGATION ENLARGEMENT

REQUIRED SUBMITTALS FOR APPROVAL

1. ASPHALT PAVEMENTS
2. CONCRETE PAVEMENTS (EXTERIOR)
3. STONE BASE COURSE
4. TRENCH BACKFILL
5. PIPE BEDDING
6. TIE BARS
7. DOWEL BARS
8. DOWEL BAR BASKETS

REQUIRED SUBMITTALS FOR RECORDS

1. WATER MAIN PIPE FITTINGS
2. SANITARY SEWER
3. STORM SEWER
4. CHEMICAL SOILD STABILZATION MIX DESIGN (IF APPLICABLE)

LEGEND

	EXISTING	PROPOSED
SANITARY SEWER MANHOLE	◎	◉
STORM SEWER MANHOLE	◎	◉
STORM SEWER AREA DRAIN		▮
STORM SEWER INLET (ROUND CASTING)	○	●
STORM SEWER INLET (RECTANGULAR CASTING)	□	■
PRECAST FLARED END SECTION	◁	◀
CONCRETE HEADWALL	⊂	⊂
AIR RELEASE ASSEMBLY	⊗	⊕
VALVE BOX	⊞	◪
FIRE HYDRANT	⋖	⋖
BUFFALO BOX	⊙	●
CLEANOUT	⊡	▣
SANITARY SEWER	▷	▶
FORCE MAIN		
STORM SEWER		
DRAIN TILE		
WATER MAIN	W	W
UTILITY CROSSING		
LIGHTING		
ELECTRICAL CABLE	E	E
OVERHEAD WIRES	OHW	OHW
CAUTION EXISTING UTILITIES NEARBY		
ELECTRICAL TRANSFORMER OR PEDESTAL	E	
POWER POLE		
POWER POLE WITH LIGHT		
STREET SIGN		
GAS MAIN	G	G
TELEPHONE LINE	T	T
CONTOUR	749	749
SPOT ELEVATION	×(750.00)	✖750.00
WETLANDS		
FLOODWAY		
FLOODPLAIN		
HIGH WATER LEVEL (HWL)		
NORMAL WATER LEVEL (NWL)		
DIRECTION OF SURFACE FLOW		GRADE / PAVEMENT
DITCH OR SWALE		
DIVERSION SWALE		
OVERFLOW RELIEF ROUTING		
TREE WITH TRUNK SIZE	6"	6"
SOIL BORING	B-6	B-1
TOPSOIL PROBE	P-6	P-1
FENCE LINE, TEMPORARY SILT	SF	SF
FENCE LINE, WIRE		
FENCE LINE, CHAIN LINK OR IRON		
FENCE LINE, WOOD OR PLASTIC		
CONCRETE SIDEWALK		
CURB AND GUTTER		
DEPRESSED CURB		
REVERSE PITCH CURB & GUTTER		
EASEMENT LINE		

ABBREVIATIONS

BL	BASE LINE	NWL	NORMAL WATER LEVEL
C	LONG CHORD OF CURVE	PC	POINT OF CURVATURE
C & G	CURB AND GUTTER	PT	POINT OF TANGENCY
CB	CATCH BASIN	PVI	POINT OF VERTICAL INTERSECTION
CL	CENTERLINE	R	RADIUS
D	DEGREE OF CURVE	ROW	RIGHT-OF-WAY
EP	EDGE OF PAVEMENT	SAN	SANITARY SEWER
FF	FINISHED FLOOR	ST	STORM SEWER
FG	FINISHED GRADE	T	TANGENCY OF CURVE
FL	FLOW LINE	TB	TOP OF BANK
FP	FLOODPLAIN	TC	TOP OF CURB
FR	FRAME	TF	TOP OF FOUNDATION
FW	FLOODWAY	TP	TOP OF PIPE
HWL	HIGH WATER LEVEL	TS	TOP OF SIDEWALK
INV	INVERT	TW	TOP OF WALK
L	LENGTH OF CURVE	WM	WATER MAIN
MH	MANHOLE	△	INTERSECTION ANGLE

VERTICAL DATUM CONVERSION

NAVD88 = NGVD29 - 0.20'

BENCHMARKS



BENCHMARK 1: REFERENCE BENCHMARK: CONCRETE MONUMENT WITH BRASS CAP AT THE NORTHWEST CORNER OF THE SOUTHEAST 1/4 SECTION 19, TOWN 2 NORTH, RANGE 22 EAST,
ELEVATION = 710.95.

VERTICAL DATUM: NAVD88
HORIZONTAL DATUM: WISCONSIN STATE PLANE COORDINATE SYSTEM, SOUTH ZONE NAD83

BENCHMARK 2: FIRE HYDRANT LOCATED EAST OF 113TH AVENUE JUST SOUTH OF THE EXISTING DUAL 24" x 38" CULVERTS
X: 2521616.0750
Y: 230600.1640
NORTH-NORTHWEST FLANGE BOLT ELEVATION = 716.66

VERTICAL DATUM: NAVD88
HORIZONTAL DATUM: WISCONSIN STATE PLANE COORDINATE SYSTEM, SOUTH ZONE NAD83

GENERAL NOTES

1. THE INTENTION OF THE PLANS AND SPECIFICATIONS IS TO SET FORTH PERFORMANCE AND CONSTRUCTION MATERIAL STANDARDS FOR THE PROPER EXECUTION OF WORK. ALL WORKS CONTAINED WITHIN THE PLANS AND SPECIFICATIONS SHALL BE COMPLETED IN ACCORDANCE WITH ALL REQUIREMENTS FROM LOCAL, STATE, FEDERAL OR OTHER GOVERNING AGENCY'S LAWS, REGULATIONS, JURISDICTIONAL ORDINANCES/CODES/RULES/ETC., AND THE OWNER'S DIRECTION.
2. A GEOTECHNICAL REPORT HAS BEEN PREPARED BY TERRACON DATED AUGUST 29, 2022 FOR THE PROJECT SITE. THE DATA ON SUB-SURFACE SOIL CONDITIONS IS NOT INTENDED AS A REPRESENTATION OR WARRANTY OF THE CONTINUITY OF SUCH CONDITIONS BETWEEN BORINGS OR INDICATED SAMPLING LOCATIONS. IT SHALL BE EXPRESSLY UNDERSTOOD THAT OWNER WILL NOT BE RESPONSIBLE FOR ANY INTERPRETATIONS OR CONCLUSIONS DRAWN THERE FROM BY THE CONTRACTOR. DATA IS MADE AVAILABLE FOR THE CONVENIENCE OF THE CONTRACTOR. THE CONTRACTOR IS RESPONSIBLE FOR PERFORMING ANY ADDITIONAL SOILS INVESTIGATIONS THEY FEEL IS NECESSARY FOR THE PROPER EVALUATION OF THE SITE FOR PURPOSES OF PLANNING, BIDDING, OR CONSTRUCTING THE PROJECT AT NO ADDITIONAL COST TO THE OWNER.
3. THE CONTRACTOR IS RESPONSIBLE TO REVIEW AND UNDERSTAND ALL COMPONENTS OF THE PLANS AND SPECIFICATIONS, INCLUDING FIELD VERIFYING SOIL CONDITIONS, PRIOR TO SUBMISSION OF A BID PROPOSAL.
4. THE CONTRACTOR SHALL PROMPTLY REPORT ANY ERRORS OR AMBIGUITIES LEARNED AS PART OF THEIR REVIEW OF PLANS, SPECIFICATIONS, REPORTS AND FIELD INVESTIGATIONS.
5. THE CONTRACTOR IS SOLELY RESPONSIBLE FOR THE COMPUTATION OF QUANTITIES AND WORK REQUIRED TO COMPLETE THIS PROJECT. THE CONTRACTOR'S BID SHALL BE BASED ON ITS OWN COMPUTATIONS AND IN NO SUCH INSTANCE RELY ON THE ENGINEER'S ESTIMATE.
6. QUESTIONS/CLARIFICATIONS WILL BE INTERPRETED BY ENGINEER/OWNER PRIOR TO THE AWARD OF CONTRACT. ENGINEER/OWNER WILL SUBMIT OFFICIAL RESPONSES IN WRITING. INTERPRETATIONS PRESENTED IN OFFICIAL RESPONSES SHALL BE BINDING ON ALL PARTIES ASSOCIATED WITH THE CONTRACT. IN NO WAY SHALL WORD-OF-MOUTH DIALOG CONSTITUTE AN OFFICIAL RESPONSE.
7. PRIOR TO START OF WORK, CONTRACTOR SHALL BE COMPLETELY FAMILIAR WITH ALL CONDITIONS OF THE SITE, AND SHALL ACCOUNT FOR CONDITIONS THAT AFFECT, OR MAY AFFECT CONSTRUCTION INCLUDING, BUT NOT LIMITED TO, LIMITATIONS OF WORK ACCESS, SPACE LIMITATIONS, OVERHEAD OBSTRUCTIONS, TRAFFIC PATTERNS, LOCAL REQUIREMENTS, ADJACENT ACTIVITIES, ETC. FAILURE TO CONSIDER SITE CONDITIONS SHALL NOT BE CAUSE FOR CLAIM OF JOB EXTRAS.
8. COMMENCEMENT OF CONSTRUCTION SHALL EXPLICITLY CONFIRM THAT THE CONTRACTOR HAS REVIEWED THE PLANS AND SPECIFICATIONS IN ENTIRETY AND CERTIFIES THAT THEIR SUBMITTED BID PROPOSAL CONTAINS PROVISIONS TO COMPLETE THE PROJECT, WITH THE EXCEPTION OF UNFORESEEN FIELD CONDITIONS; ALL APPLICABLE PERMITS HAVE BEEN OBTAINED; AND CONTRACTOR UNDERSTANDS ALL OF THE REQUIREMENTS OF THE PROJECT.
9. SHOULD ANY DISCREPANCIES OR CONFLICTS IN THE PLANS OR SPECIFICATIONS BE DISCOVERED AFTER THE AWARD OF CONTRACT, ENGINEER SHALL BE NOTIFIED IN WRITING IMMEDIATELY AND CONSTRUCTION OF ITEMS AFFECTED BY THE DISCREPANCIES/CONFLICTS SHALL NOT COMMENCE, OR CONTINUE, UNTIL A WRITTEN RESPONSE FROM ENGINEER/OWNER IS DISTRIBUTED. IN THE EVENT OF A CONFLICT BETWEEN REFERENCED CODES, STANDARDS, SPECIFICATIONS AND PLANS, THE ONE ESTABLISHING THE MOST STRINGENT REQUIREMENTS SHALL BE FOLLOWED.
10. THE CONTRACTOR SHALL, AT ITS OWN EXPENSE, OBTAIN ALL NECESSARY PERMITS AND LICENSES TO COMPLETE THE PROJECT. OBTAINING PERMITS, OR DELAYS, IS NOT CAUSE FOR DELAY OF THE CONTRACT OR SCHEDULE. CONTRACTOR SHALL COMPLY WITH ALL PERMIT REQUIREMENTS.
11. THE CONTRACTOR SHALL NOTIFY ALL INTERESTED GOVERNING AGENCIES, UTILITY COMPANIES AFFECTED BY THIS CONSTRUCTION PROJECT, AND DIGGER'S HOTLINE IN ADVANCE OF CONSTRUCTION TO COMPLY WITH ALL JURISDICTIONAL ORDINANCES/CODES/RULES/ETC., PERMIT STIPULATIONS, AND OTHER APPLICABLE STANDARDS.
12. SAFETY IS THE SOLE RESPONSIBILITY OF THE CONTRACTOR. THE CONTRACTOR SHALL BE RESPONSIBLE TO INITIATE, INSTITUTE, ENFORCE, MAINTAIN, AND SUPERVISE ALL SAFETY PRECAUTIONS AND JOB SITE SAFETY PROGRAMS IN CONNECTION WITH THE WORK.
13. CONTRACTOR SHALL KEEP THE JOBSITE CLEAN AND ORDERLY AT ALL TIMES. ALL LOCATIONS OF THE SITE SHALL BE KEPT IN A WORKING MANNER SUCH THAT DEBRIS IS REMOVED CONTINUOUSLY AND ALL RESPECTIVE CONTRACTORS OPERATE UNDER GENERAL "GOOD HOUSEKEEPING."
14. THE CONTRACTOR SHALL INDEMNIFY THE OWNER, ENGINEER, AND THEIR AGENTS FROM ALL LIABILITY INVOLVED WITH THE CONSTRUCTION, INSTALLATION, AND TESTING OF THE WORK ON THIS PROJECT.

DIGGERS HOTLINE
Toll Free (800) 242-8511
Milwaukee Area (414) 259-1181
Hearing Impaired TDD (800) 542-2289
www.DiggersHotline.com

EXPIRATION DATE: JULY 31, 2026

PINNACLE ENGINEERING GROUP, LLC
ENGINEER'S LIMITATION

PINNACLE ENGINEERING GROUP, LLC AND THEIR CONSULTANTS DO NOT WARRANT OR GUARANTEE THE ACCURACY AND COMPLETENESS OF THE DELIVERABLES HEREIN BEYOND A REASONABLE DILIGENCE. IF ANY MISTAKES, OMISSIONS, OR DISCREPANCIES ARE FOUND TO EXIST WITHIN THE DELIVERABLES, THE ENGINEER SHALL BE PROMPTLY NOTIFIED PRIOR TO BID SO THAT HE MAY HAVE THE OPPORTUNITY TO TAKE WHATEVER STEPS NECESSARY TO RESOLVE THEM. FAILURE TO PROMPTLY NOTIFY THE ENGINEER OF SUCH CONDITIONS SHALL ABSOLVE THE ENGINEER FROM ANY RESPONSIBILITY FOR THE CONSEQUENCES OF SUCH FAILURE. ACTIONS TAKEN WITHOUT THE KNOWLEDGE AND CONSENT TO THE ENGINEER, OR IN CONTRADICTION TO THE ENGINEER'S DELIVERABLES OR RECOMMENDATIONS, SHALL BECOME THE RESPONSIBILITY NOT OF THE ENGINEER BUT OF THE PARTIES RESPONSIBLE FOR TAKING SUCH ACTION.

FURTHERMORE, PINNACLE ENGINEERING GROUP, LLC IS NOT RESPONSIBLE FOR CONSTRUCTION SAFETY OR THE MEANS AND METHODS OF CONSTRUCTION.

REVIEWED: ARA
DESIGNED: TGM
DRAFTED: EP

PINNACLE ENGINEERING GROUP
PLAN | DESIGN | DELIVER
www.pinnacle-engr.com
ENGINEERING | NATURAL RESOURCES | SURVEYING
WISCONSIN OFFICE: 20725 WATERTOWN ROAD, SUITE 100 BROOKFIELD, WI 53186 (262) 754-8888
CHICAGO | MILWAUKEE : NATIONWIDE

SOMERS BUSINESS PARK
SOMERS, WI

COVER SHEET

REVISIONS
1 VILLAGE SUBMITTAL 05/22/26

PEG JOB No. 2360.00
PEG PM TGM
START DATE 05/26/22
SCALE N.T.S.


SHEET C-1 OF C-41

COVER SHEET

© COPYRIGHT 2021

Z:\PROJECTS\2021\2360.00-WI\CAD\SHEETS\BLDG I\2360.00 BLDG I COVER SHEET.DWG

www.pinnacle-engr.com



DEMOLITION LEGEND

·X·X·X·X·X·X·	REMOVE EXISTING UNDERGROUND UTILITIES
X	REMOVE EXISTING TREE
◎	REMOVE EXISTING UTILITY
(shaded)	REMOVE EXISTING TREES
(hatched)	REMOVE EXISTING BUILDING
(stippled)	REMOVE EXISTING PAVEMENT

LEGEND OF SYMBOLS & ABBREVIATIONS

SANITARY MANHOLE	FIBER OPTIC MARKER	SANITARY SEWER
STORM MANHOLE	FIBER OPTIC MANHOLE/VAULT	STORM SEWER
STORM INLET	TELEPHONE PEDESTAL	WATER MAIN (W)
CLEANOUT	TELEPHONE MANHOLE/VAULT	FIBER OPTIC LINE (FO)
CATCH BASIN	TELEPHONE MARKER	TELEPHONE LINE (T)
WELL	TRANSFORMER	ELECTRIC LINE (E)
HYDRANT	ELECTRIC METER/PEDESTAL	OVERHEAD WIRES (OHW)
WATER VALVE	ELECTRIC MANHOLE/VAULT	CABLE TELEVISION (CATV)
DOWN SPOUT	CABLE TV RISER/BOX	GAS MAIN (G)
SPRINKLER VALVE	CABLE TV MANHOLE/VAULT	WETLANDS (WET)
STANDPIPE	GAS VALVE	TREE LINE
WATER MANHOLE	GAS METER	NO ACCESS
FLOOD LIGHT	GAS MARKER	
LIGHT POLE	AIR CONDITIONING UNIT	
TRAFFIC SIGNAL	VENT	
UTILITY POLE	DIRECTIONAL ARROW	
GUY WIRE	HANDICAP STALL	
CONIFER TREE	WETLAND SYMBOL	
DECIDUOUS TREE	SIGN	
BUSH	MAIL BOX	

EXISTING CONDITIONS SURVEY:

EXISTING CONDITIONS SURVEY PROVIDED BY PINNACLE ENGINEERING GROUP. ALTHOUGH PEG HAS NO REASON TO BELIEVE THE SURVEY IS INACCURATE, PEG MAKES NO WARRANTS THAT EXISTING INFORMATION CONTAINED WITHIN THESE PLANS IS ALL-INCLUSIVE OR ACCURATE. CONTRACTOR SHALL UNDERTAKE NECESSARY EFFORTS TO VERIFY THE EXISTING CONDITIONS PRIOR TO THE START OF MATERIAL PROCUREMENT AND CONSTRUCTION EFFORTS/ACTIVITIES.

CONTRACTOR RESPONSIBILITY:

THE INFORMATION SHOWN ON THIS DRAWING CONCERNING TYPE AND LOCATION OF UNDERGROUND UTILITIES IS NOT GUARANTEED TO BE ACCURATE OR ALL INCLUSIVE. THE CONTRACTOR IS RESPONSIBLE FOR MAKING HIS OWN DETERMINATIONS AS TO THE TYPE AND LOCATION OF UNDERGROUND UTILITIES AS MAY BE NECESSARY TO AVOID DAMAGE THERETO. IF ADDITIONAL UTILITIES ARE KNOWN TO EXIST IN THE PROPERTY, THE OWNER WILL PROVIDE EXISTING PLANS OF OTHER UTILITIES SERVING THE SITE AND THE BUILDING THAT OTHERWISE CANNOT BE LOCATED BY A VISUAL OBSERVATION OF THE PROPERTY OR OF WHICH THE SURVEYOR WOULD HAVE NO KNOWLEDGE.

PLAN I DESIGN I DELIVER
www.pinnacle-engr.com
PINNACLE ENGINEERING GROUP
ENGINEERING I NATURAL RESOURCES I SURVEYING
WISCONSIN OFFICE:
20725 WATERTOWN ROAD, SUITE 100
BROOKFIELD, WI 53186
(262) 754-8888
CHICAGO I MILWAUKEE : NATIONWIDE

SOMERS BUSINESS PARK

SOMERS, WI

EXISTING CONDITIONS & DEMOLITION PLAN

REVISIONS

No.	Description	Date
1	VILLAGE SUBMITTAL	05/22/26

PEG JOB No. 2360.00
PEG PM TGM
START DATE 05/26/22
SCALE 1" = 100'

SHEET C-2 OF C-41

DRAFTED: EP DESIGNED: TGM REVIEWED: ARA

© COPYRIGHT 2021

THESE PLANS AND DESIGNS ARE COPYRIGHT PROTECTED AND MAY NOT BE USED IN WHOLE OR IN PART WITHOUT THE WRITTEN CONSENT OF PINNACLE ENGINEERING GROUP, LLC

www.pinnacle-engr.com

Z:\PROJECTS\2021\2360.00-WI\CAD\SHEETS\BLDG I\2360.00 BLDG I EXISTING CONDITION & DEMOLITION PLAN.DWG

THESE PLANS AND DESIGNS ARE COPYRIGHT PROTECTED AND MAY NOT BE USED IN WHOLE OR IN PART WITHOUT THE WRITTEN CONSENT OF PINNACLE ENGINEERING GROUP, LLC

NOTES

1. ALL DIMENSIONS ARE FACE OF CURB TO FACE OF CURB OR BUILDING FOUNDATION UNLESS NOTED OTHERWISE. ALL UTILITY DIMENSIONS ARE TO OUTSIDE OF PIPE OR CENTER OF STRUCTURE UNLESS OTHERWISE NOTED. ALL PAVING DIMENSIONS ARE TO FACE OF CURB OR TO EDGE OF PAVEMENT; THE SETBACK FROM PARKING LOTS, MANEUVERING LANES AND FIRE ACCESS LANES, ARE MEASURED FROM THE FACE OF CURB TO THE PROPERTY LINE.
2. ALL PROPOSED CURB AND GUTTER SHALL BE 18" STANDARD CURB AND GUTTER (SEE DETAIL). UNLESS OTHERWISE NOTED. CURB AND GUTTER DRAINING AWAY FROM THE FACE OF CURB IS NOTED AS REVERSE CURB AND GUTTER.
3. ALL RADII ARE MEASURED TO FACE OF CURB UNLESS NOTED OTHERWISE.
4. BUILDING DIMENSIONS AND ADJACENT PARKING AND UTILITY LAYOUT HAVE BEEN PREPARED BASED UPON ARCHITECTURAL INFORMATION CURRENT AT THE DATE OF THIS DRAWING. SUBSEQUENT ARCHITECTURAL CHANGES MAY EXIST. THEREFORE CONTRACTOR SHALL REFER TO ARCHITECTURAL PLANS FOR PRECISE BUILDING DIMENSIONS AND EXACT UTILITY ENTRANCE LOCATIONS AND NOTIFY THE ARCHITECT AND ENGINEER OF ANY DISCREPANCIES PRIOR TO CONSTRUCTION.
5. THE CONTRACTOR SHALL CONTACT DIGGERS HOTLINE (1-800-242-8511) PRIOR TO ANY WORK TO LOCATE UTILITIES AND SHALL CONTACT THE OWNER SHOULD UTILITIES APPEAR TO BE IN CONFLICT WITH THE PROPOSED IMPROVEMENT.
6. IMPROVEMENTS ADJACENT TO BUILDING IF SHOWN SUCH AS TRUCK DOCK, RETAINING WALLS, SIDEWALKS, CURBING, FENCES, CANOPIES, RAMPS, HANDICAP ACCESS, PLANTERS, DUMPSTERS, AND TRANSFORMERS ETC. HAVE BEEN SHOWN FOR APPROXIMATE LOCATION ONLY. REFER TO ARCHITECTURAL PLANS FOR EXACT LOCATIONS, SPECIFICATIONS, AND DETAILS.
7. REFER TO ELECTRICAL PLANS FOR LIGHTING LOCATIONS, SPECIFICATIONS, AND DETAILS.
8. SEE ADDITIONAL NOTES AND DETAILS ON SITE DIMENSIONAL PLANS AND CONSTRUCTION DETAILS.
9. ALL PAVING SHALL CONFORM TO STATE OF WISCONSIN STANDARD SPECIFICATIONS FOR HIGHWAY & STRUCTURE CONSTRUCTION AND APPLICABLE VILLAGE OF SOMERS ORDINANCES, AND SPECIFICATIONS CONTAINED WITHIN THIS PLAN SET.
10. CONTRACTOR SHALL CONSULT STRIPING COLOR WITH OWNER PRIOR TO CONSTRUCTION.
11. PROVIDE CONTRACTOR GRADE ACRYLIC, STRIPING PAINT FOR NEW ASPHALT OR COATED ASPHALT. APPLY MARKING PAINT AT A RATE OF ONE (1) GALLON PER THREE TO FOUR HUNDRED (300-400) LINEAL FEET OF FOUR (4) INCH WIDE STRIPES OR TO MANUFACTURER'S SPECIFICATION, WHICHEVER IS GREATER.
12. THOROUGHLY CLEAN SURFACES FREE OF DIRT, SAND, GRAVEL, OIL AND OTHER FOREIGN MATTER. CONTRACTOR RESPONSIBLE TO INSPECT EXISTING PAVEMENT SURFACES FOR CONDITIONS AND DEFECTS THAT WILL ADVERSELY AFFECT QUALITY OF WORK, AND WHICH CANNOT BE PUT INTO AN ACCEPTABLE CONDITION THROUGH NORMAL PREPARATORY WORK AS SPECIFIED.
13. DO NOT PLACE MARKING OVER UNSOUND PAVEMENTS. IF THESE CONDITIONS EXIST, NOTIFY OWNER. STARTING INSTALLATION CONSTITUTES CONTRACTOR'S ACCEPTANCE OF SURFACE AS SUITABLE FOR INSTALLATION.
14. LAYOUT MARKINGS USING GUIDE LINES, TEMPLATES AND FORMS. STENCILS AND TEMPLATES SHALL BE PROFESSIONALLY MADE TO INDUSTRY STANDARDS. "FREE HAND" PAINTING OF ARROWS, SYMBOLS, OR WORDING SHALL NOT BE ALLOWED. APPLY STRIPES STRAIGHT AND EVEN.
15. PROTECT ADJACENT CURBS, WALKS, FENCES, AND OTHER ITEMS FROM RECEIVING PAINT.
16. BARRICADE MARKED AREAS DURING INSTALLATION AND UNTIL THE MARKING PAINT IS DRIED AND READY FOR TRAFFIC.
17. ASPHALTIC CONCRETE PAVING SPECIFICATIONS-

    CODES AND STANDARDS: THE PLACING, CONSTRUCTION AND COMPOSITION OF THE ASPHALTIC BASE COURSE AND ASPHALTIC CONCRETE SURFACING SHALL BE IN ACCORDANCE WITH THE REQUIREMENTS OF SECTIONS 450, 455, 460 AND 465 OF THE STATE OF WISCONSIN STANDARD SPECIFICATIONS FOR HIGHWAY AND STRUCTURE CONSTRUCTION, LATEST EDITION. HEREAFTER, THIS PUBLICATION WILL BE REFERRED TO AS THE STATE HIGHWAY SPECIFICATIONS.

    WEATHER LIMITATIONS: APPLY TACK COATS WHEN AMBIENT TEMPERATURE IS ABOVE 50° F (10° C) AND WHEN TEMPERATURE HAS NOT BEEN BELOW 35° F (1° C) FOR 12 HOURS IMMEDIATELY PRIOR TO APPLICATION. DO NOT APPLY WHEN BASE IS WET OR CONTAINS EXCESS OF MOISTURE. CONSTRUCT ASPHALTIC CONCRETE SURFACE COURSE WHEN ATMOSPHERIC TEMPERATURE IS ABOVE 40° (4°C) AND WHEN BASE IS DRY AND WHEN WEATHER IS NOT RAINY. BASE COURSE MAY BE PLACED WHEN AIR TEMPERATURE IS ABOVE 30° F (-1° C).

    GRADE CONTROL: ESTABLISH AND MAINTAIN REQUIRED LINES AND ELEVATIONS FOR EACH COURSE DURING CONSTRUCTION.

    CRUSHED AGGREGATE BASE COURSE: THE TOP LAYER OF BASE COURSE SHALL CONFORM TO SECTIONS 301 AND 305, STATE HIGHWAY SPECIFICATIONS.

    BINDER COURSE AGGREGATE: THE AGGREGATE FOR THE BINDER COURSE SHALL CONFORM TO SECTIONS 460.2.7 AND 315, STATE HIGHWAY SPECIFICATIONS.

    SURFACE COURSE AGGREGATE: THE AGGREGATE FOR THE SURFACE COURSE SHALL CONFORM TO SECTIONS 460.2.7 AND 465, STATE HIGHWAY SPECIFICATIONS.

    ASPHALTIC MATERIALS: THE ASPHALTIC MATERIALS SHALL CONFORM TO SECTION 455 AND 460, STATE HIGHWAY SPECIFICATIONS.


    SURFACE PREPARATION: NOTIFY CONTRACTOR OF UNSATISFACTORY CONDITIONS. DO NOT BEGIN PAVING WORK UNTIL DEFICIENT SUBBASE AREAS HAVE BEEN CORRECTED AND ARE READY TO RECEIVE PAVING.
16. TRAFFIC CONTROL SHALL BE PER M.U.T.C.D.
17. PUBLIC CURB & GUTTER REPLACEMENT SHALL BE TIED TO EXISTING CURB & GUTTER WITH #4 TIE BARS. PUBLIC CURB & GUTTER SHALL BE A 6-BAG MIX.
18. ADDITIONAL CONCRETE PAVING SPECIFICATIONS-

    DOWEL BARS: PLACE AT ALL TRANSVERSE AND LONGITUDINAL JOINTS IN TRUCK LOADING DOCK AREAS AND AT ALL TRANSVERSE JOINTS IN ENTRANCE AREAS/ROADS PER WISDOT 13c13

    TIE BARS: PLACE AT ALL LONGITUDINAL JOINTS IN ENTRANCE AREAS/ROADS PER WISDOT 13c01. PLACE IN CURB AND GUTTER PER WISDOT 8d01.
19. CONSTRUCTION TECHNIQUES TO PROVIDE A MINIMUM OF FIVE (5) DECIBELS EXTRA NOISE REDUCTION, AS DETERMINED BY THE DEPARTMENT OF CITY INSPECTIONS, OVER THE MINIMUM STANDARDS CONTAINED IN STATE BUILDING CODES.
20. NOISE EXPOSURE OF LESS THAN 65 DNL DUE TO THE OPERTATION OF AIRCRAFT

LEGEND

- LIGHT DUTY PAVEMENT
  - 8" CRUSHED AGGREGATE BASE COURSE (1-1/4" DENSE GRADED VIRGIN LIMESTONE)
  - 3.5" ASPHALTIC CONC. (2 LIFTS)
    - 2" LOWER LAYER (3MT 58-28 S)
    - 1.5" UPPER LAYER (5MT 58-28 S)
- HEAVY DUTY PAVEMENT (PUBLIC)
  - 13" CRUSHED AGGREGATE BASE COURSE (1-1/4" DENSE GRADED VIRGIN LIMESTONE)
  - 6" ASPHALTIC CONC. (3 LIFTS)
    - 3" LOWER LAYER (3MT 58-28 S) (2 LIFTS)
    - 3" UPPER LAYER (5MT 58-28 S)
- HEAVY DUTY PAVEMENT
  - 13" CRUSHED AGGREGATE BASE COURSE (1-1/4" DENSE GRADED VIRGIN LIMESTONE)
  - 6" ASPHALTIC CONC. (2 LIFTS)
    - 3" LOWER LAYER (3MT 58-28 S)
    - 3" UPPER LAYER (5MT 58-28 S)
- CONCRETE PAVEMENT
  - 6" CRUSHED AGGREGATE BASE COURSE (1-1/4" DENSE GRADED VIRGIN LIMESTONE)
  - 9" PCC (4000 PSI AIR ENTRAINED CONCRETE W/ #3 REBAR GRID AT 18" ON CENTER)
- CONCRETE SIDEWALK
  - 6" CRUSHED AGGREGATE BASE COURSE (3/4" DENSE GRADED VIRGIN LIMESTONE)
  - 5" PCC (4000 PSI AIR ENTRAINED CONCRETE)
- CURB & GUTTER
- (A) 4" SOLID WHITE STRIPE
- (B) 4" DIAGONAL AT 45° SPACED 2' O.C.
- (C) R1-1 STOP SIGN
- (D) 18" CURB & GUTTER (SEE DETAIL)
- (E) 18" REVERSE CURB & GUTTER (SEE DETAIL)
- (F) TAPER CURB HEAD (SEE DETAIL)
- (G) 18" STOP BAR, WHITE
- (H) 48" CURB AND GUTTER (SEE DETAIL)
- (I) BUILDING DOOR SLAB (2% MAX SLOPE WITHIN 5-FT OF DRIVE IN OR MAN DOOR)
- (16) PARKING COUNT (FOR INFORMATION ONLY, NOT TO BE PAINTED)
- MAN DOOR
- 9'x10' OVERHEAD DOOR

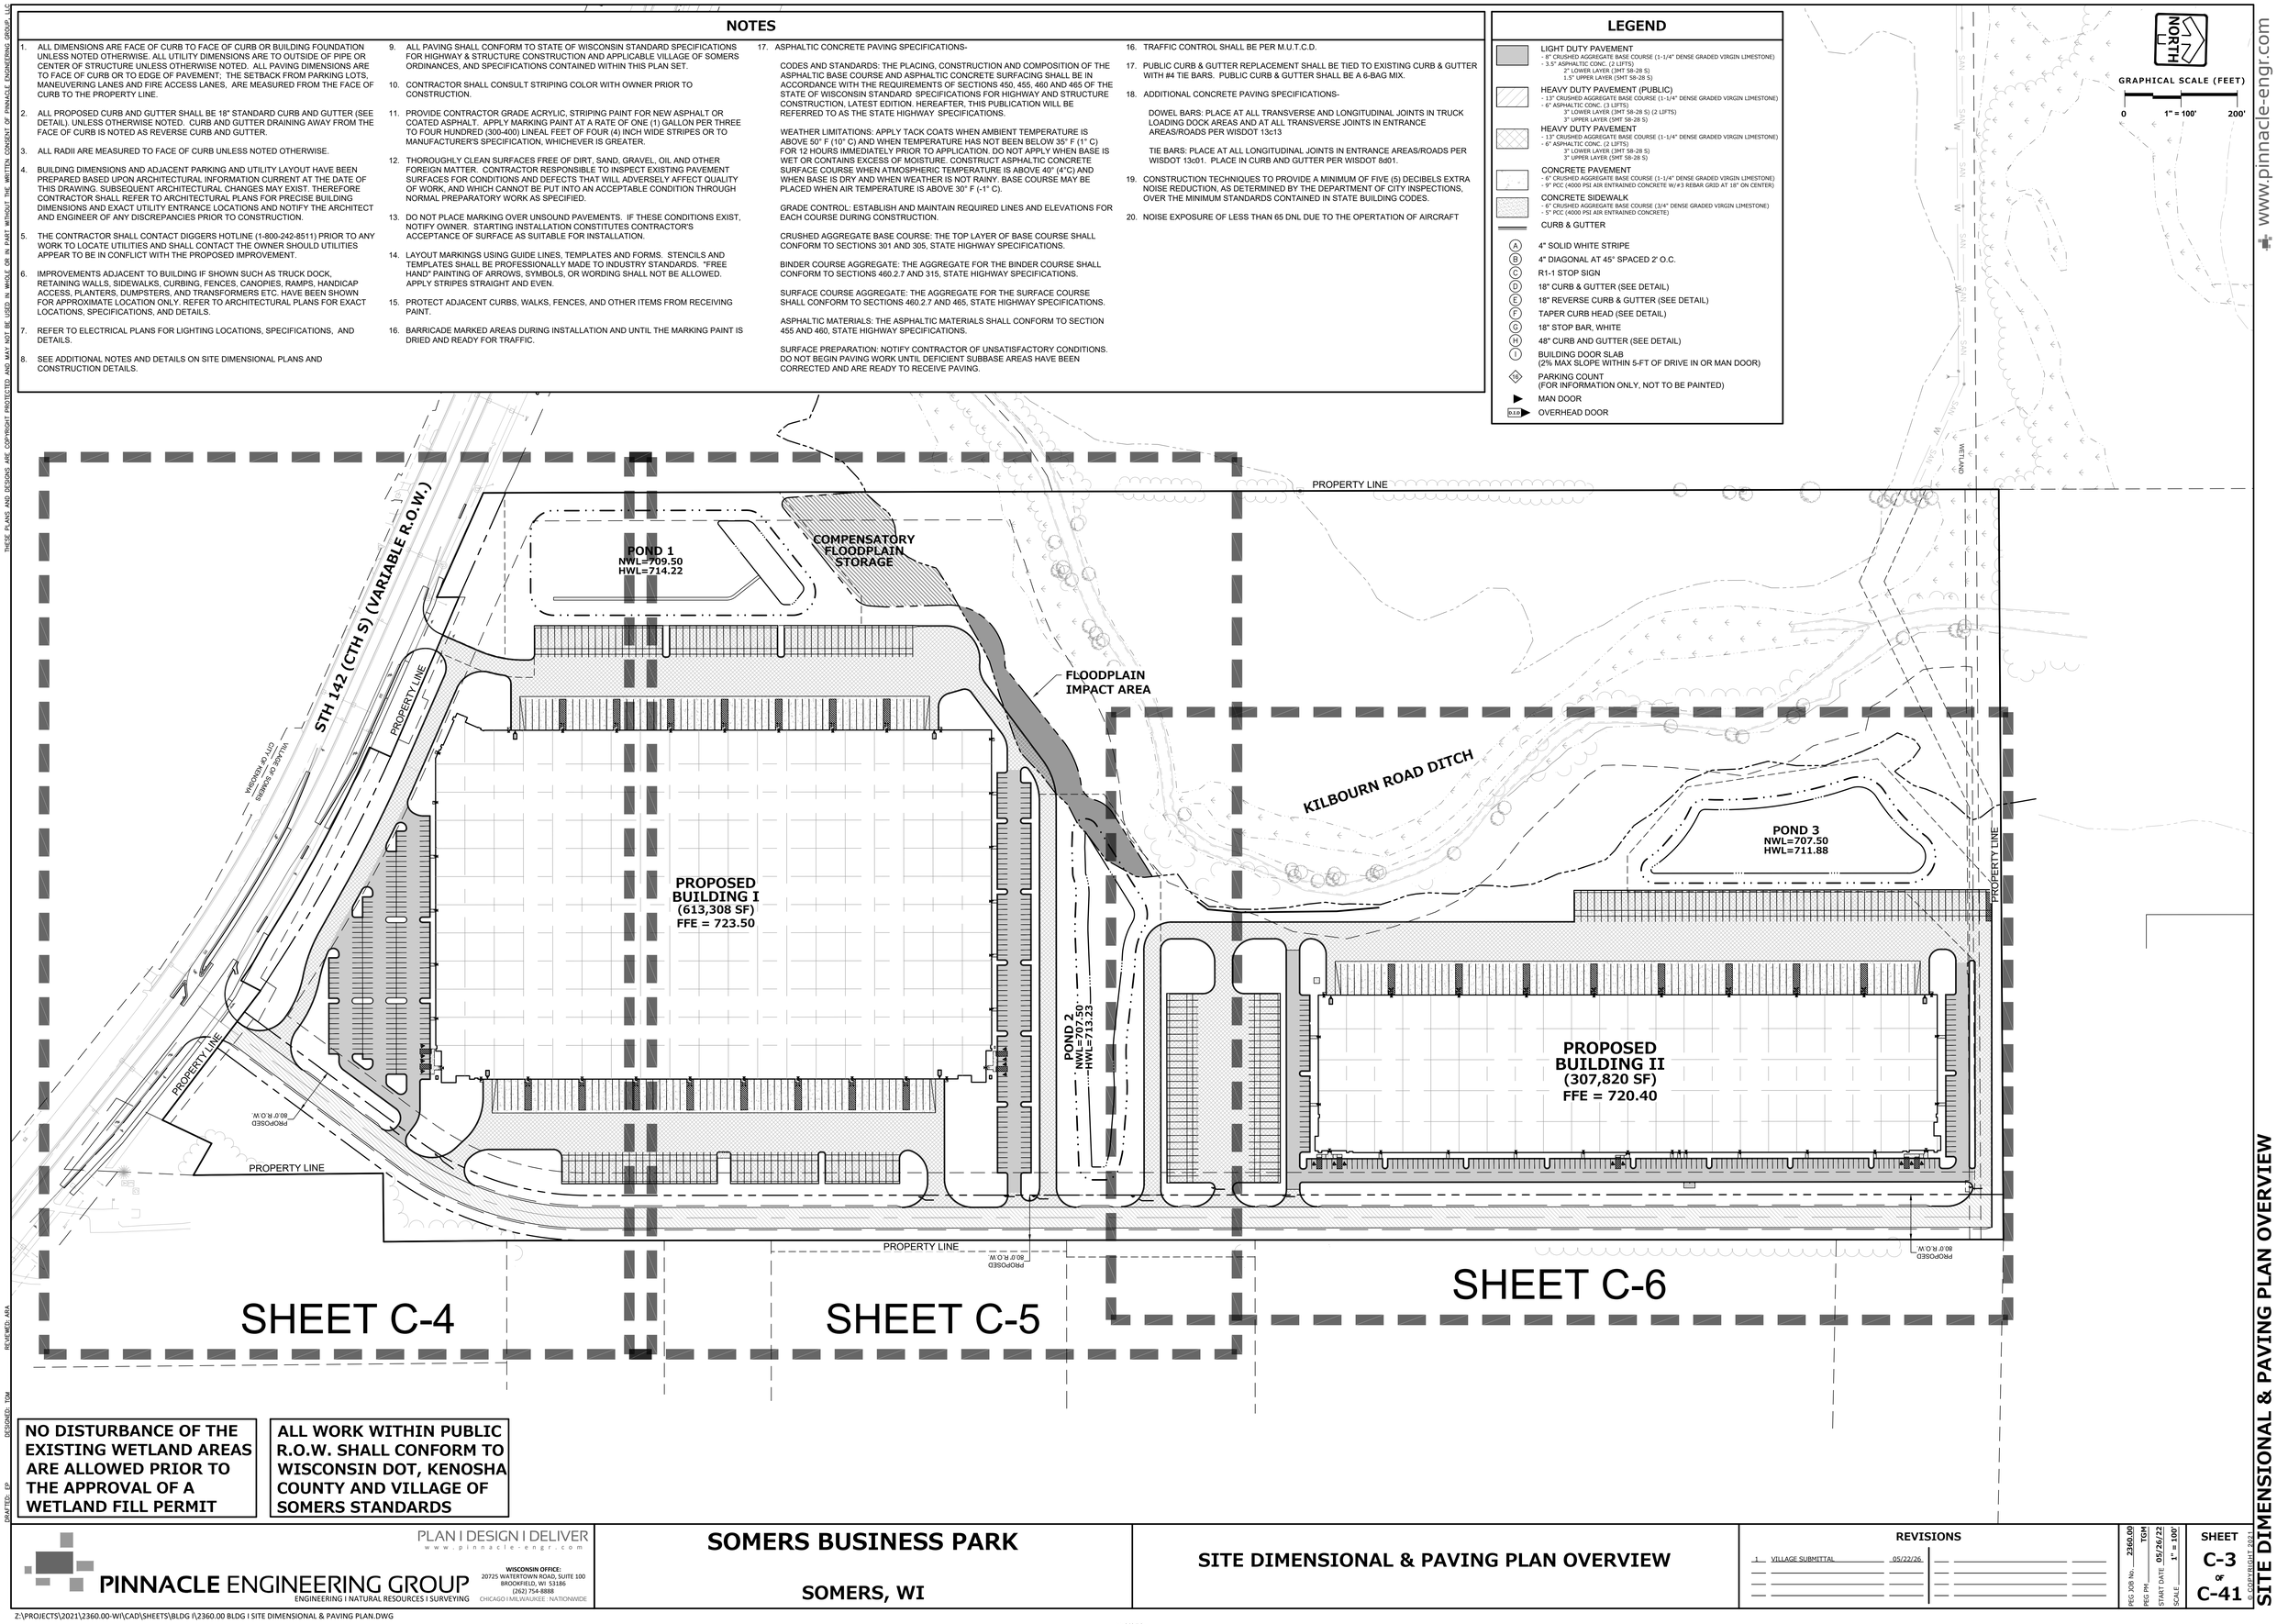

NO DISTURBANCE OF THE EXISTING WETLAND AREAS ARE ALLOWED PRIOR TO THE APPROVAL OF A WETLAND FILL PERMIT

ALL WORK WITHIN PUBLIC R.O.W. SHALL CONFORM TO WISCONSIN DOT, KENOSHA COUNTY AND VILLAGE OF SOMERS STANDARDS

REVIEWED: ABA
DESIGNED: TGM
DRAFTED: EP

PLAN | DESIGN | DELIVER
www.pinnacle-engr.com

PINNACLE ENGINEERING GROUP
ENGINEERING | NATURAL RESOURCES | SURVEYING

WISCONSIN OFFICE:
20725 WATERTOWN ROAD, SUITE 100
BROOKFIELD, WI 53186
(262) 754-8888
CHICAGO | MILWAUKEE | NATIONWIDE

SOMERS BUSINESS PARK

SOMERS, WI

SITE DIMENSIONAL & PAVING PLAN OVERVIEW

REVISIONS

1	VILLAGE SUBMITTAL	05/22/26			

PEG JOB No. 2360.00
PEG PM TGM
START DATE 05/26/22
SCALE 1" = 100'

SHEET C-3 OF C-41

© COPYRIGHT 2021

SITE DIMENSIONAL & PAVING PLAN OVERVIEW

www.pinnacle-engr.com

Z:\PROJECTS\2021\2360.00-WI\CAD\SHEETS\BLDG I\2360.00 BLDG I SITE DIMENSIONAL & PAVING PLAN.DWG

THESE PLANS AND DESIGNS ARE COPYRIGHT PROTECTED AND MAY NOT BE USED IN WHOLE OR IN PART WITHOUT THE WRITTEN CONSENT OF PINNACLE ENGINEERING GROUP, LLC

MATCHLINE SEE SHEET C-5

NORTH

GRAPHICAL SCALE (FEET)
0 1" = 40' 80'

www.pinnacle-engr.com

POND 1
NWL=709.50
HWL=714.22

LOW FLOW CONCRETE CHANNEL
SEE DETAIL ON SHEET C-35

STORMWATER ACCESS EASEMENT

50' BUILDING SETBACK

PROPERTY LINE

PROPOSED BUILDING I
(613,308 SF)
FFE = 723.50

65.0' BUILDING SETBACK

PROPOSED RIGHT-OF-WAY

10.0' TEMPORARY LIMITED EASEMENT

21.2' TEMPORARY LIMITED EASEMENT

17.0' TEMPORARY LIMITED EASEMENT

EXISTING RIGHT-OF-WAY

STH 142 (CTH S) (VARIABLE R.O.W.)

SEE CTH S ROADWAY INFRASTRUCTURE PLANS (UNDER SEPARATE COVER)

VILLAGE OF SOMERS
CITY OF KENOSHA

SEE SHEET C-34 FOR ENLARGED DETAIL

40.0' BUILDING SETBACK

80.0' PROPOSED R.O.W.

3' GRAVEL SHOULDER (TYP.)

SEE SHEETS C-15 TO C-20 FOR ROADWAY PLAN & PROFILE

UNPLATTED LANDS
TAX KEY #82-4-222-203-0325
OWNER: ANDERSON

UNPLATTED LANDS
TAX KEY #82-4-222-301-0015
OWNER: ZIERZ

UNPLATTED LANDS
TAX KEY # 82-4-222 -301-0020
OWNER: COUNTY OF KENOSHA

LEGEND

- LIGHT DUTY PAVEMENT
  - 8" CRUSHED AGGREGATE BASE COURSE (1-1/4" DENSE GRADED VIRGIN LIMESTONE)
  - 3.5" ASPHALTIC CONC. (2 LIFTS)
    - 2" LOWER LAYER (3MT 58-28 S)
    - 1.5" UPPER LAYER (5MT 58-28 S)
- HEAVY DUTY PAVEMENT (PUBLIC)
  - 13" CRUSHED AGGREGATE BASE COURSE (1-1/4" DENSE GRADED VIRGIN LIMESTONE)
  - 6" ASPHALTIC CONC. (3 LIFTS)
    - 3" LOWER LAYER (3MT 58-28 S) (2 LIFTS)
    - 3" UPPER LAYER (5MT 58-28 S)
- HEAVY DUTY PAVEMENT
  - 13" CRUSHED AGGREGATE BASE COURSE (1-1/4" DENSE GRADED VIRGIN LIMESTONE)
  - 6" ASPHALTIC CONC. (2 LIFTS)
    - 3" LOWER LAYER (3MT 58-28 S)
    - 3" UPPER LAYER (5MT 58-28 S)
- CONCRETE PAVEMENT
  - 6" CRUSHED AGGREGATE BASE COURSE (1-1/4" DENSE GRADED VIRGIN LIMESTONE)
  - 9" PCC (4000 PSI AIR ENTRAINED CONCRETE W/#3 REBAR GRID AT 18" ON CENTER)
- CONCRETE SIDEWALK
  - 6" CRUSHED AGGREGATE BASE COURSE (3/4" DENSE GRADED VIRGIN LIMESTONE)
  - 5" PCC (4000 PSI AIR ENTRAINED CONCRETE)
- CURB & GUTTER
- (A) 4" SOLID WHITE STRIPE
- (B) 4" DIAGONAL AT 45° SPACED 2' O.C.
- (C) R1-1 STOP SIGN
- (D) 18" CURB & GUTTER (SEE DETAIL)
- (E) 18" REVERSE CURB & GUTTER (SEE DETAIL)
- (F) TAPER CURB HEAD (SEE DETAIL)
- (G) 18" STOP BAR, WHITE
- (H) 48" CURB AND GUTTER (SEE DETAIL)
- (I) BUILDING DOOR SLAB (2% MAX SLOPE WITHIN 5-FT OF DRIVE IN OR MAN DOOR)
- 19 PARKING COUNT (FOR INFORMATION ONLY, NOT TO BE PAINTED)
- MAN DOOR
- O.H.D. OVERHEAD DOOR

REVIEWED: ARA
DESIGNED: TGM
DRAFTED: FP

PLAN | DESIGN | DELIVER
www.pinnacle-engr.com

PINNACLE ENGINEERING GROUP
ENGINEERING | NATURAL RESOURCES | SURVEYING

WISCONSIN OFFICE:
20725 WATERTOWN ROAD, SUITE 100
BROOKFIELD, WI 53186
(262) 754-8888
CHICAGO | MILWAUKEE | NATIONWIDE

SOMERS BUSINESS PARK

SOMERS, WI

SITE DIMENSIONAL & PAVING PLAN

REVISIONS

1	VILLAGE SUBMITTAL	05/22/26

PEG JOB No. 2360.00
PEG PM TGM
START DATE 05/26/22
SCALE 1" = 40'

SHEET
C-4
OF
C-41

© COPYRIGHT 2021

SITE DIMENSIONAL & PAVING PLAN

Z:\PROJECTS\2021\2360.00-WI\CAD\SHEETS\BLDG I\2360.00 BLDG I SITE DIMENSIONAL & PAVING PLAN.DWG

THESE PLANS AND DESIGNS ARE COPYRIGHT PROTECTED AND MAY NOT BE USED IN WHOLE OR IN PART WITHOUT THE WRITTEN CONSENT OF PINNACLE ENGINEERING GROUP, LLC

LEGEND

- LIGHT DUTY PAVEMENT
  - 8" CRUSHED AGGREGATE BASE COURSE (1-1/4" DENSE GRADED VIRGIN LIMESTONE)
  - 3.5" ASPHALTIC CONC. (2 LIFTS)
    - 2" LOWER LAYER (3MT 58-28 S)
    - 1.5" UPPER LAYER (5MT 58-28 S)
- HEAVY DUTY PAVEMENT (PUBLIC)
  - 13" CRUSHED AGGREGATE BASE COURSE (1-1/4" DENSE GRADED VIRGIN LIMESTONE)
  - 6" ASPHALTIC CONC. (3 LIFTS)
    - 3" LOWER LAYER (3MT 58-28 S) (2 LIFTS)
    - 3" UPPER LAYER (5MT 58-28 S)
- HEAVY DUTY PAVEMENT
  - 13" CRUSHED AGGREGATE BASE COURSE (1-1/4" DENSE GRADED VIRGIN LIMESTONE)
  - 6" ASPHALTIC CONC. (2 LIFTS)
    - 3" LOWER LAYER (3MT 58-28 S)
    - 3" UPPER LAYER (5MT 58-28 S)
- CONCRETE PAVEMENT
  - 6" CRUSHED AGGREGATE BASE COURSE (1-1/4" DENSE GRADED VIRGIN LIMESTONE)
  - 5" PCC (4000 PSI AIR ENTRAINED CONCRETE W/ #3 REBAR GRID AT 18" ON CENTER)
- CONCRETE SIDEWALK
  - 6" CRUSHED AGGREGATE BASE COURSE (3/4" DENSE GRADED VIRGIN LIMESTONE)
  - 5" PCC (4000 PSI AIR ENTRAINED CONCRETE)
- CURB & GUTTER

(A) 4" SOLID WHITE STRIPE
(B) 4" DIAGONAL AT 45° SPACED 2' O.C.
(C) R1-1 STOP SIGN
(D) 18" CURB & GUTTER (SEE DETAIL)
(E) 18" REVERSE CURB & GUTTER (SEE DETAIL)
(F) TAPER CURB HEAD (SEE DETAIL)
(G) 18" STOP BAR, WHITE
(H) 48" CURB AND GUTTER (SEE DETAIL)
(I) BUILDING DOOR SLAB (2% MAX SLOPE WITHIN 5-FT OF DRIVE IN OR MAN DOOR)
◇19◇ PARKING COUNT (FOR INFORMATION ONLY, NOT TO BE PAINTED)
▶ MAN DOOR
O.H.D. ▶ OVERHEAD DOOR

MATCHLINE SEE SHEET C-6

KILBOURN ROAD DITCH

77.0' WATERLINE SETBACK

POND 2
NWL=707.50
HWL=713.23

STORMWATER ACCESS EASEMENT

FLOODPLAIN IMPACT AREA

WETLANDS DELINEATED BY HEARTLAND ECOLOGICAL GROUP ON 11/08/2021

100 YEAR FLOOD PLAIN

50' BUILDING SETBACK

PROPERTY LINE

COMPENSATORY FLOODPLAIN STORAGE

BIOFILTRATION AREA

LOW FLOW CONCRETE CHANNEL SEE DETAIL ON SHEET C-35

POND 1
NWL=709.50
HWL=714.22

PROPOSED BUILDING I (613,308 SF) FFE = 723.50

SEE SHEET C-34 FOR ENLARGED DETAIL

PROPOSED RIGHT-OF-WAY

SEE SHEETS C-13 TO C-20 FOR ROADWAY PLAN & PROFILE

PROPOSED 80.0' R.O.W.

20.0' TEMPORARY GRADING EASEMENT

3' GRAVEL SHOULDER (TYP.)

PUMPER PAD (SEE DETAIL ON SHEET C-34)

40.0' BUILDING SETBACK

UNPLATTED LANDS
TAX KEY #82-4-222-203-0302
OWNER: LANDGRAF

UNPLATTED LANDS
TAX KEY #82-4-222-203-0311
OWNER: WISNEFSKI

UNPLATTED LANDS
TAX KEY #82-4-222-203-0321
OWNER: HAWKINS

MATCHLINE SEE SHEET C-4

NORTH

GRAPHICAL SCALE (FEET)
0 1" = 40' 80'

www.pinnacle-engr.com

REVISED: RPA
DESIGNED: TGM
DRAFTED: EP

PLAN I DESIGN I DELIVER
www.pinnacle-engr.com

PINNACLE ENGINEERING GROUP
ENGINEERING I NATURAL RESOURCES I SURVEYING

WISCONSIN OFFICE:
20725 WATERTOWN ROAD, SUITE 100
BROOKFIELD, WI 53186
(262) 754-8888
CHICAGO I MILWAUKEE : NATIONWIDE

SOMERS BUSINESS PARK

SOMERS, WI

SITE DIMENSIONAL & PAVING PLAN

REVISIONS

1	VILLAGE SUBMITTAL	05/22/26

PEC JOB No: 2360.00
PEC PM: TGM
START DATE: 05/26/22
SCALE: 1" = 40'

SHEET C-5 OF C-41

© COPYRIGHT 2021

SITE DIMENSIONAL & PAVING PLAN

Z:\PROJECTS\2021\2360.00-WI\CAD\SHEETS\BLDG I\2360.00 BLDG I SITE DIMENSIONAL & PAVING PLAN.DWG

THESE PLANS AND DESIGNS ARE COPYRIGHT PROTECTED AND MAY NOT BE USED IN WHOLE OR IN PART WITHOUT THE WRITTEN CONSENT OF PINNACLE ENGINEERING GROUP, LLC

LEGEND

- LIGHT DUTY PAVEMENT
  - 8" CRUSHED AGGREGATE BASE COURSE (1-1/4" DENSE GRADED VIRGIN LIMESTONE)
  - 3.5" ASPHALTIC CONC. (2 LIFTS)
    - 2" LOWER LAYER (3MT 58-28 S)
    - 1.5" UPPER LAYER (5MT 58-28 S)
- HEAVY DUTY PAVEMENT (PUBLIC)
  - 13" CRUSHED AGGREGATE BASE COURSE (1-1/4" DENSE GRADED VIRGIN LIMESTONE)
  - 6" ASPHALTIC CONC. (3 LIFTS)
    - 3" LOWER LAYER (3MT 58-28 S) (2 LIFTS)
    - 3" UPPER LAYER (5MT 58-28 S)
- HEAVY DUTY PAVEMENT
  - 13" CRUSHED AGGREGATE BASE COURSE (1-1/4" DENSE GRADED VIRGIN LIMESTONE)
  - 6" ASPHALTIC CONC. (2 LIFTS)
    - 3" LOWER LAYER (3MT 58-28 S)
    - 3" UPPER LAYER (5MT 58-28 S)
- CONCRETE PAVEMENT
  - 6" CRUSHED AGGREGATE BASE COURSE (1-1/4" DENSE GRADED VIRGIN LIMESTONE)
  - 9" PCC (4000 PSI AIR ENTRAINED CONCRETE W/ #3 REBAR GRID AT 18" ON CENTER)
- CONCRETE SIDEWALK
  - 6" CRUSHED AGGREGATE BASE COURSE (3/4" DENSE GRADED VIRGIN LIMESTONE)
  - 5" PCC (4000 PSI AIR ENTRAINED CONCRETE)
- CURB & GUTTER

(A) 4" SOLID WHITE STRIPE
(B) 4" DIAGONAL AT 45° SPACED 2' O.C.
(C) R1-1 STOP SIGN
(D) 18" CURB & GUTTER (SEE DETAIL)
(E) 18" REVERSE CURB & GUTTER (SEE DETAIL)
(F) TAPER CURB HEAD (SEE DETAIL)
(G) 18" STOP BAR, WHITE
(H) 48" CURB AND GUTTER (SEE DETAIL)
(I) BUILDING DOOR SLAB (2% MAX SLOPE WITHIN 5-FT OF DRIVE IN OR MAN DOOR)
(19) PARKING COUNT (FOR INFORMATION ONLY, NOT TO BE PAINTED)
MAN DOOR
9.0 x 9.0 OVERHEAD DOOR

NORTH

GRAPHICAL SCALE (FEET)
0 1" = 40' 80'

WETLANDS DELINEATED BY HEARTLAND ECOLOGICAL GROUP ON 11/08/2021
77.0' BUILDING SETBACK FROM WATERLINE
KILBOURN ROAD DITCH
100-YEAR FLOODPLAIN
40' PUBLIC ACCESS & UTILITY EASEMENT
20' TEMPORARY CONSTRUCTION EASEMENT
PERMANENT SANITARY SEWER EASEMENT
STORMWATER ACCESS EASEMENT
STORM WATER ACCESS EASEMENT
327.8 LF PROPOSED RETAINING WALL HEIGHT: 0.0'-5.0'

POND 3
NWL=707.50
HWL=711.88

PROPOSED BUILDING II (307,820 SF) FFE = 720.40

10' X 10' TRANSFORMER PAD
SEE SHEET C-34 FOR ENLARGED DETAIL
PUMPER PAD (SEE DETAIL ON SHEET C-34)
SEE SHEETS C-15 TO C-20 FOR ROADWAY PLAN & PROFILE
PROPERTY LINE
3.0' GRAVEL SHOULDER (TYP.)
PROPOSED RIGHT-OF-WAY
30.0' TEMPORARY GRADING EASEMENT
PROPOSED 80.0' R.O.W.
UNPLATTED LANDS TAX KEY #824-0222-2834-0302 OWNER: LAND1GRAF
UNPLATTED LANDS TAX KEY #824-0222-2034-0200 OWNER: GITZLAFF
UNPLATTED LANDS TAX KEY #824-0222-203-0210 OWNER: GITZLAFF

MATCHLINE SEE SHEET C-5

REVIEWED: ABA
PM: TEM
DESIGNED: FP
DRAFTED: FP

PLAN I DESIGN I DELIVER
www.pinnacle-engr.com

PINNACLE ENGINEERING GROUP
ENGINEERING I NATURAL RESOURCES I SURVEYING

WISCONSIN OFFICE:
20725 WATERTOWN ROAD, SUITE 100
BROOKFIELD, WI 53186
(262) 754-8888
CHICAGO I MILWAUKEE : NATIONWIDE

SOMERS BUSINESS PARK

SOMERS, WI

SITE DIMENSIONAL & PAVING PLAN

REVISIONS

1	VILLAGE SUBMITTAL	05/22/26

JOB No. 2360.00
DES. FP
DRN. TEM
CHK. FP
START DATE 05/26/22
SCALE 1" = 40'

SHEET C-6 OF C-41

© COPYRIGHT 2021

SITE DIMENSIONAL & PAVING PLAN

www.pinnacle-engr.com

Z:\PROJECTS\2021\2360.00-WI\CAD\SHEETS\BLDG I\2360.00 BLDG I SITE DIMENSIONAL & PAVING PLAN.DWG

THESE PLANS AND DESIGNS ARE COPYRIGHT PROTECTED AND MAY NOT BE USED IN WHOLE OR IN PART WITHOUT THE WRITTEN CONSENT OF PINNACLE ENGINEERING GROUP, LLC

LEGEND

- STORM SEWER MANHOLE
- STORM SEWER INLET
- PROPOSED END SECTION
- PROPOSED CONTOUR
- PROPOSED TOPSOIL CONTOUR
- SPOT ELEVATION
- DIRECTION OF SURFACE FLOW
- OVERFLOW RELIEF ROUTING

GRADING NOTES

1. CONTRACTOR SHALL VERIFY ALL GRADES, ENSURE ALL AREAS DRAIN PROPERLY AND REPORT ANY DISCREPANCIES TO PINNACLE ENGINEERING GROUP PRIOR TO THE START OF ANY CONSTRUCTION ACTIVITIES.
2. ALL EXISTING CONTOURS REPRESENT EXISTING SURFACE GRADES UNLESS OTHERWISE NOTED. ALL PROPOSED GRADES SHOWN ARE FINISH SURFACE GRADES UNLESS OTHERWISE NOTED.
3. SPOT ELEVATIONS REPRESENT THE GRADE ALONG THE FLOW LINE UNLESS OTHERWISE NOTED.
4. ALL EXCAVATIONS AND MATERIAL PLACEMENT SHALL BE COMPLETED TO DESIGN ELEVATIONS AS DEPICTED IN THE PLANS.

   CONTRACTOR SHALL ASSUME SOLE RESPONSIBILITY FOR THE COMPUTATION(S) OF ALL GRADING QUANTITIES. WHILE PEG ATTEMPTS TO PROVIDE A COST-EFFECTIVE APPROACH TO BALANCE EARTHWORK, GRADING DESIGN IS BASED ON MANY FACTORS, INCLUDING SAFETY, AESTHETICS, AND COMMON ENGINEERING STANDARD OF CARE, THEREFORE NO GUARANTEE CAN BE MADE FOR A BALANCED SITE.

   THE CONTRACTOR MAY SOLICIT APPROVAL FROM ENGINEER/OWNER TO ADJUST FINAL GRADES FROM DESIGN GRADES TO PROVIDE AN OVERALL SITE BALANCE AS A RESULT OF FIELD CONDITIONS.
5. GRADING ACTIVITIES SHALL BE IN A MANNER TO ALLOW POSITIVE DRAINAGE ACROSS DISTURBED SOILS, WHICH MAY INCLUDE EXCAVATION OF TEMPORARY DITCHES TO PREVENT PONDING, AND IF NECESSARY PUMPING TO ALLEVIATE PONDING. CONTRACTOR SHALL PREVENT SURFACE WATER FROM ENTERING INTO EXCAVATIONS. IN NO WAY SHALL OWNER BE RESPONSIBLE FOR REMEDIATION OF UNSUITABLE SOILS CREATED/ORIGINATED AS A RESULT OF IMPROPER SITE GRADING OR SEQUENCING. CONTRACTOR SHALL SEQUENCE GRADING ACTIVITIES TO LIMIT EXPOSURE OF DISTURBED SOILS IN ACCORDANCE WITH THE APPROVED STORMWATER POLLUTION PREVENTION PLAN.
6. THE CONTRACTOR IS RESPONSIBLE FOR CONSTRUCTION OF ALL PAVEMENT BEARING SURFACES IN ACCORDANCE WITH PART 2 OF THE STATE STANDARDS. THE CONTRACTOR SHALL NOTIFY ENGINEER/OWNER IF PROPER COMPACTION CANNOT BE OBTAINED. THE PROJECT'S GEOTECHNICAL CONSULTANT SHALL DETERMINE WHICH IN-SITU SOILS ARE TO BE CONSIDERED UNSUITABLE SOILS. THE ENGINEER/OWNER AND GEOTECHNICAL TESTING CONSULTANT WILL DETERMINE IF REMEDIAL MEASURES WILL BE NECESSARY.
7. IN THE EVENT THAT ANY MOISTURE-DENSITY TEST(S) FAIL TO MEET SPECIFICATION REQUIREMENTS, THE CONTRACTOR SHALL PERFORM CORRECTIVE WORK AS NECESSARY TO BRING THE MATERIAL INTO COMPLIANCE AND RETEST THE FAILED AREA AT NO COST TO THE OWNER.
8. WITH THE AUTHORIZATION OF THE ENGINEER/OWNER, MATERIAL THAT IS TOO WET TO PERMIT PROPER COMPACTION MAY BE SPREAD ON FILL AREAS IN AN EFFORT TO DRY. CONTRACTOR SHALL CLEARLY FIELD MARK THE EXTERIOR LIMITS OF SPREAD MATERIAL WITH PAINTED LATH AND SUBMIT A PLAN TO THE ENGINEER/OWNER THAT IDENTIFIES THE LIMITS. UNDER NO CONDITION SHALL THE SPREAD MATERIAL DEPTH EXCEED THE MOST RESTRICTIVE OF: THE EFFECTIVE TREATMENT DEPTH OF MACHINERY THAT WILL BE USED TO TURN OVER THE SPREAD MATERIAL; OR THE MAXIMUM COMPACTION LIFT DEPTH.
9. THE CONTRACTOR SHALL IMMEDIATELY NOTIFY ENGINEER/OWNER IF GROUNDWATER IS ENCOUNTERED DURING EXCAVATION.
10. CONTRACTOR IS SOLELY RESPONSIBLE FOR THE DESIGN AND CONSTRUCTION OF ADEQUATE AND SAFE TEMPORARY SHORING, BRACING, RETENTION STRUCTURES, AND EXCAVATIONS.
11. THE SITE SHALL BE COMPLETED TO WITHIN 0.10-FT (+/-) OF THE PROPOSED GRADES AS INDICATED WITHIN THE PLANS PRIOR TO PLACEMENT OF TOPSOIL OR AGGREGATE BASE. CONTRACTOR IS ENCOURAGED TO SEQUENCE CONSTRUCTION SUCH THAT THE SITE IS DIVIDED INTO SMALLER AREAS TO ALLOW STABILIZATION OF DISTURBED SOILS IMMEDIATELY UPON COMPLETION OF INDIVIDUAL SMALLER AREAS.
12. CONTRACTOR SHALL CONTACT "DIGGER'S HOTLINE" FOR LOCATIONS OF ALL EXISTING UTILITIES PRIOR TO COMMENCEMENT OF ANY CONSTRUCTION ACTIVITIES AND SHALL BE RESPONSIBLE FOR PROTECTING SAID UTILITIES FROM ANY DAMAGE DURING CONSTRUCTION.
13. CONTRACTOR SHALL PROTECT INLETS AND ADJACENT PROPERTIES WITH SILT FENCING OR APPROVED EROSION CONTROL METHODS UNTIL CONSTRUCTION IS COMPLETED. CONTRACTOR SHALL PLACE SILT FENCING AT DOWN SLOPE SIDE OF GRADING LIMITS.
14. CONTRACTOR SHALL BE RESPONSIBLE FOR DAMAGE TO ANY EXISTING FACILITIES OR UTILITIES. ANY DAMAGE SHALL BE REPAIRED TO THE OWNER'S SATISFACTION AT THE EXPENSE OF THE CONTRACTOR.
15. WORK WITHIN ANY ROADWAY RIGHT-OF-WAY SHALL BE COORDINATED WITH THE APPROPRIATE MUNICIPAL OFFICIAL PRIOR TO COMMENCEMENT OF ANY CONSTRUCTION ACTIVITIES. CONTRACTOR SHALL BE RESPONSIBLE FOR OBTAINING ALL NECESSARY PERMITS AND FEES. GRADING WITHIN RIGHT-OF-WAY IS SUBJECT TO APPROVAL BY SAID OFFICIALS. RESTORATION OF RIGHT-OF-WAY IS CONSIDERED INCIDENTAL AND SHALL BE INCLUDED IN THE COST OF GRADING. RESTORATION SHALL INCLUDE ALL ITEMS NECESSARY TO RESTORE RIGHT-OF-WAY IN-KIND INCLUDING LANDSCAPING.
16. CONTRACTOR SHALL COMPLY WITH ALL THE VILLAGE OF SOMERS CONSTRUCTION STANDARDS/ORDINANCES FOR WORK WITHIN THE RIGHT-OF-WAY.
17. LANDSCAPE AND TURF AREAS SHALL HAVE A MINIMUM OF 6-INCH TOPSOIL REPLACEMENT.
18. SURVEY BENCHMARKS AND MAPPING HAVE BEEN PROVIDED BY PINNACLE ENGINEERING GROUP. IN NO WAY DOES PEG WARRANT THE BASEMAP IS ALL-INCLUSIVE OR REPRESENTATIVE OF ACTUAL CONDITIONS. CONTRACTOR SHALL PROVIDE CHECKS AS NECESSARY TO VERIFY THE BASEMAP CONTENT AND ACCURACY.

NORTH

GRAPHICAL SCALE (FEET)

0 1" = 100' 200'

www.pinnacle-engr.com

STH 142 (CTH S) (VARIABLE R.O.W.)

PROPERTY LINE

POND 1
NWL=709.50
HWL=714.22

PROPOSED BUILDING I
(613,308 SF)
FFE = 723.50

POND 2
NWL=707.50
HWL=713.23

POND 3
NWL=707.50
HWL=711.88

PROPOSED BUILDING II
(307,820 SF)
FFE = 720.40

WETLAND

100 YEAR FLOOD PLAIN

SHEET C-8

SHEET C-9

SHEET C-10

NO DISTURBANCE OF THE EXISTING WETLAND AREAS ARE ALLOWED PRIOR TO THE APPROVAL OF A WETLAND FILL PERMIT

ALL WORK WITHIN PUBLIC R.O.W. SHALL CONFORM TO WISCONSIN DOT, KENOSHA COUNTY AND VILLAGE OF SOMERS STANDARDS

DRAFTED: RP
DESIGNED: TGM
REVIEWED: ARA

PLAN | DESIGN | DELIVER
www.pinnacle-engr.com

PINNACLE ENGINEERING GROUP
ENGINEERING | NATURAL RESOURCES | SURVEYING

WISCONSIN OFFICE:
20725 WATERTOWN ROAD, SUITE 100
BROOKFIELD, WI 53186
(262) 754-8888
CHICAGO | MILWAUKEE | NATIONWIDE

SOMERS BUSINESS PARK

SOMERS, WI

GRADING PLAN OVERVIEW

REVISIONS

1	VILLAGE SUBMITTAL	05/22/26	

PEG JOB No. 2360.00
PEG PM TGM
START DATE 05/26/22
SCALE 1" = 100'

SHEET
C-7
OF
C-41

© COPYRIGHT 2021

GRADING PLAN OVERVIEW

Z:\PROJECTS\2021\2360.00-WI\CAD\SHEETS\BLDG I\2360.00 BLDG I GRADING PLAN.DWG

THESE PLANS AND DESIGNS ARE COPYRIGHT PROTECTED AND MAY NOT BE USED IN WHOLE OR IN PART WITHOUT THE WRITTEN CONSENT OF PINNACLE ENGINEERING GROUP, LLC

MATCHLINE SEE SHEET C-9

NORTH

GRAPHICAL SCALE (FEET)

0 1" = 40' 80'

POND 1
NWL=709.50
HWL=714.22

STORMWATER ACCESS EASEMENT

PROPERTY LINE

65.0' BUILDING SETBACK

STORMWATER ACCESS EASEMENT

PROPOSED BUILDING I
(613,308 SF)
FFE = 723.50

SEE SHEET C-34 FOR ENLARGED DETAIL

40.0' BUILDING SETBACK

PROPOSED 80.0' R.O.W.

PROPERTY LINE

UNPLATTED LANDS
TAX KEY #82-4-222-203-0325
OWNER: ANDERSON

10.0' TEMPORARY LIMITED EASEMENT

STH 142 (CTH S) (VARIABLE R.O.W.)

EXISTING RIGHT-OF-WAY

SEE CTH S ROADWAY INFRASTRUCTURE PLANS (UNDER SEPARATE COVER)

17.0' TEMPORARY LIMITED EASEMENT

RIGHT-OF-WAY

PROPERTY LINE

PROPERTY LINE

PROPERTY LINE

PROPERTY LINE

UNPLATTED LANDS
TAX KEY #82-4-222-301-0015
OWNER: ZIERZ

UNPLATTED LANDS
TAX KEY # 82-4-222 -301-0020
OWNER: COUNTY OF KENOSHA

LEGEND

- STORM SEWER MANHOLE
- STORM SEWER INLET
- PROPOSED END SECTION
- PROPOSED CONTOUR (740)
- PROPOSED TOPSOIL CONTOUR (740)
- SPOT ELEVATION (750.00)
- DIRECTION OF SURFACE FLOW
- OVERFLOW RELIEF ROUTING

REVIEWED- ABA
DESIGNED- TDM
DRAFTED- EP

PLAN I DESIGN I DELIVER
www.pinnacle-engr.com

PINNACLE ENGINEERING GROUP
ENGINEERING I NATURAL RESOURCES I SURVEYING

WISCONSIN OFFICE:
20725 WATERTOWN ROAD, SUITE 100
BROOKFIELD, WI 53186
(262) 754-8888
CHICAGO I MILWAUKEE I NATIONWIDE

SOMERS BUSINESS PARK

SOMERS, WI

GRADING PLAN

REVISIONS

1	VILLAGE SUBMITTAL	05/22/26

PEG JOB No. 2360.00
PEG PM TDM
START DATE 05/26/22
SCALE 1" = 40'

SHEET C-8 OF C-41

GRADING PLAN

© COPYRIGHT 2021

www.pinnacle-engr.com

Z:\PROJECTS\2021\2360.00-WI\CAD\SHEETS\BLDG I\2360.00 BLDG I GRADING PLAN.DWG

THESE PLANS AND DESIGNS ARE COPYRIGHT PROTECTED AND MAY NOT BE USED IN WHOLE OR PART WITHOUT THE WRITTEN CONSENT OF PINNACLE ENGINEERING GROUP, LLC

LEGEND

- STORM SEWER MANHOLE
- STORM SEWER INLET
- PROPOSED END SECTION
- PROPOSED CONTOUR (749)
- PROPOSED TOPSOIL CONTOUR (749)
- SPOT ELEVATION (750.00)
- DIRECTION OF SURFACE FLOW
- OVERFLOW RELIEF ROUTING

NORTH

GRAPHICAL SCALE (FEET)

0 1" = 40' 80'

MATCHLINE SEE SHEET C-10

UNPLATTED LANDS
TAX KEY #82-4-222-203-0302
OWNER: LANDGRAF

POND 2
NWL=707.50
HWL=713.23

80.0' WIDE SPILLWAY

STORMWATER ACCESS EASEMENT

FLOODPLAIN IMPACT AREA

WETLANDS DELINEATED BY HEARTLAND ECOLOGICAL GROUP ON 11/08/2021

SEE SHEET C-34 FOR ENLARGED DETAIL

7.1' TO TOE OF SLOPE

PROPERTY LINE

100 YEAR FLOOD PLAIN

50.0' BUILDING SETBACK

COMPENSATORY FLOODPLAIN STORAGE

80.0'WIDE SPILLWAY

STORMWATER ACCESS EASEMENT

POND 1
NWL=709.50
HWL=714.22

PROPOSED BUILDING I
(613,308 SF)
FFE = 723.50

UNPLATTED LANDS
TAX KEY #82-4-222-203-0311
OWNER: WISNEFSKI

80.0' R.O.W.

20.0' TEMPORARY GRADING EASEMENT

40.0' BUILDING SETBACK

UNPLATTED LANDS
TAX KEY #82-4-222-203-0321
OWNER: HAWKINS

MATCHLINE SEE SHEET C-8

www.pinnacle-engr.com

REVIEWED: ARA
DESIGNED: TGM
DRAFTED: JP

PLAN | DESIGN | DELIVER
www.pinnacle-engr.com

PINNACLE ENGINEERING GROUP
ENGINEERING I NATURAL RESOURCES I SURVEYING

WISCONSIN OFFICE:
20725 WATERTOWN ROAD, SUITE 100
BROOKFIELD, WI 53186
(262) 754-8888
CHICAGO I MILWAUKEE I NATIONWIDE

SOMERS BUSINESS PARK

SOMERS, WI

GRADING PLAN

REVISIONS

1	VILLAGE SUBMITTAL	05/22/26

PEG 308 No. 2360.00
PEG PM TGM
START DATE 05/26/22
SCALE 1" = 40'

SHEET C-9 OF C-41

© COPYRIGHT 2021

GRADING PLAN

Z:\PROJECTS\2021\2360.00-WI\CAD\SHEETS\BLDG I\2360.00 BLDG I GRADING PLAN.DWG

THESE PLANS AND DESIGNS ARE COPYRIGHT PROTECTED AND MAY NOT BE USED IN WHOLE OR IN PART WITHOUT THE WRITTEN CONSENT OF PINNACLE ENGINEERING GROUP, LLC

LEGEND

- STORM SEWER MANHOLE
- STORM SEWER INLET
- PROPOSED END SECTION
- PROPOSED CONTOUR
- PROPOSED TOPSOIL CONTOUR
- SPOT ELEVATION
- DIRECTION OF SURFACE FLOW
- OVERFLOW RELIEF ROUTING

NORTH

GRAPHICAL SCALE (FEET)

0 1" = 40' 80'

PROPOSED BUILDING II (307,820 SF) FFE = 720.40

POND 3
NWL=707.50
HWL=711.88

WETLANDS DELINEATED BY HEARTLAND ECOLOGICAL GROUP ON 11/08/2021

327.8 LF PROPOSED RETAINING WALL HEIGHT: 0.0'-5.5'

STORM WATER ACCESS EASEMENT

STORMWATER ACCESS EASEMENT

40' ACCESS & PUBLIC UTILITY EASEMENT

20' TEMPORARY CONSTRUCTION EASEMENT

PERMANENT SANITARY SEWER EASEMENT

PERMANENT SANITARY SEWER EASEMENT

50' WIDE SPILLWAY

40.0' BUILDING SETBACK

SEE SHEET C-34 FOR ENLARGED DETAIL

SEE SHEET C-34 FOR ENLARGED DETAIL

SEE SHEET C-35 FOR ENLARGED DETAIL

SEE SHEET C-9

MATCHLINE

16.2' TO TOE OF SLOPE
30.0' TEMPORARY GRADING EASEMENT

PROPOSED 80.0' R.O.W.

UNPLATTED LANDS
TAX KEY #82-4-222-282-5002
OWNER: LANDGRAF

UNPLATTED LANDS
TAX KEY #82-4-222-203-0200
OWNER: GITZLAFF

UNPLATTED LANDS
TAX KEY #82-4-222-203-0210
OWNER: GITZLAFF

www.pinnacle-engr.com

REVIEWED- ARA
DESIGNED- KW
DRAFTED- EP

PLAN | DESIGN | DELIVER
www.pinnacle-engr.com

PINNACLE ENGINEERING GROUP
ENGINEERING | NATURAL RESOURCES | SURVEYING

WISCONSIN OFFICE:
20725 WATERTOWN ROAD, SUITE 100
BROOKFIELD, WI 53186
(262) 754-8888
CHICAGO | MILWAUKEE | NATIONWIDE

SOMERS BUSINESS PARK

SOMERS, WI

GRADING PLAN

REVISIONS

1	VILLAGE SUBMITTAL	05/22/26	

PROJECT No. 2360.00
DES. BY KW ITEM
DES. BY EP START DATE 05/26/22
SCALE 1" = 40'

SHEET C-10 OF C-41

© COPYRIGHT 2021

GRADING PLAN

Z:\PROJECTS\2021\2360.00-WI\CAD\SHEETS\BLDG I\2360.00 BLDG I GRADING PLAN.DWG

THESE PLANS AND DESIGNS ARE COPYRIGHT PROTECTED AND MAY NOT BE USED IN WHOLE OR IN PART WITHOUT THE WRITTEN CONSENT OF PINNACLE ENGINEERING GROUP, LLC

UTILITY NOTES

1. EXISTING UTILITIES ARE SHOWN FOR INFORMATIONAL PURPOSES ONLY AND ARE NOT GUARANTEED TO BE ACCURATE OR ALL INCLUSIVE. CONTRACTOR IS RESPONSIBLE FOR VERIFYING THE TYPE, LOCATION, SIZE AND ELEVATION OF UNDERGROUND UTILITIES AS THEY DEEM NECESSARY FOR PROPOSED UTILITY CONNECTIONS AND/OR TO AVOID DAMAGE THERETO. CONTRACTOR SHALL CALL "DIGGER'S HOTLINE" PRIOR TO ANY CONSTRUCTION.
2. ALL UTILITY WORK SHALL BE DONE IN ACCORDANCE WITH THE STANDARD SPECIFICATIONS FOR SEWER AND WATER CONSTRUCTION IN WISCONSIN (LATEST EDITION AND ADDENDUM) AND ALL STATE AND LOCAL CODES AND SPECIFICATIONS. IT IS THE CONTRACTORS RESPONSIBILITY TO DETERMINE WHICH SPECIFICATIONS AND CODES APPLY, AND TO COORDINATE ALL CONSTRUCTION ACTIVITIES WITH THE APPROPRIATE LOCAL AND STATE AUTHORITIES.
3. UTILITY CONSTRUCTION AND SPECIFICATIONS SHALL COMPLY WITH THE VILLAGE OF SOMERS SPECIAL PROVISIONS AND WISCONSIN DEPARTMENT OF SAFETY AND PROFESSIONAL SERVICES SPS 382.
4. LENGTHS OF PROPOSED UTILITIES ARE TO CENTER OF STRUCTURES OR FITTINGS AND MAY VARY SLIGHTLY FROM PLAN. LENGTHS ARE SHOWN FOR CONTRACTOR CONVENIENCE ONLY. CONTRACTOR IS SOLELY RESPONSIBLE FOR COMPUTATIONS OF MATERIALS REQUIRED TO COMPLETE WORK. LENGTHS SHALL BE FIELD VERIFIED DURING CONSTRUCTION.
5. CONTRACTOR SHALL ADJUST AND/OR RECONSTRUCT EXISTING UTILITY COVERS (SUCH AS MANHOLE COVERS, VALVE BOX COVERS, ETC.) TO MATCH FINISHED GRADES OF THE AREAS DISTURBED DURING CONSTRUCTION.
6. CONTRACTOR SHALL FIELD VERIFY LOCATIONS, ELEVATIONS, AND SIZES OF PROPOSED UTILITIES AND CHECK ALL UTILITY CROSSINGS FOR CONFLICTS PRIOR TO ATTEMPTING CONNECTIONS AND BEGINNING UTILITY CONSTRUCTION AND NOTIFY THE OWNER OF ANY DISCREPANCIES OR CONFLICTS.
7. ALL NEW ON-SITE SANITARY, STORM AND WATER UTILITIES SHALL BE PRIVATELY OWNED AND MAINTAINED BY THE PROPERTY OWNER.
8. THE CONTRACTOR SHALL CONTACT THE VILLAGE OF SOMERS PUBLIC WORKS DEPARTMENT 48-HOURS IN ADVANCE OF SANITARY, WATER AND STORM CONNECTIONS TO THE CITY-OWNED SYSTEM TO SCHEDULE INSPECTIONS.
9. ROUTING OF GAS, ELECTRIC AND TELEPHONE SERVICES ARE SHOWN ON THE ARCHITECTURAL PLANS AND SUBJECT TO CHANGE BASED UPON FINAL REVIEW AND APPROVAL BY RESPECTIVE UTILITY COMPANIES AND OWNER. CONTRACTOR SHALL CONTACT EACH UTILITY COMPANY AND COORDINATE FINAL LOCATIONS FOR ALL UTILITY SERVICES PRIOR TO START OF CONSTRUCTION.
10. IT IS THE CONTRACTOR'S RESPONSIBILITY TO COORDINATE WITH THE PROPER AUTHORITIES FOR ANY REQUIRED PERMITS, AUTHORIZATIONS, TRAFFIC CONTROL AND ANY PERMIT FEES REQUIRED.
11. FIELD TILE CONNECTION - ALL FIELD TILE ENCOUNTERED DURING CONSTRUCTION SHALL BE INCLUDED IN THE UNIT PRICE(S) FOR STORM SEWER. TILE LINES CROSSED BY THE TRENCH SHALL BE REPLACED WITH THE SAME MATERIAL AS THE STORM SEWER.
12. THE CONTRACTOR IS RESPONSIBLE FOR THE SIZE, TYPE AND NUMBER OF WATER MAIN BENDS, HORIZONTAL AND VERTICAL, REQUIRED TO COMPLETE CONSTRUCTION. COST FOR BENDS, HORIZONTAL AND VERTICAL, SHALL BE INCIDENTAL AND INCLUDED IN THE OVERALL COST OF THE CONTRACT.
13. STORM SEWER SPECIFICATIONS -

    PIPE - REINFORCED CONCRETE PIPE (RCP) SHALL MEET THE REQUIREMENTS OF ASTM CLASS C-76 WITH RUBBER GASKET JOINTS CONFORMING TO ASTM C-443. STRENGTH CLASSIFICATIONS SHALL BE IN ACCORDANCE WITH THE FOLLOWING:

HEIGHT OF COVER (FEET):	0-2	2-3	3-6	6-15	15-25	25+
MINIMUM CONCRETE PIPE CLASSIFICATION:	IV	III	II	III	IV	ENGINEER TO SPECIFY

    HIGH DENSITY DUAL-WALL POLYETHYLENE N-12 CORRUGATED PIPE (HDPE) SHALL BE AS MANUFACTURED BY ADS OR EQUAL WITH WATER TIGHT JOINTS, AND SHALL MEET THE REQUIREMENTS OF AASHTO DESIGNATION M-294 TYPE "S", OR POLYVINYL CHLORIDE (PVC) - CLASS PS46 MEETING AASHTO M278, AS NOTED. IF HDPE PIPE IS USED FOR POND OUTFALLS, A MINIMUM OF THREE (3) SECTIONS (2 STRAPS) SHALL BE STRAPPED TOGETHER.

    INLETS - INLETS SHALL BE CONSTRUCTED IN ACCORDANCE WITH FILE NO. 25 OF THE "STANDARD SPECIFICATIONS" WITH A 1'-8" X 2'-6" MAXIMUM OPENING. SEE DETAILS ON SHEET C-33 FOR CASTINGS. STRUCTURE SHOP DRAWINGS SHALL BE SUBMITTED TO PINNACLE ENGINEERING GROUP FOR REVIEW AND APPROVAL PRIOR TO MANUFACTURING AND INSTALLATION.

    BACKFILL AND BEDDING - STORM SEWER SHALL BE CONSTRUCTED WITH GRAVEL BACKFILL AND CLASS "B" BEDDING IN ALL PAVED AREAS AND TO A POINT 5 FEET BEYOND THE EDGE OF PAVEMENT. TRENCHES RUNNING PARALEL TO AND LESS THAN 5 FEET FROM THE EDGE OF PAVEMENT SHALL ALSO REQUIRE GRAVEL BACKFILL. LANDSCAPED AREAS MAY BE BACKFILLED WITH EXCAVATED MATERIAL IN CONFORMANCE WITH SECTION 8.43.5 OF THE "STANDARD SPECIFICATIONS" AND ALL VILLAGE OF SOMERS SPECIFICATIONS.

    MANHOLE FRAMES AND COVERS - SEE DETAILS ON SHEET C-33 FOR CASTINGS.

    IF HDPE PIPE IS USED FOR POND OUTFALLS, A MINIMUM OF THREE (3) SECTIONS (2 STRAPS) SHALL BE STRAPPED TOGETHER.
16. WATER MAIN SPECIFICATIONS -

    PIPE - WATER MAIN SHALL BE PVC PIPE MEETING THE REQUIREMENTS OF AWWA STANDARD C-900, CLASS 150, SDR-18, WITH PVC O.D. AND INTEGRAL ELASTOMERIC BELL AND SPIGOT JOINTS. VALVES AND VALVE BOXES - GATE VALVES SHALL BE RESILIENT WEDGE GATE VALVES MEETING THE REQUIREMENTS OF AWWA C-509, CHAPTER 8.27.0 OF THE "STANDARD SPECIFICATIONS" . GATE VALVES AND VALVE BOXES SHALL CONFORM TO LOCAL PLUMBING ORDINANCES.

    HYDRANTS - HYDRANTS SHALL CONFORM TO THE SPECIFICATIONS OF THE VILLAGE OF SOMERS AND IN ACCORDANCE WITH FILE NO. 38 OF THE "STANDARD SPECIFICATIONS." THE DISTANCE FROM THE GROUND LINE TO THE CENTERLINE OF THE LOWEST NOZZLE AND THE LOWEST CONNECTION OF THE FIRE DEPARTMENT SHALL BE NO LESS THAN 18-INCHES AND NO GREATER THAN 26-INCHES.

    BEDDING AND COVER MATERIAL - PIPE BEDDING AND COVER MATERIAL SHALL BE 3/8" CRUSHED LIMESTONE CHIPS CONFORMING TO CHAPTER 8.42.2 OF THE "STANDARD SPECIFICATIONS" AND THE VILLAGE OF SOMERS STANDARD SPECIFICATIONS.

    BACKFILL - BACKFILL MATERIAL AND INSTALLATION SHALL BE 3/8" CRUSHED LIMESTONE CHIPS AND SHALL BE IN ACCORDANCE WITH CHAPTER 2.6.0 OF THE "STANDARD SPECIFICATIONS" AND ALL VILLAGE OF SOMERS SPECIFICATIONS. GRAVEL BACKFILL IS REQUIRED IN ALL PAVED AREAS AND TO A POINT 4 FEET BEYOND THE EDGE OF PAVEMENT. TRENCHES RUNNING PARALLEL TO AND LESS THAN 5 FEET FROM THE EDGE OF PAVEMENT SHALL ALSO REQUIRE GRAVEL BACKFILL. LANDSCAPED AREAS MAY BE BACKFILLED WITH EXCAVATED MATERIAL IN CONFORMANCE WITH SECTION 8.43.5 OF THE "STANDARD SPECIFICATIONS".

    MANHOLE FRAMES AND COVERS - SEE DETAILS ON SHEET C-33 FOR CASTINGS.
17. SANITARY SEWER SPECIFICATIONS -

    PIPE - SANITARY SEWER PIPE MATERIAL SHALL BE POLYVINYL CHLORIDE (PVC) MEETING REQUIREMENTS OF ASTM D 3034, SDR-26, WITH INTEGRAL BELL TYPE FLEXIBLE ELASTOMERIC JOINTS, MEETING THE REQUIREMENTS OF ASTM D-3212 AND ALL VILLAGE OF SOMERS SPECIFICATIONS. ALL PROPOSED PUBLIC SANITARY SEWER SHALL BE PVC SDR-26 PIPE.

    BEDDING AND COVER MATERIAL - BEDDING AND COVER MATERIAL SHALL CONFORM TO THE APPROPRIATE SECTIONS OF THE "STANDARD SPECIFICATION" WITH THE FOLLOWING MODIFICATION: "COVER MATERIAL SHALL BE THE SAME AS USED FOR BEDDING AND SHALL CONFORM TO SECTION 8.43.2 (A). BEDDING AND COVER MATERIAL SHALL BE PLACED IN A MINIMUM OF THREE SEPARATE LIFTS, OR AS REQUIRED TO INSURE ADEQUATE COMPACTING OF THESE MATERIALS, WITH ONE LIFT OF BEDDING MATERIAL ENDING AT OR NEAR THE SPRINGLINE OF THE PIPE. THE CONTRACTOR SHALL TAKE CARE TO COMPLETELY WORK BEDDING MATERIAL UNDER THE HAUNCH OF THE PIPE TO PROVIDE ADEQUATE SIDE SUPPORT."

    BACKFILL - BACKFILL MATERIAL AND INSTALLATION SHALL BE IN ACCORDANCE CHAPTER 2.6.0 OF THE "STANDARD SPECIFICATIONS" AND ALL VILLAGE OF SOMERS SPECIFICATIONS. GRAVEL BACKFILL IS REQUIRED IN ALL PAVED AREAS AND TO A POINT 4 FEET BEYOND THE EDGE OF PAVEMENT. TRENCHES RUNNING PARALLEL TO AND LESS THAN 5 FEET FROM THE EDGE OF PAVEMENT SHALL ALSO REQUIRE GRAVEL BACKFILL. LANDSCAPED AREAS MAY BE BACKFILLED WITH EXCAVATED MATERIAL IN CONFORMANCE WITH SECTION 8.43.5 OF THE "STANDARD SPECIFICATIONS."

    MANHOLES - MANHOLES SHALL BE CONSTRUCTED IN ACCORDANCE WITH FILE NOS. 12, 13 AND 15 OF THE "STANDARD SPECIFICATIONS" AND ALL SPECIAL PROVISIONS OF THE VILLAGE OF SOMERS. STRUCTURE SHOP DRAWINGS SHALL BE SUBMITTED TO PINNACLE ENGINEERING GROUP FOR REVIEW AND APPROVAL PRIOR TO MANUFACTURING AND INSTALLATION.

    MANHOLE FRAMES AND COVERS - SEE DETAILS ON SHEET C-33 FOR CASTINGS.
18. WATER MAIN AND SANITARY SEWER SHALL BE INSULATED WHEREVER THE DEPTH OF COVER IS LESS THAN 6 FEET. INSULATION AND PLACING OF INSULATION SHALL CONFORM TO CHAPTER 4.17.0 "INSULATION" OF THE STANDARD SPECIFICATIONS FOR SEWER AND WATER CONSTRUCTION IN WISCONSIN 6TH EDITION UPDATED WITH ITS LATEST ADDENDUM (TYP.).
19. TRACER WIRE SHALL BE INSTALLED ON ALL NEW SANITARY LATERALS AND WATERMAINS. TRACER WIRE SHALL BE INSTALLED IN ACCORDANCE WITH THE PROVISIONS OF THESE CODE SECTIONS AS PER 182.0715(2R) OF THE STATUTES AND AS ALL VILLAGE OF SOMERS SPECIFICATIONS. THE TRACER WIRE FOR THE SANITARY SEWER LATERAL SHALL BE CONTINUOUS AND SHALL BE EXTENDED ABOVE GRADE VIA A 4-INCH PVC PIPE WITH SCREW-ON CAP ADJACENT TO THE PROPOSED TERMINATION POINT OF THE LATERAL FOR THE PROPOSED BUILDING.
20. SEE UTILITY PLANS AND CONSTRUCTION DETAILS FOR ADDITIONAL INFORMATION.


NORTH

GRAPHICAL SCALE (FEET)

0 1" = 100' 200'

LEGEND

- SANITARY SEWER MANHOLE
- STORM SEWER MANHOLE
- STORM SEWER INLET (ROUND CASTING)
- STORM SEWER INLET (RECTANGULAR CASTING)
- PRECAST CONCRETE FLARED END SECTION
- CLEANOUT
- VALVE BOX
- FIRE HYDRANT
- STORM SEWER
- SANITARY SEWER - PRIVATE
- SANITARY SEWER - PUBLIC
- W — WATERMAIN - PRIVATE
- W — WATERMAIN - PUBLIC
- FP — FIRE PROTECTION

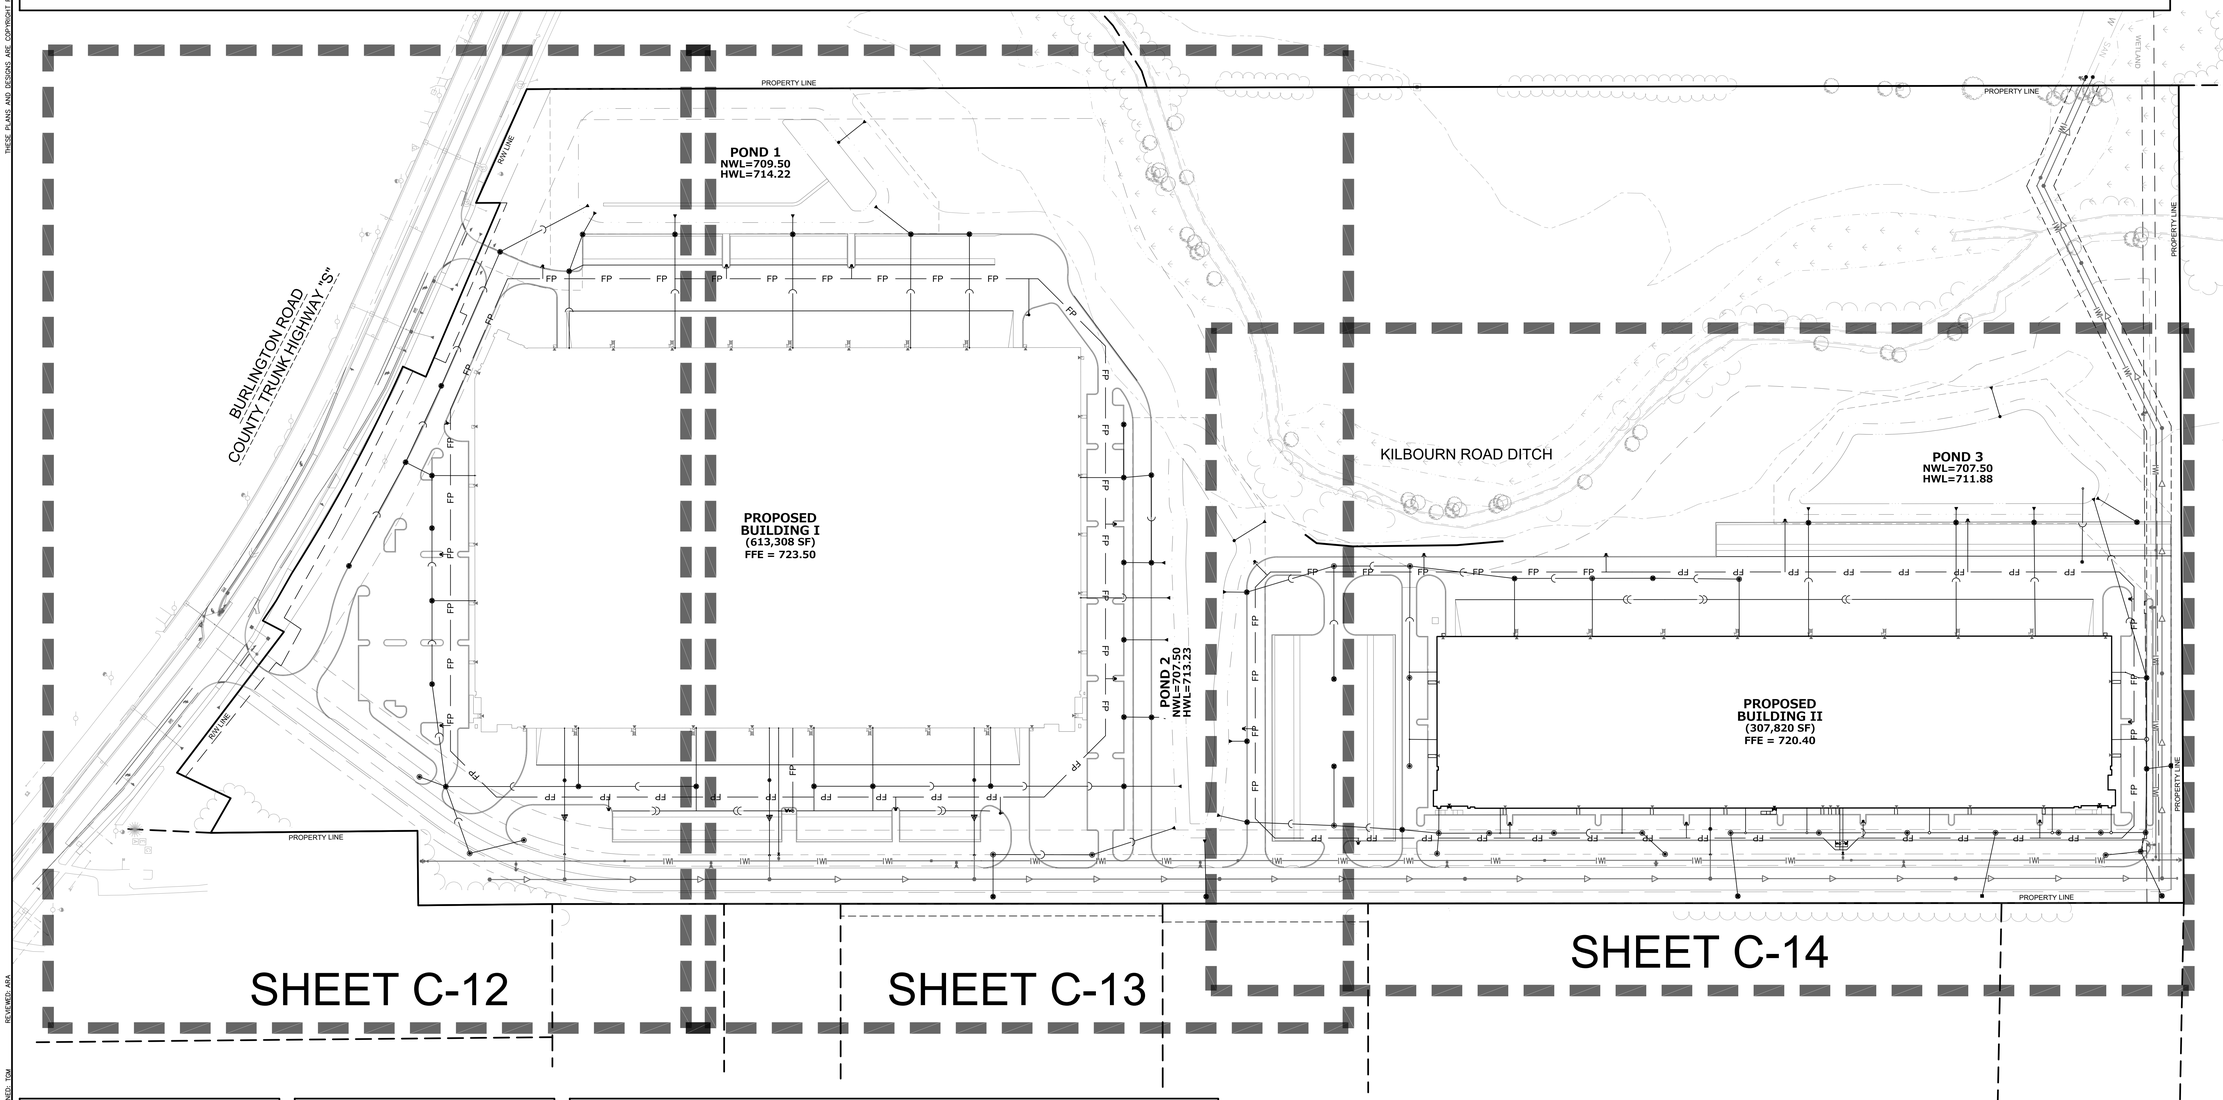

SHEET C-12 SHEET C-13 SHEET C-14

NO DISTURBANCE OF THE EXISTING WETLAND AREAS ARE ALLOWED PRIOR TO THE APPROVAL OF A WETLAND FILL PERMIT

ALL WORK WITHIN PUBLIC R.O.W. SHALL CONFORM TO WISCONSIN DOT, KENOSHA COUNTY AND VILLAGE OF SOMERS STANDARDS

LOOP AND FIRE DEPARTMENT CONNECTION SHOWN FOR CONCEPTUAL HYDRANT SPACING ONLY. THIS PLAN SHALL NOT BE USED FOR FIRE PROTECTION SYSTEM AND SYSTEM CONSTRUCTION. FINAL DESIGN AND SIZING SHALL BE BY FIRE PROTECTION ENGINEER. CONTRACTOR TO ENSURE PROPER SPACING MAINTINED ON ALL CROSSINGS.

REVIEWED- ABA
DESIGNED- TDM
DRAFTED- EP

PLAN | DESIGN | DELIVER
www.pinnacle-engr.com

PINNACLE ENGINEERING GROUP
ENGINEERING | NATURAL RESOURCES | SURVEYING

WISCONSIN OFFICE:
20725 WATERTOWN ROAD, SUITE 100
BROOKFIELD, WI 53186
(262) 754-8888
CHICAGO | MILWAUKEE | NATIONWIDE

SOMERS BUSINESS PARK

SOMERS, WI

UTILITY PLAN OVERVIEW

REVISIONS

1	VILLAGE SUBMITTAL	05/22/26

PEG JOB No. 2360.00
PEG PM TDM
START DATE 05/26/22
SCALE 1" = 100'

SHEET
C-11
&
C-41

© COPYRIGHT 2021

UTILITY PLAN OVERVIEW

www.pinnacle-engr.com

Z:\PROJECTS\2021\2360.00-WI\CAD\SHEETS\BLDG I\2360.00 BLDG I UTILITY PLAN.DWG

THESE PLANS AND DESIGNS ARE COPYRIGHT PROTECTED AND MAY NOT BE USED IN WHOLE OR IN PART WITHOUT THE WRITTEN CONSENT OF PINNACLE ENGINEERING GROUP, LLC

MATCHLINE SEE SHEET C-13

NORTH

GRAPHICAL SCALE (FEET)

0 1" = 40' 80'

www.pinnacle-engr.com

POND 1
NWL=709.50
HWL=714.22

PROPOSED BUILDING I
(613,308 SF)
FFE = 723.50

32.1 L.F. 18" HDPE @ S=2.02%
ES 125.0 INV=711.00 (18")
INL 126.0 2'x3' BOX RIM= 716.68 INV=711.65 (14" E) INV=711.65 (18" W)
185.0 L.F. 14" SCH 40 PVC @ S=2.08%
BC 127.0 INV=715.50 (14")

STORMWATER ACCESS EASEMENT
ES 128.0 INV=711.00 (18")
41.2 L.F. 18" HDPE @ S=1.89%
ES 131.0 INV=711.00 (60")
63.9 L.F. 15" HDPE @ S=1.75%
INL 129.1 48" DIA RIM= 716.70 INV=711.78 (15" E) INV=711.78 (18" NW)
125.0 L.F. 14" SCH 40 PVC @ S=2.08%
INL 129.0 2'x3' BOX RIM= 718.16 INV=712.90 (14" E) INV=712.90 (15" W)
BC 130.0 INV=715.50 (14")

PROPERTY LINE
65.0' BUILDING SETBACK
FIRE HYDRANT (TYP.)
10" FIRE LOOP (TYP.)
STORMWATER ACCESS EASEMENT
162.4 L.F. 60" RCP @ S=0.11%
INL 132.0 120" DIA RIM= 721.36 INV=711.18 (60" E) INV=711.18 (60" NW)
RW LINE
238.6 L.F. 60" RCP @ S=0.11%
10.0' TEMPORARY LIMITED EASEMENT
INL 133.0 120" DIA RIM= 721.83 INV=711.44 (60" SE) INV=711.44 (60" W)
137.4 L.F. 60" RCP @ S=0.12%
INL 134.0 120" DIA RIM= 721.68 INV=711.60 (60" NE) INV=716.63 (12" SE) INV=711.60 (60" NW)
48.1 L.F. 60" RCP @ S=0.12%
EXISTING RIGHT-OF-WAY
192.6 L.F. 12" HDPE @ S=1.00%
17.0' TEMPORARY LIMITED EASEMENT
INL 134.1 2'x3' BOX RIM= 722.56 INV=718.56 (12" NW)
SEE CTH ROADWAY INFRASTRUCTURE PLANS (UNDER SEPARATE COVER)

BC 135.1 INV=719.00 (12")
70.0 L.F. 12" SCH 40 PVC @ S=2.08%
INL 135.0 120" DIA RIM= 722.01 INV=711.66 (54" E) INV=717.54 (12" N) INV=711.66 (60" SW)
85.7 L.F. 54" RCP @ S=0.13%
INL 136.0 96" DIA RIM= 722.13 INV=711.77 (54" E) INV=711.77 (54" W)
118.3 L.F. 54" RCP @ S=0.12%
BC 137.1 INV=719.00 (12")
70.0 L.F. 12" SCH 40 PVC @ S=2.08%
INL 137.0 96" DIA RIM= 722.45 INV=711.91 (48" E) INV=717.54 (12" N) INV=711.91 (54" W)
136.0 L.F. 48" RCP @ S=0.15%
INL 138.0 84" DIA RIM= 722.02 INV=712.11 (48" E) INV=712.11 (48" W)
168.5 L.F. 48" RCP @ S=0.12%

BC 142.0 INV=715.99 (16")
95.0 L.F. 16" SCH 40 @ S=2.08%
INL 141.0 48" DIA RIM= 724.97 INV=714.01 (16" W) INV=714.01 (24" S)
10" FIRE LOOP (TYP.)
192.0 L.F. 24" HDPE @ S=0.54%
FIRE HYDRANT (TYP.)
BC 140.1 INV=715.99 (16")
95.0 L.F. 16" SCH 40 @ S=2.08%
INL 140.0 60" DIA RIM= 719.09 INV=712.97 (24" N) INV=714.01 (16" W) INV=712.97 (36" S)
SAN BC 4.0 INV=712.35 (10")
85.0 L.F. 10" PVC @ S=1.04%
119.9 L.F. 10" PVC @ S=1.04%
CONNECT TO SANITARY LATERAL INV=710.22 (10" E)
SAMPLING MH 4.1 48" DIA RIM= 719.20 INV=711.47 (10" W) INV=711.47 (10" E)
FI 139.2 48" DIA RIM= 722.63 INV=718.39 (12" S)
216.3 L.F. 36" HDPE @ S=0.30%
90.9 L.F. 12" RCP @ S=1.00%
115.7 L.F. 24" RCP @ S=1.00%
40.0' BUILDING SETBACK
FI 139.3 BEEHIVE 48" DIA RIM= 721.63 INV=717.48 (12" N) INV=717.48 (24" W)
INL 139.0 84" DIA RIM= 723.16 INV=712.32 (36" N) INV=719.32 (10" S) INV=716.32 (24" E) INV=712.32 (48" W)
45.8 L.F. 10" HDPE @ S=0.50%
FI 139.1 BEEHIVE 48" DIA RIM= 723.16 INV=719.55 (10" N)
80.0' R.O.W.
PROPERTY LINE
RW LINE
BURLINGTON ROAD (CTH S) (VARIABLE R.O.W.)

(SEE SHEET C-22)
PUBLIC SANITARY SEWER
PUBLIC WATERMAIN
PROPERTY LINE

CROSSINGS

1 **36" STM OVER 10" SAN**
36" B/PIPE =712.81
10" T/PIPE =712.22
(PROVIDE CONCRETE BRIDGING BLOCK, SEE DETAIL)

LEGEND

- SANITARY SEWER MANHOLE
- STORM SEWER MANHOLE
- STORM SEWER INLET (ROUND CASTING)
- STORM SEWER INLET (RECTANGULAR CASTING)
- PRECAST CONCRETE FLARED END SECTION
- CLEANOUT
- VALVE BOX
- FIRE HYDRANT
- STORM SEWER
- SANITARY SEWER - PRIVATE
- SANITARY SEWER - PUBLIC
- W — WATERMAIN - PRIVATE
- IW — WATERMAIN - PUBLIC
- FP — FIRE PROTECTION

REVIEWED: ABA
DESIGNED: TDM
DRAFTED: EP

PLAN I DESIGN I DELIVER
www.pinnacle-engr.com

PINNACLE ENGINEERING GROUP
ENGINEERING I NATURAL RESOURCES I SURVEYING

WISCONSIN OFFICE:
20725 WATERTOWN ROAD, SUITE 100
BROOKFIELD, WI 53186
(262) 754-8888
CHICAGO I MILWAUKEE : NATIONWIDE

SOMERS BUSINESS PARK

SOMERS, WI

UTILITY PLAN

REVISIONS

1	VILLAGE SUBMITTAL	05/22/26

PES JOB No. 2360.00
PES PM TDM
START DATE 05/26/22
SCALE 1" = 40'

SHEET
C-12
OF
C-41

© COPYRIGHT 2021

UTILITY PLAN

Z:\PROJECTS\2021\2360.00-WI\CAD\SHEETS\BLDG I\2360.00 BLDG I UTILITY PLAN.DWG

THESE PLANS AND DESIGNS ARE COPYRIGHT PROTECTED AND MAY NOT BE USED IN WHOLE OR IN PART WITHOUT THE WRITTEN CONSENT OF PINNACLE ENGINEERING GROUP, LLC

LEGEND

- SANITARY SEWER MANHOLE
- STORM SEWER MANHOLE
- STORM SEWER INLET (ROUND CASTING)
- STORM SEWER INLET (RECTANGULAR CASTING)
- PRECAST CONCRETE FLARED END SECTION
- CLEANOUT
- VALVE BOX
- FIRE HYDRANT
- STORM SEWER
- SANITARY SEWER - PRIVATE
- SANITARY SEWER - PUBLIC
- W — WATERMAIN - PRIVATE
- IW — WATERMAIN - PUBLIC
- FP — FIRE PROTECTION

CROSSINGS

(2) **36" STM OVER 10" SAN**
36" B/PIPE =711.41
10" T/PIPE =709.97

NORTH

GRAPHICAL SCALE (FEET)
0 1" = 40' 80'

www.pinnacle-engr.com

MATCHLINE SEE SHEET C-14

KILBOURN ROAD DITCH

WETLANDS DELINEATED BY HEARTLAND ECOLOGICAL GROUP ON 11/08/2021

ES POND 2 INV=707.30 (15")
59.7 L.F. 15" RCP @ S=0.34%
POND 2 OUTLET STRUCTURE SEE DETAIL ON SHEET C-35
38.3 L.F. 30" HDPE @ S=0.50%
ES 213.0 INV=707.50 (30")
STORMWATER ACCESS EASEMENT
28.8 L.F. 12" HDPE @ S=2.00%
ES 211.0 INV=713.50 (12")
49.3 L.F. 30" HDPE @ S=1.00%
ES 200.0 INV=711.50 (30")

POND 2
NWL=707.50
HWL=713.23

ES 200.2 INV=714.00 (18")
FI 200.1 WISDOT MEDIAN 1 GRATE (NO SLOPE) RIM= 719.43 INV=715.85 (18" W)
92.5 L.F. 18" RCP @ S=2.00%

ES 113.0 INV=714.94 (18")
142.8 L.F. 18" HDPE @ S=0.56%
INL 115.0 2'x3' BOX RIM= 718.02 INV=715.96 (15" S) INV=715.96 (18" E)
45.2 L.F. 15" HDPE @ S=1.00%
86.6 L.F. 10" HDPE @ S=0.50%
INL 116.1 2'x3' BOX RIM= 718.22 INV=716.84 (10" E)
INL 116.0 2'x3' BOX RIM= 717.93 INV=716.41 (12" S) INV=716.41 (12" W) INV=716.41 (15" N)
70.0 L.F. 12" SCH 40 @ S=2.08%
BC 117.0 INV=717.87 (12")

ES 111.0 INV=714.46 (12")
22.1 L.F. 18" HDPE @ S=1.00%
INL 114.0 2'x3' BOX RIM= 717.22 INV=715.16 (18" W) INV=716.16 (12" S) INV=715.16 (18" N)
45.0 L.F. 12" HDPE @ S=0.18%
INL 114.1 2'x3' BOX RIM= 717.79 INV=716.24 (12" N)
145.1 L.F. 12" SCH 40 @ S=2.08%
BC 112.0 INV=717.48 (12")

ES 109.0 INV=716.00 (12")
71.6 L.F. 12" HDPE @ S=0.21%
INL 110.0 2'x3' BOX RIM= 717.70 INV=716.15 (12" N)

ES 106.0 INV=716.00 (12")
22.1 L.F. 12" HDPE @ S=0.95%
INL 107.0 2'x3' BOX RIM= 718.61 INV=716.21 (12" S) INV=716.21 (12" N)
45.0 L.F. 12" HDPE @ S=0.51%
INL 108.0 2'x3' BOX RIM= 718.05 INV=716.44 (12" N)

ES 100.0 INV=710.50 (42")
ES 102.5 INV=714.00 (24")
93.5 L.F. 42" RCP @ S=0.30%
142.0 L.F. 24" HDPE @ S=1.07%
INL 101.0 60" DIA RIM= 720.73 INV=710.78 (42" S) INV=710.78 (42" N)
FI 102.4 BEEHIVE 48" DIA RIM= 720.96 INV=715.52 (24" S) INV=715.52 (24" N)
161.5 L.F. 24" HDPE @ S=0.93%
217.3 L.F. 42" RCP @ S=0.30%

20.0' TEMPORARY GRADING EASEMENT
PUBLIC SANITARY SEWER
PUBLIC WATERMAIN

10" FIRE LOOP (TYP.)
FIRE HYDRANT (TYP.)
50.0' BUILDING SETBACK
PROPERTY LINE

INL 120.0 48" DIA RIM= 716.66 INV=712.16 (14" E) INV=712.16 (18" S)
185.0 L.F. 14" SCH 40 @ S=2.08%
BC 121.0 INV=716.00 (14")
95.5 L.F. 18" HDPE @ S=1.50%
BC 119.1 INV=715.50 (14")
INL 119.0 48" DIA RIM= 716.54 INV=710.73 (18" N) INV=711.65 (14" E) INV=710.73 (24" SW)
73.3 L.F. 24" HDPE @ S=1.00%
ES 118.0 INV=710.00 (24")
ES POND 1 INV=708.00 (24")
55.0 L.F. 24" RCP @ S=1.82%
POND 1 OUTLET STRUCTURE SEE DETAIL ON SHEET C-35
32.0 L.F. 18" HDPE @ S=2.03%
ES 122.0 INV=711.00 (18")
INL 123.0 2'x3' BOX RIM= 716.42 INV=711.65 (14" E) INV=711.65 (18" W)
185.0 L.F. 14" SCH 40 @ S=2.08%
BC 124.0 INV=715.50 (14")
STORMWATER ACCESS EASEMENT

POND 1
NWL=709.50
HWL=714.22

PROPOSED BUILDING I (613,308 SF) FFE = 723.50

INL 102.0 60" DIA RIM= 718.44 INV=711.43 (30" S) INV=713.02 (14" W) INV=711.43 (42" N)
BC 102.1 INV=715.00 (14")
95.0 L.F. 14" SCH 40 @ S=2.08%
SAN BC 5.0 INV=710.10 (10")
85.0 L.F. 10" PVC @ S=1.04%
SAMPLING MH 5.1 48" DIA RIM= 718.75 INV=709.22 (10" W) INV=709.22 (10" E)
121.7 L.F. 10" PVC @ S=1.04%
CONNECT TO SANITARY LATERAL INV=707.95 (10" E)

FI 102.3 BEEHIVE 48" DIA RIM= 722.58 INV=717.03 (24" E) INV=717.03 (24" N)
68.7 L.F. 24" RCP @ S=0.75%
FI 102.2 WISDOT MEDIAN 1 GRATE (SINGLE SLOPE) RIM= 722.63 INV=717.55 (24" W)

192.0 L.F. 36" HDPE @ S=0.25%
40.0' BUILDING SETBACK
80.0' R.O.W.
FIRE HYDRANT (TYP.)
PROPERTY LINE
(SEE SHEET C-23)

BC 103.1 INV=715.00 (14")
95.0 L.F. 14" SCH 40 @ S=2.08%
INL 103.0 60" DIA RIM= 721.91 INV=711.91 (24" S) INV=713.02 (14" W) INV=711.91 (36" N)
96.0 L.F. 24" HDPE @ S=0.50%

BC 105.0 INV=715.00 (14")
95.0 L.F. 14" SCH 40 @ S=2.08%
INL 104.0 48" DIA RIM= 724.04 INV=713.02 (14" W) INV=712.39 (24" N)
FH ASSEMBLY 24.2 FLANGE=726.45 NOZZLE=727.70 INV=719.75 (6" S)
6" X 12" TEE 24.1 INV=719.50
13.0 L.F. 6" C-900 WM @ S=0.00%
WAT BC 24.3 INV=716.50 (12")
135.2 L.F. 12" C-900 WM @ S=2.22%
71.4 L.F. 12" C-900 WM @ S=0.10%
SAN BC 1.0 INV=712.10 (10")
85.0 L.F. 10" PVC @ S=1.04%
SAMPLING MH 1.1 48" DIA RIM= 725.36 INV=711.22 (10" W) INV=711.22 (10" E)
121.6 L.F. 10" PVC @ S=1.04%
CONNECT TO SANITARY LATERAL INV=709.95 (10" E)
CONNECT TO WATER LATERAL INV=719.28 (12" E)

MATCHLINE SEE SHEET C-12

REVIEWED: ABA
DESIGNED: TDM
DRAFTED: EP

PLAN I DESIGN I DELIVER
www.pinnacle-engr.com

PINNACLE ENGINEERING GROUP
ENGINEERING I NATURAL RESOURCES I SURVEYING

WISCONSIN OFFICE:
20725 WATERTOWN ROAD, SUITE 100
BROOKFIELD, WI 53186
(262) 754-8888
CHICAGO I MILWAUKEE : NATIONWIDE

SOMERS BUSINESS PARK

SOMERS, WI

UTILITY PLAN

REVISIONS

1	VILLAGE SUBMITTAL	05/22/26

PEG JOB No. 2360.00
PEG PM TDM
START DATE 05/26/22
SCALE 1" = 40'

SHEET C-13 of C-41

© COPYRIGHT 2021

UTILITY PLAN

Z:\PROJECTS\2021\2360.00-WI\CAD\SHEETS\BLDG I\2360.00 BLDG I UTILITY PLAN.DWG

THESE PLANS AND DESIGNS ARE COPYRIGHT PROTECTED AND MAY NOT BE USED IN WHOLE OR IN PART WITHOUT THE WRITTEN CONSENT OF PINNACLE ENGINEERING GROUP, LLC

www.pinnacle-engr.com

LEGEND

- SANITARY SEWER MANHOLE
- STORM SEWER MANHOLE
- STORM SEWER INLET (ROUND CASTING)
- STORM SEWER INLET (RECTANGULAR CASTING)
- PRECAST CONCRETE FLARED END SECTION
- CLEANOUT
- VALVE BOX
- FIRE HYDRANT
- STORM SEWER
- SANITARY SEWER - PRIVATE
- SANITARY SEWER - PUBLIC
- W — WATERMAIN - PRIVATE
- WATERMAIN - PUBLIC
- FP — FIRE PROTECTION

CROSSINGS

3. **30" STM OVER 8" WM 30" B/PIPE =712.67 8" T/PIPE =711.10**
4. **CROSSING REMOVED**
5. **CROSSING REMOVED**
6. **CROSSING REMOVED**

NORTH

GRAPHICAL SCALE (FEET)

0 1" = 40' 80'

KILBOURN ROAD DITCH

WETLANDS DELINEATED BY HEARTLAND ECOLOGICAL GROUP ON 11/08/2021

STORM WATER ACCESS EASEMENT

8" FIRE LOOP (TYP.)

124.0 L.F. 30" HDPE @ S=0.40%

FIRE HYDRANT (TYP.)

INL 215.0 60" DIA RIM= 714.43 INV=708.43 (30" N) INV=710.43 (12" E) INV=708.43 (30" S)

148.2 L.F. 30" HDPE @ S=0.50%

INL 214.0 60" DIA RIM= 714.87 INV=707.69 (30" N) INV=707.69 (30" S)

184.2 L.F. 12" HDPE @ S=2.00%

INL 225.0 48" DIA RIM= 717.94 INV=714.12 (12" W)

173.0 L.F. 12" HDPE @ S=1.80%

INL 216.0 60" DIA RIM= 714.46 INV=708.93 (24" N) INV=711.43 (12" E) INV=708.93 (30" S)

WYE 221.0 INV=714.54 (12") INV=714.54 (12") INV=714.62 (10")

INL 222.0 48" DIA RIM= 718.51 INV=714.63 (12" E) INV=714.63 (12" W)

44.9 L.F. 10" SCH 40 @ S=3.00%

BC 221.1 INV=715.97 (10")

100.5 L.F. 12" HDPE @ S=0.51%

WYE 223.0 INV=715.14 (12") INV=715.14 (12") INV=715.22 (10")

45.0 L.F. 10" SCH 40 @ S=3.00%

BC 223.1 INV=716.57 (10")

43.6 L.F. 12" HDPE @ S=0.50%

INL 224.0 48" DIA RIM= 718.64 INV=715.36 (12" W)

INL 217.0 48" DIA RIM= 714.14 INV=709.79 (24" N) INV=709.79 (12" E) INV=709.79 (24" S)

171.7 L.F. 24" HDPE @ S=0.50%

MH 218.0 48" DIA RIM= 715.33 INV=710.30 (18" N) INV=710.30 (12" E) INV=710.30 (24" S)

126.7 L.F. 24" HDPE @ S=0.40%

INL 219.0 48" DIA RIM= 714.29 INV=710.69 (12" N) INV=710.70 (18" S)

98.8 L.F. 18" HDPE @ S=0.40%

STM MH 220.0 48" DIA RIM= 715.14 INV=711.82 (12" E) INV=711.82 (12" S)

140.7 L.F. 12" HDPE @ S=0.80%

94.6 L.F. 12" SCH 40 @ S=3.00%

94.7 L.F. 12" SCH 40 @ S=3.00%

93.3 L.F. 12" SCH 40 @ S=0.80%

BC 217.1 INV=712.63 (12")

BC 218.1 INV=713.14 (12")

BC 220.1 INV=712.57 (12")

BC 316.1 INV=715.05 (12")

BC 315.1 INV=715.05 (12")

BC 314.1 INV=715.06 (12")

ES POND 3 INV=707.00 (36")

50.5 L.F. 36" RCP @ S=0.99%

POND 3 OUTLET STRUCTURE SEE DETAIL ON SHEET C-35

POND 3
NWL=707.50
HWL=711.88

STORMWATER ACCESS EASEMENT

40.0' PUBLIC ACCESS & UTILITY EASEMENT

40' ACCESS & PUBLIC UTILITY EASEMENT

20' TEMPORARY CONSTRUCTION EASEMENT

PERMANENT SANITARY SEWER EASEMENT

(SEE SHEET C-27)

(SEE SHEET C-26)

ES 321.0 INV=709.00 (15")

24.7 L.F. 15" HDPE @ S=2.00%

316.0 2'x3' BOX RIM= 713.23 INV=709.49 (12" E) INV=709.49 (15" W)

ES 320.0 INV=709.00 (15")

24.7 L.F. 15" HDPE @ S=2.00%

315.0 2'x3' BOX RIM= 713.29 INV=709.49 (12" E) INV=709.49 (15" W)

ES 319.0 INV=709.00 (15")

24.6 L.F. 15" HDPE @ S=2.00%

314.0 2'x3' BOX RIM= 713.80 INV=709.49 (12" E) INV=709.49 (15" W)

ES 317.0 INV=708.50 (12")

ES 318.0 INV=707.50 (60")

INV=703.00 (24")

75.9 L.F. 12" HDPE @ S=0.97%

INL 309.0 48" DIA RIM= 713.79 INV=709.23 (12" SW)

119.6 L.F. 24" HDPE @ S=0.81%

40' PUBLIC ACCESS & UTILITY EASEMENT

PRECAST DRY HYDRANT MH SEE DETAIL ON SHEET C-34 48" DIA RIM= 714.99 INV=702.03 (24" W)

20' TEMPORARY CONSTRUCTION EASEMENT

PERMANENT SANITARY SEWER EASEMENT

PUBLIC WATERMAIN

PUBLIC SANITARY SEWER

185.1 L.F. 12" SCH 40 @ S=3.00%

185.3 L.F. 12" SCH 40 @ S=3.00%

185.5 L.F. 12" SCH 40 PVC @ S=3.00%

304.9 L.F. 60" RCP @ S=0.30%

8" FIRE LOOP (TYP.)

23.4 L.F. 10" SCH 40 @ S=3.00%

22.5° BEND 308.2 INV=715.49 (10") INV=715.49 (10")

22.6 L.F. 10" SCH 40 @ S=3.00%

BC 308.3 INV=716.17 (10")

22.5° BEND 308.1 INV=714.79 (10") INV=714.79 (10")

12.8 L.F. 10" SCH 40 @ S=3.00%

INL 308.0 96" DIA RIM= 718.32 INV=708.41 (60" E) INV=714.41 (10" S) INV=708.41 (60" W)

100.1 L.F. 60" RCP @ S=0.61%

Null Structure 307.1 INV=709.02 (60") INV=709.02 (60") INV=711.10 (10")

BC 307.2 INV=712.81 (10")

56.9 L.F. 10" SCH 40 @ S=3.00%

48.2 L.F. 60" RCP @ S=0.60%

40.3 L.F. 10" HDPE @ S=1.00%

INL 307.0 96" DIA RIM= 718.27 INV=709.31 (60" E) INV=713.31 (10" N) INV=709.31 (60" W)

INL 313.0 48" DIA RIM= 717.10 INV=713.71 (10" S)

PROPERTY LINE

BC 305.2 INV=712.82 (10")

104.1 L.F. 60" RCP @ S=0.40%

INL 305.0 60" DIA RIM= 718.91 INV=710.37 (42" S) INV=710.37 (42" N)

40.5 L.F. 10" SCH 40 @ S=3.00%

65.1 L.F. 42" HDPE @ S=0.61%

INL 306.0 96" DIA RIM= 718.08 INV=709.93 (42" S) INV=709.73 (42" E) INV=709.73 (60" W)

31.8 L.F. 42" HDPE @ S=0.30%

80.4 L.F. 30" RCP @ S=0.75%

STM HM 311.0 96" DIA RIM= 717.72 INV=709.82 (18" S) INV=709.82 (30" NE) INV=709.83 (42" W)

FI 312.0 WISDOT MEDIAN 2 GRATE (SINGLE SLOPE) RIM= 714.47 INV=710.42 (30" SW)

PROPOSED BUILDING II (307,820 SF) FFE = 720.40

INL 301.0 72" DIA RIM= 718.40 INV=713.85 (30" E) INV=713.84 (30" N)

24.5 L.F. 30" HDPE @ S=0.50%

BC 301.2 INV=715.77 (10")

40.5 L.F. 10" SCH 40 @ S=3.00%

100.0 L.F. 30" HDPE @ S=0.50%

WAT BC 33.5 INV=710.06 (8")

57.9 L.F. 8" C-900 WM @ S=-0.80%

144.0 L.F. 30" HDPE @ S=0.60%

36.1 L.F. 42" HDPE @ S=0.61%

BC 302.2 INV=715.27 (10")

40.5 L.F. 10" SCH 40 @ S=3.00%

19.5 L.F. 30" HDPE @ S=0.50%

FIRE HYDRANT (TYP.)

144.0 L.F. 30" HDPE @ S=0.60%

BC 303.2 INV=714.59 (10")

40.5 L.F. 10" SCH 40 @ S=3.00%

107.8 L.F. 42" HDPE @ S=0.59%

92.5 L.F. 42" HDPE @ S=0.61%

68.8 L.F. 42" HDPE @ S=0.60%

10.3 L.F. 42" HDPE @ S=0.60%

BC 304.3 INV=713.39 (10")

40.5 L.F. 10" SCH 40 @ S=3.00%

16.9 L.F. 42" HDPE @ S=0.60%

WYE 305.1 INV=710.27 (42") INV=710.27 (42") INV=711.60 (10")

FI 310.0 BEEHIVE 48" DIA RIM= 715.50 INV=710.39 (18" N)

57.4 L.F. 18" HDPE @ S=1.00%

WYE 304.2 INV=710.84 (42") INV=710.84 (42") INV=712.17 (10")

INL 304.4 60" DIA RIM= 718.95 INV=710.78 (42" S) INV=710.78 (42" N)

INL 304.0 72" DIA RIM= 716.52 INV=711.40 (42" S) INV=711.40 (30" E) INV=711.40 (42" N)

105.5 L.F. 30" RCP @ S=0.60%

WYE 303.1 INV=712.04 (42") INV=712.04 (42") INV=713.37 (10")

INL 303.0 60" DIA RIM= 718.52 INV=712.26 (30" S) INV=712.26 (42" N)

FH ASSEMBLY 33.6 FLANGE=720.25 NOZZLE=721.50 INV=711.25 (6" S)

5.0 L.F. 6" C-900 WM @ S=-12.72%

CONNECT TO WATER LATERAL PLUG & BUTTRESS 33.3 INV=710.66 (8" E)

6" X 8" TEE 33.4 INV=710.52

17.1 L.F. 8" C-900 WM @ S=-0.80%

WYE 302.1 INV=713.22 (30") INV=713.22 (30") INV=714.05 (10")

INL 302.0 60" DIA RIM= 718.51 INV=713.12 (30" S) INV=713.12 (30" N)

103.8 L.F. 30" RCP @ S=0.60%

WYE 301.1 INV=713.72 (30") INV=713.72 (30") INV=714.55 (10")

CONNECT TO SANITARY LATERAL SAN PLUG 23.1 INV=707.30 (10" E)

FI 210.0 BEEHIVE 48" DIA RIM= 719.28 INV=715.22 (12" SW)

INL 209.0 72" DIA RIM= 718.51 INV=714.97 (12" NE) INV=714.97 (18" S)

INL 206.0 INV=714.04 (24") INV=714.04 (24") INV=714.62 (10")

INL 205.0 48" DIA RIM= 718.92 INV=713.97 (24" N) INV=713.97 (24" S)

INL 204.0 48" DIA RIM= 718.85 INV=713.56 (24" N) INV=713.56 (10" W) INV=713.56 (12" E) INV=713.56 (24" S)

FI 226.0 36" DIA RIM= 718.50 INV=714.23 (12" W)

INL 203.0 48" DIA RIM= 719.04 INV=713.26 (24" N) INV=713.26 (24" S)

111.3 L.F. 24" HDPE @ S=0.50%

59.9 L.F. 24" HDPE @ S=0.50%

INL 202.0 60" DIA RIM= 718.74 INV=712.70 (24" N) INV=712.70 (12" W) INV=712.70 (30" S)

INL 202.1 48" DIA RIM= 718.21 INV=714.64 (12" E)

96.6 L.F. 12" HDPE @ S=2.01%

212.0 2'x3' BOX RIM= 718.00 INV=714.08 (12" S)

INL 201.0 60" DIA RIM= 719.00 INV=711.99 (30" N) INV=711.99 (30" S)

141.9 L.F. 30" HDPE @ S=0.50%

POND 2
NWL=707.50
HWL=713.23

MATCHLINE SEE SHEET C-13

40.0' BUILDING SETBACK

40.7 L.F. 10" SCH 40 @ S=3.00%

82.3 L.F. 24" HDPE @ S=0.50%

33.3 L.F. 12" HDPE @ S=2.01%

BC 204.1 INV=716.78 (10")

BC 206.1 INV=715.84 (10")

40.5 L.F. 10" SCH 40 @ S=3.00%

87.4 L.F. 24" HDPE @ S=0.40%

111.0 L.F. 18" HDPE @ S=0.41%

WYE 208.0 INV=714.84 (18") INV=714.84 (18") INV=715.17 (10")

40.5 L.F. 10" SCH 40 @ S=3.00%

BC 208.1 INV=716.39 (10")

34.0 L.F. 10" PVC @ S=1.04%

SAMPLING MH 2.1 48" DIA RIM= 718.95 INV=707.73 (10" W) INV=707.73 (10" E)

SAN BC 2.0 INV=708.08 (10")

INL 207.0 48" DIA RIM= 718.41 INV=714.39 (18" N) INV=714.39 (24" S)

8" FIRE LOOP (TYP.)

33.0 L.F. 18" HDPE @ S=0.40%

50.8 L.F. 12" HDPE @ S=0.50%

PUBLIC WATERMAIN

80.0' R.O.W.

PROPERTY LINE

PUBLIC SANITARY SEWER

FI 300.0 WISDOT MEDIAN 2 GRATE (SINGLE SLOPE) RIM= 719.30 INV=714.47 (30" W)

FI 304.1 WISDOT MEDIAN 2 GRATE (SINGLE SLOPE) RIM= 716.52 INV=712.03 (30" W)

30.0' TEMPORARY GRADING EASEMENT

(SEE SHEET C-23)

(SEE SHEET C-24)

(SEE SHEET C-24)

(SEE SHEET C-25)

REVISED: ABA

DESIGNED: TGM

DRAFTED: EP

PLAN | DESIGN | DELIVER
www.pinnacle-engr.com

PINNACLE ENGINEERING GROUP
ENGINEERING | NATURAL RESOURCES | SURVEYING

WISCONSIN OFFICE:
20725 WATERTOWN ROAD, SUITE 100
BROOKFIELD, WI 53186
(262) 754-8888
CHICAGO I MILWAUKEE : NATIONWIDE

SOMERS BUSINESS PARK

SOMERS, WI

UTILITY PLAN

REVISIONS

1	VILLAGE SUBMITTAL	05/22/26			

PEG JOB No. 2360.00
PEG PM TGM
START DATE 05/26/22
SCALE 1" = 40'


SHEET C-14 OF C-41

UTILITY PLAN

© COPYRIGHT 2021

Z:\PROJECTS\2021\2360.00-WI\CAD\SHEETS\BLDG I\2360.00 BLDG I UTILITY PLAN.DWG

THESE PLANS AND DESIGNS ARE COPYRIGHT PROTECTED AND MAY NOT BE USED IN WHOLE OR IN PART WITHOUT THE WRITTEN CONSENT OF PINNACLE ENGINEERING GROUP, LLC

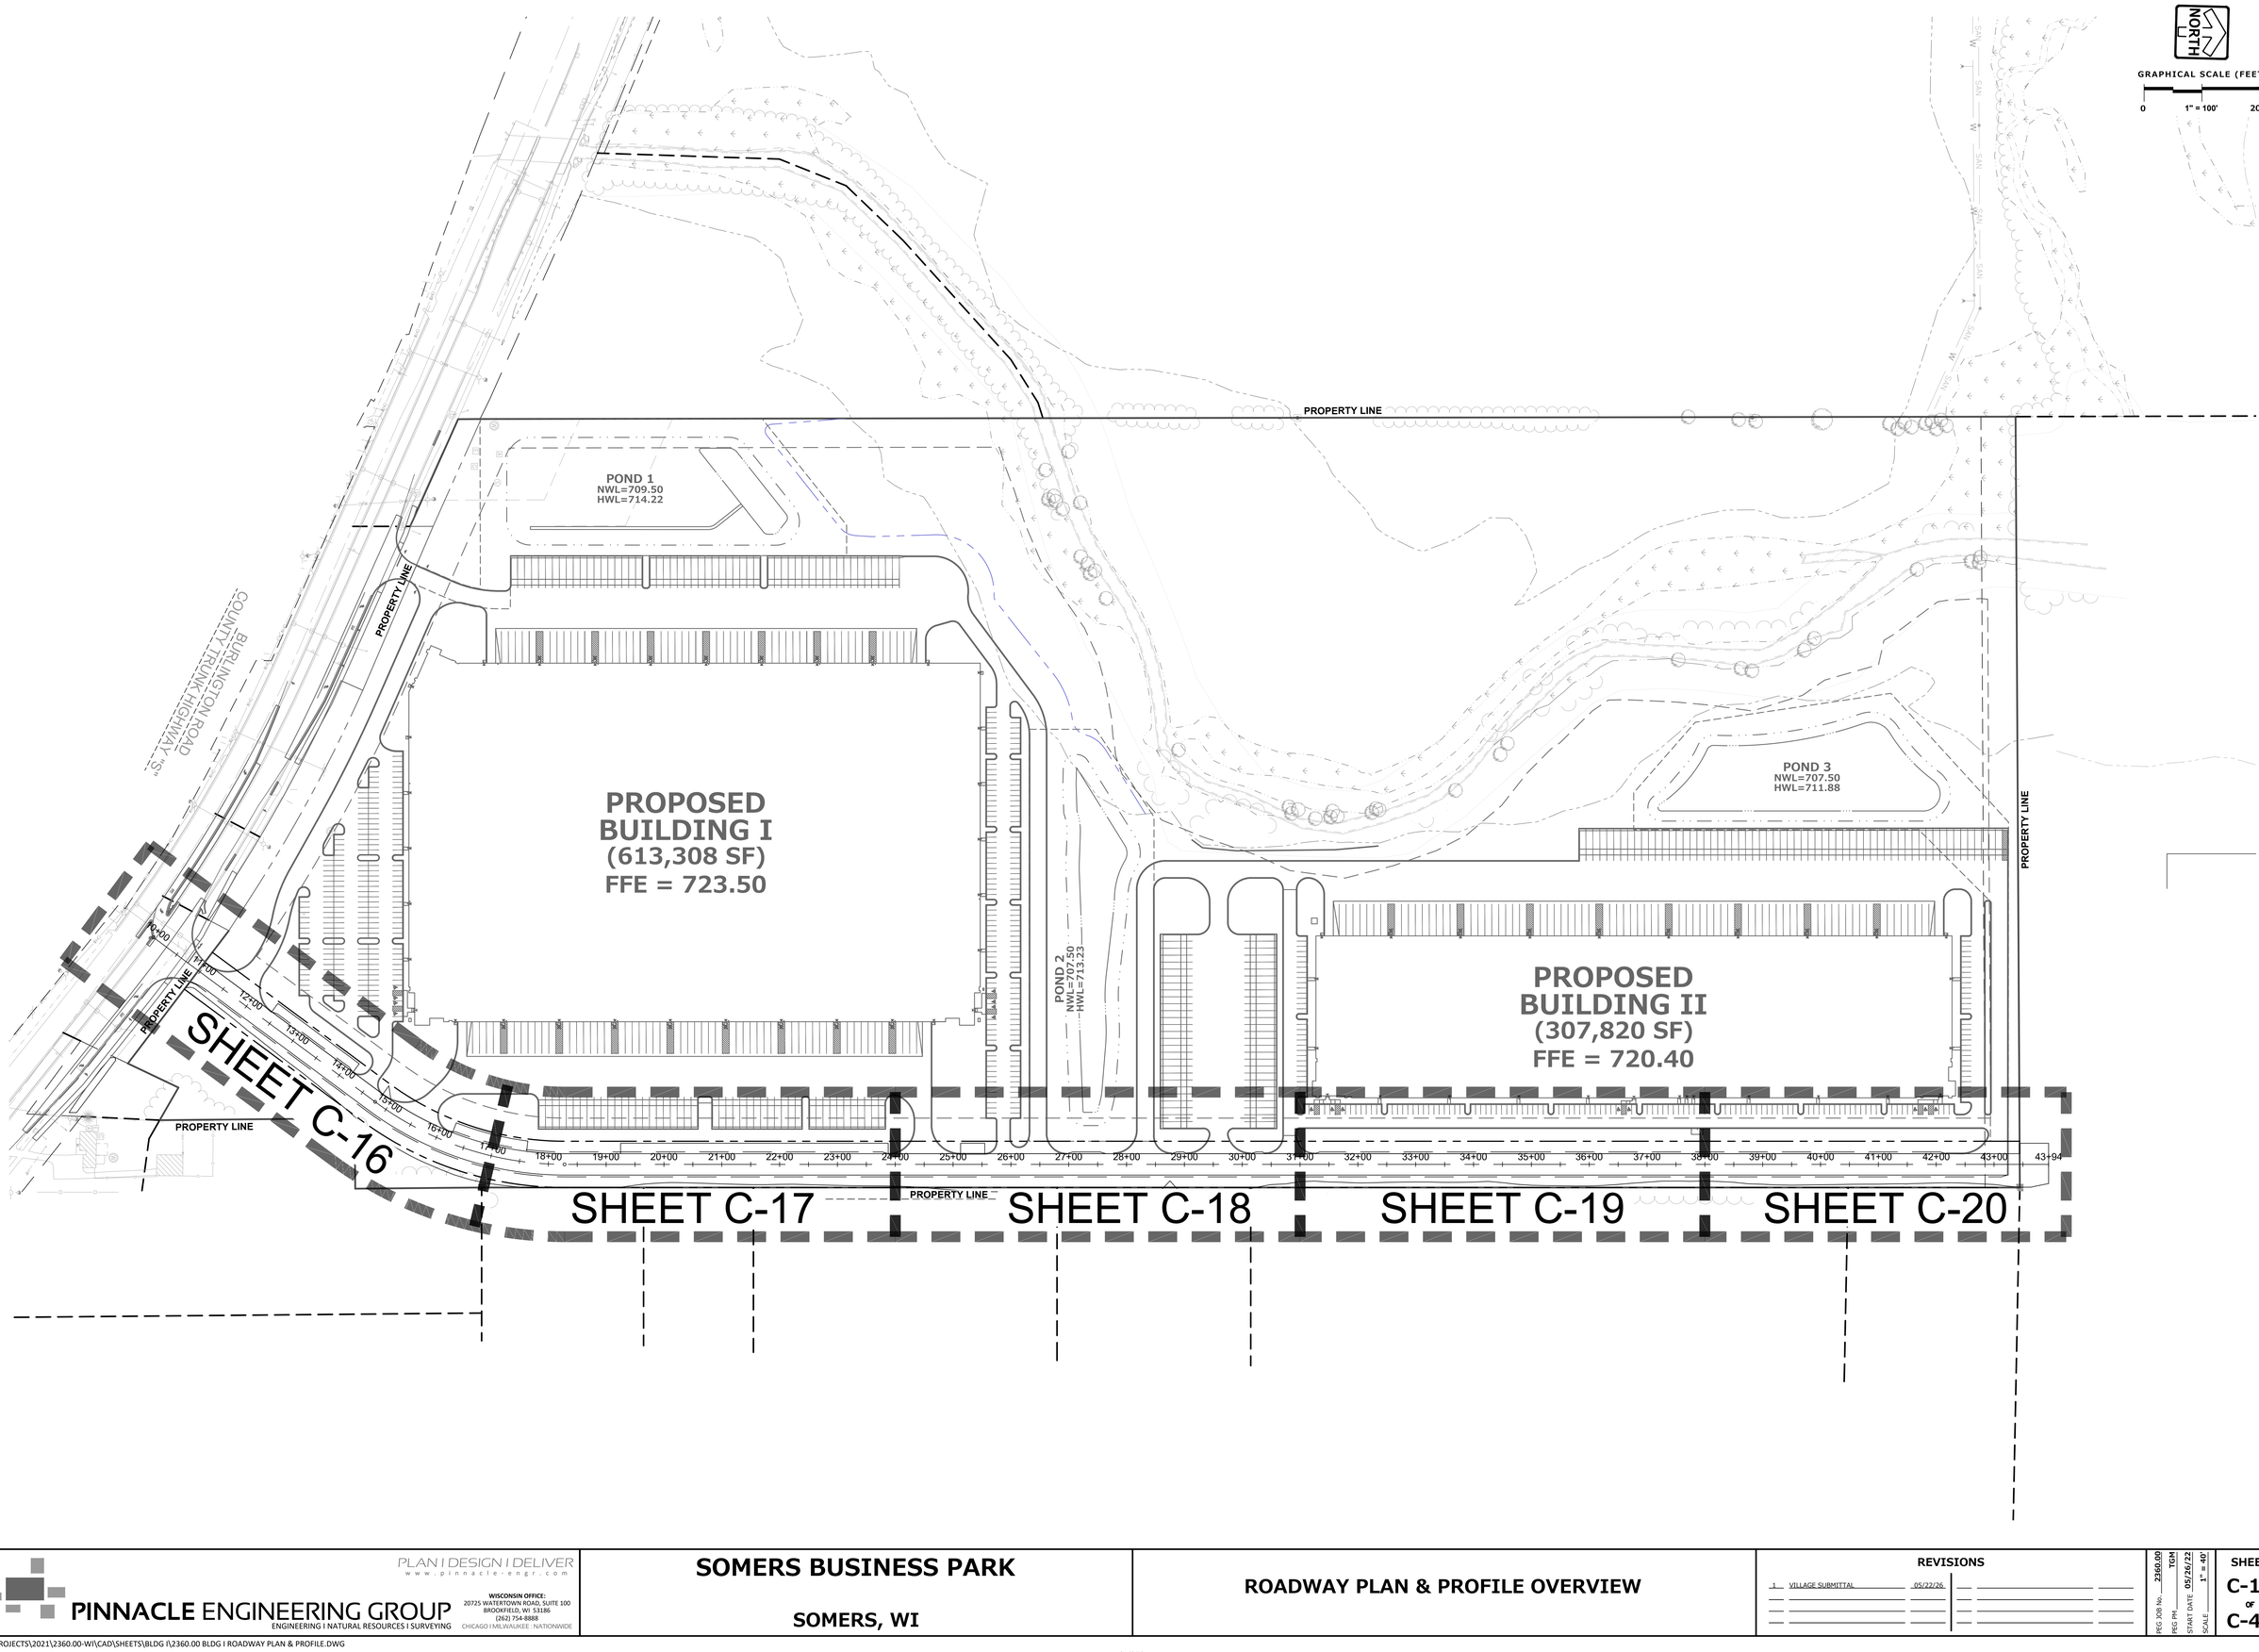

www.pinnacle-engr.com

ROADWAY PLAN & PROFILE OVERVIEW

DRAFTED: EP
DESIGNED: TGM
REVIEWED: ABA

PLAN | DESIGN | DELIVER
www.pinnacle-engr.com

PINNACLE ENGINEERING GROUP
ENGINEERING | NATURAL RESOURCES | SURVEYING

WISCONSIN OFFICE:
20725 WATERTOWN ROAD, SUITE 100
BROOKFIELD, WI 53186
(262) 754-8888
CHICAGO | MILWAUKEE | NATIONWIDE

SOMERS BUSINESS PARK

SOMERS, WI

ROADWAY PLAN & PROFILE OVERVIEW

REVISIONS

1	VILLAGE SUBMITTAL	05/22/26			


PES JOB No. 2360.00
PES PM TGM
START DATE 05/26/22
SCALE 1" = 40'


SHEET
C-15
of
C-41

Z:\PROJECTS\2021\2360.00-WI\CAD\SHEETS\BLDG I\2360.00 BLDG I ROADWAY PLAN & PROFILE.DWG

THESE PLANS AND DESIGNS ARE COPYRIGHT PROTECTED AND MAY NOT BE USED IN WHOLE OR IN PART WITHOUT THE WRITTEN CONSENT OF PINNACLE ENGINEERING GROUP, LLC

www.pinnacle-engr.com

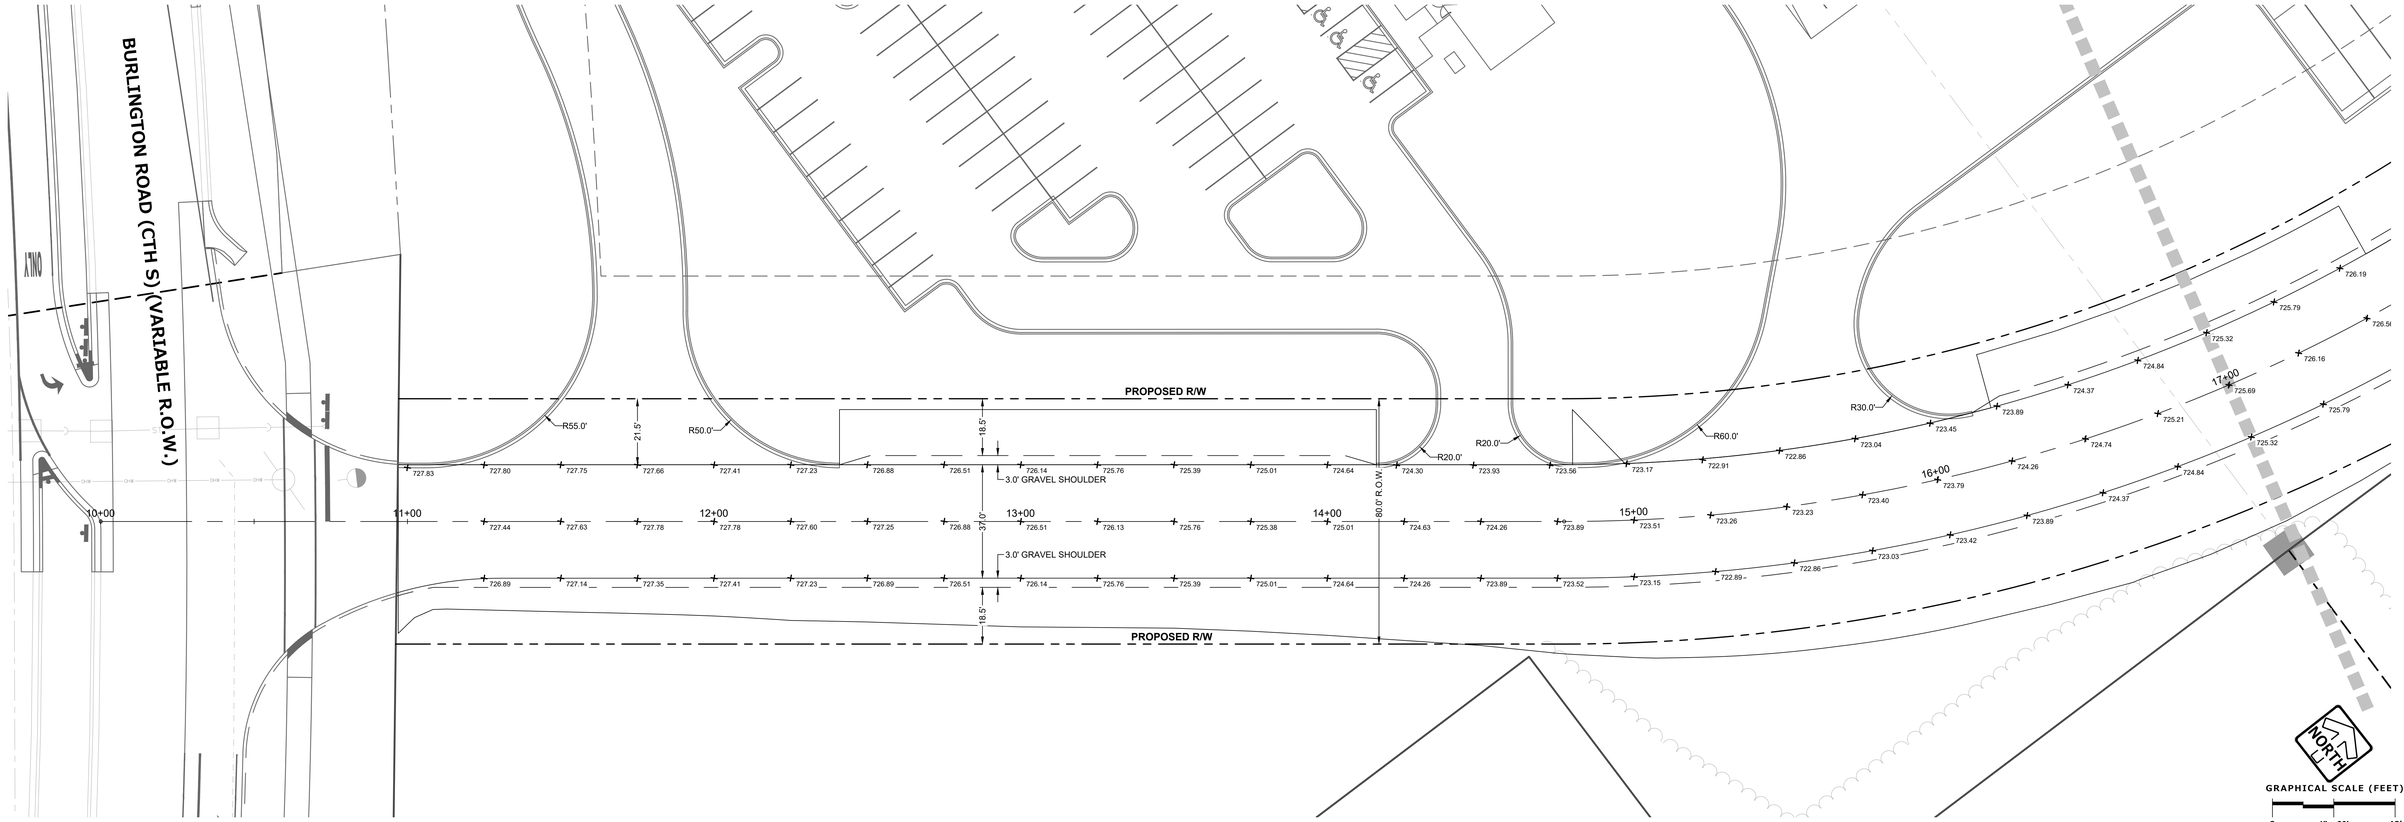

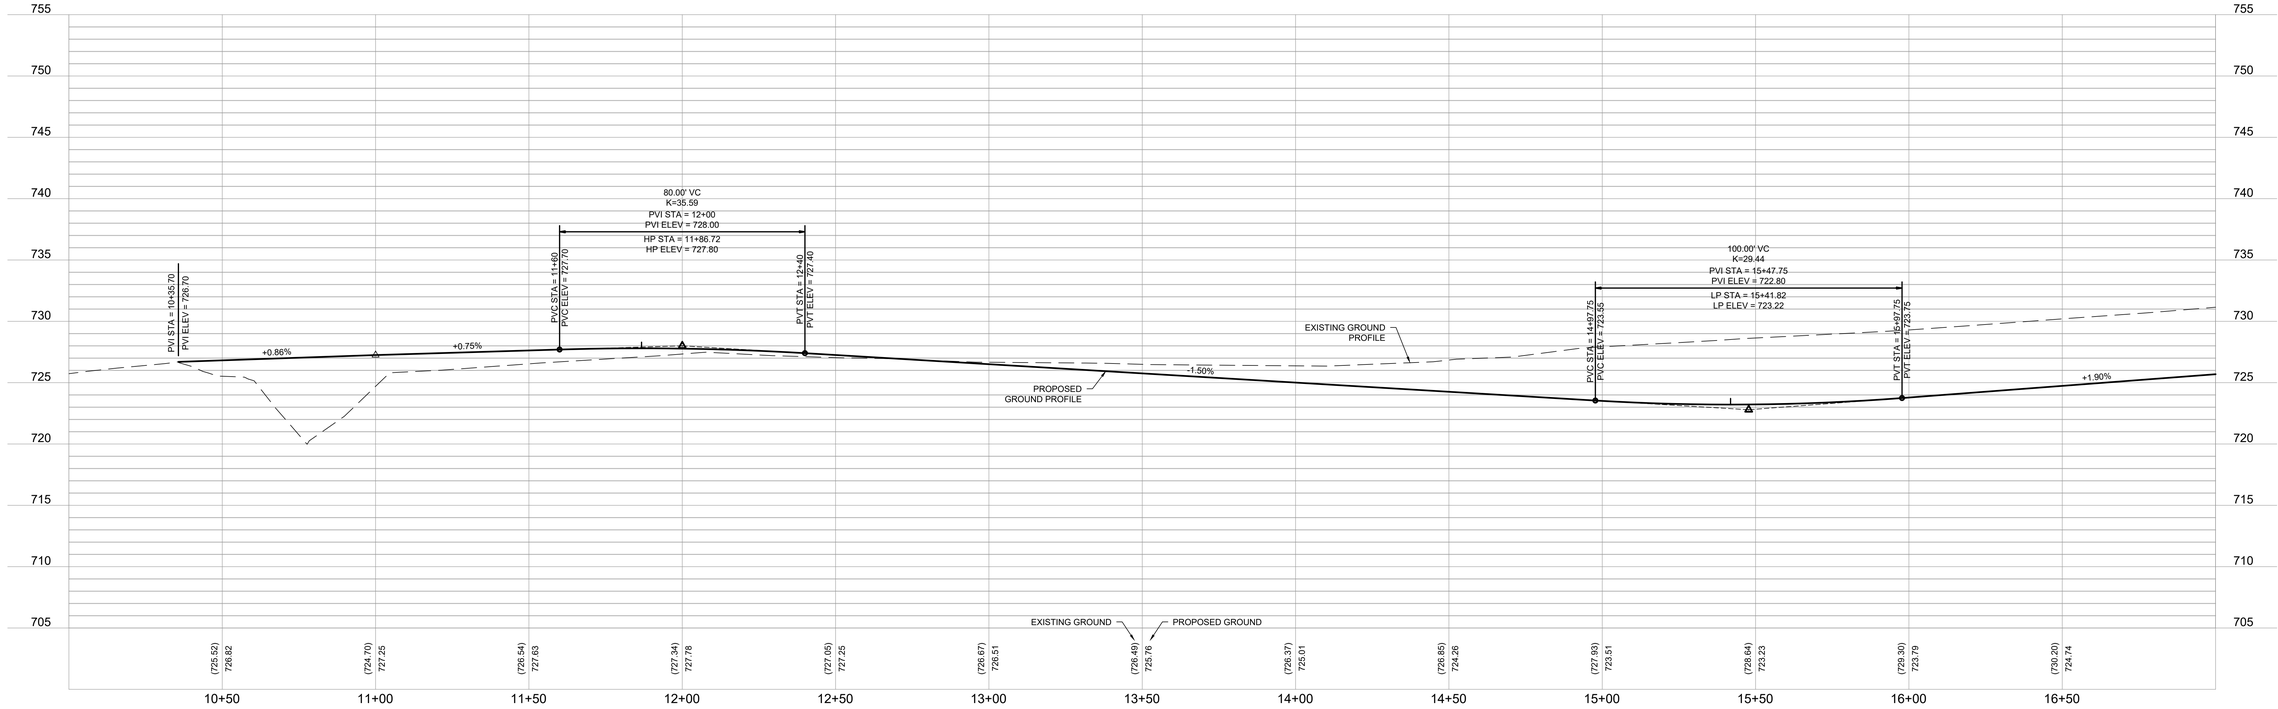

REVISED: AEA
DESIGNED: TGM
DRAFTED: EP

PLAN I DESIGN I DELIVER
www.pinnacle-engr.com

PINNACLE ENGINEERING GROUP
ENGINEERING I NATURAL RESOURCES I SURVEYING

WISCONSIN OFFICE:
20725 WATERTOWN ROAD, SUITE 100
BROOKFIELD, WI 53186
(262) 754-8888
CHICAGO I MILWAUKEE : NATIONWIDE

SOMERS BUSINESS PARK

SOMERS, WI

ROADWAY PLAN & PROFILE

REVISIONS

1	VILLAGE SUBMITTAL	05/22/26			

PEC JOB No: 2360.00
PEC PM: TGM
START DATE: 05/26/22
SCALE: 1" = 20'

SHEET
C-16
&
C-41


© COPYRIGHT 2019

ROADWAY PLAN & PROFILE

Z:\PROJECTS\2021\2360.00-WI\CAD\SHEETS\BLDG I\2360.00 BLDG I ROADWAY PLAN & PROFILE.DWG

THESE PLANS AND DESIGNS ARE COPYRIGHT PROTECTED AND MAY NOT BE USED IN WHOLE OR IN PART WITHOUT THE WRITTEN CONSENT OF PINNACLE ENGINEERING GROUP, LLC


www.pinnacle-engr.com

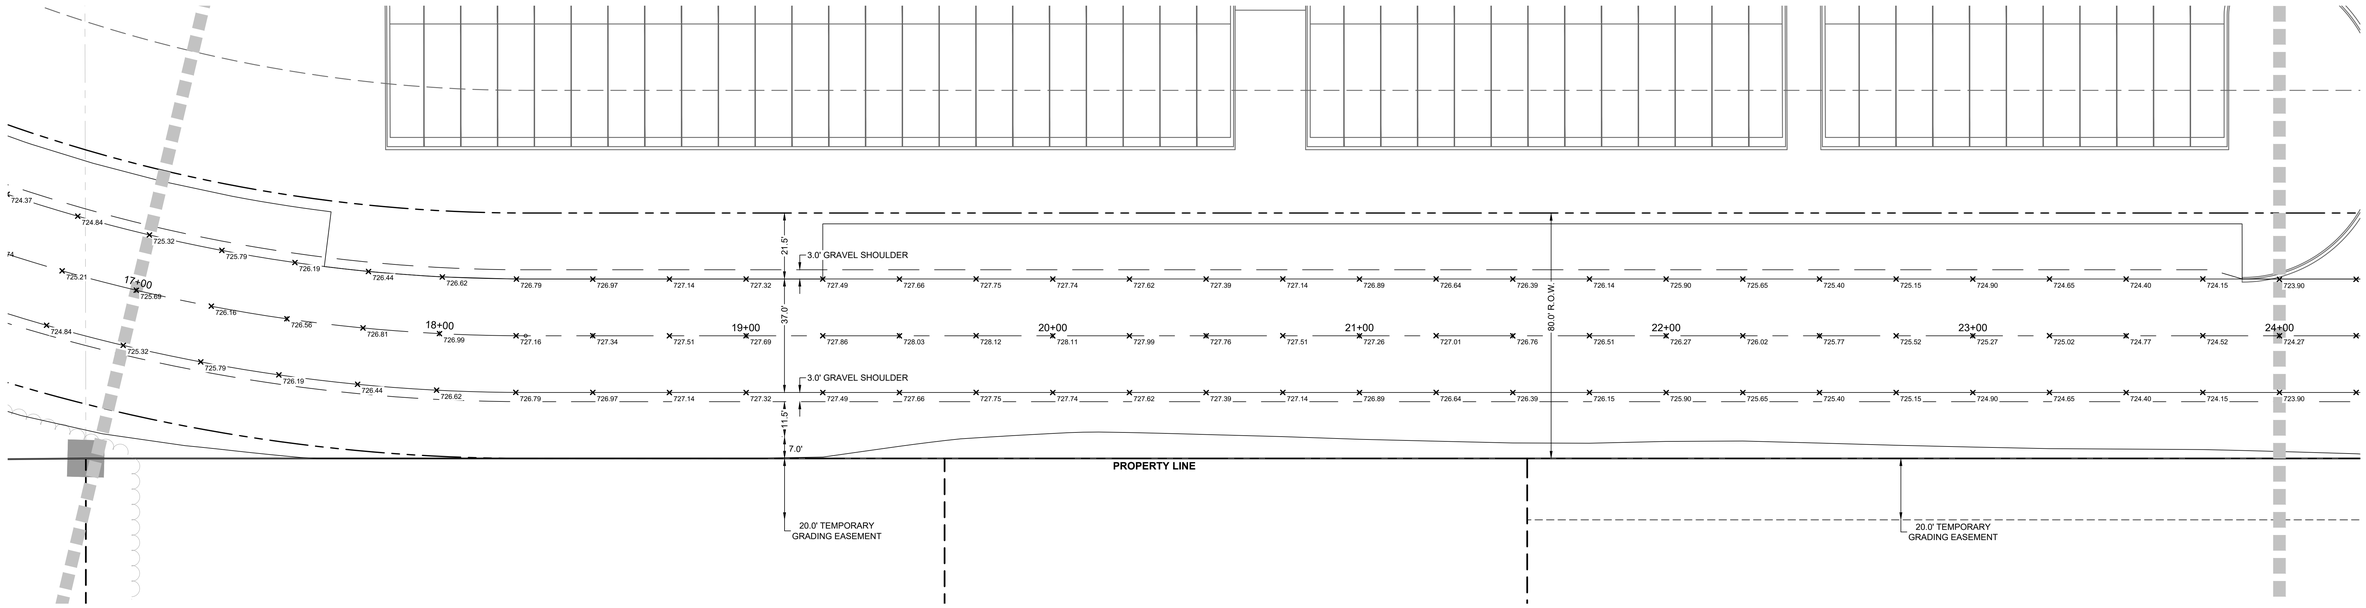

NORTH

GRAPHICAL SCALE (FEET)

0 1" = 20' 40'

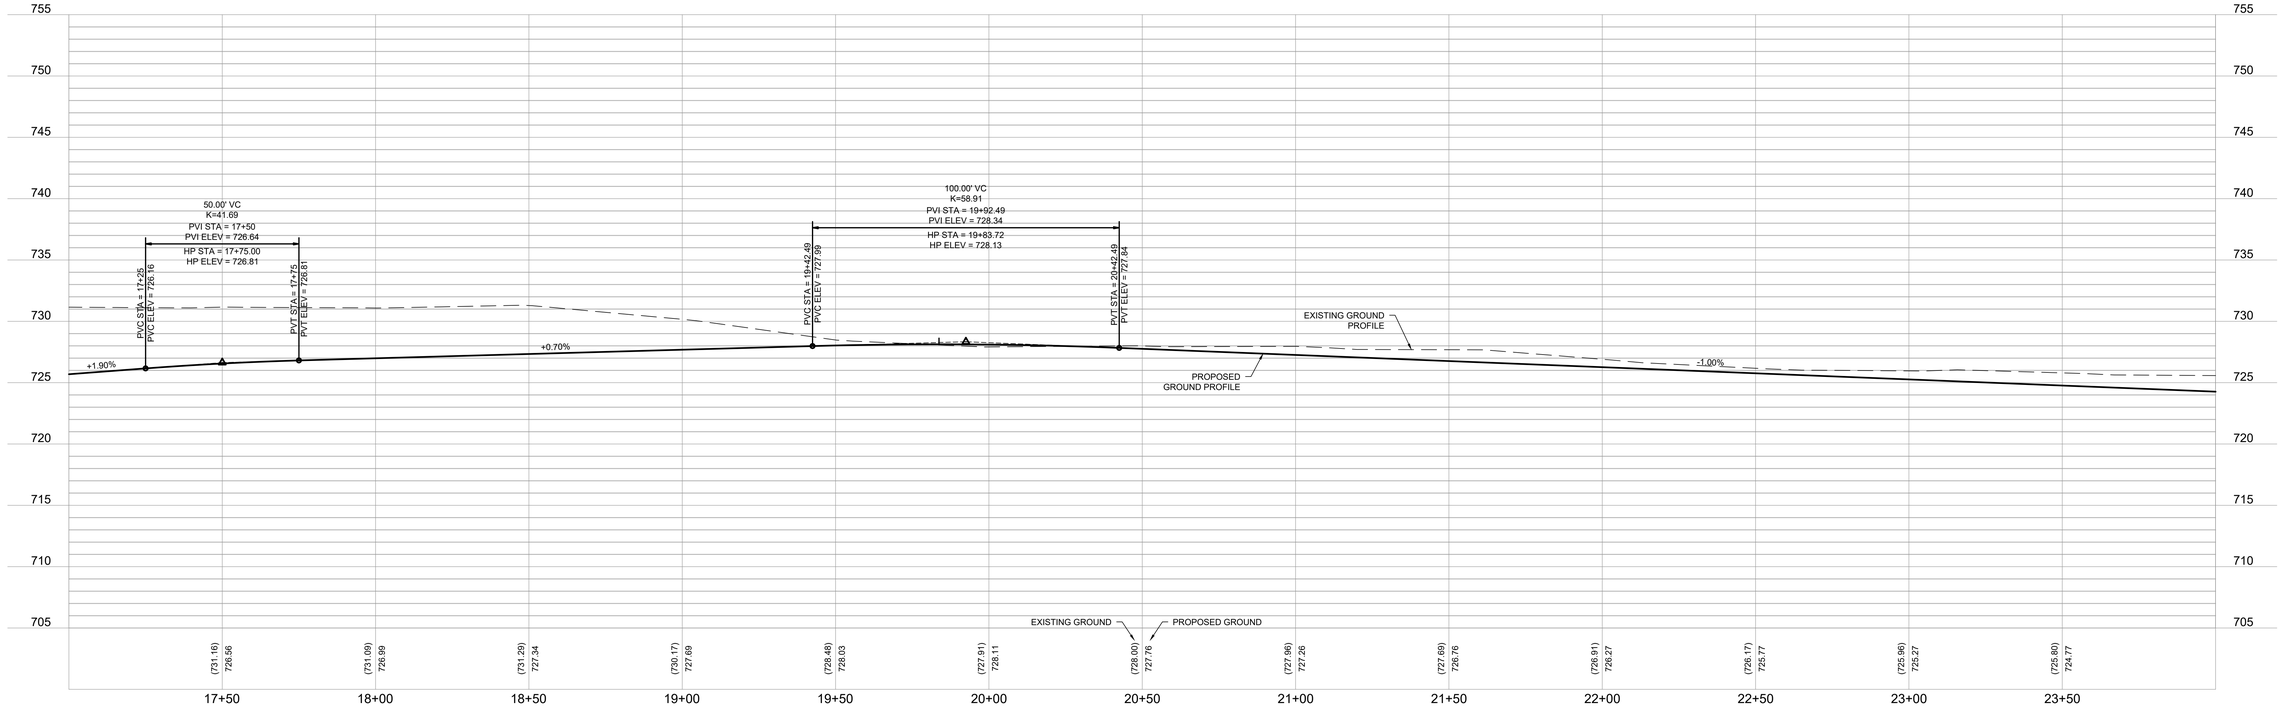

PLAN I DESIGN I DELIVER
www.pinnacle-engr.com

PINNACLE ENGINEERING GROUP
ENGINEERING I NATURAL RESOURCES I SURVEYING

WISCONSIN OFFICE:
20725 WATERTOWN ROAD, SUITE 100
BROOKFIELD, WI 53186
(262) 754-8888
CHICAGO I MILWAUKEE : NATIONWIDE

SOMERS BUSINESS PARK

SOMERS, WI

ROADWAY PLAN & PROFILE

REVISIONS

1	VILLAGE SUBMITTAL	05/22/26			

PEC JOB No: 2360.00
PEC PM: TGM
START DATE: 05/26/22
SCALE: 1" = 20'

SHEET
C-17
&
C-41


© COPYRIGHT 2018


ROADWAY PLAN & PROFILE

REVIEWED: ABA
DESIGNED: TGM
DRAFTED: EP

Z:\PROJECTS\2021\2360.00-WI\CAD\SHEETS\BLDG I\2360.00 BLDG I ROADWAY PLAN & PROFILE.DWG

THESE PLANS AND DESIGNS ARE COPYRIGHT PROTECTED AND MAY NOT BE USED IN WHOLE OR IN PART WITHOUT THE WRITTEN CONSENT OF PINNACLE ENGINEERING GROUP, LLC

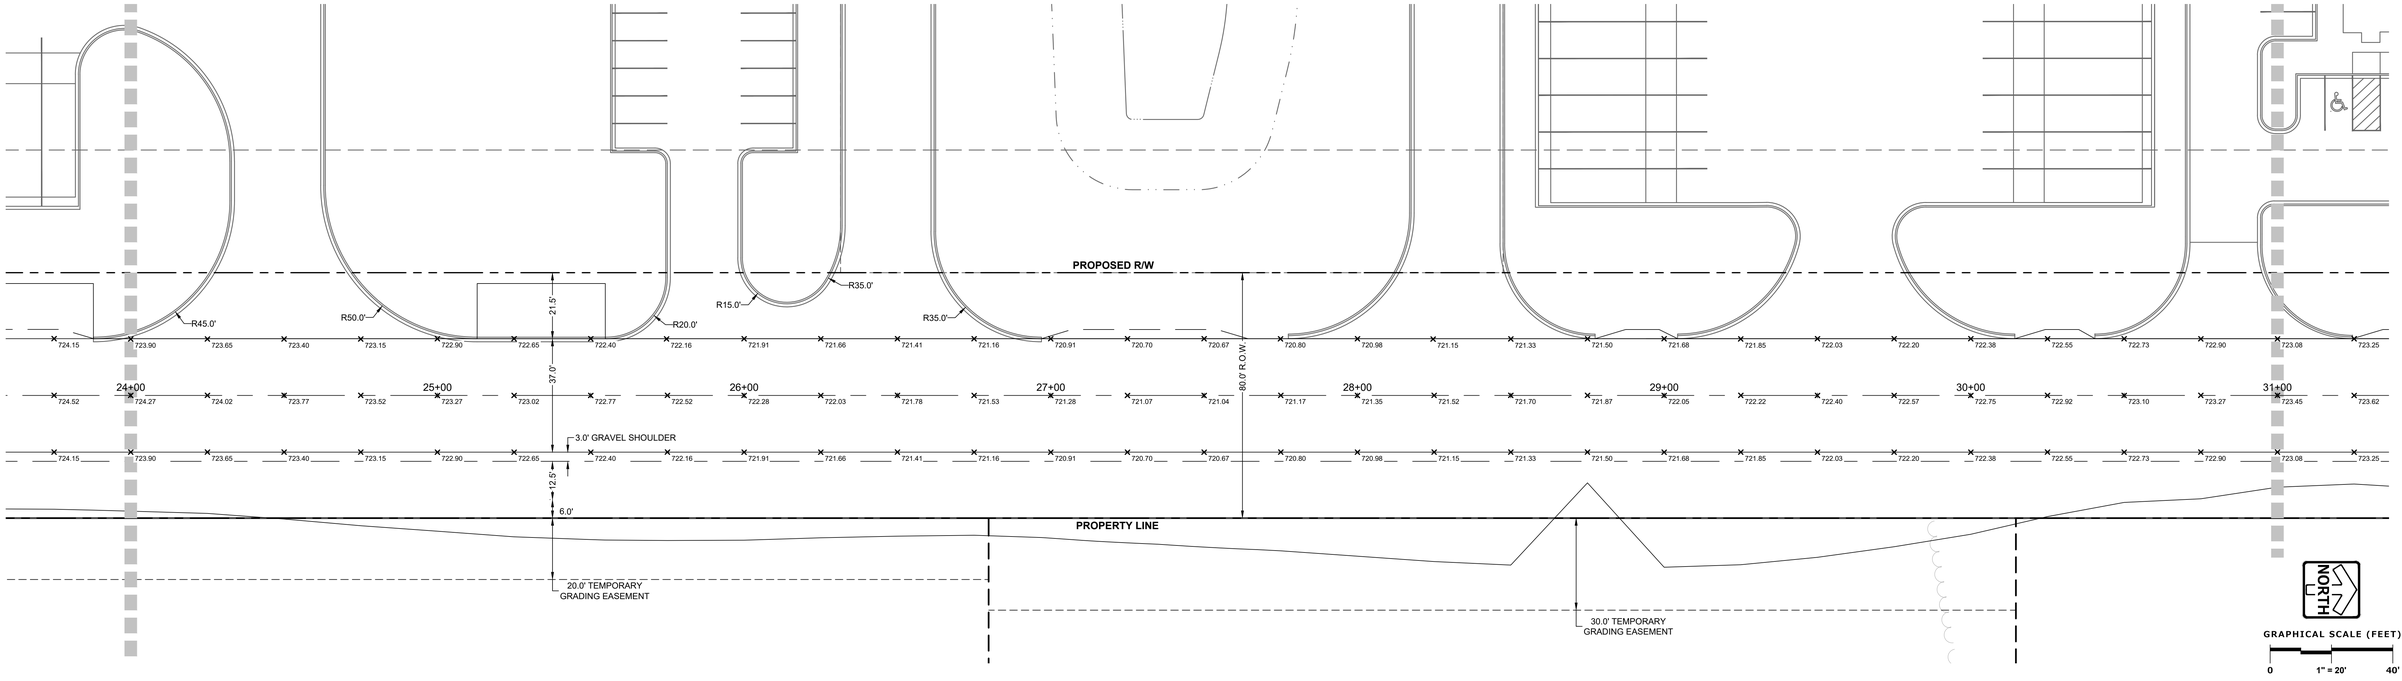

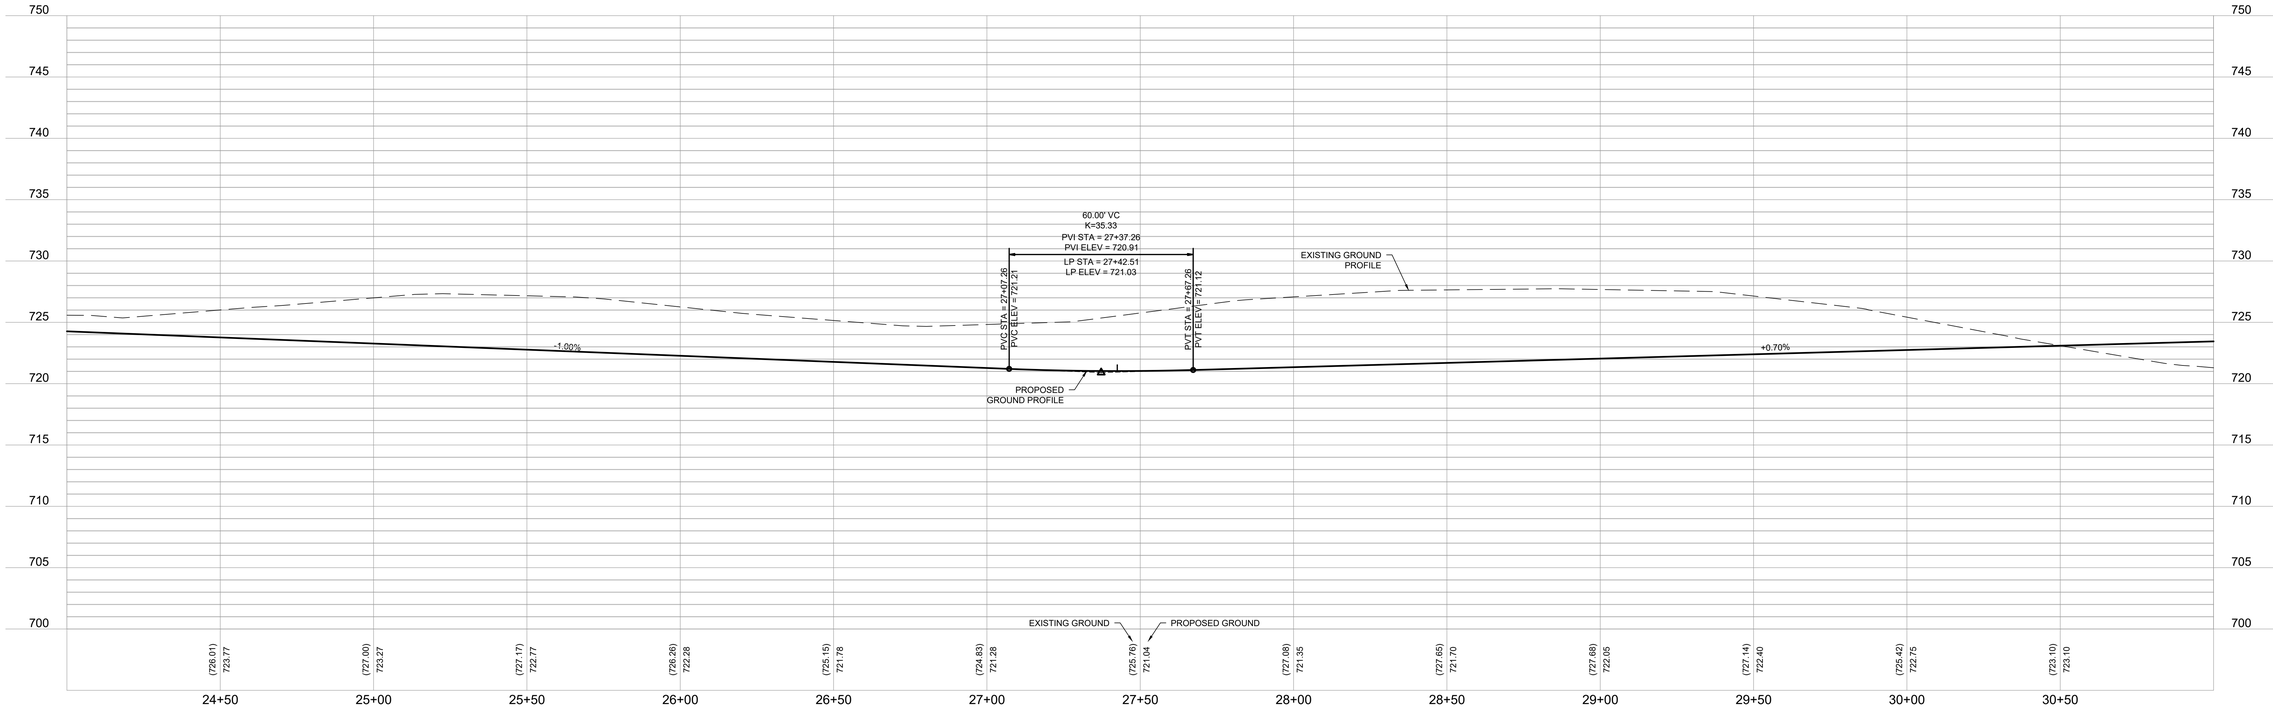

PLAN I DESIGN I DELIVER
www.pinnacle-engr.com
PINNACLE ENGINEERING GROUP
ENGINEERING I NATURAL RESOURCES I SURVEYING
WISCONSIN OFFICE:
20725 WATERTOWN ROAD, SUITE 100
BROOKFIELD, WI 53186
(262) 754-8888
CHICAGO I MILWAUKEE : NATIONWIDE

SOMERS BUSINESS PARK

SOMERS, WI

ROADWAY PLAN & PROFILE

REVISIONS

1	VILLAGE SUBMITTAL	05/22/26			

PEC JOB No: 2360.00
PEC PM: TGM
START DATE: 05/26/22
SCALE: 1" = 20'

SHEET
C-18
&
C-41

© COPYRIGHT 2018

ROADWAY PLAN & PROFILE


www.pinnacle-engr.com


REVIEWED: ABA
DESIGNED: TGM
DRAFTED: EP

Z:\PROJECTS\2021\2360.00-WI\CAD\SHEETS\BLDG I\2360.00 BLDG I ROADWAY PLAN & PROFILE.DWG

THESE PLANS AND DESIGNS ARE COPYRIGHT PROTECTED AND MAY NOT BE USED IN WHOLE OR IN PART WITHOUT THE WRITTEN CONSENT OF PINNACLE ENGINEERING GROUP, LLC

www.pinnacle-engr.com

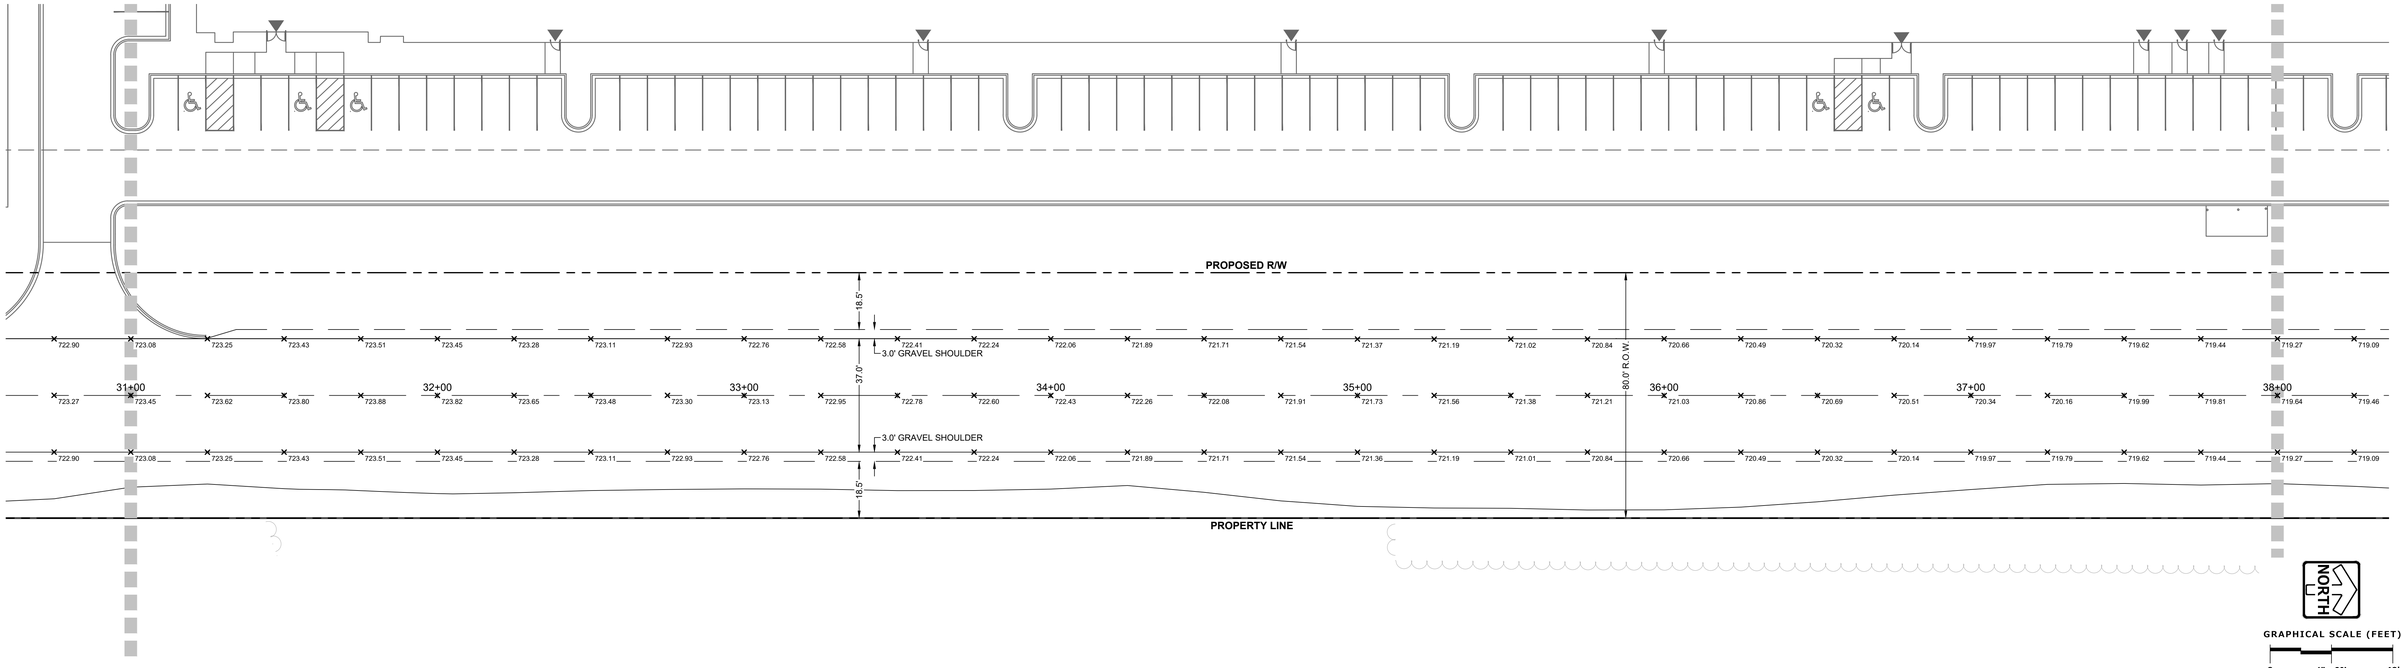

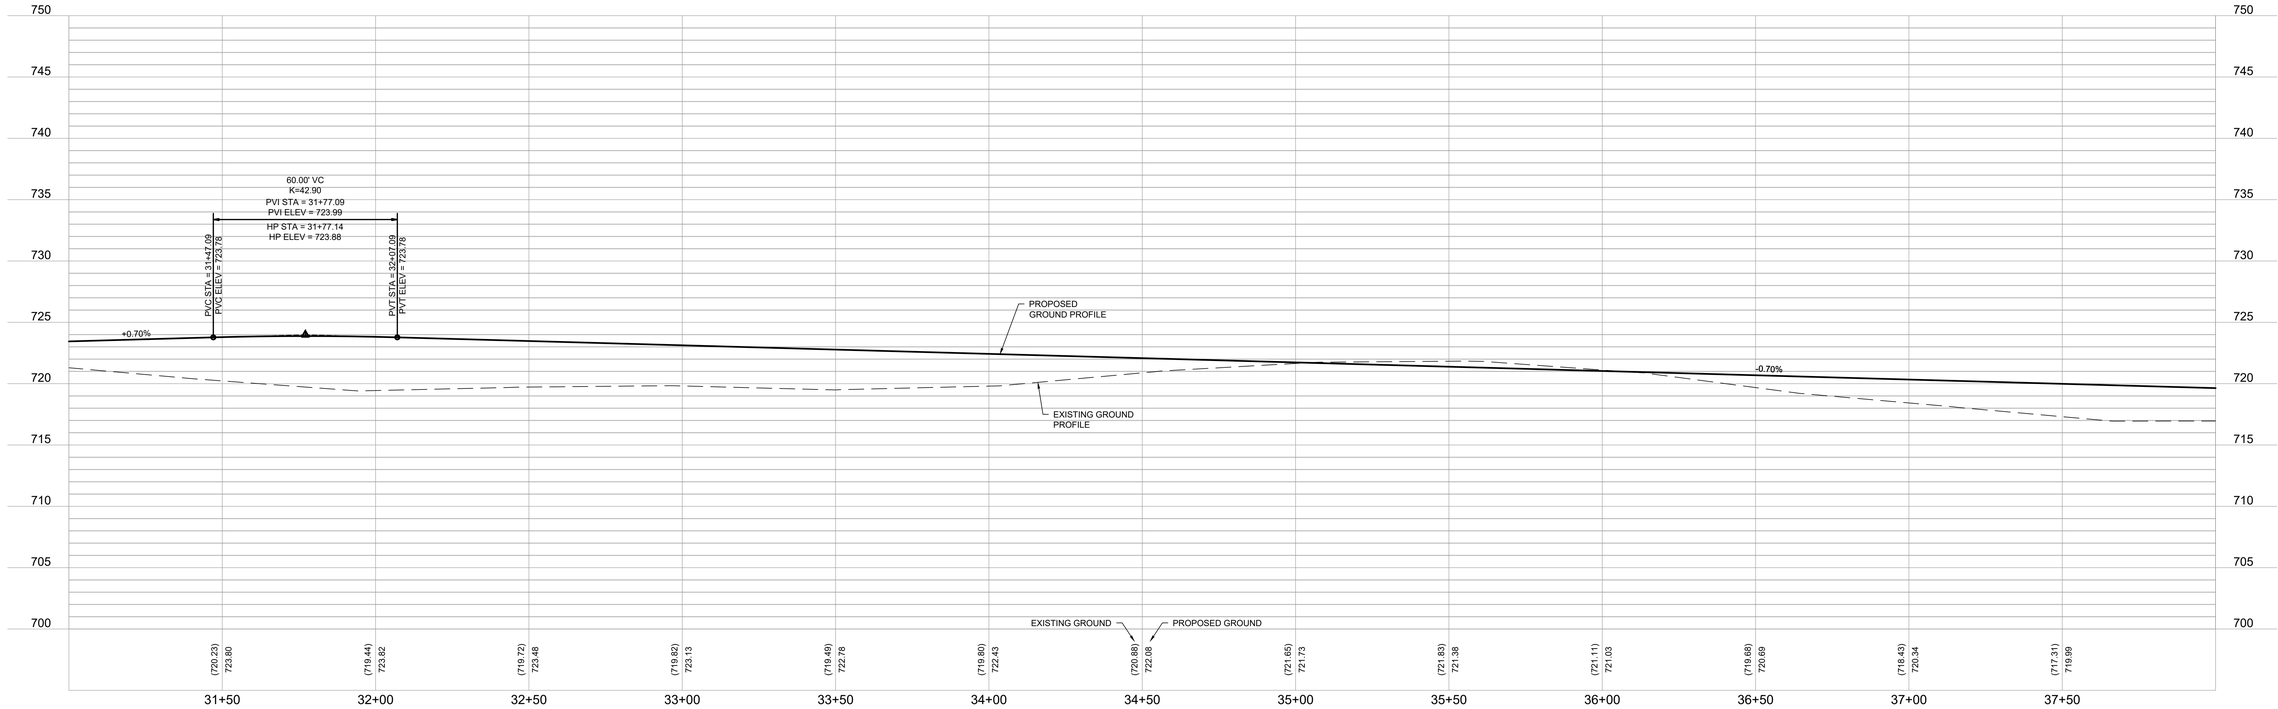

REVIEWED: ABA
DESIGNED: TGM
DRAFTED: EP

PLAN | DESIGN | DELIVER
www.pinnacle-engr.com

PINNACLE ENGINEERING GROUP
ENGINEERING | NATURAL RESOURCES | SURVEYING

WISCONSIN OFFICE:
20725 WATERTOWN ROAD, SUITE 100
BROOKFIELD, WI 53186
(262) 754-8888
CHICAGO | MILWAUKEE : NATIONWIDE

SOMERS BUSINESS PARK

SOMERS, WI

ROADWAY PLAN & PROFILE

REVISIONS

1	VILLAGE SUBMITTAL	05/22/26			

PEC JOB No: 2360.00
PEC PM: TGM
START DATE: 05/26/22
SCALE: 1" = 20'

SHEET
C-19
&
C-41


© COPYRIGHT 2021

ROADWAY PLAN & PROFILE

Z:\PROJECTS\2021\2360.00-WI\CAD\SHEETS\BLDG I\2360.00 BLDG I ROADWAY PLAN & PROFILE.DWG

THESE PLANS AND DESIGNS ARE COPYRIGHT PROTECTED AND MAY NOT BE USED IN WHOLE OR IN PART WITHOUT THE WRITTEN CONSENT OF PINNACLE ENGINEERING GROUP, LLC


www.pinnacle-engr.com

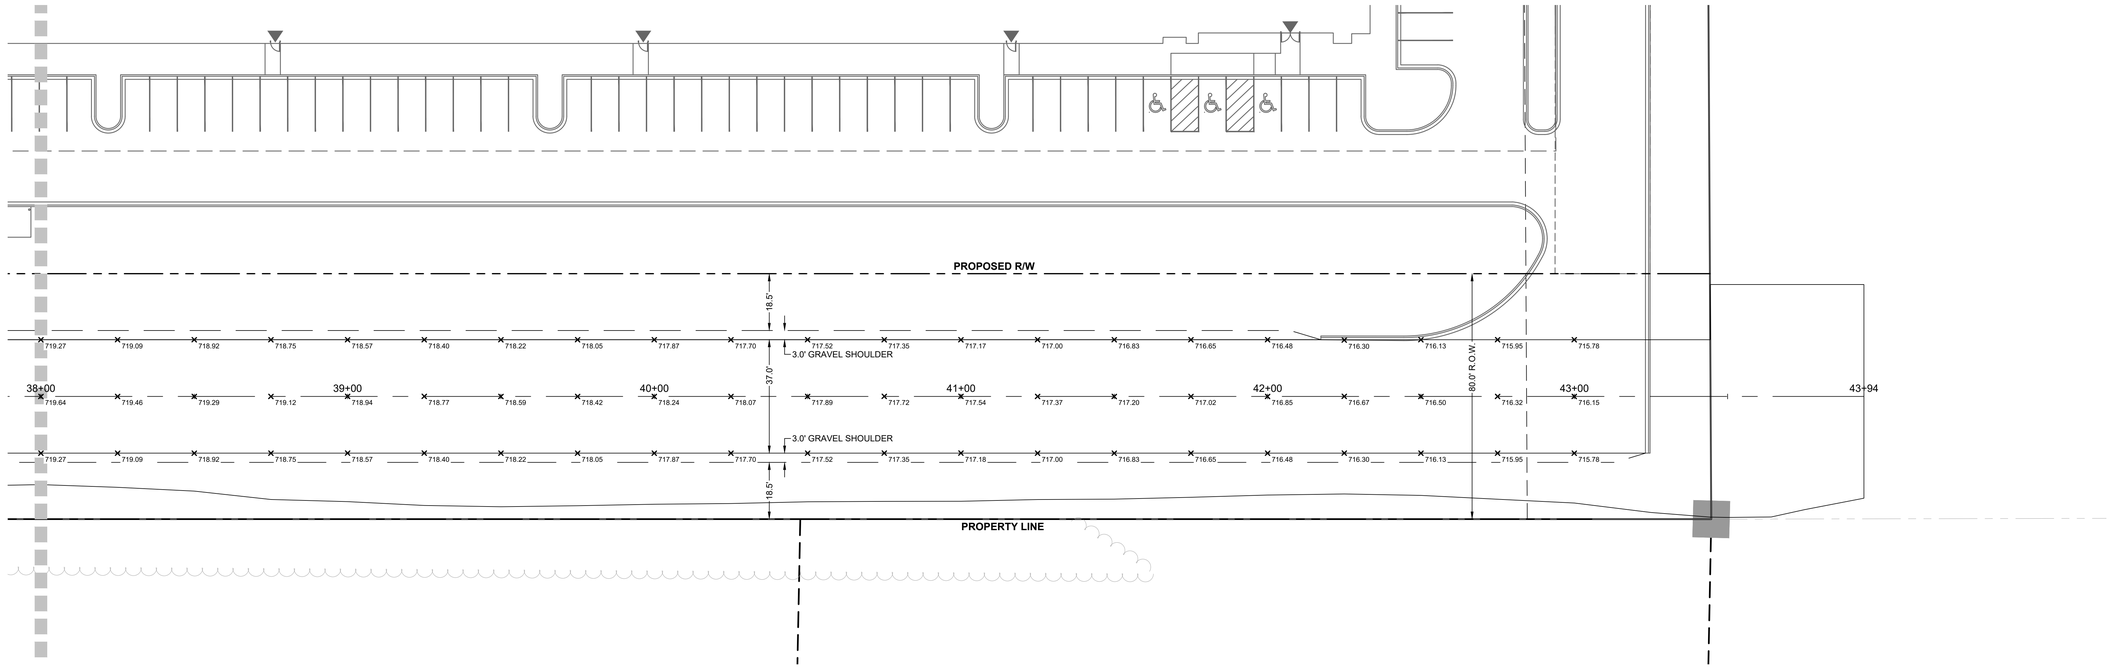

NORTH

GRAPHICAL SCALE (FEET)

0 1" = 20' 40'

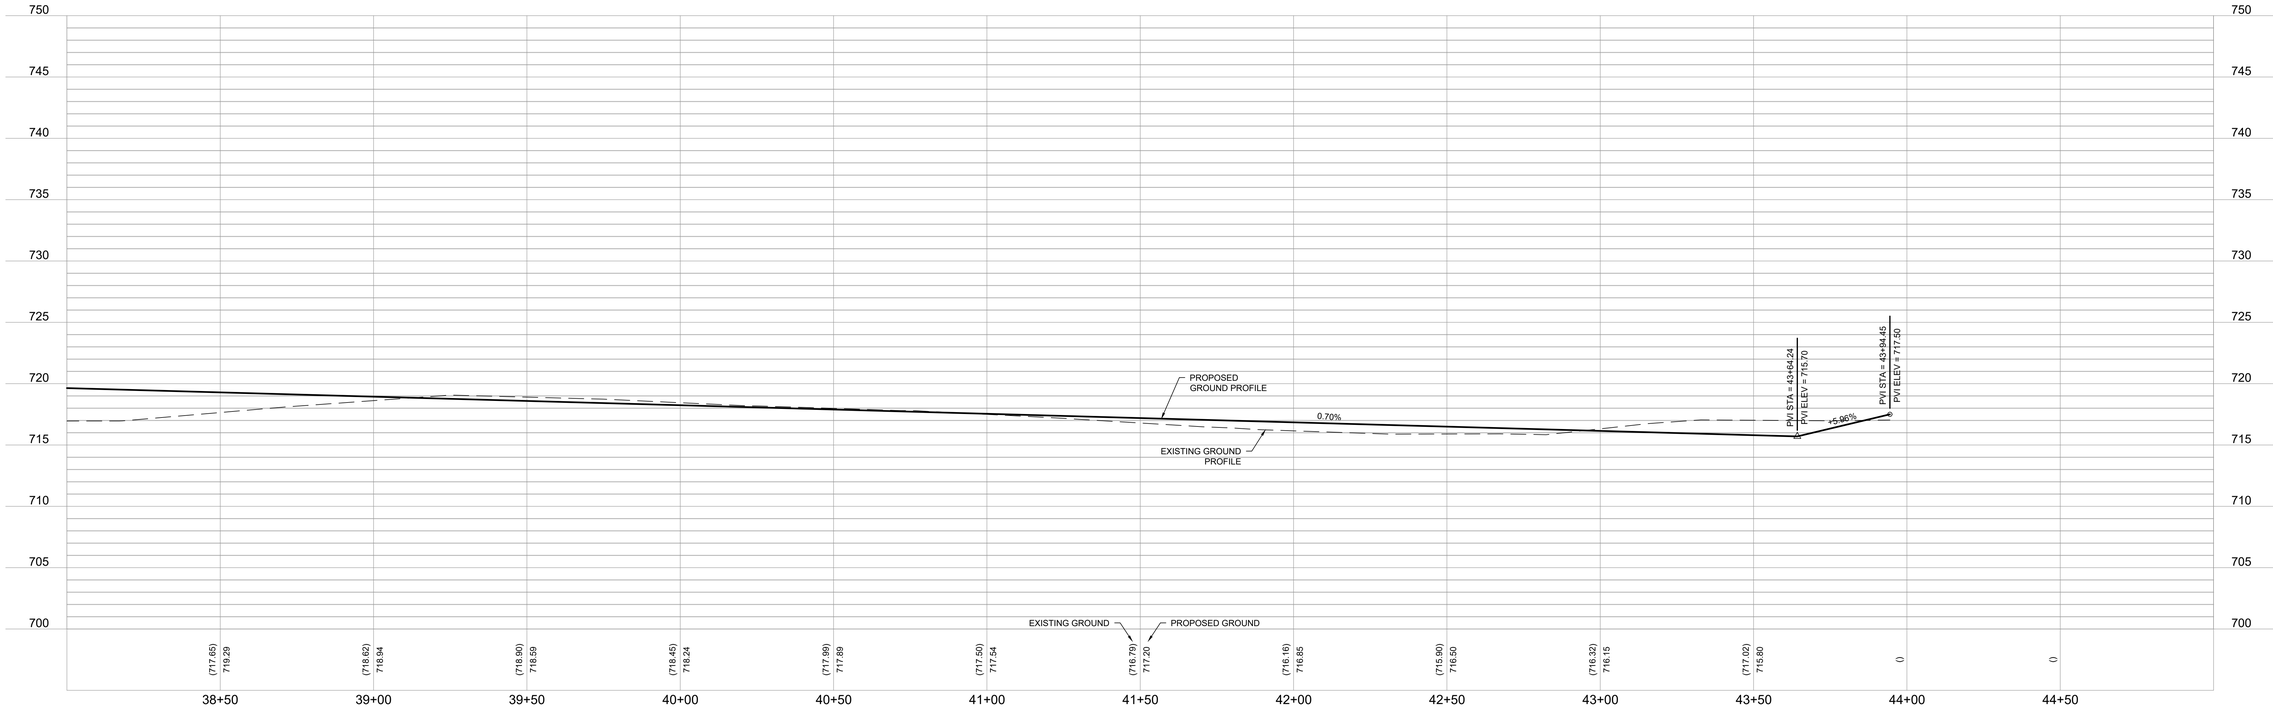

REVISED: AEA
DESIGNED: TGM
DRAFTED: EP

PLAN | DESIGN | DELIVER
www.pinnacle-engr.com

PINNACLE ENGINEERING GROUP
ENGINEERING | NATURAL RESOURCES | SURVEYING

WISCONSIN OFFICE:
20725 WATERTOWN ROAD, SUITE 100
BROOKFIELD, WI 53186
(262) 754-8888
CHICAGO | MILWAUKEE : NATIONWIDE

SOMERS BUSINESS PARK

SOMERS, WI

ROADWAY PLAN & PROFILE

REVISIONS

1	VILLAGE SUBMITTAL	05/22/26			

PEC JOB No: 2360.00
PEC PM: TGM
START DATE: 05/26/22
SCALE: 1" = 20'

SHEET
C-20
&
C-41

© COPYRIGHT 2018

ROADWAY PLAN & PROFILE

Z:\PROJECTS\2021\2360.00-WI\CAD\SHEETS\BLDG I\2360.00 BLDG I ROADWAY PLAN & PROFILE.DWG

THESE PLANS AND DESIGNS ARE COPYRIGHT PROTECTED AND MAY NOT BE USED IN WHOLE OR IN PART WITHOUT THE WRITTEN CONSENT OF PINNACLE ENGINEERING GROUP, LLC

UTILITY NOTES

1. EXISTING UTILITIES ARE SHOWN FOR INFORMATIONAL PURPOSES ONLY AND ARE NOT GUARANTEED TO BE ACCURATE OR ALL INCLUSIVE. CONTRACTOR IS RESPONSIBLE FOR VERIFYING THE TYPE, LOCATION, SIZE AND ELEVATION OF UNDERGROUND UTILITIES AS THEY DEEM NECESSARY FOR PROPOSED UTILITY CONNECTIONS AND/OR TO AVOID DAMAGE THERETO. CONTRACTOR SHALL CALL "DIGGER'S HOTLINE" PRIOR TO ANY CONSTRUCTION.
2. ALL UTILITY WORK SHALL BE DONE IN ACCORDANCE WITH THE STANDARD SPECIFICATIONS FOR SEWER AND WATER CONSTRUCTION IN WISCONSIN (LATEST EDITION AND ADDENDUM) AND ALL STATE AND LOCAL CODES AND SPECIFICATIONS. IT IS THE CONTRACTORS RESPONSIBILITY TO DETERMINE WHICH SPECIFICATIONS AND CODES APPLY, AND TO COORDINATE ALL CONSTRUCTION ACTIVITIES WITH THE APPROPRIATE LOCAL AND STATE AUTHORITIES.
3. UTILITY CONSTRUCTION AND SPECIFICATIONS SHALL COMPLY WITH THE VILLAGE OF SOMERS SPECIAL PROVISIONS AND WISCONSIN DEPARTMENT OF SAFETY AND PROFESSIONAL SERVICES SPS 382.
4. LENGTHS OF PROPOSED UTILITIES ARE TO CENTER OF STRUCTURES OR FITTINGS AND MAY VARY SLIGHTLY FROM PLAN. LENGTHS ARE SHOWN FOR CONTRACTOR CONVENIENCE ONLY. CONTRACTOR IS SOLELY RESPONSIBLE FOR COMPUTATIONS OF MATERIALS REQUIRED TO COMPLETE WORK. LENGTHS SHALL BE FIELD VERIFIED DURING CONSTRUCTION.
5. CONTRACTOR SHALL ADJUST AND/OR RECONSTRUCT EXISTING UTILITY COVERS (SUCH AS MANHOLE COVERS, VALVE BOX COVERS, ETC.) TO MATCH FINISHED GRADES OF THE AREAS DISTURBED DURING CONSTRUCTION.
6. CONTRACTOR SHALL FIELD VERIFY LOCATIONS, ELEVATIONS, AND SIZES OF PROPOSED UTILITIES AND CHECK ALL UTILITY CROSSINGS FOR CONFLICTS PRIOR TO ATTEMPTING CONNECTIONS AND BEGINNING UTILITY CONSTRUCTION AND NOTIFY THE OWNER OF ANY DISCREPANCIES OR CONFLICTS.
7. ALL NEW ON-SITE SANITARY, STORM AND WATER UTILITIES SHALL BE PRIVATELY OWNED AND MAINTAINED BY THE PROPERTY OWNER.
8. THE CONTRACTOR SHALL CONTACT THE VILLAGE OF SOMERS PUBLIC WORKS DEPARTMENT 48-HOURS IN ADVANCE OF SANITARY, WATER AND STORM CONNECTIONS TO THE CITY-OWNED SYSTEM TO SCHEDULE INSPECTIONS.
9. ROUTING OF GAS, ELECTRIC AND TELEPHONE SERVICES ARE SHOWN ON THE ARCHITECTURAL PLANS AND SUBJECT TO CHANGE BASED UPON FINAL REVIEW AND APPROVAL BY RESPECTIVE UTILITY COMPANIES AND OWNER. CONTRACTOR SHALL CONTACT EACH UTILITY COMPANY AND COORDINATE FINAL LOCATIONS FOR ALL UTILITY SERVICES PRIOR TO START OF CONSTRUCTION.
10. IT IS THE CONTRACTOR'S RESPONSIBILITY TO COORDINATE WITH THE PROPER AUTHORITIES FOR ANY REQUIRED PERMITS, AUTHORIZATIONS, TRAFFIC CONTROL AND ANY PERMIT FEES REQUIRED.
11. FIELD TILE CONNECTION - ALL FIELD TILE ENCOUNTERED DURING CONSTRUCTION SHALL BE INCLUDED IN THE UNIT PRICE(S) FOR STORM SEWER. TILE LINES CROSSED BY THE TRENCH SHALL BE REPLACED WITH THE SAME MATERIAL AS THE STORM SEWER.
12. THE CONTRACTOR IS RESPONSIBLE FOR THE SIZE, TYPE AND NUMBER OF WATER MAIN BENDS, HORIZONTAL AND VERTICAL, REQUIRED TO COMPLETE CONSTRUCTION. COST FOR BENDS, HORIZONTAL AND VERTICAL, SHALL BE INCIDENTAL AND INCLUDED IN THE OVERALL COST OF THE CONTRACT.
13. STORM SEWER SPECIFICATIONS -

    PIPE - REINFORCED CONCRETE PIPE (RCP) SHALL MEET THE REQUIREMENTS OF ASTM CLASS C-76 WITH RUBBER GASKET JOINTS CONFORMING TO ASTM C-443. STRENGTH CLASSIFICATIONS SHALL BE IN ACCORDANCE WITH THE FOLLOWING:

    HEIGHT OF COVER (FEET): 0-2 2-3 3-6 6-15 15-25 25+
    MINIMUM CONCRETE PIPE CLASSIFICATION: IV III II III IV
    ENGINEER TO SPECIFY

    HIGH DENSITY DUAL-WALL POLYETHYLENE N-12 CORRUGATED PIPE (HDPE) SHALL BE AS MANUFACTURED BY ADS OR EQUAL WITH WATER TIGHT JOINTS, AND SHALL MEET THE REQUIREMENTS OF AASHTO DESIGNATION M-294 TYPE "S", OR POLYVINYL CHLORIDE (PVC) - CLASS PS46 MEETING AASHTO M278, AS NOTED. IF HDPE PIPE IS USED FOR POND OUTFALLS, A MINIMUM OF THREE (3) SECTIONS (2 STRAPS) SHALL BE STRAPPED TOGETHER.

    INLETS - INLETS SHALL BE CONSTRUCTED IN ACCORDANCE WITH FILE NO. 25 OF THE "STANDARD SPECIFICATIONS" WITH A 1'-8" X 2'-6" MAXIMUM OPENING. SEE DETAILS ON SHEET C-33 FOR CASTINGS. STRUCTURE SHOP DRAWINGS SHALL BE SUBMITTED TO PINNACLE ENGINEERING GROUP FOR REVIEW AND APPROVAL PRIOR TO MANUFACTURING AND INSTALLATION.

    BACKFILL AND BEDDING - STORM SEWER SHALL BE CONSTRUCTED WITH GRAVEL BACKFILL AND CLASS "B" BEDDING IN ALL PAVED AREAS AND TO A POINT 5 FEET BEYOND THE EDGE OF PAVEMENT. TRENCHES RUNNING PARALLEL TO AND LESS THAN 5 FEET FROM THE EDGE OF PAVEMENT SHALL ALSO REQUIRE GRAVEL BACKFILL. LANDSCAPED AREAS MAY BE BACKFILLED WITH EXCAVATED MATERIAL IN CONFORMANCE WITH SECTION 8.43.5 OF THE "STANDARD SPECIFICATIONS" AND ALL VILLAGE OF SOMERS SPECIFICATIONS.

    MANHOLE FRAMES AND COVERS - SEE DETAILS ON SHEET C-33 FOR CASTINGS.

    IF HDPE PIPE IS USED FOR POND OUTFALLS, A MINIMUM OF THREE (3) SECTIONS (2 STRAPS) SHALL BE STRAPPED TOGETHER.
16. WATER MAIN SPECIFICATIONS -

    PIPE - WATER MAIN SHALL BE PVC PIPE MEETING THE REQUIREMENTS OF AWWA STANDARD C-900, CLASS 150, SDR-18, WITH PVC O.D. AND INTEGRAL ELASTOMERIC BELL AND SPIGOT JOINTS. VALVES AND VALVE BOXES - GATE VALVES SHALL BE RESILIENT WEDGE GATE VALVES MEETING THE REQUIREMENTS OF AWWA C-509, CHAPTER 8.27.0 OF THE "STANDARD SPECIFICATIONS" - GATE VALVES AND VALVE BOXES SHALL CONFORM TO LOCAL PLUMBING ORDINANCES.

    HYDRANTS - HYDRANTS SHALL CONFORM TO THE SPECIFICATIONS OF THE VILLAGE OF SOMERS AND IN ACCORDANCE WITH FILE NO. 38 OF THE "STANDARD SPECIFICATIONS." THE DISTANCE FROM THE GROUND LINE TO THE CENTERLINE OF THE LOWEST NOZZLE AND THE LOWEST CONNECTION OF THE FIRE DEPARTMENT SHALL BE NO LESS THAN 18-INCHES AND NO GREATER THAN 26-INCHES.

    BEDDING AND COVER MATERIAL - PIPE BEDDING AND COVER MATERIAL SHALL BE 3/8" CRUSHED LIMESTONE CHIPS CONFORMING TO CHAPTER 8.42.2 OF THE "STANDARD SPECIFICATIONS" AND THE VILLAGE OF SOMERS STANDARD SPECIFICATIONS.

    BACKFILL - BACKFILL MATERIAL AND INSTALLATION SHALL BE 3/8" CRUSHED LIMESTONE CHIPS AND SHALL BE IN ACCORDANCE WITH CHAPTER 2.6.0 OF THE "STANDARD SPECIFICATIONS" AND ALL VILLAGE OF SOMERS SPECIFICATIONS. GRAVEL BACKFILL IS REQUIRED IN ALL PAVED AREAS AND TO A POINT 4 FEET BEYOND THE EDGE OF PAVEMENT. TRENCHES RUNNING PARALLEL TO AND LESS THAN 5 FEET FROM THE EDGE OF PAVEMENT SHALL ALSO REQUIRE GRAVEL BACKFILL. LANDSCAPED AREAS MAY BE BACKFILLED WITH EXCAVATED MATERIAL IN CONFORMANCE WITH SECTION 8.43.5 OF THE "STANDARD SPECIFICATIONS".

    MANHOLE FRAMES AND COVERS - SEE DETAILS ON SHEET C-33 FOR CASTINGS.
17. SANITARY SEWER SPECIFICATIONS -

    PIPE - SANITARY SEWER PIPE MATERIAL SHALL BE POLYVINYL CHLORIDE (PVC) MEETING REQUIREMENTS OF ASTM D 3034, SDR-26, WITH INTEGRAL BELL TYPE FLEXIBLE ELASTOMERIC JOINTS, MEETING THE REQUIREMENTS OF ASTM D-3212 AND ALL VILLAGE OF SOMERS SPECIFICATIONS. ALL PROPOSED PUBLIC SANITARY SEWER SHALL BE PVC SDR-26 PIPE.

    BEDDING AND COVER MATERIAL - BEDDING AND COVER MATERIAL SHALL CONFORM TO THE APPROPRIATE SECTIONS OF THE "STANDARD SPECIFICATION" WITH THE FOLLOWING MODIFICATION: "COVER MATERIAL SHALL BE THE SAME AS USED FOR BEDDING AND SHALL CONFORM TO SECTION 8.43.2 (A). BEDDING AND COVER MATERIAL SHALL BE PLACED IN A MINIMUM OF THREE SEPARATE LIFTS, OR AS REQUIRED TO INSURE ADEQUATE COMPACTING OF THESE MATERIALS, WITH ONE LIFT OF BEDDING MATERIAL ENDING AT OR NEAR THE SPRINGLINE OF THE PIPE. THE CONTRACTOR SHALL TAKE CARE TO COMPLETELY WORK BEDDING MATERIAL UNDER THE HAUNCH OF THE PIPE TO PROVIDE ADEQUATE SIDE SUPPORT."

    BACKFILL - BACKFILL MATERIAL AND INSTALLATION SHALL BE IN ACCORDANCE CHAPTER 2.6.0 OF THE "STANDARD SPECIFICATIONS" AND ALL VILLAGE OF SOMERS SPECIFICATIONS. GRAVEL BACKFILL IS REQUIRED IN ALL PAVED AREAS AND TO A POINT 4 FEET BEYOND THE EDGE OF PAVEMENT. TRENCHES RUNNING PARALLEL TO AND LESS THAN 5 FEET FROM THE EDGE OF PAVEMENT SHALL ALSO REQUIRE GRAVEL BACKFILL. LANDSCAPED AREAS MAY BE BACKFILLED WITH EXCAVATED MATERIAL IN CONFORMANCE WITH SECTION 8.43.5 OF THE "STANDARD SPECIFICATIONS."

    MANHOLES - MANHOLES SHALL BE CONSTRUCTED IN ACCORDANCE WITH FILE NOS. 12, 13 AND 15 OF THE "STANDARD SPECIFICATIONS" AND ALL SPECIAL PROVISIONS OF THE VILLAGE OF SOMERS. STRUCTURE SHOP DRAWINGS SHALL BE SUBMITTED TO PINNACLE ENGINEERING GROUP FOR REVIEW AND APPROVAL PRIOR TO MANUFACTURING AND INSTALLATION.

    MANHOLE FRAMES AND COVERS - SEE DETAILS ON SHEET C-33 FOR CASTINGS.
18. WATER MAIN AND SANITARY SEWER SHALL BE INSULATED WHEREVER THE DEPTH OF COVER IS LESS THAN 6 FEET. INSULATION AND PLACING OF INSULATION SHALL CONFORM TO CHAPTER 4.17.0 "INSULATION" OF THE STANDARD SPECIFICATIONS FOR SEWER AND WATER CONSTRUCTION IN WISCONSIN 6TH EDITION UPDATED WITH ITS LATEST ADDENDUM (TYP.).
19. TRACER WIRE SHALL BE INSTALLED ON ALL NEW SANITARY LATERALS AND WATERMAINS. TRACER WIRE SHALL BE INSTALLED IN ACCORDANCE WITH THE PROVISIONS OF THESE CODE SECTIONS AS PER 182.0715(2R) OF THE STATUTES AND AS ALL VILLAGE OF SOMERS SPECIFICATIONS. THE TRACER WIRE FOR THE SANITARY SEWER LATERAL SHALL BE CONTINUOUS AND SHALL BE EXTENDED ABOVE GRADE VIA A 4-INCH PVC PIPE WITH SCREW-ON CAP ADJACENT TO THE PROPOSED TERMINATION POINT OF THE LATERAL FOR THE PROPOSED BUILDING.
20. SEE UTILITY PLANS AND CONSTRUCTION DETAILS FOR ADDITIONAL INFORMATION.


NORTH

GRAPHICAL SCALE (FEET)

0 1" = 100' 200'

LEGEND

- SANITARY SEWER MANHOLE
- STORM SEWER MANHOLE
- STORM SEWER INLET (ROUND CASTING)
- STORM SEWER INLET (RECTANGULAR CASTING)
- PRECAST CONCRETE FLARED END SECTION
- CLEANOUT
- VALVE BOX
- FIRE HYDRANT
- STORM SEWER
- SANITARY SEWER - PRIVATE
- SANITARY SEWER - PUBLIC
- W — WATERMAIN - PRIVATE
- W — WATERMAIN - PUBLIC
- FP — FIRE PROTECTION

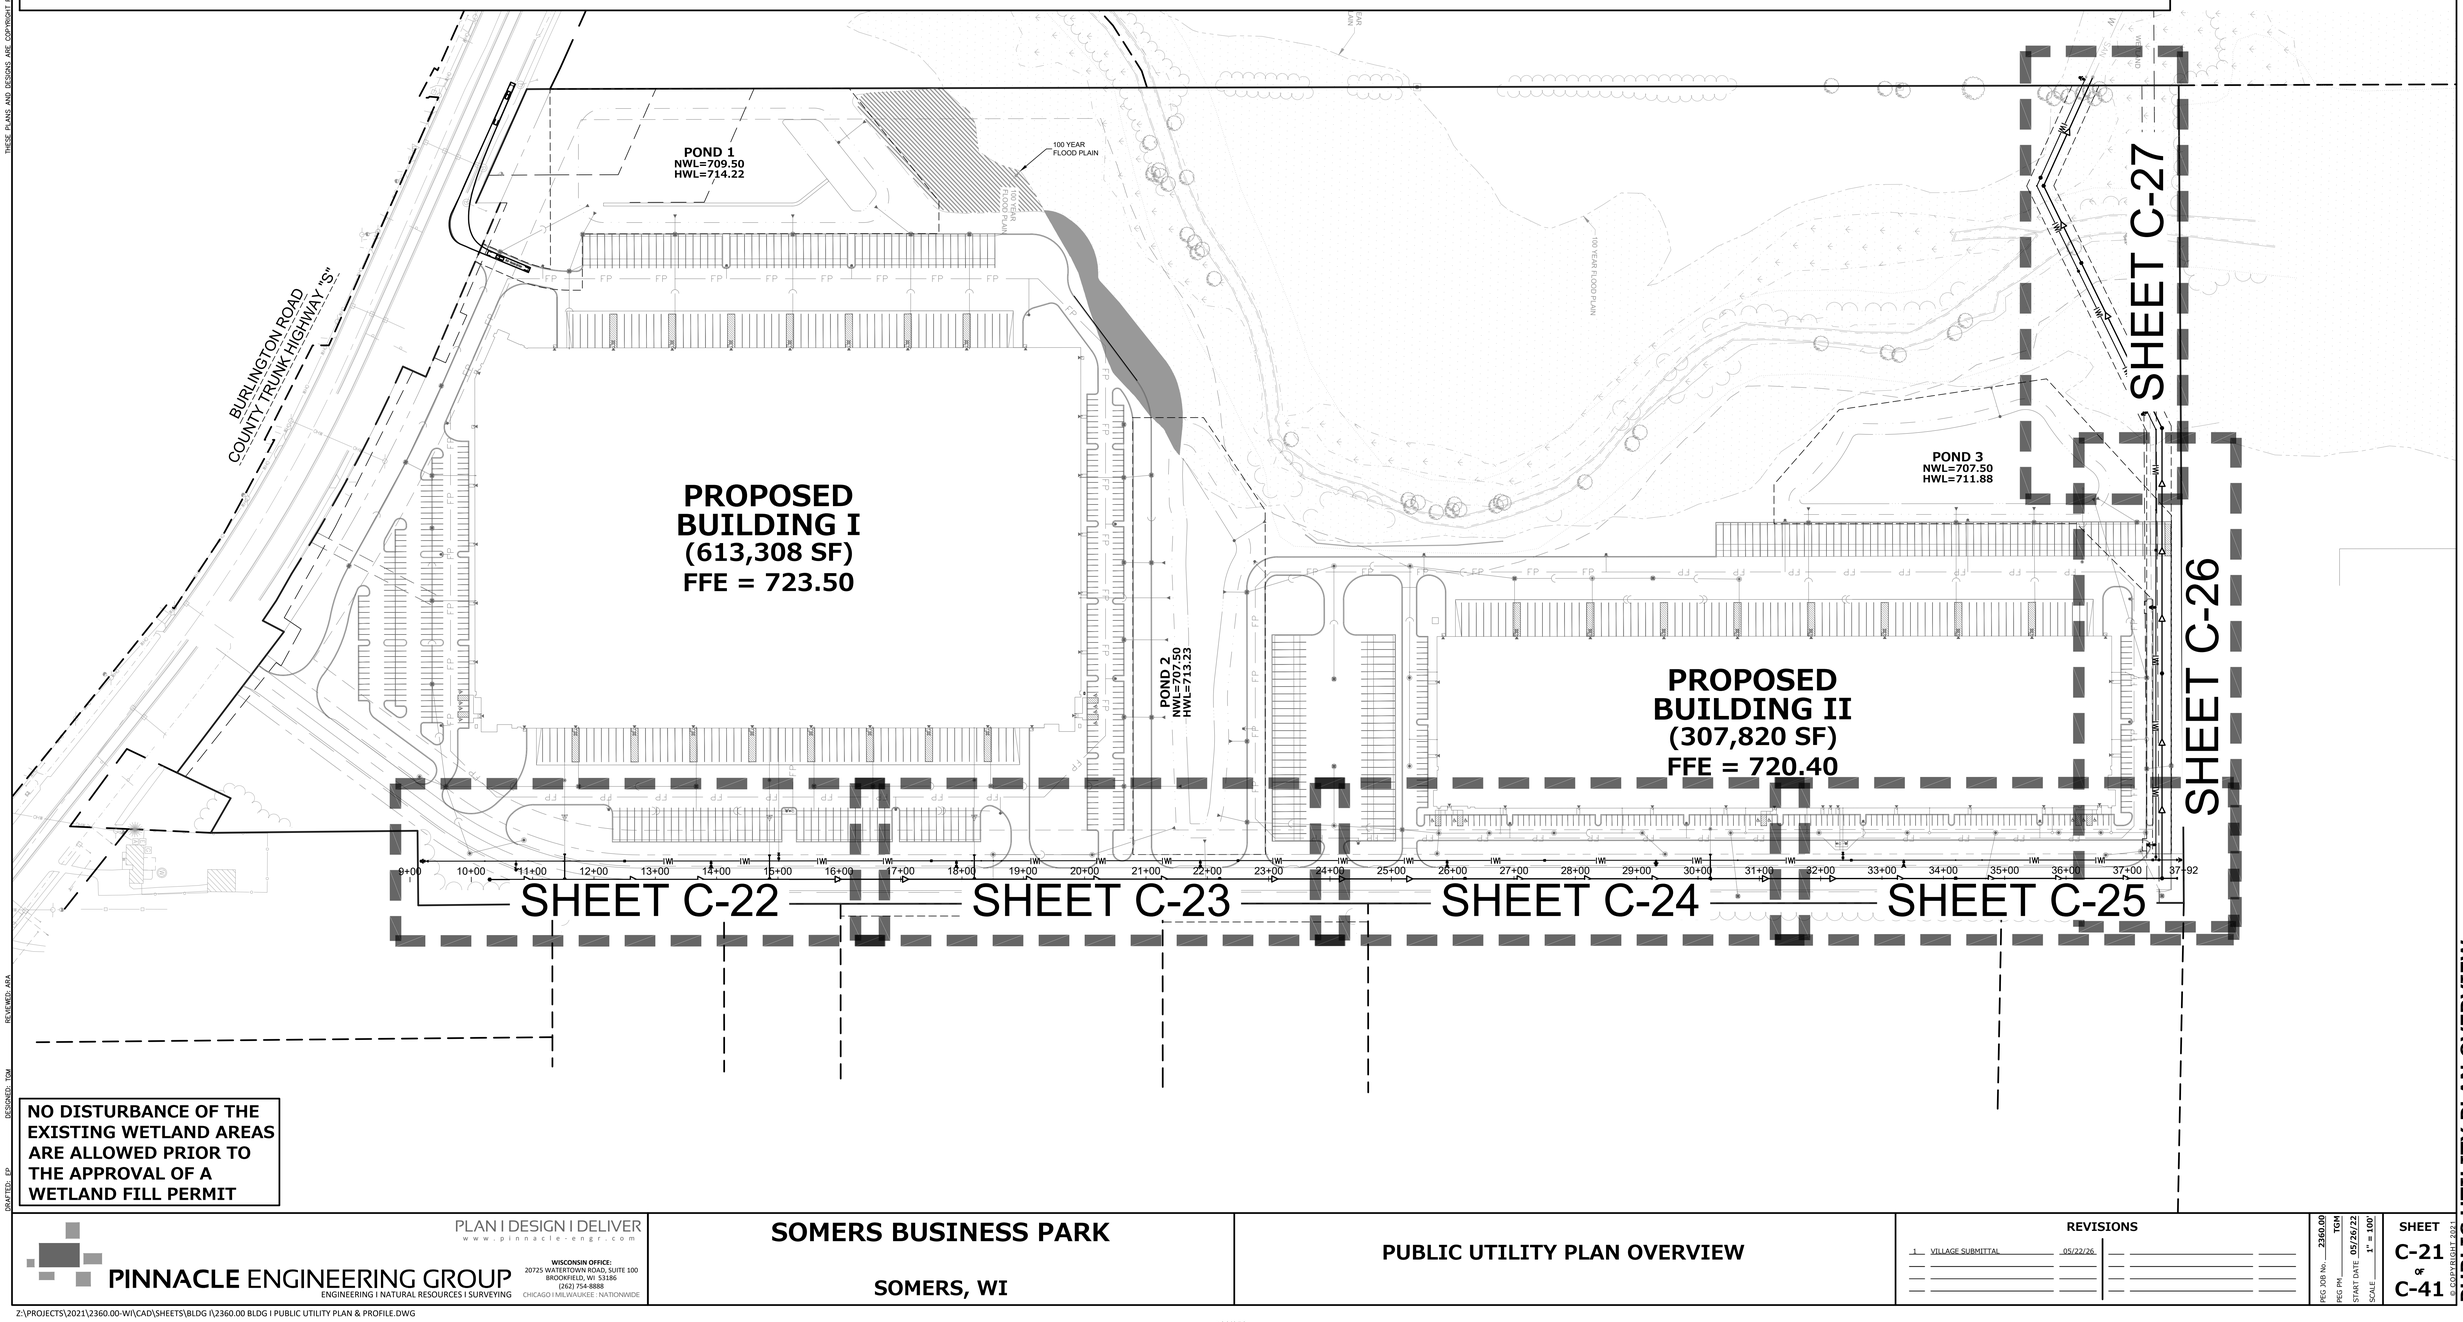

NO DISTURBANCE OF THE EXISTING WETLAND AREAS ARE ALLOWED PRIOR TO THE APPROVAL OF A WETLAND FILL PERMIT

REVIEWED: ARA
DESIGNED: TGM
DRAFTED: EP

PLAN | DESIGN | DELIVER
www.pinnacle-engr.com

PINNACLE ENGINEERING GROUP
ENGINEERING | NATURAL RESOURCES | SURVEYING

WISCONSIN OFFICE:
20725 WATERTOWN ROAD, SUITE 100
BROOKFIELD, WI 53186
(262) 754-8888
CHICAGO | MILWAUKEE - NATIONWIDE

SOMERS BUSINESS PARK

SOMERS, WI

PUBLIC UTILITY PLAN OVERVIEW

REVISIONS

1	VILLAGE SUBMITTAL	05/22/26			

PEG JOB No: 2360.00
PEG PM: TGM
START DATE: 09/26/22
SCALE: 1" = 100'

SHEET C-21 OF C-41

© COPYRIGHT 2021

PUBLIC UTILITY PLAN OVERVIEW

www.pinnacle-engr.com

Z:\PROJECTS\2021\2360.00-WI\CAD\SHEETS\BLDG I\2360.00 BLDG I PUBLIC UTILITY PLAN & PROFILE.DWG

THESE PLANS AND DESIGNS ARE COPYRIGHT PROTECTED AND MAY NOT BE USED IN WHOLE OR IN PART WITHOUT THE WRITTEN CONSENT OF PINNACLE ENGINEERING GROUP, LLC

www.pinnacle-engr.com

NORTH

GRAPHICAL SCALE (FEET)
0 1" = 20' 40'

STA. 16+50

6" X 12" REDUCER 53.0
6" G.V. 53.1
FH ASSEMBLY 53.2
6" X 12" TEE 51.0
9.4 L.F. 6" C-900 WM @ S=0.00%
FH ASSEMBLY 51.2
STA 10+72.82, 15.63' L
GROUND=723.84
NOZZLE=725.34
INV =715.83 (6" W)
5.0 L.F. 6" C-900 WM @ S=0.00%
6" G.V. 51.1
STA 10+72.95, -25.00' L
INV=715.83
SAN MH 29
SAN PLUG 28.1
STA 11+52.28, 41.71' L
INV=710.22 (10")
VERT 11.25° BEND 50.0
41.7 L.F. 10" PVC @ S=1.04%
SAN MH 28
12" G.V. 49.0
3.1 L.F. 6" C-900 WM @ S=0.00%
5.4 L.F. 6" C-900 WM @ S=0.00%
6" X 12" TEE 48.0
FH ASSEMBLY 48.2
STA 13+90.94, 21.48' L
GROUND=727.50
NOZZLE=729.00
INV =719.46 (6" W)
6" G.V. 48.1
STA 13+90.94, -26.86' L
INV=719.46
80.0' R.O.W.
SAN PLUG 27.1
STA 14+86.19, 40.00' L
INV=709.95 (10")
40.0 L.F. 10" PVC @ S=1.04%
SAN MH 27
PLUG & BUTTRESS 47.2
STA 15+01.28, -40.00' L
INV=719.28
6.0 L.F. 12" C-900 WM @ S=1.00%
12" G.V. 47.1
STA 15+01.28, -34.00' L
INV=719.34
4.0 L.F. 12" C-900 WM @ S=1.00%
12" X 12" TEE 47.0
9+00 10+00 11+00 12+00 13+00 14+00 15+00 16+00

MATCH LINE

131.3' OF SPOIL BACKFILL
618.8' OF GRANULAR BACKFILL

740 735 730 725 720 715 710 705 700 695 690

FH ASSEMBLY 53.2
STA 9+19, 30.0' LT
INV=719.98 (6")
6" G.V. 53.1
STA 9+23.19, -30.0' LT
INV=719.98 (6")
6" X 12" REDUCER 53.0
STA 9+28.19, 30.0' LT
INV=719.73 (12")
GRADE BREAK 52.0
STA 10+50.00, 0.0'
INV=714.50 (12")
INV=714.50 (10")
6" X 12" TEE 51.0
STA 10+72.95, 30.0' LT
INV=715.58 (12")
INV=715.58 (10")
INV=715.83 (6")
VERT 11.25° BEND 50.0
STA 11+52.28, 30.0' LT
INV=716.99 (12")
INV=716.99 (12")
12" G.V. 49.0
STA 12+49.07, 30.0' LT
INV=717.07 (12")
INV=717.07 (12")
6" X 12" TEE 48.0
STA 13+90.94, 30.0' LT
INV=719.45 (12")
INV=719.45 (12")
INV=719.46 (6")
12" X 12" TEE 47.0
STA 15+01.28, 30.0' LT
INV=719.28 (12")
INV=719.28 (12")
INV=719.38 (12")
1" = 5'
0
0 1" = 20'

EXISTING GROUND OVER SANITARY SEWER
PROPOSED GROUND OVER SANITARY SEWER
PROPOSED GROUND OVER WATER MAIN
6.0' MIN

93.9 L.F. 12" C-900 WM @ S=5.57%
5.0 L.F. 6" C-900 WM @ S=0.00%
5.0 L.F. 6" PVC @ S=0.00%
77.1 L.F. 12" C-900 WM @ S=1.72%
50.9 L.F. 12" C-900 WM @ S=2.11%
100.0 L.F. 12" C-900 WM @ S=0.17%
122.3 L.F. 10" PVC @ S=0.32%
6.1'
140.9 L.F. 12" C-900 WM @ S=1.69%
110.3 L.F. 12" C-900 WM @ S=0.16%
248.7 L.F. 12" C-900 WM @ S=0.93%
8.8'
333.9 L.F. 10" PVC @ S=0.32%
333.9 L.F. 10" PVC @ S=0.32%

SAN MH 29
STA 10+50.00, 0.0'
48" DIA
RIM=727.58
INV= 710.03 (10" N)
SAN MH 28
STA 11+52.28, 0.0'
48" DIA
RIM= 725.55
INV= 709.64 (10" S)
INV= 709.64 (10" W)
INV= 709.54 (10" N)
SAN MH 27
STA 14+86.19, 0.0' LT
48" DIA
RIM=727.87
INV= 709.47 (10" S)
INV= 709.47 (10" W)
INV= 709.37 (10" N)

EXISTING GROUND
PROPOSED GROUND OVER SANITARY SEWER

(726.11) (726.96) (727.85) (729.03) 727.78 (730.08) 723.57 (730.97) 725.50 (731.05) 726.50 (731.99) 726.99 (731.24) 727.36 (730.10) 727.71 (728.44) 728.05 (727.92) 728.10 (727.98) 727.73 (727.94) 727.24 (727.68) 726.74 (726.85) 726.24

9+00 9+50 10+00 10+50 11+00 11+50 12+00 12+50 13+00 13+50 14+00 14+50 15+00 15+50 16+00 16+50

REVIEWED: ABA
DESIGNED: TGM
DRAFTED: EP

PLAN | DESIGN | DELIVER
www.pinnacle-engr.com

PINNACLE ENGINEERING GROUP
ENGINEERING | NATURAL RESOURCES | SURVEYING

WISCONSIN OFFICE:
20725 WATERTOWN ROAD, SUITE 100
BROOKFIELD, WI 53186
(262) 754-8888
CHICAGO | MILWAUKEE : NATIONWIDE

SOMERS BUSINESS PARK

SOMERS, WI

PUBLIC UTILITY PLAN & PROFILE

REVISIONS

1	VILLAGE SUBMITTAL	05/22/26	

PEC JOB No: 2360.00
PEC PM: TGM
START DATE: 05/26/22
SCALE: 1" = 20'

SHEET
C-22
OF
C-41


© COPYRIGHT 2021


PUBLIC UTILITY PLAN & PROFILE

Z:\PROJECTS\2021\2360.00-WI\CAD\SHEETS\BLDG I\2360.00 BLDG I PUBLIC UTILITY PLAN & PROFILE.DWG

THESE PLANS AND DESIGNS ARE COPYRIGHT PROTECTED AND MAY NOT BE USED IN WHOLE OR IN PART WITHOUT THE WRITTEN CONSENT OF PINNACLE ENGINEERING GROUP, LLC

www.pinnacle-engr.com

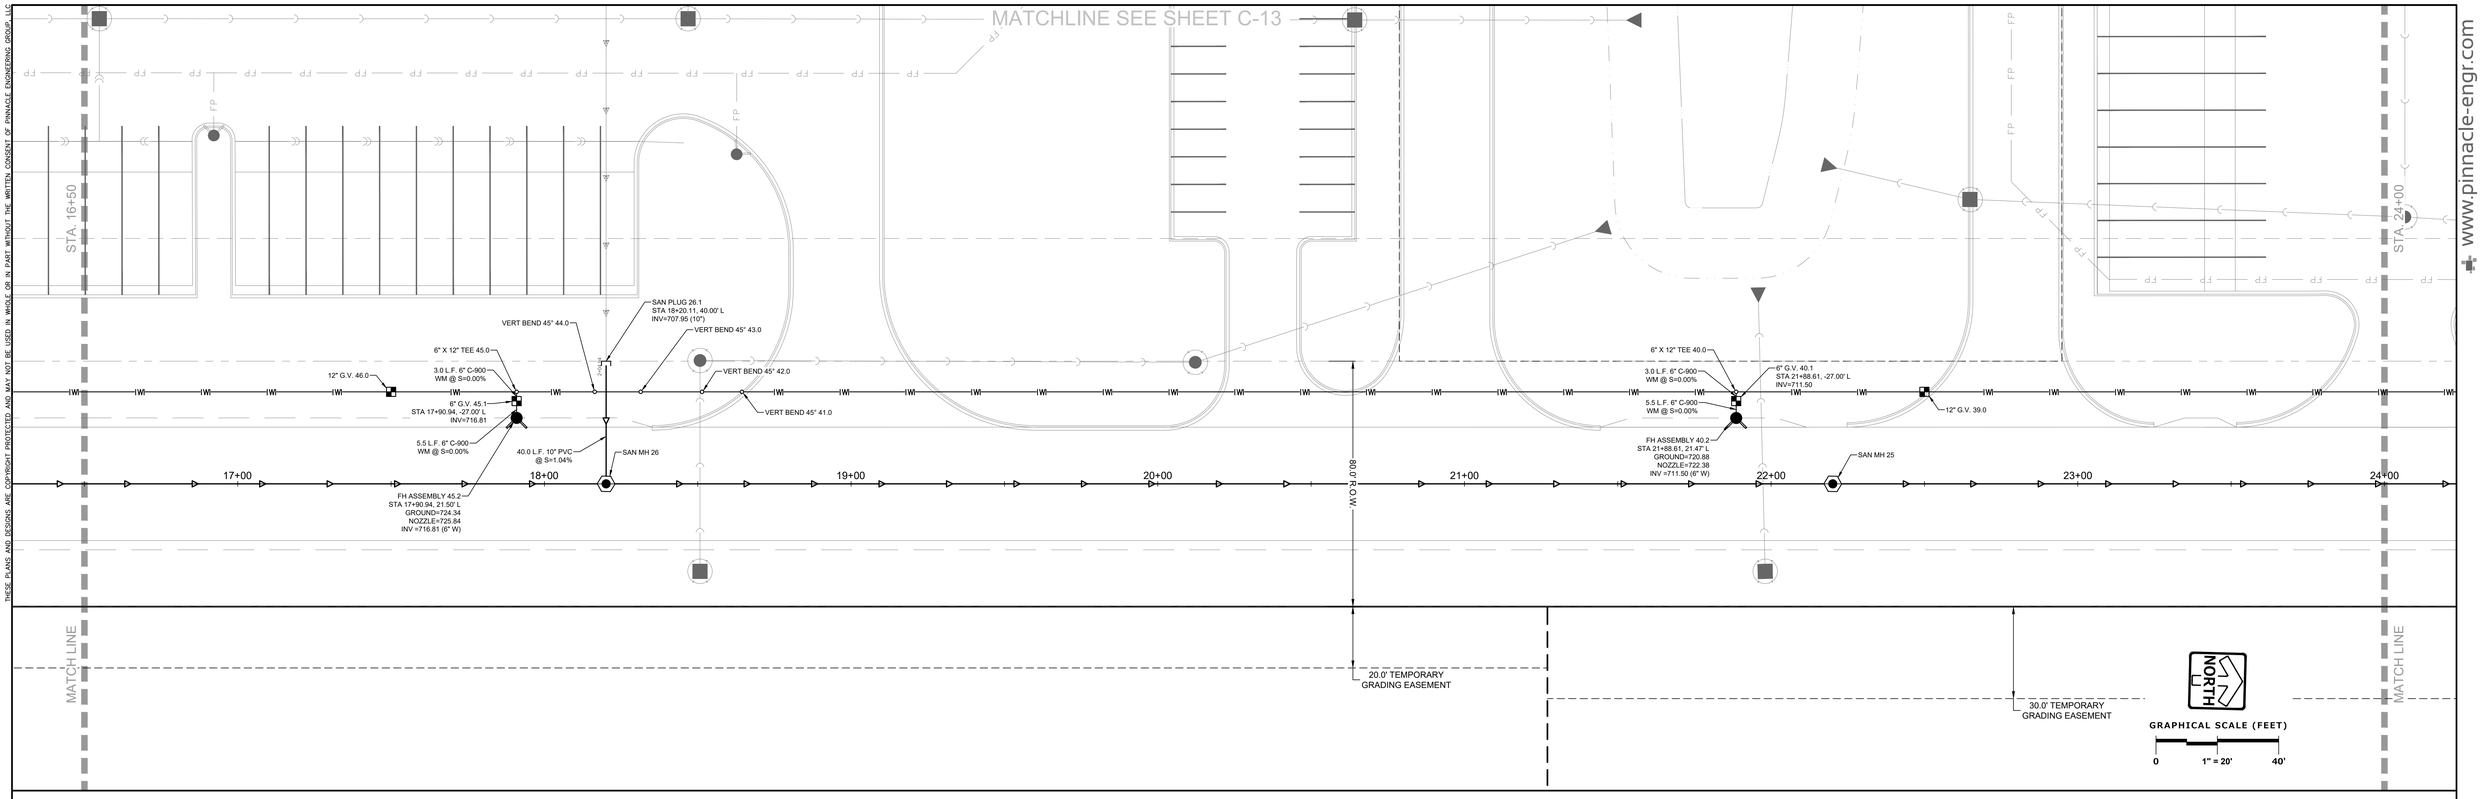

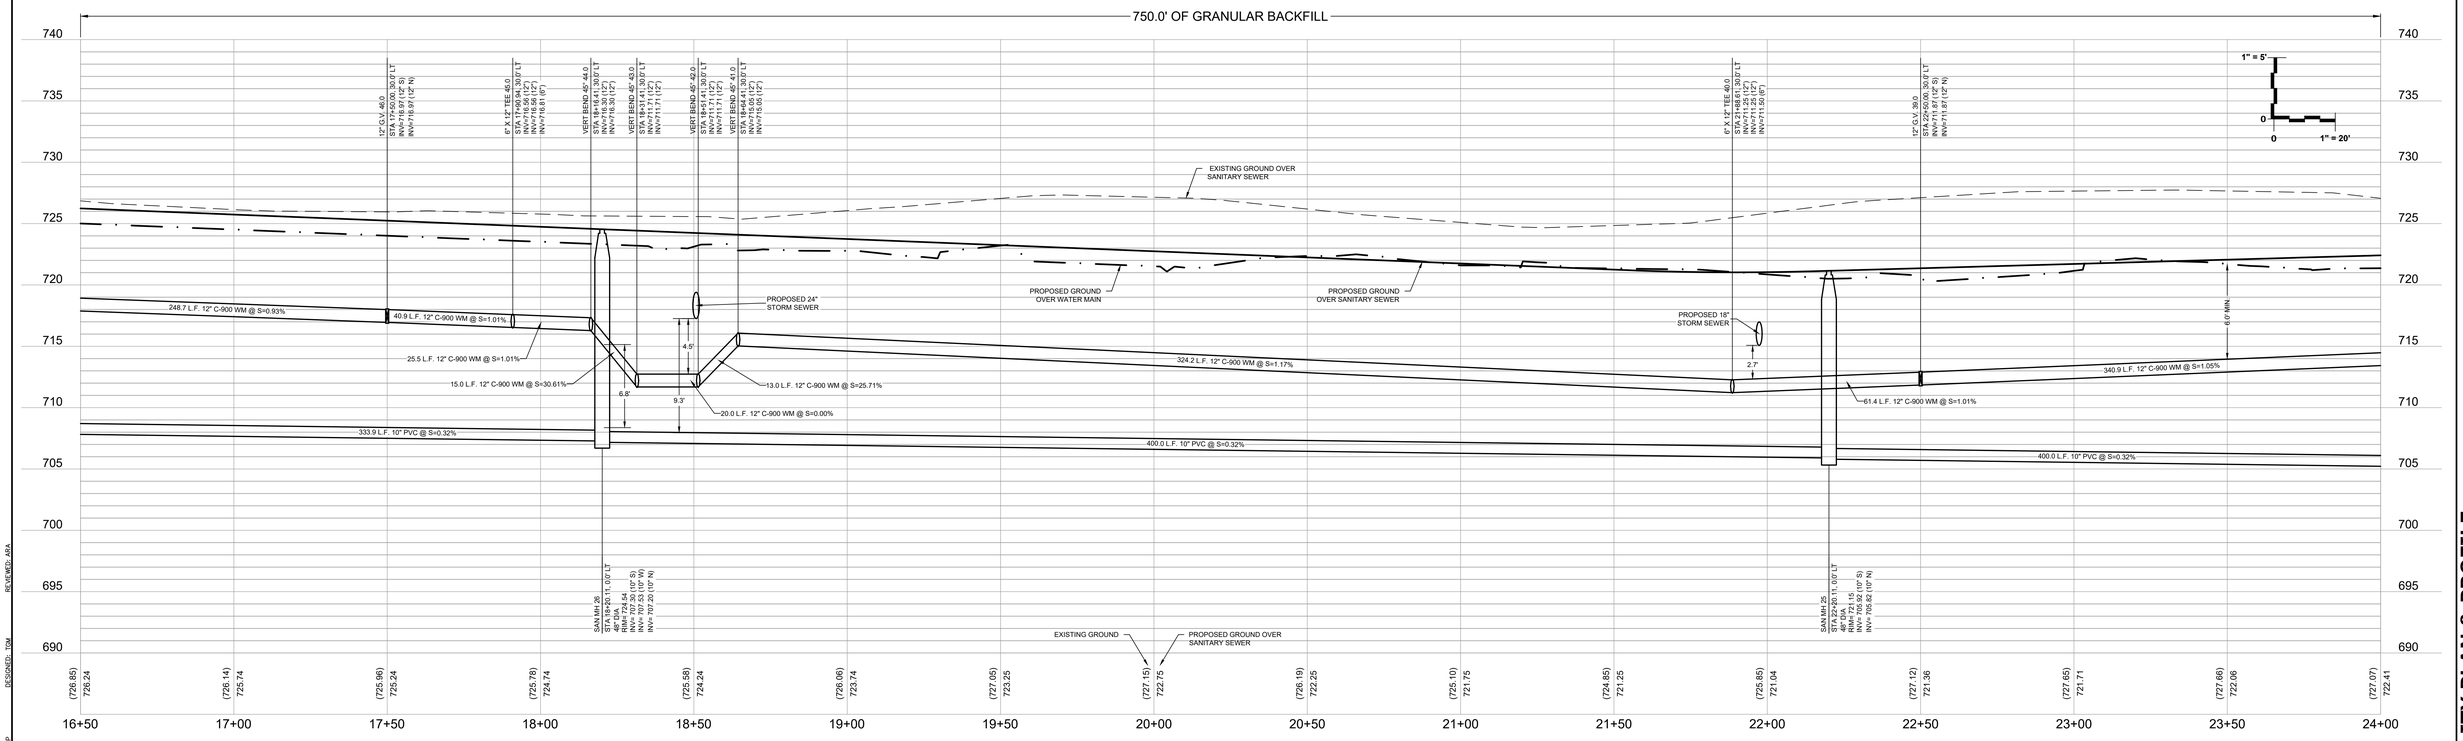

REVISED: ABA
DESIGNED: TGM
DRAFTED: EP

PLAN | DESIGN | DELIVER
www.pinnacle-engr.com

PINNACLE ENGINEERING GROUP
ENGINEERING | NATURAL RESOURCES | SURVEYING

WISCONSIN OFFICE:
20725 WATERTOWN ROAD, SUITE 100
BROOKFIELD, WI 53186
(262) 754-8888
CHICAGO | MILWAUKEE : NATIONWIDE

SOMERS BUSINESS PARK

SOMERS, WI

PUBLIC UTILITY PLAN & PROFILE

REVISIONS

1	VILLAGE SUBMITTAL	05/22/26

PEC JOB No: 2360.00
PEC PM: TGM
START DATE: 05/26/22
SCALE: 1" = 20'

SHEET
C-23
OF
C-41


PUBLIC UTILITY PLAN & PROFILE


© COPYRIGHT 2021

Z:\PROJECTS\2021\2360.00-WI\CAD\SHEETS\BLDG I\2360.00 BLDG I PUBLIC UTILITY PLAN & PROFILE.DWG

THESE PLANS AND DESIGNS ARE COPYRIGHT PROTECTED AND MAY NOT BE USED IN WHOLE OR IN PART WITHOUT THE WRITTEN CONSENT OF PINNACLE ENGINEERING GROUP, LLC

www.pinnacle-engr.com

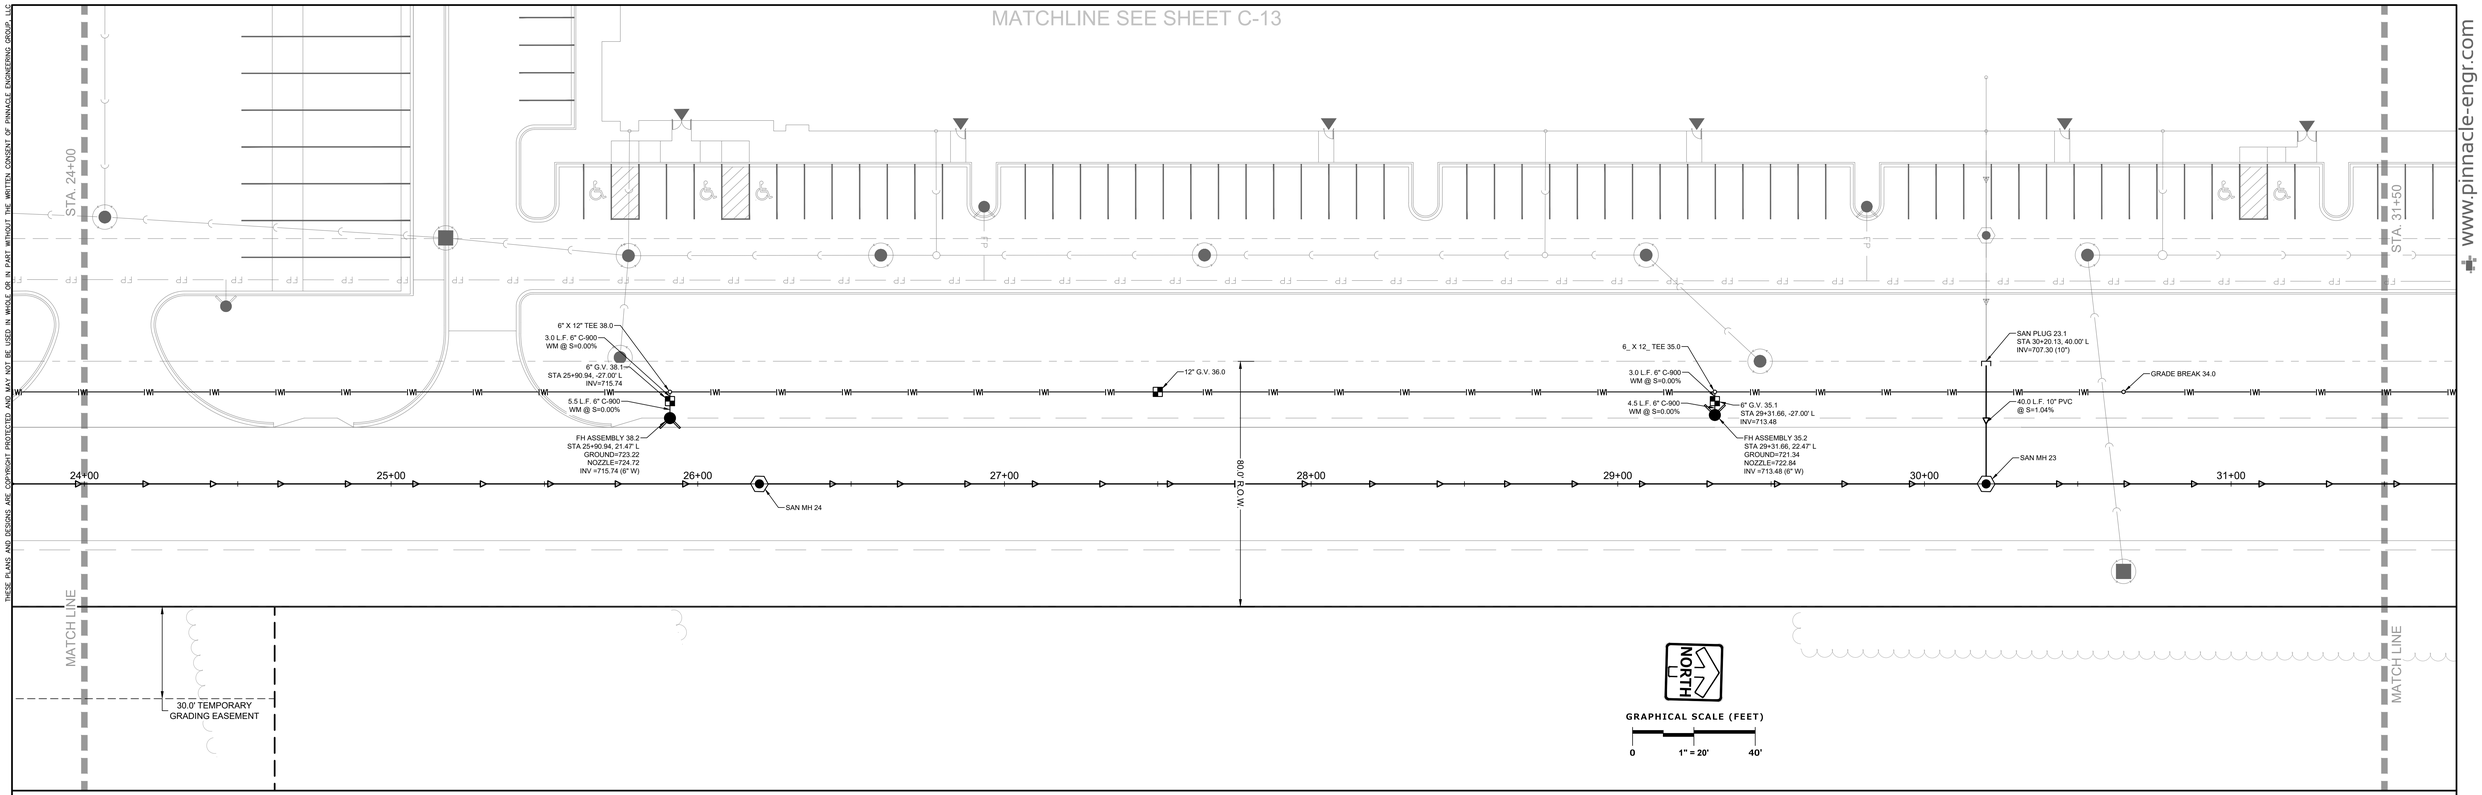

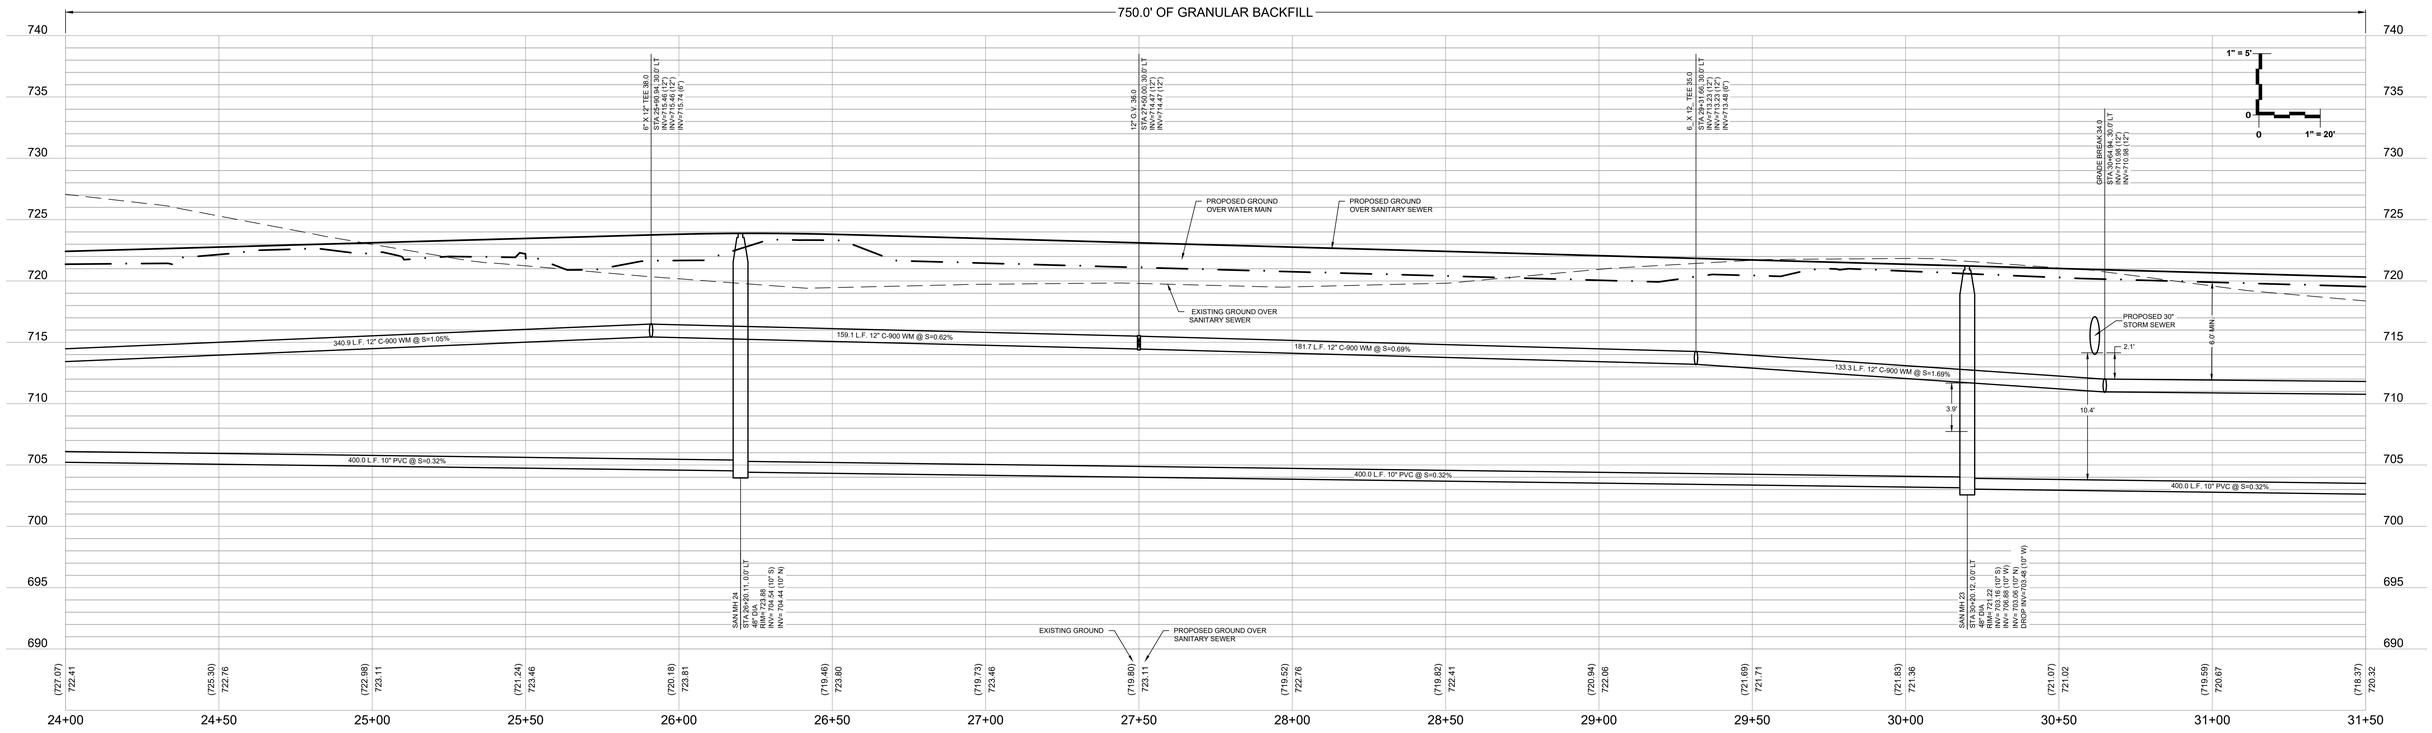

REVISED: ABA
DESIGNED: TGM
DRAFTED: EP

PLAN | DESIGN | DELIVER
www.pinnacle-engr.com

PINNACLE ENGINEERING GROUP
ENGINEERING | NATURAL RESOURCES | SURVEYING

WISCONSIN OFFICE:
20725 WATERTOWN ROAD, SUITE 100
BROOKFIELD, WI 53186
(262) 754-8888
CHICAGO | MILWAUKEE : NATIONWIDE

SOMERS BUSINESS PARK

SOMERS, WI

PUBLIC UTILITY PLAN & PROFILE

REVISIONS

1	VILLAGE SUBMITTAL	05/22/26	

PEC JOB No: 2360.00
PEC PM: TGM
START DATE: 05/26/22
SCALE: 1" = 20'

SHEET
C-24
OF
C-41


© COPYRIGHT 2021


PUBLIC UTILITY PLAN & PROFILE

Z:\PROJECTS\2021\2360.00-WI\CAD\SHEETS\BLDG I\2360.00 BLDG I PUBLIC UTILITY PLAN & PROFILE.DWG

THESE PLANS AND DESIGNS ARE COPYRIGHT PROTECTED AND MAY NOT BE USED IN WHOLE OR IN PART WITHOUT THE WRITTEN CONSENT OF PINNACLE ENGINEERING GROUP, LLC

www.pinnacle-engr.com

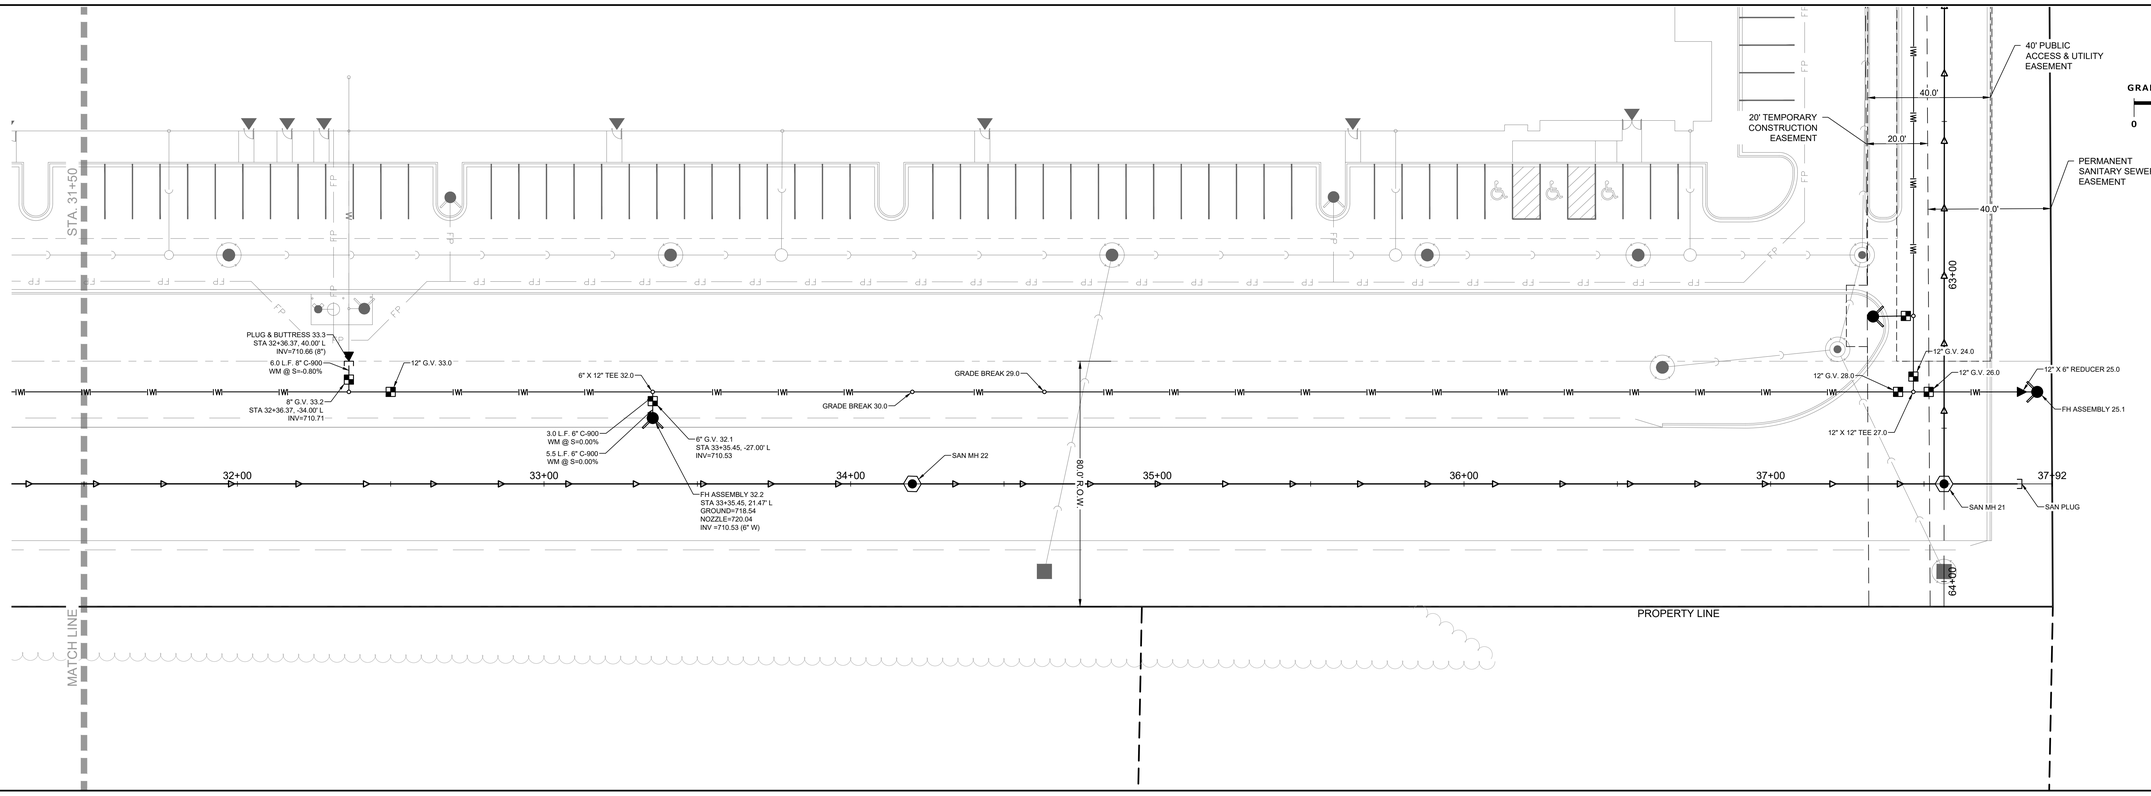

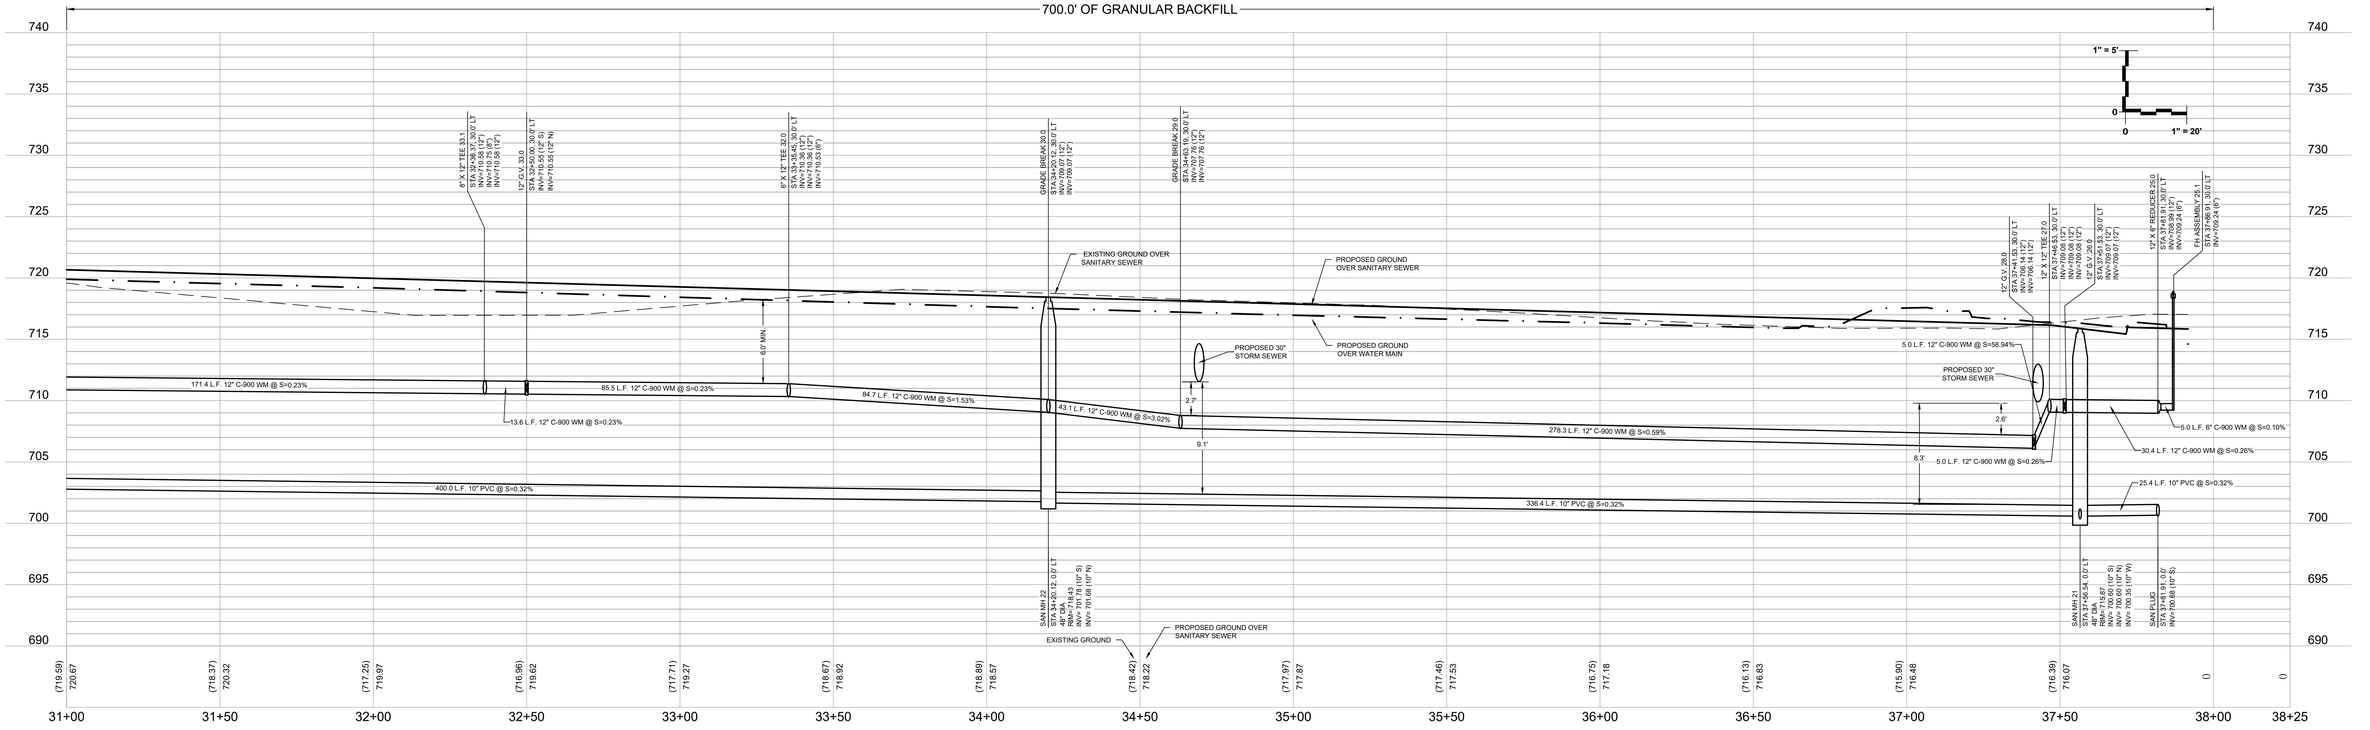

REVISED: ABA
DESIGNED: TGM
DRAFTED: EP

PLAN | DESIGN | DELIVER
www.pinnacle-engr.com

PINNACLE ENGINEERING GROUP
ENGINEERING | NATURAL RESOURCES | SURVEYING

WISCONSIN OFFICE:
20725 WATERTOWN ROAD, SUITE 100
BROOKFIELD, WI 53186
(262) 754-8888
CHICAGO | MILWAUKEE : NATIONWIDE

SOMERS BUSINESS PARK

SOMERS, WI

PUBLIC UTILITY PLAN & PROFILE

REVISIONS

1	VILLAGE SUBMITTAL	05/22/26	

PEC JOB No: 2360.00
PEC PM: TGM
START DATE: 05/26/22
SCALE: 1" = 20'


SHEET
C-25
OF
C-41


© COPYRIGHT 2021

PUBLIC UTILITY PLAN & PROFILE

Z:\PROJECTS\2021\2360.00-WI\CAD\SHEETS\BLDG I\2360.00 BLDG I PUBLIC UTILITY PLAN & PROFILE.DWG

THESE PLANS AND DESIGNS ARE COPYRIGHT PROTECTED AND MAY NOT BE USED IN WHOLE OR IN PART WITHOUT THE WRITTEN CONSENT OF PINNACLE ENGINEERING GROUP, LLC

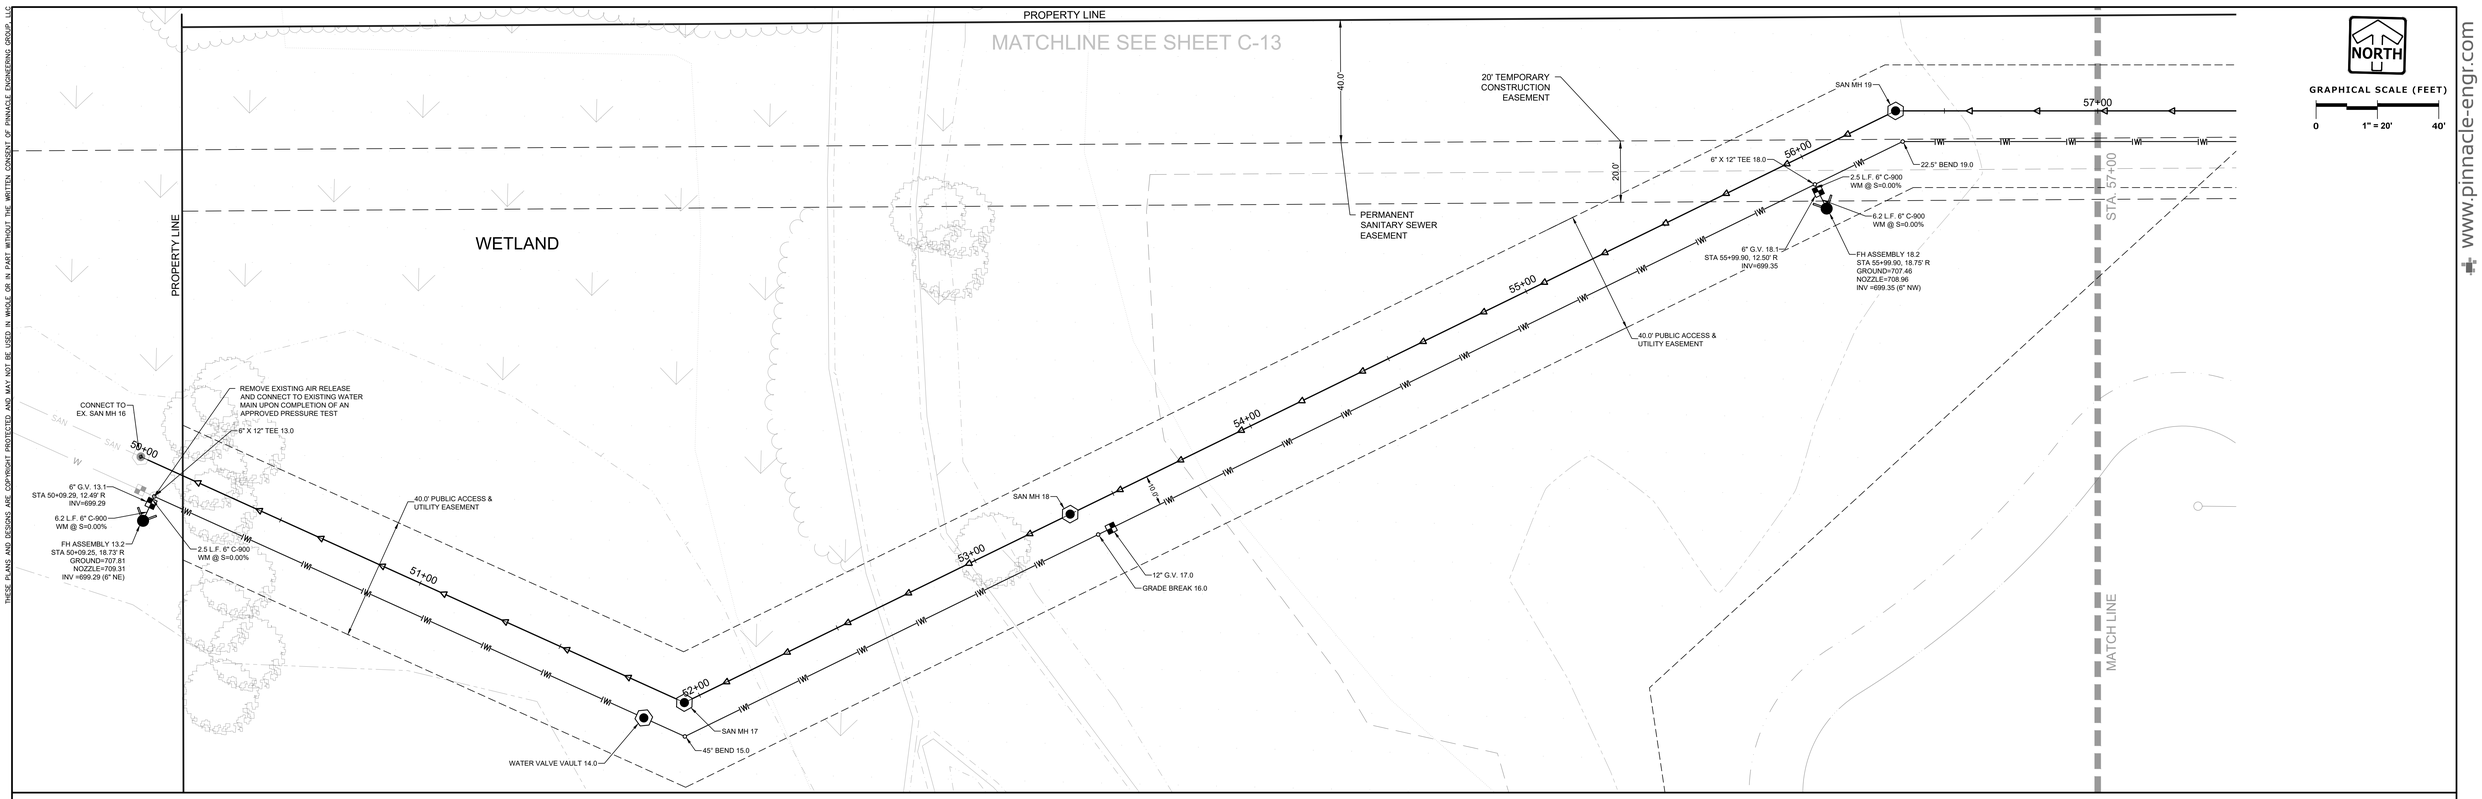

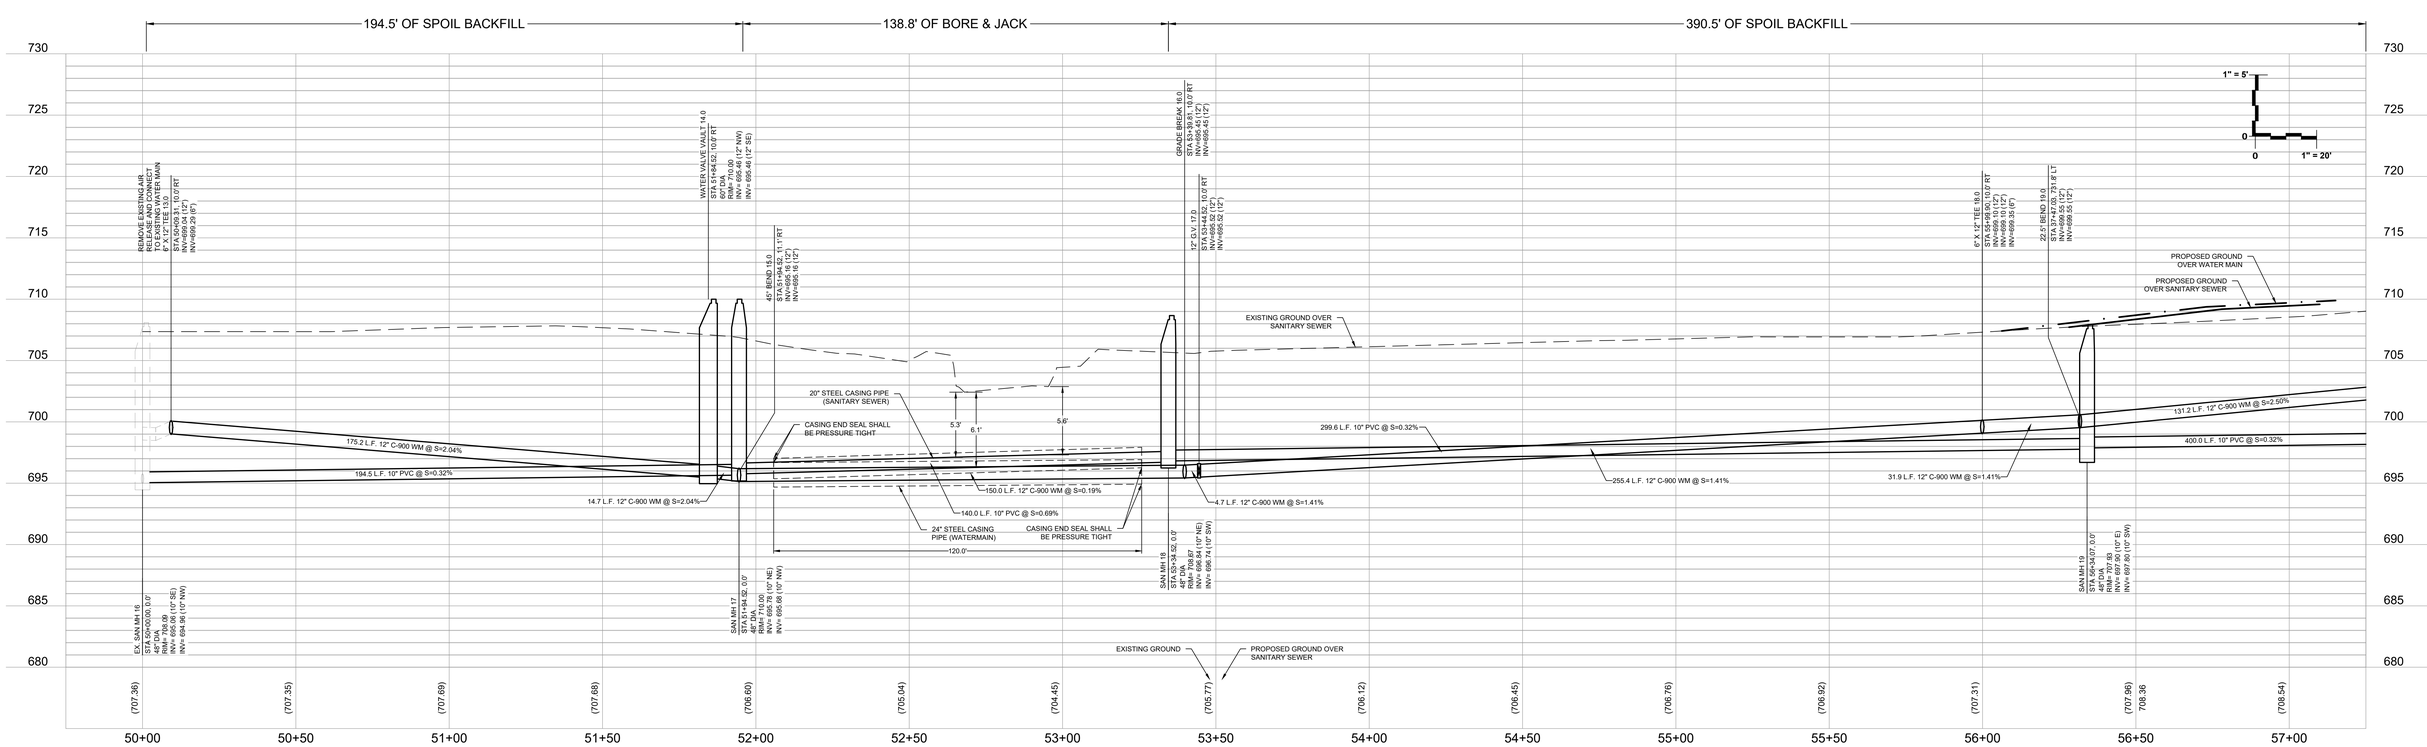

REVIEWED: ABA
DESIGNED: TGM
DRAFTED: EP

PLAN I DESIGN I DELIVER
www.pinnacle-engr.com

PINNACLE ENGINEERING GROUP
ENGINEERING I NATURAL RESOURCES I SURVEYING

WISCONSIN OFFICE:
20725 WATERTOWN ROAD, SUITE 100
BROOKFIELD, WI 53186
(262) 754-8888
CHICAGO I MILWAUKEE : NATIONWIDE

SOMERS BUSINESS PARK

SOMERS, WI

PUBLIC UTILITY PLAN & PROFILE

REVISIONS

1	VILLAGE SUBMITTAL	05/22/26			

PEG JOB No: 2360.00
PEG PM: TGM
START DATE: 05/26/22
SCALE: 1" = 20'

SHEET
C-26
OF
C-41

© COPYRIGHT 2021

PUBLIC UTILITY PLAN & PROFILE

www.pinnacle-engr.com

Z:\PROJECTS\2021\2360.00-WI\CAD\SHEETS\BLDG I\2360.00 BLDG I PUBLIC UTILITY PLAN & PROFILE.DWG

THESE PLANS AND DESIGNS ARE COPYRIGHT PROTECTED AND MAY NOT BE USED IN WHOLE OR IN PART WITHOUT THE WRITTEN CONSENT OF PINNACLE ENGINEERING GROUP, LLC

www.pinnacle-engr.com

NORTH

GRAPHICAL SCALE (FEET)
0 1" = 20' 40'

STA 57+00

MATCH LINE

PERMANENT SANITARY SEWER EASEMENT

PROPERTY LINE

40' PUBLIC ACCESS & UTILITY EASEMENT

57+00 58+00 59+00 60+00 61+00 62+00 63+00 64+00

GRADE BREAK 20.0

40.0'

10.0'

20.0'

12" G.V. 21.0

20' TEMPORARY CONSTRUCTION EASEMENT

6" X 12" TEE 22.0

2.5 L.F. 6" C-900 WM @ S=0.00%

6.2 L.F. 6" C-900 WM @ S=0.00%

6" G.V. 22.1
STA 59+26.41, 12.50' R
INV=709.15

FH ASSEMBLY 22.2
STA 59+26.37, 18.74' R
GROUND=716.75
NOZZLE=718.25
INV =709.15 (6" N)

SAN MH 20

SAN MH 21

37+92

37+00

6" X 12" TEE 23.0

2.5 L.F. 6" C-900 WM @ S=0.00%

10.7 L.F. 6" C-900 WM @ S=0.00%

6" G.V. 23.1
STA 63+13.41, 12.50' R
INV=710.24

FH ASSEMBLY 23.2
STA 63+13.60, 23.19' R
GROUND=718.01
NOZZLE=719.51
INV =710.24 (6" N)

12" X 12" TEE 27.0

12" G.V. 24.0

PROPERTY LINE

125.0' OF SPOIL BACKFILL

625.0' OF GRANULAR BACKFILL

735 730 725 720 715 710 705 700 695 690 685

1" = 5'
0
1" = 20'

GRADE BREAK 20.0
STA 57+47.57, 10.0' RT
INV=702.83 (12")
INV=701.83 (18")

12" G.V. 21.0
STA 58+13.57, 10.0' RT
INV=705.34 (12")
INV=705.34 (12")

6" X 12" TEE 22.0
STA 59+26.42, 10.0' RT
INV=708.90 (12")
INV=709.15 (6")

PROPOSED GROUND OVER WATER MAIN

PROPOSED GROUND OVER SANITARY SEWER

PROPOSED 10" STORM SEWER

EXISTING GROUND OVER SANITARY SEWER

2.9'

12.8'

387.0 L.F. 12" C-900 WM @ S=0.26%

93.2 L.F. 12" C-900 WM @ S=3.82%

65.6 L.F. 12" C-900 WM @ S=3.82%

131.2 L.F. 12" C-900 WM @ S=2.50%

400.0 L.F. 10" PVC @ S=0.32%

334.1 L.F. 10" PVC @ S=0.32%

19.8 L.F. 12" C-900 WM @ S=3.27%

5.0 L.F. 12" C-900 WM @ S=3.27%

SAN MH 20
STA 60+34.01, 0.0'
48" DIA
INlet= 717.56
INV= 699.68 (10" E)
INV= 699.18 (10" W)

SAN MH 21
STA 63+68.17, 0.0'
48" DIA
RIM= 715.87
INV= 700.00 (10" S)
INV= 700.00 (10" N)
INV= 700.35 (10" W)

EXISTING GROUND

PROPOSED GROUND OVER SANITARY SEWER

(708.54) (709.47) (710.21) 714.30 (710.59) 714.81 (711.05) 715.55 (711.78) 716.16 (712.76) 717.05 (714.05) 717.05 (714.94) 718.25 (715.54) 717.75 (715.89) 717.55 (715.80) 718.05 (715.37) 717.37 (716.31) 715.72 (716.87) 715.58

57+00 57+50 58+00 58+50 59+00 59+50 60+00 60+50 61+00 61+50 62+00 62+50 63+00 63+50 64+00

REVIEWED: ABA
DESIGNED: TDM
DRAFTED: EP

PLAN I DESIGN I DELIVER
www.pinnacle-engr.com

PINNACLE ENGINEERING GROUP
ENGINEERING I NATURAL RESOURCES I SURVEYING

WISCONSIN OFFICE:
20725 WATERTOWN ROAD, SUITE 100
BROOKFIELD, WI 53186
(262) 754-8888
CHICAGO I MILWAUKEE : NATIONWIDE

SOMERS BUSINESS PARK

SOMERS, WI

PUBLIC UTILITY PLAN & PROFILE

REVISIONS

1	VILLAGE SUBMITTAL	05/22/26

PEG JOB No. 2360.00
PEG PM TDM
START DATE 05/26/22
SCALE 1" = 20'

SHEET
C-27
of
C-41

© COPYRIGHT 2021

PUBLIC UTILITY PLAN & PROFILE

Z:\PROJECTS\2021\2360.00-WI\CAD\SHEETS\BLDG I\2360.00 BLDG I PUBLIC UTILITY PLAN & PROFILE.DWG

THESE PLANS AND DESIGNS ARE COPYRIGHT PROTECTED AND MAY NOT BE USED IN WHOLE OR IN PART WITHOUT THE WRITTEN CONSENT OF PINNACLE ENGINEERING GROUP, LLC

LEGEND

- PROPOSED CONTOUR
- SF — SILT FENCE
- STRAW WATTLE
- STRAW WATTLE - DITCH CHECK
- STRAW WATTLE - CULVERT PIPE CHECK
- INLET PROTECTION
- RIPRAP
- TEMPORARY DIVERSION BERM/SWALE
- CONSTRUCTION ENTRANCE
- HYDROSEED (PER MANUFACTURER SPECIFICATIONS)
- EROSION CONTROL BLANKET

GENERAL EROSION AND SEDIMENT CONTROL NOTES

1. ALL CONSTRUCTION SHALL ADHERE TO THE REQUIREMENTS SET FORTH IN EPA'S NATIONAL POLLUTANT DISCHARGE ELIMINATION SYSTEM (NPDES) STORMWATER GENERAL PERMIT ("WPDES" PERMIT NO. WI-S067831-4) FOR CONSTRUCTION SITE LAND DISTURBANCE ACTIVITIES. ALL EROSION AND SEDIMENT CONTROL MEASURES ARE TO BE CONSTRUCTED AND MAINTAINED IN ACCORDANCE WITH LOCAL, STATE AND FEDERAL TECHNICAL STANDARDS AND PROVISIONS IN EFFECT AT THE TIME OF CONSTRUCTION. THESE PROCEDURES AND STANDARDS SHALL BE REFERRED TO AS BEST MANAGEMENT PRACTICES (BMP'S). IT IS THE RESPONSIBILITY OF ALL CONTRACTORS ASSOCIATED WITH THE PROJECT TO OBTAIN A COPY OF, AND UNDERSTAND, THE BMP'S PRIOR TO THE START OF CONSTRUCTION ACTIVITIES. ALL NECESSARY PERMITS MUST BE OBTAINED FROM THE VILLAGE AND OTHER LOCAL, STATE, AND FEDERAL AGENCIES PRIOR TO PERFORMING ANY EARTHWORK OR WORK IN THE VILLAGE RIGHT-OF-WAY.
2. THE EROSION CONTROL MEASURES INDICATED ON THE PLANS ARE THE MINIMUM REQUIREMENTS. ADDITIONAL CONTROL MEASURES AS DIRECTED BY OWNER/ENGINEER OR GOVERNING AGENCIES SHALL BE INSTALLED WITHIN 24 HOURS OF REQUEST.
3. MODIFICATIONS TO THE APPROVED SWPPP IN ORDER TO MEET UNFORESEEN FIELD CONDITIONS ARE ALLOWED IF MODIFICATIONS CONFORM TO BMP'S. ALL MODIFICATIONS MUST BE APPROVED BY OWNER/ENGINEER/GOVERNING AGENCY PRIOR TO DEVIATION OF THE APPROVED PLAN.
4. INSTALL PERIMETER EROSION CONTROL MEASURES (SUCH AS CONSTRUCTION ENTRANCES, SILT FENCE AND EXISTING INLET PROTECTION) PRIOR TO ANY SITE WORK, INCLUDING GRADING OR DISTURBANCE OF EXISTING SURFACE COVER, AS SHOWN ON PLAN IN ORDER TO PROTECT ADJACENT PROPERTIES/STORM SEWER SYSTEMS FROM SEDIMENT TRANSPORT.
5. CONSTRUCTION ENTRANCES SHALL BE INSTALLED AT ALL LOCATIONS OF VEHICLE INGRESS/EGRESS POINTS. CONTRACTOR IS RESPONSIBLE TO COORDINATE LOCATION(S) WITH THE PROPER AUTHORITIES, PROVIDE NECESSARY FEES AND OBTAIN ALL REQUIRED APPROVALS OR PERMITS. ADDITIONAL CONSTRUCTION ENTRANCES OTHER THAN AS SHOWN ON THE PLANS MUST BE APPROVED BY THE APPLICABLE GOVERNING AGENCIES PRIOR TO INSTALLATION.
6. PAVED SURFACES ADJACENT TO CONSTRUCTION ENTRANCES SHALL BE SWEPT AND/OR SCRAPED TO REMOVE ACCUMULATED SOIL, DIRT AND/OR DUST IMMEDIATELY AND AS REQUESTED BY THE GOVERNING AGENCIES.
7. ALL EXISTING STORM SEWER FACILITIES THAT WILL COLLECT RUNOFF FROM DISTURBED AREAS SHALL BE PROTECTED TO TO PREVENT SEDIMENT DEPOSITION WITHIN STORM SEWER SYSTEMS. INLET PROTECTION SHALL BE IMMEDIATELY FITTED AT THE INLET OF ALL INSTALLED STORM SEWER AND SILT FENCE SHALL BE IMMEDIATELY FITTED AT ALL INSTALLED CULVERT INLETS . ALL INLETS, STRUCTURES, PIPES, AND SWALES SHALL BE KEPT CLEAN AND FREE OF SEDIMENTATION AND DEBRIS.
8. EROSION CONTROL FOR UTILITY CONSTRUCTION (STORM SEWER, WATER MAIN, ETC.) OUTSIDE OF THE PERIMETER CONTROLS SHALL INCORPORATE THE FOLLOWING:

   PLACE EXCAVATED TRENCH MATERIAL ON THE HIGH SIDE OF THE TRENCH.

   BACKFILL, COMPACT AND STABILIZE THE TRENCH IMMEDIATELY AFTER PIPE CONSTRUCTION.

   DISCHARGE TRENCH WATER INTO A SEDIMENTATION BASIN OR FILTERING TANK IN ACCORDANCE WITH BMP'S PRIOR TO RELEASE INTO STORM SEWER OR DITCHES.
9. AT A MINIMUM, SEDIMENT BASINS AND NECESSARY TEMPORARY DRAINAGE PROVISIONS SHALL BE CONSTRUCTED AND OPERATIONAL BEFORE BEGINNING OF SIGNIFICANT MASS GRADING OPERATIONS TO PREVENT OFFSITE DISCHARGE OF UNTREATED RUNOFF.
10. ALL WATERCOURSES AND WETLANDS SHALL BE PROTECTED WITH SILT FENCE TO PREVENT ANY DIRECT DISCHARGE FROM DISTURBED SOILS.
11. ALL TEMPORARY AND PERMANENT EROSION CONTROL MEASURES MUST BE MAINTAINED AND REPAIRED AS NEEDED. THE GENERAL CONTRACTOR WILL BE RESPONSIBLE FOR INSPECTION AND REPAIR DURING CONSTRUCTION. THE OWNER WILL BE RESPONSIBLE IF EROSION CONTROL IS REQUIRED AFTER THE CONTRACTOR HAS COMPLETED THE PROJECT.
12. TOPSOIL STOCKPILES SHALL HAVE A BERM OR TRENCH AROUND THE CIRCUMFERENCE AND PERIMETER SILT FENCE TO CONTROL SILT. IF TOPSOIL STOCKPILE REMAINS UNDISTURBED FOR MORE THAN SEVEN (7) DAYS, TEMPORARY SEEDING AND STABILIZATION IS REQUIRED.
13. EROSION CONTROL MEASURES TEMPORARILY REMOVED FOR UNAVOIDABLE CONSTRUCTION ACTIVITIES SHALL BE IN WORKING ORDER IMMEDIATELY FOLLOWING COMPLETION OF SUCH ACTIVITIES OR PRIOR TO THE COMPLETION OF EACH WORK DAY, WHICH EVER OCCURS FIRST.
14. MAINTAIN SOIL EROSION CONTROL DEVICES THROUGH THE DURATION OF THIS PROJECT. ALL TEMPORARY EROSION AND SEDIMENT CONTROL MEASURES SHALL BE REMOVED WITHIN THIRTY (30) DAYS AFTER FINAL SITE STABILIZATION IS ACHIEVED OR AFTER THE TEMPORARY MEASURES ARE NO LONGER NEEDED. DISTURBANCES ASSOCIATED WITH EROSION CONTROL REMOVAL SHALL BE IMMEDIATELY STABILIZED.
15. PUMPS MAY BE USED AS BYPASS DEVICES. IN NO CASE SHALL PUMPED WATER BE DIVERTED OUTSIDE THE PROJECT LIMITS. PUMP DISCHARGE SHALL BE DIRECTED INTO AN APPROVED FILTER BAG OR APPROVED SETTLING DEVICE.
16. GRADING EFFORTS SHALL BE CONDUCTED IN SUCH A MANNER AS TO MINIMIZE EROSION. EROSION AND SEDIMENT CONTROL MEASURES SHALL CONSIDER THE TIME OF YEAR, SITE CONDITIONS, AND THE USE OF TEMPORARY OR PERMANENT MEASURES. ALL DISTURBED AREAS THAT WILL NOT BE WORKED FOR A PERIOD OF FOURTEEN (14) DAYS REQUIRE TEMPORARY SEEDING FOR EROSION CONTROL. SEEDING FOR EROSION CONTROL SHALL BE IN ACCORDANCE WITH TECHNICAL STANDARDS.
17. ALL DISTURBED SLOPES EXCEEDING 4:1, SHALL BE STABILIZED WITH NORTH AMERICAN GREEN S75BN EROSION MATTING (OR APPROVED EQUAL) AND ALL CHANNELS SHALL BE STABILIZED WITH NORTH AMERICAN GREEN C125BN (OR APPROVED EQUAL) OR APPLICATION OF AN APPROVED POLYMER SOIL STABILIZATION TREATMENT OR A COMBINATION THEREOF, AS REQUIRED. EROSION MATTING AND/OR NETTING USED ONSITE SHALL BE INSTALLED IN ACCORDANCE WITH MANUFACTURER'S GUIDELINES.
18. DURING PERIODS OF EXTENDED DRY WEATHER, THE CONTRACTOR SHALL KEEP A WATER TRUCK ON SITE FOR THE PURPOSE OF WATERING DOWN SOILS WHICH MAY OTHERWISE BECOME AIRBORNE.THE CONTRACTOR IS RESPONSIBLE FOR CONTROLLING WIND EROSION (DUST) DURING CONSTRUCTION AT HIS/HER EXPENSE.
19. DISTURBED AREAS AND AREAS USED FOR STORAGE OF MATERIALS THAT ARE EXPOSED TO PRECIPITATION SHALL BE VISUALLY INSPECTED FOR EVIDENCE OF, OR THE POTENTIAL FOR, POLLUTANTS ENTERING THE DRAINAGE SYSTEM ON A DAILY BASIS.
20. QUALIFIED PERSONNEL (PROVIDED BY THE GENERAL/PRIME CONTRACTOR) SHALL INSPECT DISTURBED AREAS OF THE CONSTRUCTION SITE THAT HAVE NOT BEEN FINALLY STABILIZED AND EROSION AND SEDIMENT CONTROLS WITHIN 24 HOURS OF ALL 0.5-INCH, OR MORE, PRECIPITATION EVENTS WITH A MINIMUM INSPECTION INTERVAL OF ONCE EVERY SEVEN (7) CALENDAR DAYS IN THE ABSENCE OF A QUALIFYING RAIN OR SNOWFALL EVENT. REPORTING SHALL BE IN ACCORDANCE WITH OF THE GENERAL PERMIT. CONTRACTOR SHALL IMMEDIATELY ARRANGE TO HAVE ANY DEFICIENT ITEMS REVEALED DURING INSPECTIONS REPAIRED/REPLACED.
21. NO EQUIPMENT IS TO BE PLACED OR STORED IN ANY ROAD RIGHT-OF-WAYS WITHOUT PROPER APPROVAL FROM THE VILLAGE.
22. SEE ADDITIONAL DETAILS AND NOTES ON SITE STABILIZATION AND CONSTRUCTION DETAILS.

NORTH


GRAPHICAL SCALE (FEET)

0 — 1" = 100' — 200'

CONSTRUCTION SITE SEQUENCING

1. INSTALL PERIMETER SILT FENCE, INLET PROTECTION AND TEMPORARY CONSTRUCTION ENTRANCE.
2. INSTALL WET DETENTION PONDS FOR USE AS SEDIMENT BASINS.
3. STRIP AND STOCKPILE TOPSOIL, INSTALL SILT FENCE AROUND PERIMETER OF STOCKPILE.
4. CONDUCT ROUGH GRADING EFFORTS AND INSTALL CHECK DAMS AND TEMPORARY DIVERSION BERMS/SWALES AS NEEDED.
5. GRADE SITE, INSTALL, MONITOR, AND MAINTAIN EROSION CONTROL DOWN SLOPE OF DISTURBED AREAS & INSTALL TRACK MAT PER PLANS AND DNR/NOI REQUIREMENTS. ALL TRACKING TO BE CLEANED UP IMMEDIATELY.
6. INSTALL UTILITY PIPING AND STRUCTURES, IMMEDIATELY INSTALL INLET PROTECTION.
7. COMPLETE FINAL GRADING, INSTALLATION OF GRAVEL BASE COURSES, PLACEMENT OF CURBS, PAVEMENTS, WALKS, ETC.
8. PLACE TOPSOIL AND IMMEDIATELY STABILIZE DISTURBED AREAS WITH EROSION CONTROLS.
9. EROSION CONTROL MEASURES SHALL BE REMOVED ONLY AFTER SITE CONSTRUCTION IS COMPLETE WITH ALL SOIL SURFACES HAVING AN ESTABLISHED VEGETATIVE COVER.

   CONTRACTOR MAY MODIFY SEQUENCING AFTER ITEM 1 AS NEEDED TO COMPLETE CONSTRUCTION IF EROSION CONTROLS ARE MAINTAINED IN ACCORDANCE WITH THE CONSTRUCTION SITE EROSION CONTROL REQUIREMENTS.

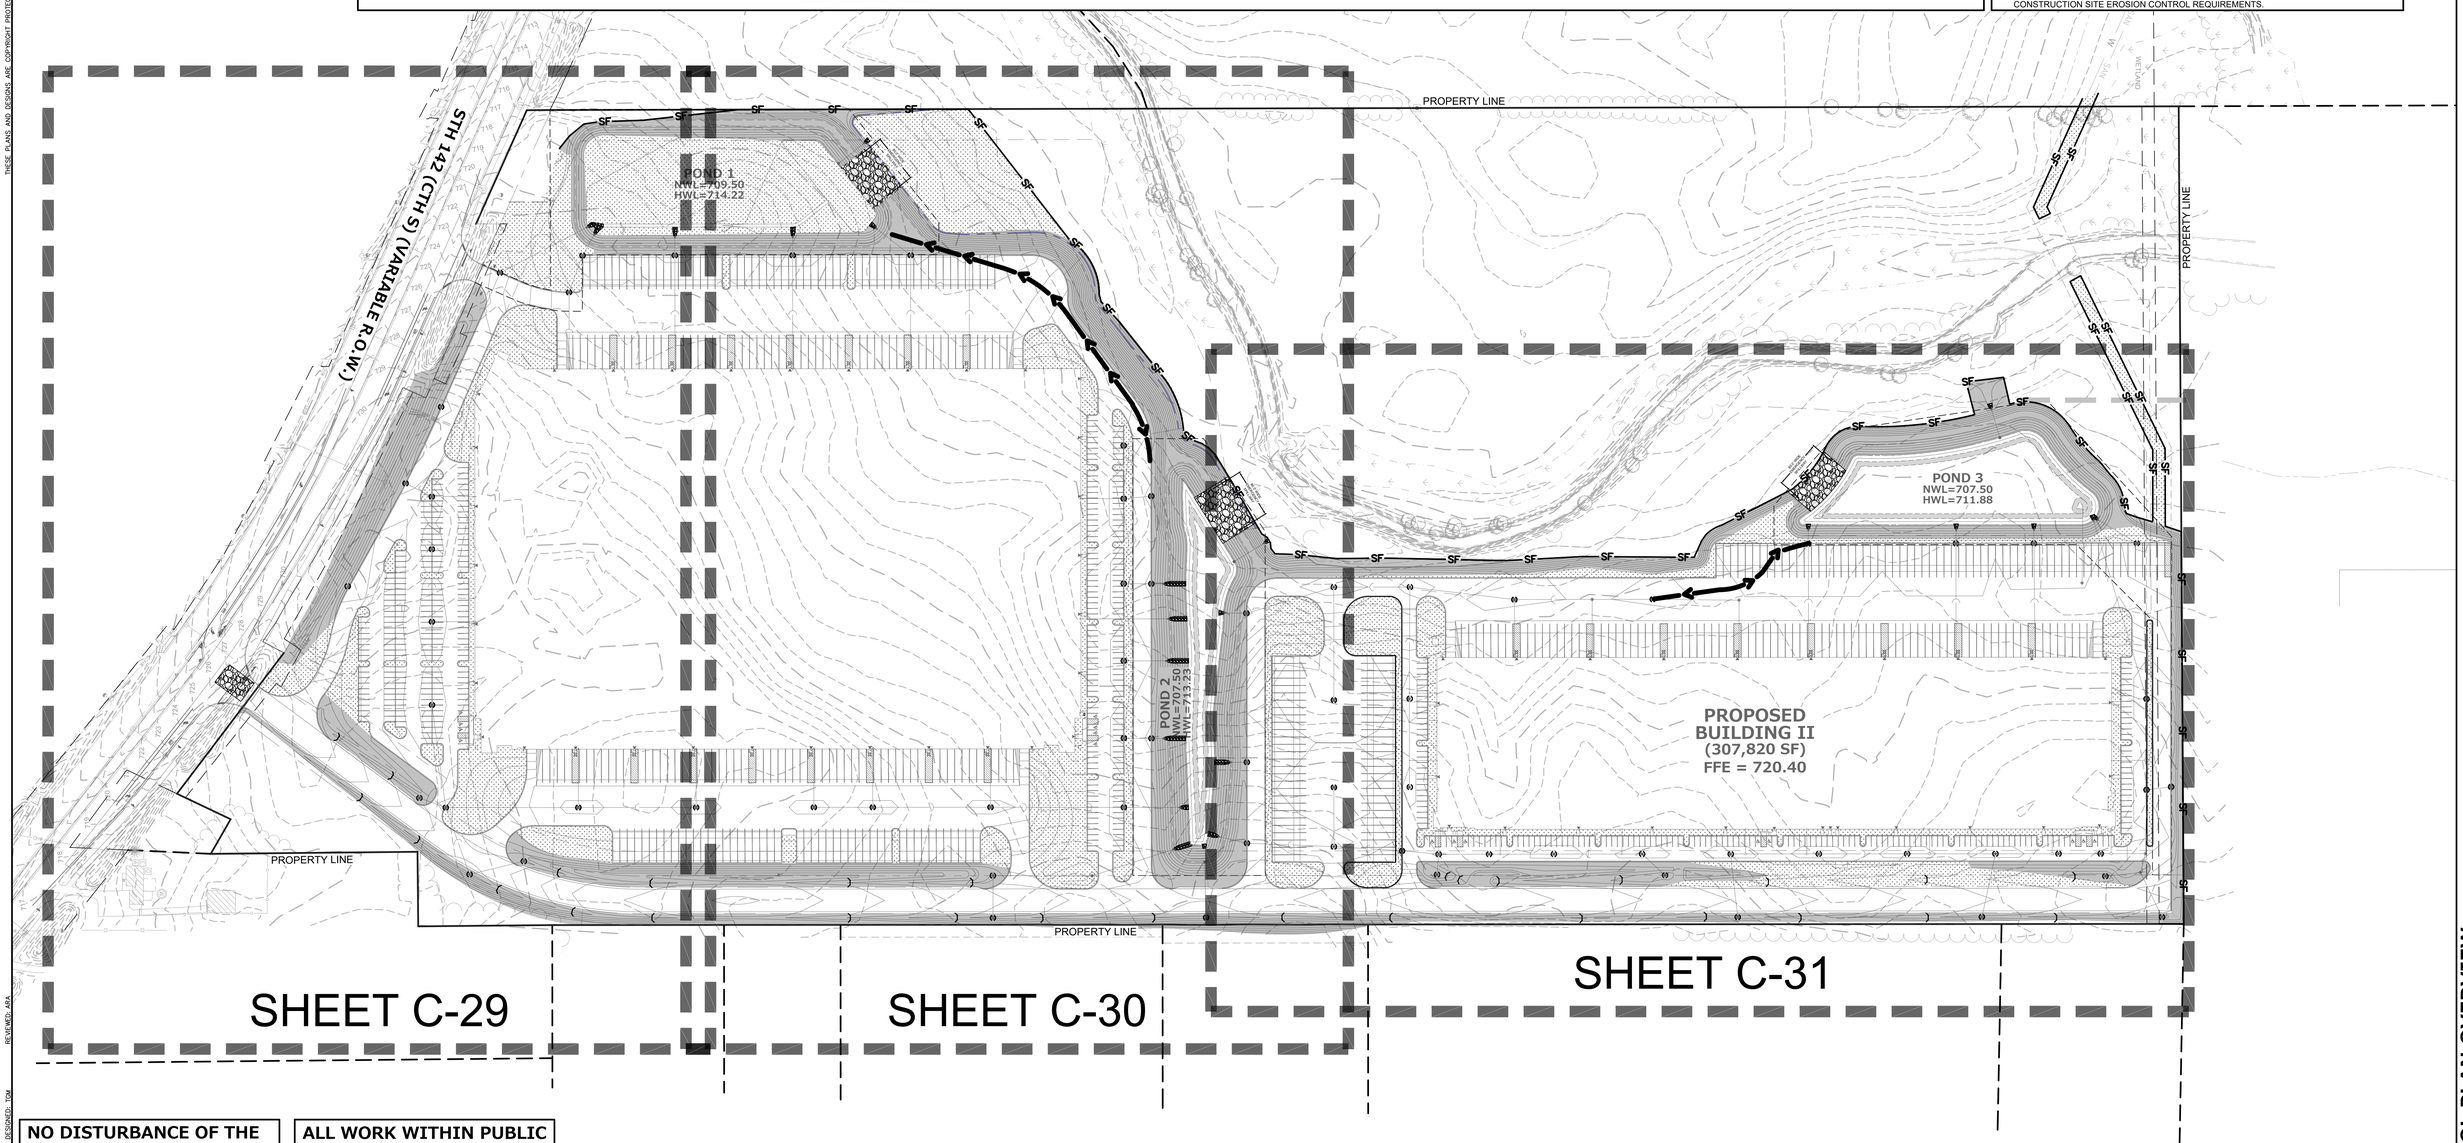

NO DISTURBANCE OF THE EXISTING WETLAND AREAS ARE ALLOWED PRIOR TO THE APPROVAL OF A WETLAND FILL PERMIT

ALL WORK WITHIN PUBLIC R.O.W. SHALL CONFORM TO WISCONSIN DOT, KENOSHA COUNTY AND VILLAGE OF SOMERS STANDARDS

DRAWN: EP
DESIGNED: TGM
REVIEWED: ABA

PLAN | DESIGN | DELIVER
www.pinnacle-engr.com

PINNACLE ENGINEERING GROUP
ENGINEERING | NATURAL RESOURCES | SURVEYING

WISCONSIN OFFICE:
20725 WATERTOWN ROAD, SUITE 100
BROOKFIELD, WI 53186
(262) 754-8888
CHICAGO | MILWAUKEE : NATIONWIDE

SOMERS BUSINESS PARK

SOMERS, WI

EROSION CONTROL PLAN OVERVIEW

REVISIONS

1	VILLAGE SUBMITTAL	05/22/26			

PES JOB No. 2360.00
PES PM TGM
START DATE 05/26/22
SCALE 1" = 100'

SHEET C-28 OF C-41

© PINNACLE 2021

EROSION CONTROL PLAN OVERVIEW

www.pinnacle-engr.com

Z:\PROJECTS\2021\2360.00-WI\CAD\SHEETS\BLDG I\2360.00 BLDG I EROSION CONTROL PLAN.DWG

THESE PLANS AND DESIGNS ARE COPYRIGHT PROTECTED AND MAY NOT BE USED IN WHOLE OR IN PART WITHOUT THE WRITTEN CONSENT OF PINNACLE ENGINEERING GROUP, LLC

MATCHLINE SEE SHEET C-30

NORTH

GRAPHICAL SCALE (FEET)

0 1" = 40' 80'

www.pinnacle-engr.com

POND 1
NWL=709.50
HWL=714.22

PROPERTY LINE

STORMWATER ACCESS EASEMENT

65.0' BUILDING SETBACK

PROPOSED BUILDING I
(613,308 SF)
FFE = 723.50

PROPOSED R.O.W.

EXISTING R.O.W.

STH 142 (CTH S) (VARIABLE R.O.W.)

TEMPORARY LIMITED EASEMENT

SEE CTH S ROADWAY INFRASTRUCTURE PLANS (UNDER SEPARATE COVER)

80.0' R.O.W.

PROPERTY LINE

LEGEND

- PROPOSED CONTOUR
- SF — SILT FENCE
- STRAW WATTLE
- STRAW WATTLE - DITCH CHECK
- STRAW WATTLE - CULVERT PIPE CHECK
- INLET PROTECTION
- RIPRAP
- TEMPORARY DIVERSION BERM/SWALE
- CONSTRUCTION ENTRANCE
- HYDROSEED (PER MANUFACTURER SPECIFICATIONS)
- EROSION CONTROL BLANKET

NOTE:

CONTRACTOR IS TO REMOVE ALL ACCUMULATED SEDIMENT FROM STORM WATER DETENTION BASINS THAT RECEIVE RUNOFF FROM THIS SITE UPON COMPLETION OF CONSTRUCTION

REVIEWED - ABA
DESIGNED - TGM
DRAFTED - EP

PLAN | DESIGN | DELIVER
www.pinnacle-engr.com

PINNACLE ENGINEERING GROUP
ENGINEERING | NATURAL RESOURCES | SURVEYING

WISCONSIN OFFICE:
20725 WATERTOWN ROAD, SUITE 100
BROOKFIELD, WI 53186
(262) 754-8888
CHICAGO | MILWAUKEE : NATIONWIDE

SOMERS BUSINESS PARK

SOMERS, WI

EROSION CONTROL PLAN

REVISIONS

1	VILLAGE SUBMITTAL	05/22/26			

PEG JOB No. 2360.00
PEG PM TGM
START DATE 05/26/22
SCALE 1" = 40'

SHEET
C-29
&
C-41

© COPYRIGHT 2021

EROSION CONTROL PLAN

Z:\PROJECTS\2021\2360.00-WI\CAD\SHEETS\BLDG I\2360.00 BLDG I EROSION CONTROL PLAN.DWG

THESE PLANS AND DESIGNS ARE COPYRIGHT PROTECTED AND MAY NOT BE USED IN WHOLE OR IN PART WITHOUT THE WRITTEN CONSENT OF PINNACLE ENGINEERING GROUP, LLC

LEGEND

- PROPOSED CONTOUR
- SF — SILT FENCE
- STRAW WATTLE
- STRAW WATTLE - DITCH CHECK
- STRAW WATTLE - CULVERT PIPE CHECK
- INLET PROTECTION
- RIPRAP
- TEMPORARY DIVERSION BERM/SWALE
- CONSTRUCTION ENTRANCE
- HYDROSEED (PER MANUFACTURER SPECIFICATIONS)
- EROSION CONTROL BLANKET

NOTE:

CONTRACTOR IS TO REMOVE ALL ACCUMULATED SEDIMENT FROM STORM WATER DETENTION BASINS THAT RECEIVE RUNOFF FROM THIS SITE UPON COMPLETION OF CONSTRUCTION

NORTH

GRAPHICAL SCALE (FEET)

0 1" = 40' 80'

MATCHLINE SEE SHEET C-31

KILBOURN ROAD DITCH

80.0' WIDE EMERGENCY SPILLWAY

POND 2
NWL=707.50
HWL=713.23

STORMWATER ACCESS EASEMENT

BUILDING SETBACK LINE

40.0' BUILDING SETBACK

50.0' BUILDING SETBACK

PROPERTY LINE

PROPOSED BUILDING I
(613,308 SF)
FFE = 723.50

PROPOSED R.O.W.

80.0' R.O.W.

20.0' TEMPORARY GRADING EASEMENT

80.0' WIDE EMERGENCY SPILLWAY

STORMWATER ACCESS EASEMENT

POND 1
NWL=709.50
HWL=714.22

MATCHLINE SEE SHEET C-29

REVIEWED: ARA
DESIGNED: TGM
DRAFTED: JP

PINNACLE ENGINEERING GROUP
PLAN I DESIGN I DELIVER
www.pinnacle-engr.com
ENGINEERING I NATURAL RESOURCES I SURVEYING
WISCONSIN OFFICE:
20725 WATERTOWN ROAD, SUITE 100
BROOKFIELD, WI 53186
(262) 754-8888
CHICAGO I MILWAUKEE I NATIONWIDE

SOMERS BUSINESS PARK

SOMERS, WI

EROSION CONTROL PLAN

REVISIONS

1	VILLAGE SUBMITTAL	05/22/26

PEG 328 No. 2360.00
PEG PM TGM
START DATE 05/26/22
SCALE 1" = 40'

SHEET C-30 OF C-41

© COPYRIGHT 2021

EROSION CONTROL PLAN

www.pinnacle-engr.com

Z:\PROJECTS\2021\2360.00-WI\CAD\SHEETS\BLDG I\2360.00 BLDG I EROSION CONTROL PLAN.DWG

THESE PLANS AND DESIGNS ARE COPYRIGHT PROTECTED AND MAY NOT BE USED IN WHOLE OR IN PART WITHOUT THE WRITTEN CONSENT OF PINNACLE ENGINEERING GROUP, LLC

LEGEND

- PROPOSED CONTOUR
- SF — SILT FENCE
- STRAW WATTLE
- STRAW WATTLE - DITCH CHECK
- STRAW WATTLE - CULVERT PIPE CHECK
- INLET PROTECTION
- RIPRAP
- TEMPORARY DIVERSION BERM/SWALE
- CONSTRUCTION ENTRANCE
- HYDROSEED (PER MANUFACTURER SPECIFICATIONS)
- EROSION CONTROL BLANKET

NOTE:

CONTRACTOR IS TO REMOVE ALL ACCUMULATED SEDIMENT FROM STORM WATER DETENTION BASINS THAT RECEIVE RUNOFF FROM THIS SITE UPON COMPLETION OF CONSTRUCTION

NORTH

GRAPHICAL SCALE (FEET)

0 1" = 40' 80'

ENLARGED VIEW

MATCHLINE SEE ENLARGED VIEW

KILBOURN ROAD DITCH

BUILDING SETBACK LINE

60.0' WIDE EMERGENCY SPILLWAY

POND 3
NWL=707.50
HWL=711.88

STORMWATER ACCESS EASEMENT

20' TEMPORARY CONSTRUCTION EASEMENT

PERMANENT SANITARY SEWER EASEMENT

PUBLIC ACCESS AND UTILITY EASEMENT

PROPERTY LINE

MATCHLINE SEE SHEET C-30

STORM WATER ACCESS EASEMENT

PROPOSED BUILDING II
(307,820 SF)
FFE = 720.40

PROPOSED R.O.W.

80.0' R.O.W.

PROPERTY LINE

30.0' TEMPORARY GRADING EASEMENT

28+00 29+00 30+00 31+00 32+00 33+00 34+00 35+00 36+00 37+00 38+00 39+00 40+00 41+00 42+00 43+00

REVIEWED: ABA
DESIGNED: TDM
DRAFTED: EP

www.pinnacle-engr.com

PLAN | DESIGN | DELIVER
www.pinnacle-engr.com

PINNACLE ENGINEERING GROUP
ENGINEERING | NATURAL RESOURCES | SURVEYING

WISCONSIN OFFICE:
20725 WATERTOWN ROAD, SUITE 100
BROOKFIELD, WI 53186
(262) 754-8888
CHICAGO | MILWAUKEE - NATIONWIDE

SOMERS BUSINESS PARK

SOMERS, WI

EROSION CONTROL PLAN

REVISIONS

1	VILLAGE SUBMITTAL	05/22/26

PES JOB No. 2360.00
PES PM TDM
START DATE 05/26/22
SCALE 1" = 40'

© COPYRIGHT 2021

SHEET
C-31
of
C-41

EROSION CONTROL PLAN

Z:\PROJECTS\2021\2360.00-WI\CAD\SHEETS\BLDG I\2360.00 BLDG I EROSION CONTROL PLAN.DWG

THESE PLANS AND DESIGNS ARE COPYRIGHT PROTECTED AND MAY NOT BE USED IN WHOLE OR IN PART WITHOUT THE WRITTEN CONSENT OF PINNACLE ENGINEERING GROUP, LLC

1.0 POTENTIAL POLLUTANT SOURCES

GIVEN THE PROPOSED ACTIVITY ON THE PROJECT SITE, THE PRIMARY POTENTIAL POLLUTANT SOURCE ASSOCIATED WITH THIS CONSTRUCTION PROJECT IS SOIL EROSION AND TRANSPORTATION; REFER TO SECTION 4 OF THIS PLAN. ADDITIONAL POTENTIAL SOURCES OF POLLUTION MAY INCLUDE: FUEL TANKS, WASTE CONTAINERS, OIL OR OTHER PETROLEUM PRODUCTS, DETERGENTS, PAINTS, CONSTRUCTION DEBRIS, SANITARY STATIONS, FERTILIZERS, AND DUST; REFER TO SECTION 6 OF THIS PLAN.

2.0 EROSION AND SEDIMENT CONTROL IMPLEMENTATION

THE FOLLOWING ARE DESCRIPTIONS OF THE EROSION AND SEDIMENT CONTROL PRACTICES THAT SHALL BE IMPLEMENTED DURING CONSTRUCTION OF THIS PROJECT. IN ADDITION TO THESE MEASURES, CONTRACTOR SHALL DISTURB ONLY AREAS NECESSARY TO COMPLETE THE CONSTRUCTION PROJECT. ALL PRACTICES SHALL BE CONDUCTED IN ACCORDANCE WITH THE BEST MANAGEMENT PRACTICES (BMP).

2.1 CONSTRUCTION AND EROSION CONTROL SEQUENCING

CONSTRUCTION SEQUENCING WILL BE UTILIZED AS A MEANS OF CONTROLLING EROSION AND LIMITING SEDIMENT TRANSPORT. SEQUENCING AS LISTED BELOW IS GENERAL IN NATURE AND MAY VARY DEPENDING ON WEATHER CONDITIONS AND/OR PHASING OF CONSTRUCTION. THE CONTRACTOR SHALL SUBMIT A DETAILED SITE SEQUENCING PLAN TO OWNER FOR APPROVAL AT LEAST 5 BUSINESS DAYS PRIOR TO COMMENCEMENT OF ANY CONSTRUCTION ACTIVITIES. CONTRACTOR MAY MODIFY SEQUENCING AFTER ITEM 6 AS NEEDED TO COMPLETE CONSTRUCTION ONLY IF EROSION CONTROLS ARE MAINTAINED IN ACCORDANCE WITH THE CONSTRUCTION SITE EROSION AND SEDIMENT CONTROL REQUIREMENTS.

1. INSTALL TEMPORARY CONSTRUCTION ENTRANCES, INLET PROTECTION ON EXISTING STORM SEWER AND CULVERT INLET LOCATIONS, AND PERIMETER SILT FENCING.
2. INSTALL SILT FENCING ALONG THE PERIMETER OF PROPOSED TOPSOIL STOCKPILE LOCATIONS. THE FIRST TOPSOIL DEPOSITED WITHIN THE STOCKPILE LIMITS SHALL BE PLACED TO CREATE TEMPORARY BERMING ALONG THE SILT FENCE TO PREVENT DIRECT STORMWATER RUNOFF AGAINST SILT FENCING. CONTRACTOR SHALL LIMIT LAND DISTURBING ACTIVITIES ASSOCIATED WITH TEMPORARY BERMING TO A MINIMUM.
3. STRIP TOPSOIL WITHIN THE LIMITS OF THE SEDIMENT TRAPS THAT WILL BE USED FOR TEMPORARY SEDIMENT CONTROL. STRIPPED TOPSOIL SHALL BE PLACED TO CONSTRUCT DIVERSION BERMING OR PLACED WITHIN THE STOCKPILE LIMITS.
4. STRIP TOPSOIL ALONG THE REMAINDER OF DIVERSION BERMING AND IMMEDIATELY PLACE TOPSOIL TO CREATE THE BERMING. MASS TOPSOIL STRIPPING SHALL NOT OCCUR UNTIL ALL DOWNSTREAM SEDIMENT CONTROLS ARE IN PLACE.
5. CONDUCT ROUGH GRADING OPERATIONS AND UTILITY PIPING INSTALLATION. DRAIN TILE SHALL NOT BE INSTALLED UNTIL UPLAND AREAS CONTRIBUTING STORMWATER RUNOFF ARE STABILIZED. DITCH CHECKS SHALL BE INSTALLED WITHIN DRAINAGE DITCHES IMMEDIATELY FOLLOWING CREATION OF DITCHES AND INLET PROTECTION SHALL BE INSTALLED TO PROTECT ANY STORM SEWER OR CULVERTS THAT WILL FUNCTION DURING CONSTRUCTION.
6. FINE GRADE SUB-GRADE SOILS WITHIN PAVEMENT AND BUILDING LIMITS. PLACE STONE BASE MATERIAL AS SOON AS POSSIBLE FOLLOWING COMPLETION OF FINE GRADING EFFORTS.
7. FINE GRADE REMAINING DISTURBED AREAS. PLACE SALVAGED TOPSOIL, EROSION BLANKETS/MATTING, AND SEED/MULCH AS SOON AS POSSIBLE FOLLOWING COMPLETION OF FINE GRADING EFFORTS.
8. EROSION CONTROLS SHALL NOT BE REMOVED UNTIL SITE IS FULLY STABILIZED OR 70% VEGETATIVE COVER IS ESTABLISHED. CONTRACTOR IS RESPONSIBLE FOR REMOVAL OF SILT FENCE, TEMPORARY FENCING/PRETECTION, DITCH CHECKS, AND OTHER TEMPORARY CONTROLS, AND RESTORATION PRACTICES AS NECESSARY, TO THE SATISFACTION OF THE OWNER.

2.2 STABILIZATION PRACTICES

THE DATES WHEN MAJOR GRADING ACTIVITIES OCCUR, WHEN CONSTRUCTION ACTIVITIES TEMPORARILY OR PERMANENTLY CEASE ON A PORTION OF THE SITE, AND WHEN STABILIZATION MEASURES ARE INITIATED, SHALL BE RECORDED ON THE STABILIZATION SCHEDULE FOR MAJOR GRADING ACTIVITIES.

STABILIZATION MEASURES SHALL BE INITIATED AS SOON AS PRACTICABLE IN PORTIONS OF THE SITE WHERE CONSTRUCTION ACTIVITIES HAVE TEMPORARILY OR PERMANENTLY CEASED. NO MORE THAN SEVEN (7) DAYS SHALL PASS AFTER THE CONSTRUCTION ACTIVITY IN THAT PORTION OF THE SITE HAS PERMANENTLY CEASED UNLESS:

THE INITIATION OF STABILIZATION MEASURES BY THE SEVENTH (7) DAY AFTER CONSTRUCTION ACTIVITY TEMPORARILY OR PERMANENTLY CEASE IS PRECLUDED BY SNOW COVER. IN THAT EVENT, STABILIZATION MEASURE SHALL BE INITIATED AS SOON AS PRACTICABLE.

CONSTRUCTION ACTIVITY WILL RESUME ON A PORTION OF THE SITE WITHIN FOURTEEN (14) DAYS FROM WHEN ACTIVITIES CEASED, (I.E. THE TOTAL TIME PERIOD THAT THE CONSTRUCTION ACTIVITY IS TEMPORARILY CEASED IS LESS THAN FOURTEEN (14) DAYS). IN THAT EVENT, STABILIZATION MEASURES DO NOT HAVE TO BE INITIATED ON THAT PORTION OF THE SITE BY THE SEVENTH (7) DAY AFTER CONSTRUCTION ACTIVITY HAS TEMPORARILY CEASED. SEE THE SOIL PROTECTION CHART PRESENTED IN THE CONSTRUCTION DOCUMENTS FOR RATES OF PERMANENT AND TEMPORARY VEGETATION.

STABILIZATION MEASURES SHALL BE DETERMINED BASED ON SITE CONDITIONS AT THE TIME CONSTRUCTION ACTIVITY HAS CEASED, INCLUDING BUT NOT LIMITED TO WEATHER CONDITIONS AND LENGTH OF TIME MEASURE MUST BE EFFECTIVE. THE FOLLOWING ARE ACCEPTABLE STABILIZATION MEASURES.

PERMANENT SEEDING; IN ACCORDANCE WITH APPROVED LANDSCAPING PLAN
TEMPORARY SEEDING MAY CONSIST OF SPRING OATS (100LBS/ACRE) AND/OR WHEAT OR CEREAL RYE (150LBS/ACRE)
HYDRO-MULCHING WITH A TACKIFIER
GEOTEXTILE EROSION MATTING
SODDING

2.3 STRUCTURAL PRACTICES

THE FOLLOWING ARE DESCRIPTIONS OF STRUCTURAL PRACTICES TO BE IMPLEMENTED TO DIVERT FLOWS FROM EXPOSED SOILS, STORE FLOWS, OR OTHERWISE LIMIT THE DISCHARGE OF POLLUTANTS FROM EXPOSED AREAS OF THE SITE INCLUDING THE PROPOSED AND EXISTING WETLAND AREAS. SUCH PRACTICES COULD INCLUDE SILT FENCE, PROTECTION FENCE, CONSTRUCTION ENTRANCE, DITCH CHECK, EROSION CONTROL MATTING, DIVERSION BERM/SWALE, SEDIMENT TRAP, LEVEL SPREADER, INLET PROTECTION, OUTLET PROTECTION, AND TEMPORARY OR PERMANENT SEDIMENT BASIN. THE FOLLOWING STRUCTURAL PRACTICES ARE TO BE UTILIZED DURING THIS PROJECT.

SILT FENCE SHALL BE PLACED DOWN SLOPE OF DISTURBED AREAS OF THE CONSTRUCTION SITE AND AROUND THE PERIMETER OF THE TOPSOIL STOCKPILE. THIS INCLUDES PROTECTION OF EXISTING WETLAND AREAS TO BE MAINTAINED. SILT FENCE MAY ALSO BE USED AS A TEMPORARY CONTROL DEVICE WHERE SEDIMENTATION RUNOFF IS DISCOVERED.

CONSTRUCTION ENTRANCE SHALL BE INSTALLED TO REDUCE SOIL EROSION POLLUTANTS FROM LEAVING THE SITE DURING CONSTRUCTION ACTIVITIES. IF THE CRUSHED STONE DOES NOT ADEQUATELY REMOVE MUD FROM VEHICLE TIRES, THEY SHALL BE HOSED OFF BEFORE ENTERING A PAVED ROADWAY. ANY SOIL DEPOSITED ON THE PUBLIC PAVED ROAD WAY SHALL BE REMOVED IMMEDIATELY.

DITCH CHECK (STRAW WATTLES) SHALL BE INSTALLED IN DRAINAGE CHANNELS AS NEEDED.

EROSION CONTROL MATTING SHALL BE PLACED ON AREAS OR EMBANKMENTS HAVING SLOPES GREATER THAN OR EQUAL TO 3H:1V, BEFORE VEGETATION IS ESTABLISHED.

DIVERSION BERM/SWALE SHALL BE CONSTRUCTED TO DIVERT RUNOFF AROUND THE SITE AND TO DIVERT RUNOFF FROM THE DISTURBED AREA TO A SEDIMENT TRAP OR OTHER CONTROL. BERMS/SWALES SHALL BE STABILIZED WITH EQUIPMENT TRACKING AND TEMPORARY SEEDING.

SEDIMENT TRAPS/BASIN SHALL BE CONSTRUCTED TO COLLECT RUNOFF AND RUNOFF FROM SITE DIVERSION BERMS/SWALES.

INLET PROTECTION SHALL BE INSTALLED AT STORMWATER DRAINAGE INLETS TO REDUCE SEDIMENT WITHIN STORM SEWER CONVEYANCE FEATURES.

OUTLET SCOUR PROTECTION SHALL BE INSTALLED AT STORMWATER DRAINAGE OUTLETS TO DIFFUSE FLOWS.

3.0 ADDITIONAL PRACTICES

ADDITIONAL POLLUTANT CONTROL MEASURES TO BE IMPLEMENTED DURING CONSTRUCTION ACTIVITIES SHALL INCLUDE, BUT NOT BE LIMITED TO THE FOLLOWING.

CONSTRUCTION WASTE SHALL BE PROPERLY DISPOSED OF. THIS INCLUDES ALL CONSTRUCTION SITE WASTE MATERIAL, SANITARY WASTE, AND WASTE FROM VEHICLE TRACKING OF SEDIMENTS. THE CONTRACTOR SHALL ENSURE THAT NO MATERIAL WASTES OR UNUSED BUILDING MATERIALS SHALL BE BURIED, DUMPED, BURNED, OR DISCHARGED TO THE WATERS OF THE STATE. VEHICLES HAULING MATERIAL AWAY FROM THE SITE SHALL BE COVERED WITH A TARPAULIN TO PREVENT BLOWING DEBRIS.

DUST CONTROL SHALL BE ACCOMPLISHED BY ONE OR MORE OF THE FOLLOWING METHODS:

COVERING 30% OR MORE OF THE SOIL SURFACE WITH A NON-ERODIBLE MATERIAL.

ROUGHENING (EQUIPMENT TRACKING) THE SOIL TO PRODUCE RIDGES PERPENDICULAR TO THE PREVAILING WIND. RIDGES SHALL BE AT LEAST SIX (6) INCHES IN HEIGHT.

FREQUENT WATERING OF EXCAVATION AND FILL AREAS.

PROVIDING GRAVEL OR PAVING AT ENTRANCE/EXIT DRIVES, PARKING AREAS AND TRANSIT PATHS.

STREET SWEEPING SHALL BE PERFORMED TO IMMEDIATELY REMOVE ANY SEDIMENT TRACKED ON PAVEMENTS.

4.0 EROSION AND SEDIMENT STRUCTURAL PRACTICE MAINTENANCE

THE FOLLOWING MAINTENANCE PRACTICES SHALL BE USED TO MAINTAIN, IN GOOD AND EFFECTIVE OPERATING CONDITIONS, VEGETATION, EROSION AND SEDIMENT CONTROL MEASURES, AND OTHER PROTECTIVE MEASURES IDENTIFIED IN THIS PLAN. UPON IDENTIFICATION, DEFICIENCIES IN STORMWATER CONTROLS SHALL BE ADDRESSED IMMEDIATELY. THE MAINTENANCE PROCEDURES FOR THIS DEVELOPMENT SHALL INCLUDE, BUT NOT BE LIMITED TO THE BELOW.

SILT FENCE - REPAIR OR REPLACE ANY DAMAGED FILTER FABRIC AND/OR STAKES. REMOVE ACCUMULATED SEDIMENT WHEN IT HAS REACHED ONE-HALF THE ABOVE GROUND HEIGHT OF THE FENCE.

CONSTRUCTION ENTRANCE - AS NEEDED, ADD STONE TO MAINTAIN CONSTRUCTION ENTRANCE DIMENSIONS AND EFFECTIVENESS.

DITCH CHECK (STRAW WATTLES) - RE-SECURE STAKES; ADJUST OR REPOSITION BALES TO ADDRESS PROPER FLOW OF STORMWATER; AND REMOVE ACCUMULATED SEDIMENT WHEN IT HAS REACHED ONE-HALF THE HEIGHT OF THE BALE.

EROSION CONTROL MATTING - REPAIR MATTING IMMEDIATELY IF INSPECTION REVEALS BREACHED OR FAILED CONDITIONS. REPAIR AND RE-GRADE SOIL WHERE CHANNELIZATION HAS OCCURRED.

DIVERSION BERM/SWALE - REPLACE OR RE-COMPACT THE CONSTRUCTION MATERIALS AS NECESSARY.

SEDIMENT TRAP - REMOVE AND DISPOSE OF THE ACCUMULATED SEDIMENT WHEN IT HAS REACHED THE SEDIMENT STORAGE ELEVATION.

INLET PROTECTION - CLEAN, REPAIR OR REPLACE FILTER FABRIC AND/OR STONE WHEN CONTROL MEASURE IS CLOGGED. INLET FILTER BAGS SHALL BE REPLACED ONCE ONE-HALF FULL OF SEDIMENT.

OUTLET PROTECTION - CLEAN, REPAIR OR REPLACE FILTER FABRIC, TURF REINFORCEMENT MATTING AND/OR STONE WHEN CONTROL MEASURE IS ONE-HALF FULL OF SEDIMENT.

SEDIMENT BASIN - AT THE END OF CONSTRUCTION, CONTRACTOR SHALL REMOVE AND DISPOSE OF THE ACCUMULATED SEDIMENT AND RESTORE BASIN AREA TO INTENDED POST-CONSTRUCTION DESIGN GRADES.

5.0 INSPECTION

INSPECTIONS SHALL BE COMPLETED WITHIN TWENTY-FOUR (24) HOURS OF THE END OF A RAINFALL EVENT THAT IS ONE-HALF INCH OR GREATER OR EQUIVALENT SNOWFALL, OR AT A MINIMUM ONCE EVERY SEVEN (7) CALENDAR DAYS. INSPECTIONS SHALL BE UNDERTAKEN BY QUALIFIED PERSONNEL PROVIDED BY THE CONTRACTOR, AND SHALL INCLUDE: DISTURBED AREAS OF THE CONSTRUCTION SITE THAT HAVE NOT BEEN FINALLY STABILIZED, STRUCTURAL CONTROL MEASURES, AND LOCATIONS WHERE VEHICLES ENTER OR EXIT THE SITE. A STORMWATER POLLUTION PREVENTION PLAN INSPECTION REPORT SHALL BE COMPLETED AND ADDED TO THE SWPPP. RAINFALL SHALL BE RECORDED ON THE SWPPP RAINFALL LOG. CONTRACTOR SHALL IMMEDIATELY ARRANGE FOR REPAIR OR REPLACEMENT OF ANY DAMAGED OR DEFICIENT CONTROL MEASURES OBSERVED DURING THE INSPECTION.

QUALIFIED PERSONNEL MEANS A PERSON KNOWLEDGEABLE IN THE PRINCIPLES AND PRACTICES OF EROSION AND SEDIMENT CONTROL MEASURES, SUCH AS A LICENSED PROFESSIONAL ENGINEER, A CERTIFIED PROFESSIONAL IN EROSION AND SEDIMENT CONTROL, A CERTIFIED EROSION SEDIMENT OR STORMWATER INSPECTOR, OR OTHER TRAINED INDIVIDUAL.

6.0 SPILL PREVENTION

6.1 GENERAL MATERIAL MANAGEMENT PRACTICES

THE GOOD HOUSEKEEPING PRACTICES LISTED BELOW SHALL BE FOLLOWED THROUGHOUT THE CONSTRUCTION PROJECT.

1. CONTRACTOR SHALL STORE ONLY ENOUGH PRODUCTS REQUIRED TO COMPLETE THIS PROJECT.
2. ALL MATERIAL SHALL BE STORED IN A NEAT, ORDERLY MANNER IN THEIR ORIGINAL CONTAINERS CONTAINING MANUFACTURER'S LABEL.
3. MANUFACTURERS' RECOMMENDATIONS FOR PROPER USE AND DISPOSAL SHALL BE FOLLOWED.
4. MATERIALS REQUIRED TO HAVE A MATERIAL SAFETY DATA SHEET (MSDS) SHALL HAVE A COPY STORED IN THE PROJECT'S MSDS DATABASE.

6.2 SPILL CONTROL PRACTICES

THE PRACTICES LISTED BELOW SHALL BE FOLLOWED FOR SPILL PREVENTION AND CLEANUP.

1. MATERIALS AND EQUIPMENT NECESSARY FOR SPILL CLEANUP SHALL BE MAINTAINED ONSITE.
2. IMMEDIATELY UPON DISCOVERY, ALL SPILLS SHALL BE CLEANED UP ACCORDING TO THE MANUFACTURERS' RECOMMENDED METHODS.
3. PERSONNEL CLEANING UP A SPILL SHALL USE PERSONAL PROTECTIVE EQUIPMENT.
4. IMMEDIATELY UPON DISCOVERY, SPILLS OF TOXIC OR HAZARDOUS MATERIALS SHALL BE REPORTED TO THE OWNER AND GENERAL CONTRACTOR.
5. NOTIFICATION AND REPORTING TO THE APPROPRIATE FEDERAL, STATE, AND LOCAL GOVERNMENT AGENCIES SHALL BE MADE AS REQUIRED.

GENERAL INFORMATION:

THIS STORMWATER POLLUTION PREVENTION PLAN (SWPPP) HAS BEEN DEVELOPED TO FULFILL ONE OF THE REQUIREMENTS OF THE GENERAL ENVIRONMENTAL PROTECTION AGENCY (EPA) NATIONAL POLLUTION DISCHARGE ELIMINATION SYSTEM (WISCONSIN POLLUTION DISCHARGE ELIMINATION SYSTEM "WPDES" PERMIT) FOR THE DISCHARGE OF STORMWATER ASSOCIATED WITH CONSTRUCTION PROJECTS DISTURBING ONE ACRE OR MORE. THE OWNER AND CONTRACTORS SHALL COMPLY WITH ALL REQUIREMENTS OF THE WPDES FOR ALL SUCH CONSTRUCTION PROJECTS. THE STORMWATER DISCHARGES ASSOCIATED WITH THE CONSTRUCTION ACTIVITY FROM THIS SITE ARE SUBJECT TO THE CONDITIONS AND REQUIREMENTS OF THE PERMITS.

THE EXECUTED OWNER CERTIFICATION AND THE CONTRACTOR CERTIFICATIONS SHALL BE KEPT ONSITE WITH THE APPROVED PLANS.

SWPPP AVAILABILITY:

THE OWNER SHALL RETAIN A COPY OF THE SWPPP AT THE CONSTRUCTION SITE FROM THE DATE OF THE PROJECT INITIATION TO THE DATE OF FINAL STABILIZATION.

KEEPING PLANS CURRENT:

THE CONTRACTOR SHALL AMEND THE PLAN WHENEVER THERE IS A CHANGE IN DESIGN, CONSTRUCTION, OPERATION, OR MAINTENANCE, WHICH HAS A SIGNIFICANT EFFECT ON THE POTENTIAL FOR THE DISCHARGE OF POLLUTANTS TO THE WATERS OF THE STATE AND WHICH HAS NOT OTHERWISE BEEN ADDRESSED IN THE PLAN OR IF THE PLAN PROVES TO BE INEFFECTIVE IN ELIMINATING OR SIGNIFICANTLY CONTROLLING POLLUTANTS IN STORMWATER DISCHARGES ASSOCIATED WITH CONSTRUCTION SITE ACTIVITY. IN ADDITION, THE THE PLAN SHALL BE AMENDED TO IDENTIFY ANY NEW CONTRACTOR AND/OR SUBCONTRACTOR THAT WILL IMPLEMENT A MEASURE OF THE PLAN. AMENDMENTS TO THE PLAN MAY BE REQUIRED BY THE MUNICIPALITY, OWNER, OR OTHER REVIEWING AGENCY. COPIES OF THE AMENDMENTS SHALL BE KEPT ONSITE AS PART OF THE SWPPP.

RETENTION OF RECORDS:

THE OWNER SHALL RETAIN COPIES OF THIS AND ALL REPORTS AND NOTICES REQUIRED BY THIS PERMIT, AND RECORDS OF ALL DATA USED TO COMPLETE THE NOTICE OF INTENT TO BE COVERED BY THIS PERMIT, FOR A PERIOD OF AT LEAST THREE YEARS FROM THE DATE PERMIT COVERAGE EXPIRES OR IS TERMINATED. THIS PERIOD MAY BE EXTENDED BY THE REQUEST OF THE AGENCY AT ANY TIME. IN ADDITION, THE OWNER SHALL RETAIN A COPY OF THE PLAN REQUIRED BY THIS PERMIT AT THE CONSTRUCTION SITE FROM THE DATE OF PROJECT INITIATION TO THE DATE OF FINAL STABILIZATION.

A NOTICE OF INTENT (NOI) APPLICATION MUST BE COMPLETED AND INCORPORATED INTO THE SWPPP.

WPDES NOTICE OF TERMINATION GUIDANCE:

WHEN A SITE HAS BEEN FINALLY STABILIZED AND ALL STORMWATER DISCHARGES FROM CONSTRUCTION SITES THAT ARE AUTHORIZED BY THE PERMIT ARE ELIMINATED, THE OWNER OF THE FACILITY MUST SUBMIT A COMPLETED NOTICE OF TERMINATION THAT IS SIGNED IN ACCORDANCE WITH THE PERMIT. CONTRACTOR SHALL SUBMIT A COMPLETED NOTICE OF TERMINATION TO OWNER FOR EXECUTION PRIOR TO THEIR FINAL PAY APPLICATION REQUEST.


CONTROL MEASURE GROUP	CONTROL MEASURE	CONTROL MEASURE CHARACTERISTICS
VEGETATIVE SOIL COVER	TEMPORARY SEEDING	PROVIDES QUICK TEMPORARY COVER TO CONTROL EROSION WHEN PERMANENT SEEDING IS NOT DESIRED OR TIME OF YEAR IS INAPPROPRIATE.
	PERMANENT SEEDING	PROVIDES PERMANENT VEGETATIVE COVER TO CONTROL EROSION, FILTERS SEDIMENT FROM WATER. MAY BE PART OF FINAL LANDSCAPE PLAN.
NON VEGETATIVE SOIL COVER	AGGREGATE COVER	PROVIDES TEMPORARY COVER ON ROADS AND PARKING LOTS AND AREAS WHERE VEGETATION CANNOT BE ESTABLISHED. PREVENTS MUD FROM BEING PICKED UP AND TRANSPORTED OFF-SITE.
	PAVING	PROVIDES PERMANENT COVER ON PARKING LOTS AND ROADS OR OTHER AREAS WHERE VEGETATION CANNOT BE ESTABLISHED.
DIVERSIONS	DIVERSION BERM / SWALE	DIVERTS RUNOFF TO A SEDIMENT TRAP OR OTHER CONTROL.
ENCLOSED DRAINAGE	STORM SEWER	CONVEYS SEDIMENT LADEN WATER TO A SEDIMENT BASIN.
OUTLETS	APRON ENDWALL OR RIPRAP	PROTECTS DOWNSTREAM CHANNEL FROM HIGH VELOCITY OF FLOW DISCHARGING FROM STRUCTURE.
SEDIMENT BASINS	TEMPORARY SEDIMENT TRAP	CONSTRUCTED TO REMOVE SILTATION FROM RUNOFF FROM SITE DIVERSION BERMS/SWALES AND IN OVERLAND FLOOD ROUTE. CAN BE CONVERTED TO PERMANENT SEDIMENT BASIN.
SEDIMENT FILTERS	SILT FENCE	PLACED DOWN SLOPE OF DISTURBED AREA TO KEEP RUNOFF CONTAINED ON-SITE.
	INLET PROTECTION	INSTALLED IN OPEN GRATE STRUCTURES TO COLLECT SEDIMENT.
	STRAW WATTLES	PLACED IN DRAINAGE CHANNELS TO FILTER SEDIMENT FROM RUNOFF.
MUD AND DUST CONTROL	CONSTRUCTION ENTRANCE	REDUCES SOIL EROSION POLLUTANTS BEING TRANSPORTED OFF-SITE.
	STREET SWEEPING	REDUCES POLLUTANTS TRACKED FROM CONSTRUCTION SITE.
	DUST CONTROL	PREVENTS DUST FROM LEAVING CONSTRUCTION SITE.


STABILIZATION EFFECTIVENESS (TIME OF YEAR)

STABILIZATION TYPE	STABILIZATION UTILIZATION PERIODS											
	JAN.	FEB.	MAR.	APR.	MAY	JUNE	JULY	AUG.	SEPT.	OCT.	NOV.	DEC.
PERMANENT SEEDING			A →	*	*	*	*	*	* →			
DORMANT SEEDING	B →	→	→								B →	→
TEMPORARY SEEDING			C →	*	*	* →	D *	*	* →			
SODDING			E →	*	*	*	*	*	* →			


A. KENTUCKY BLUEGRASS 90 LBS/ACRE MIXED WITH PERENNIAL RYEGRASS 30 LBS/ACRE.
B. KENTUCKY BLUEGRASS 135 LBS/ACRE MIXED WITH PERENNIAL RYEGRASS 45 LBS/ACRE + 2 TONS STRAW MULCH/ACRE.
C. SPRING OATS 100 LBS/ACRE.
D. WHEAT OR CEREAL RYE 150 LBS/ACRE.
E. SOD.
F. STRAW MULCH 2 TONS/ACRE.

* IRRIGATION/WATERING REQUIRED TO SUPPORT ESTABLISHMENT AS NEEDED.

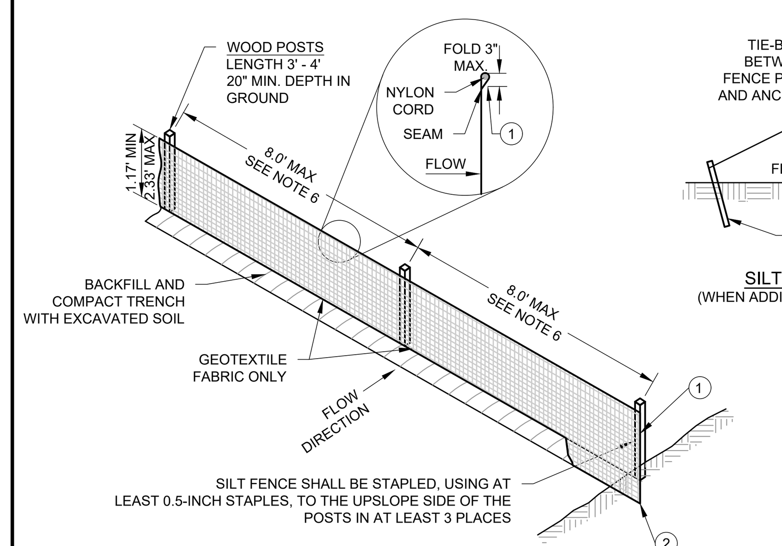

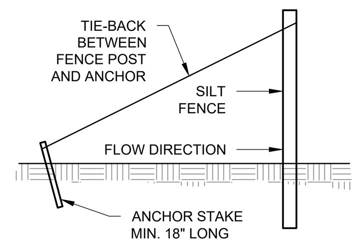


SILT FENCE TIE BACK
(WHEN ADDITIONAL SUPPORT REQUIRED)

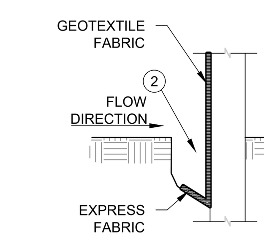


NOTE: ADDITIONAL POST DEPTH OR TIE BACKS MAY BE REQUIRED IN UNSTABLE SOILS


TRENCH DETAIL

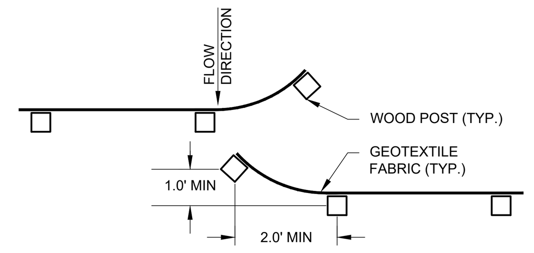

JOINT (HOOK METHOD)

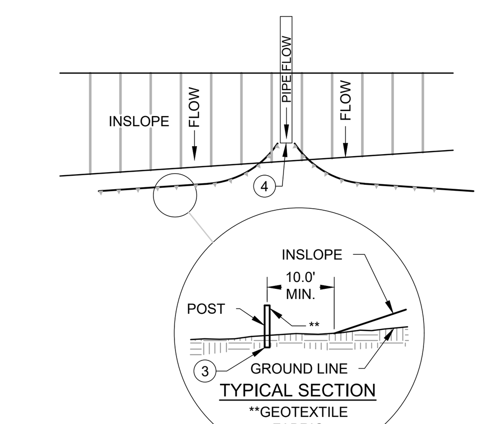

SILT FENCE ALONG SLOPES & OUTFALLS

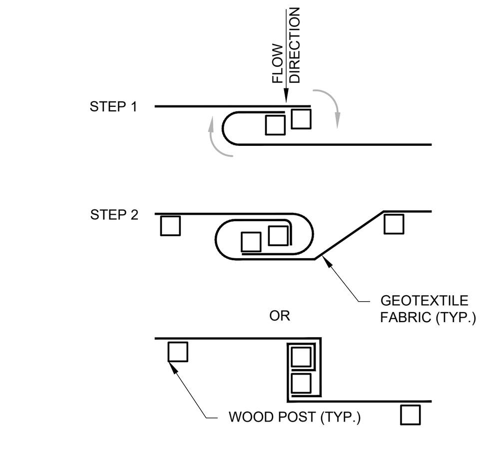


JOINT (TWIST METHOD)

NOTES:


1. GEOTEXTILE FABRIC SHALL MEET THE REQUIREMENTS OF MATERIAL SPECIFICATION 592 GEOTEXTILE TABLE 1 OR 2, CLASS I WITH EQUIVALENT OPENING SIZE OF AT LEAST 30 FOR NONWOVEN AND 50 FOR WOVEN.
2. SILT FENCE SHALL BE ANCHORED BY SPREADING AT LEAST 8-INCHES OF FABRIC IN A 4-INCH WIDE AND 6-INCH DEEP TRENCH OR 6-INCH DEEP V-TRENCH ON THE UPSLOPE SIDE OF THE FENCE. TRENCHES SHALL NOT BE EXCAVATED WIDER OR DEEPER THAN NECESSARY FOR PROPER INSTALLATION.
3. FOLD MATERIAL TO FIT TRENCH AND BACKFILL AND COMPACT TRENCH WITH EXCAVATED SOIL.
4. WOOD POSTS SHALL BE A MINIMUM SIZE OF 1.125-INCHES x 1.125-INCHES OF DRIED OAK OR HICKORY.
5. SILT FENCE TO EXTEND ABOVE THE TOP OF PIPE, WHERE APPLICABLE.
6. POST SPACING SHALL BE SELECTED BASED ON GEOTEXTILE FABRIC (8-FEET FOR WOVEN AND 3-FEET FOR NON-WOVEN).

SILT FENCE

#100-A 10-02-12

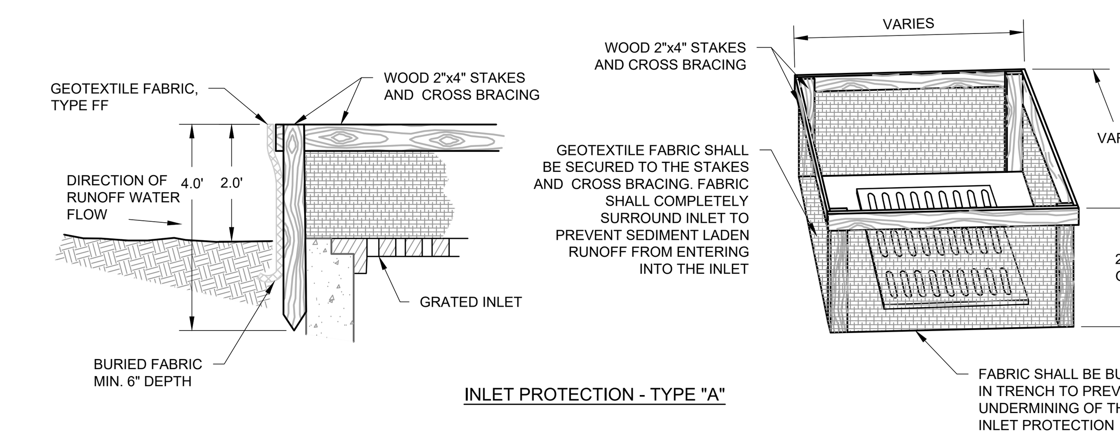

INLET PROTECTION - TYPE "A"

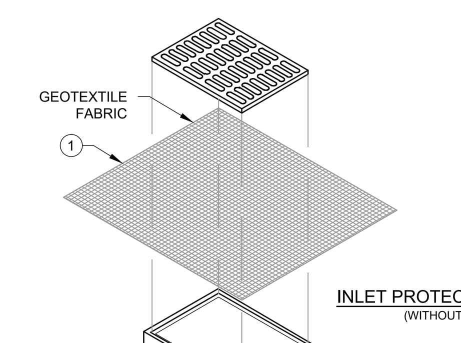

INLET PROTECTION - TYPE "B"
(WITHOUT CURB BOX)

TYPE "B" & "C" INSTALLATION NOTES

TRIM EXCESS FABRIC IN THE FLOW LINE TO WITHIN 3 INCHES OF THE GRATE.

THE CONTRACTOR SHALL DEMONSTRATE A METHOD OF MAINTENANCE, USING A SEWN FLAP, HAND HOLDS OR OTHER METHODS TO PREVENT ACCUMULATED SEDIMENT FROM ENTERING THE INLET.


NOTES:

1. GEOTEXTILE FABRIC SHALL MEET THE REQUIREMENTS OF MATERIAL SPECIFICATION 592 GEOTEXTILE TABLE 1 OR 2, CLASS I, WITH AN EOS OF AT LEAST 30 FOR NONWOVEN AND 50 FOR WOVEN.
2. WHEN REMOVING OR MAINTAINING INLET PROTECTION, CARE SHALL BE TAKEN SO THAT THE SEDIMENT TRAPPED ON THE GEOTEXTILE FABRIC DOES NOT FALL INTO THE INLET. ANY MATERIAL FALLING INTO THE INLET SHALL BE REMOVED IMMEDIATELY.

(1) FINISHED SIZE, INCLUDING FLAP POCKET WHERE REQUIRED, SHALL EXTEND A MINIMUM OF 10 INCHES AROUND THE PERIMETER TO FACILITATE MAINTENANCE OR REMOVAL.

(2) FOR INLET PROTECTION, TYPE "C" (WITH CURB BOX), AN ADDITIONAL 18 INCHES OF FABRIC IS WRAPPED AROUND THE WOOD AND SECURED WITH STAPLES. THE WOOD SHALL NOT BLOCK THE ENTIRE HEIGHT OF THE CURB BOX OPENING.


(3) FLAP POCKETS SHALL BE LARGE ENOUGH TO ACCEPT WOOD 2x4.

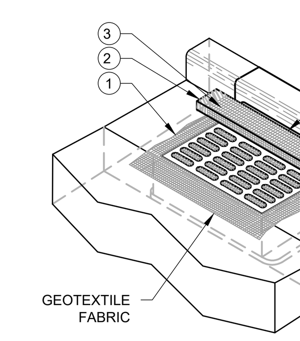

INLET PROTECTION, TYPE "C"
(WITH CURB BOX)


INLET PROTECTION

#104 04-24-13

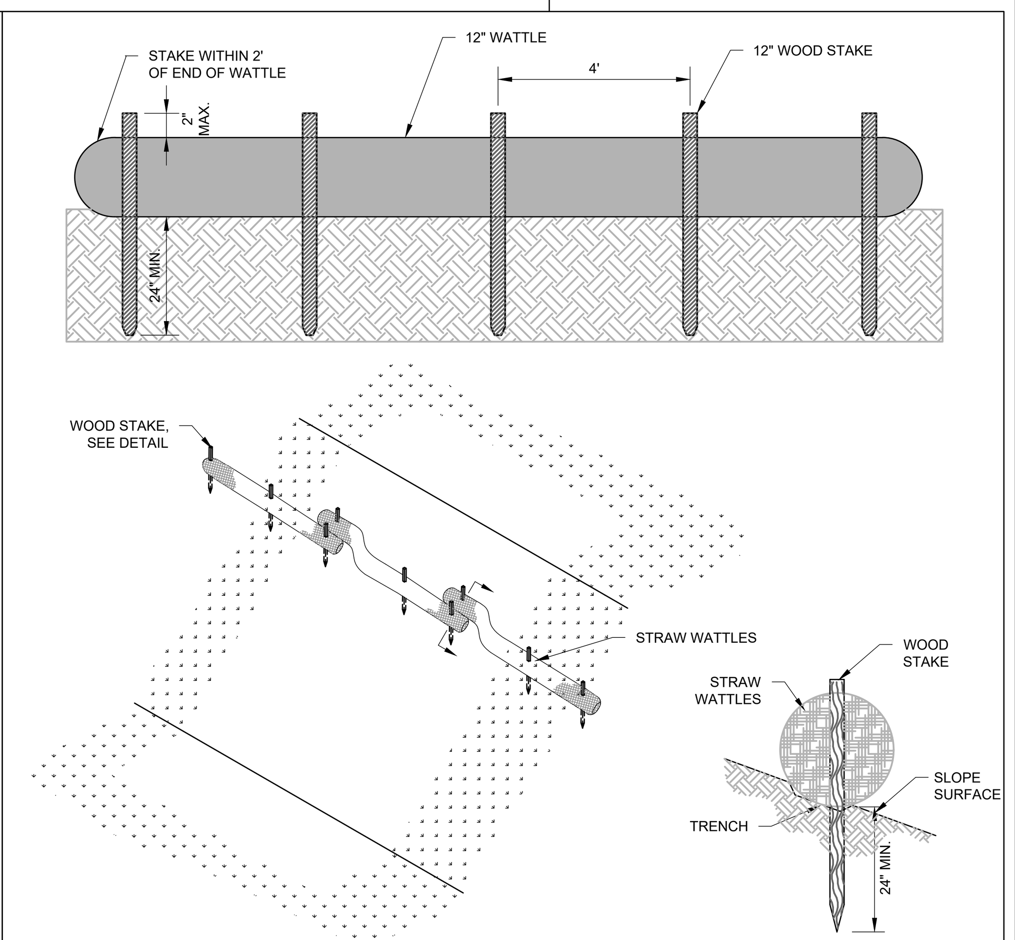


STRAW WATTLE

#137 06/01/15

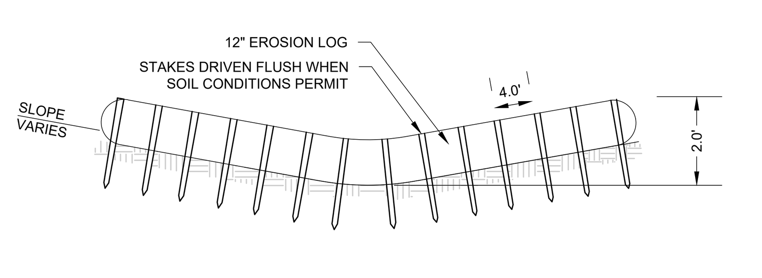

STRAW WATTLE DITCH CHECK


#138 05/21/2018

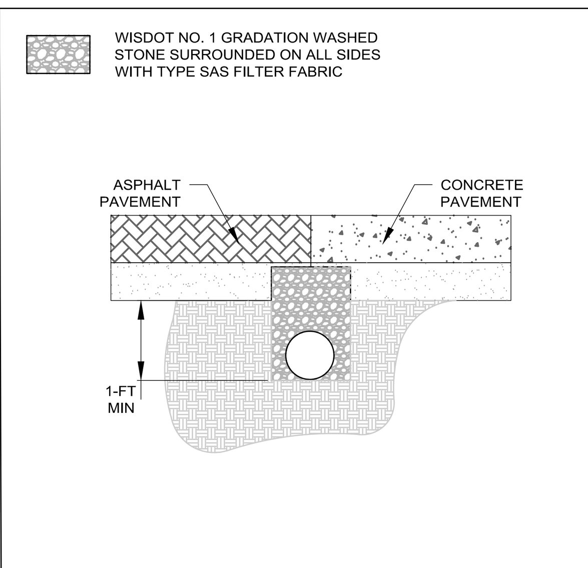

DRAIN TILE GENERAL SPECIFICATIONS

1. THE DRAIN TILE CONDUIT AND FITTINGS SHALL MEET STRENGTH AND DURABILITY REQUIREMENTS FOR THE SITE. ALL CONDUITS AND FITTINGS SHALL MEET OR EXCEED THE MINIMUM REQUIREMENTS OF THE APPROPRIATE SPECIFICATIONS PUBLISHED BY THE AMERICAN SOCIETY FOR TESTING AND MATERIALS. CORRUGATED HIGH DENSITY POLYETHYLENE (HDPE) CONDUIT AND FITTINGS SHALL MEET THE REQUIREMENTS OF ASTM M252. CONDUIT TYPE (SINGLE WALL OR DUAL WALL) SHALL INSTALLED PER THE LOCATIONS SHOWN IN THE PLANS. CONTRACTOR MAY SUBSTITUTE DUAL WALL CONDUIT AT LOCATIONS SPECIFIED FOR SINGLE WALL CONDUIT AT THE SOLE EXPENSE OF THE CONTRACTOR.
   - SINGLE WALL CONDUIT SHALL BE TYPE CP WITH CLASS II PERFORATION PATTERN.
   - DUAL WALL CONDUIT SHALL BE TYPE SP WITH A SMOOTH INTERIOR THAT CARRIES A MAXIMUM MANNING'S "N" VALUE OF 0.12 WITH CLASS II PERFORATION PATTERN.
2. ALL DRAIN TILE CONSTRUCTION MUST BE PROVIDED WITH TRACER WIRE OR OTHER APPROVED METHODS IN ORDER TO BE LOCATED IN ACCORD WITH 182.0715(2R) OF THE STATUTES. CONTRACTOR SHALL PROVIDE THE ENGINEER NOTICE OF LOCATION METHOD PRIOR TO THE START OF CONSTRUCTION.
3. A MAXIMUM TRENCH WIDTH OF 2-FT SHALL BE MAINTAINED FOR ALL DRAIN TILE INSTALLATION WITH THE EXCEPTION OF CONNECTION POINTS TO THE EXISTING STORM SEWER SYSTEM IN WHICH CASE THE CONTRACTOR SHALL LIMIT DISTURBANCE AS POSSIBLE.
4. THE MINIMUM DEPTH OF COVER (FINISH GRADE TO TOP PIPE) SHALL BE:
   - CONCRETE PAVED AREAS - 2.0-FT
   - ASPHALT PAVED AREAS - 2.5-FT
   - BEHIND CURB - 0.5-FT
   - OTHER LANDSCAPED/GRASS/PERVIOUS AREAS - 2.0-FT
5. CONNECTION TO THE EXISTING STORM SEWER SYSTEM SHALL ACHIEVED BY CORING THE EXISTING REINFORCED CONCRETE STORM SEWER STRUCTURES OR PIPING TO THE DIAMETER NECESSARY TO ACCOMMODATE A PERMANENT CONNECTION. ALL CONNECTIONS TO THE EXISTING REINFORCED CONCRETE STORM SEWER SHALL BE ACHIEVED BY THE USE OF KOR-N-SEAL CONNECTORS, OR EQUAL.
6. FOR TRENCH INSTALLATIONS OF CORRUGATED PLASTIC CONDUIT (OTHER THAN BEHIND CURB LOCATIONS), THE FOLLOWING BEDDING METHODS ARE REQUIRED:
   - A STONE BEDDING LAYER, AT LEAST 3 IN. THICK, USING A CLEAR STONE SHALL BE INSTALLED TO PROVIDE CONDUIT SUPPORT.
   - COMPACT BEDDING MATERIAL BESIDE AND TO THE UPPER (TOP) LIMITS OF BASE COURSE IN PAVED AREAS OR TOP OF CLAY (BOTTOM OF TOPSOIL LAYER) ABOVE THE CONDUIT.
7. ANY HARD OBJECTS LARGER THAN 1.5 IN. IN DIAMETER EXPOSED WITHIN THE TRENCH BOTTOM OR WALLS SHALL BE REMOVED TO PREVENT UNDUE STRESSES ON THE CONDUIT AND FITTINGS.
8. PRE MANUFACTURED FITTINGS (SUCH AS: WYES, TEES, BENDS, CAPS, ETC) OF THE SAME MATERIAL AS THE CONDUIT SHALL BE USED AT ALL CONNECTIONS AND DEFLECTIONS GREATER THAN 22.5 DEGREES.
9. IF NOT CONNECTED TO A STRUCTURE, THE UPPER END OF EACH SUBSURFACE DRAIN TILE SHALL BE CAPPED WITH A TIGHT-FITTING EXTERNAL CAP OF THE SAME MATERIAL AS THE CONDUIT.
10. AT ALL TIMES THE DRAIN TILE SYSTEM SHALL BE KEPT CLEAN AND PROTECTED AGAINST UNDERMINING OF THE CAPACITY OF THE CONDUIT AND DAMAGE DURING CONSTRUCTION. TYPICAL CAPACITY UNDERMINING INCLUDES ENTRY OF CONSTRUCTION MATERIALS, TRASH, AND RODENTS INTO THE CONDUIT.

LOADING DOCK DRAINTILE

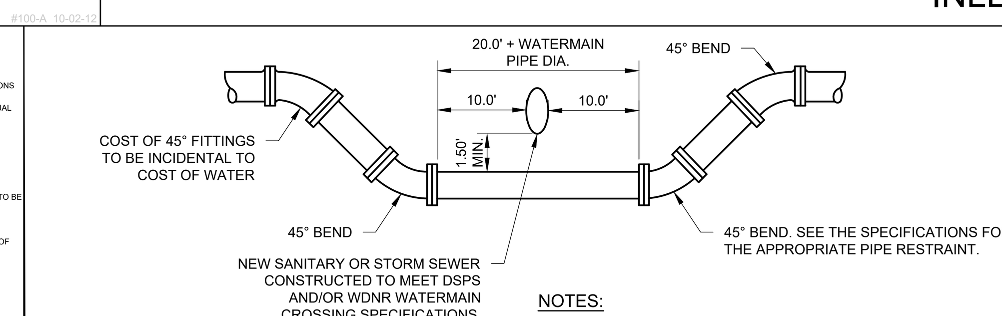


NOTES:

1. IN LIEU OF 45° BENDS, WATERMAIN DEPRESSION MAYBE CONSTRUCTED BY DEFLECTING THE WATERMAIN PER MANUFACTURER'S RECOMMENDATION TO ACHIEVE THE MINIMUM 18" OF VERTICAL SEPARATION.

WATER MAIN DEPRESSION

#508 10-10-12

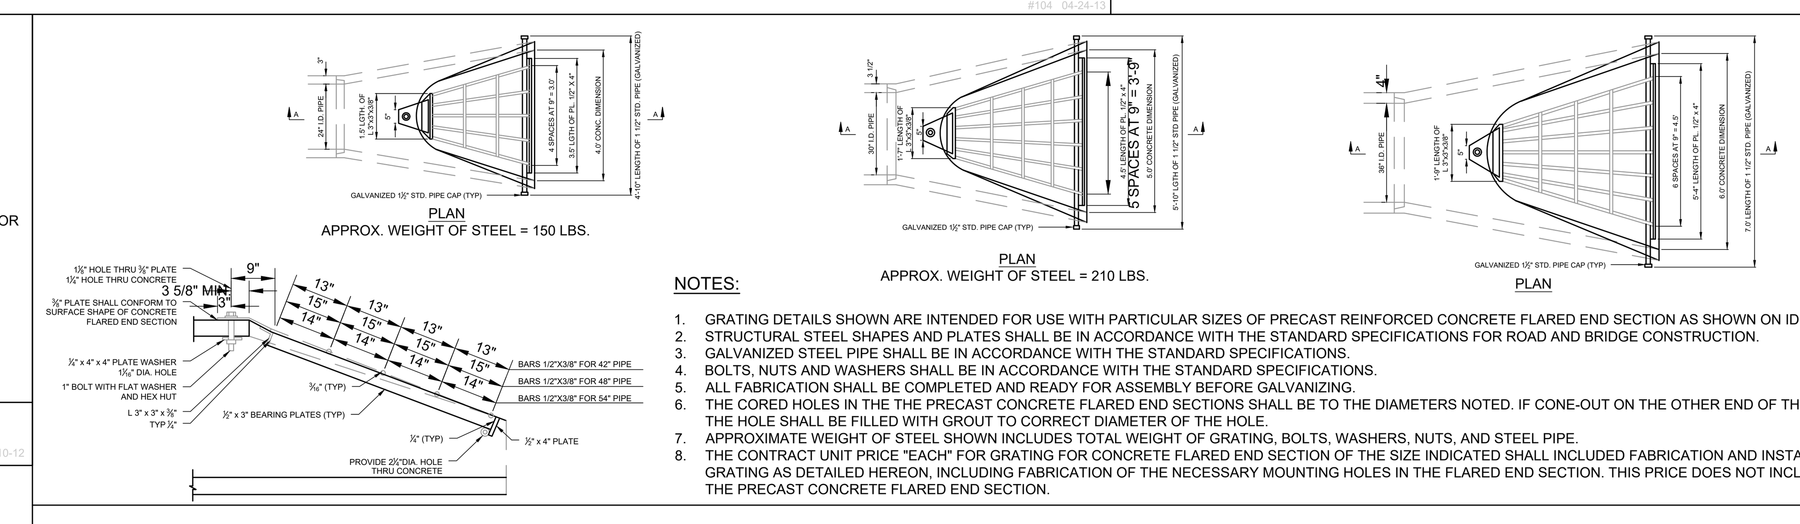

NOTES:

1. GRATING DETAILS SHOWN ARE INTENDED FOR USE WITH PARTICULAR SIZES OF PRECAST REINFORCED CONCRETE FLARED END SECTION AS SHOWN ON IDOT STANDARDS.
2. STRUCTURAL STEEL SHAPES AND PLATES SHALL BE IN ACCORDANCE WITH THE STANDARD SPECIFICATIONS FOR ROAD AND BRIDGE CONSTRUCTION.
3. GALVANIZED STEEL PIPE SHALL BE IN ACCORDANCE WITH THE STANDARD SPECIFICATIONS.
4. BOLTS, NUTS AND WASHERS SHALL BE IN ACCORDANCE WITH THE STANDARD SPECIFICATIONS.
5. ALL FABRICATION SHALL BE COMPLETED AND READY FOR ASSEMBLY BEFORE GALVANIZING.
6. THE CORED HOLES IN THE THE PRECAST CONCRETE FLARED END SECTIONS SHALL BE TO THE DIAMETERS NOTED. IF CONE-OUT ON THE OTHER END OF THE HOLE OCCURS, THE HOLE SHALL BE FILLED WITH GROUT TO CORRECT DIAMETER OF THE HOLE.
7. APPROXIMATE WEIGHT OF STEEL SHOWN INCLUDES TOTAL WEIGHT OF GRATING, BOLTS, WASHERS, NUTS, AND STEEL PIPE.
8. THE CONTRACT UNIT PRICE "EACH" FOR GRATING FOR CONCRETE FLARED END SECTION OF THE SIZE INDICATED SHALL INCLUDED FABRICATION AND INSTALLATION OF THE GRATING AS DETAILED HEREON, INCLUDING FABRICATION OF THE NECESSARY MOUNTING HOLES IN THE FLARED END SECTION. THIS PRICE DOES NOT INCLUDE THE COST OF THE PRECAST CONCRETE FLARED END SECTION.

FLARED END SECTION GRATES

#313 6/18/13

REVIEWED: ARA
DESIGNED: TGM
DRAFTED: EP

PLAN I DESIGN I DELIVER
www.pinnacle-engr.com

PINNACLE ENGINEERING GROUP
ENGINEERING I NATURAL RESOURCES I SURVEYING

WISCONSIN OFFICE:
20725 WATERTOWN ROAD
BROOKFIELD, WI 53186
(262) 754-8888
CHICAGO I MILWAUKEE : NATIONWIDE

SOMERS BUSINESS PARK

SOMERS, WI

CONSTRUCTION DETAILS

REVISIONS

1	VILLAGE SUBMITTAL	05/22/26

PEG JOB No. 2360.00
PEG PM TGM
START DATE 05/26/22
SCALE N.T.S.

SHEET C-32 OF C-41

© COPYRIGHT 2021


CONSTRUCTION DETAILS

www.pinnacle-engr.com

Z:\PROJECTS\2021\2360.00-WI\CAD\SHEETS\BLDG I\2360.00-WI BLDG I CONSTRUCTION DETAILS.DWG

THESE PLANS AND DESIGNS ARE COPYRIGHT PROTECTED AND MAY NOT BE USED IN WHOLE OR IN PART WITHOUT THE WRITTEN CONSENT OF PINNACLE ENGINEERING GROUP, LLC

www.pinnacle-engr.com

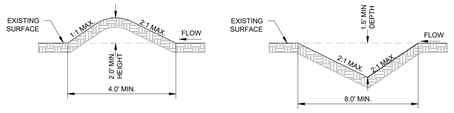


NOTES:

1. DIVERSION MAY REQUIRE AREAS OF BERM AND OTHER AREAS OF CHANNEL TO PROVIDE SUFFICIENT PERIMETER PROTECTION.
2. DIVERSION BERM VERSUS CHANNEL PRACTICES SHALL BE SELECTED SUCH TO PREVENT PONDING (E.G. - POSITIVE DRAINAGE SHALL BE MAINTAINED).
3. FOR DIVERSIONS THAT ARE TO SERVE LONGER THAN 30 DAYS, THE SIDE SLOPES INCLUDING THE RIDGE, AND THE DOWN SLOPE SIDE OF THE DIVERSION SHALL BE STABILIZED AS SOON AS THEY CONSTRUCTED BY EQUIPMENT TRACKING AND TEMPORARY SEEDING. FOR DIVERSIONS SERVING LESS THAN 30 DAYS, THE DOWN SLOPE SIDE OF THE DIVERSION SHALL BE STABILIZED AS SOON AS CONSTRUCTED BY EQUIPMENT TRACKING AND TEMPORARY SEEDING .
4. DIVERSIONS SHALL BE PROTECTED FROM DAMAGE BY CONSTRUCTION ACTIVITIES. AT ALL POINTS WHERE DIVERSION BERMS OR CHANNELS WILL BE CROSSED BY CONSTRUCTION EQUIPMENT, THE DIVERSION SHALL BE SHAPED APPROPRIATELY AND/OR TEMPORARY CULVERTS OF ADEQUATE CAPACITY MAYBE ADDED AT CROSSINGS.
5. AT MINIMUM, INSTALL ONE DITCH CHECK (SEE DETAIL) FOR EVERY 2 VERTICAL FEET OF DROP.
6. DIVERSIONS SHALL, AT A MINIMUM, BE INSPECTED WEEKLY AND WITHIN 24 HOURS AFTER EVERY PRECIPITATION EVENT THAT PRODUCES 0.5 INCHES OF RAIN OR MORE DURING A 24 HOUR PERIOD. MAINTENANCE SHALL BE COMPLETED AS SOON AS POSSIBLE WITH CONSIDERATION TO SITE CONDITIONS. ACCUMULATED SEDIMENT SHALL BE REMOVED WHEN IT REACHES HALF THE HEIGHT OF THE DIVERSION BERM.

DIVERSION BERM / CHANNEL

#113-A 10-02-13

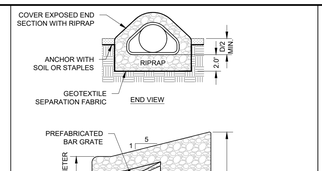


NOTES:

1. RIP RAP AND GEOTEXTILE FABRIC SHALL MEET REQUIREMENTS FOR STANDARD SPECIFICATIONS FOR HIGHWAY AND STRUCTURE CONSTRUCTION.

RIP RAP AT END SECTIONS

#104 12/28/12

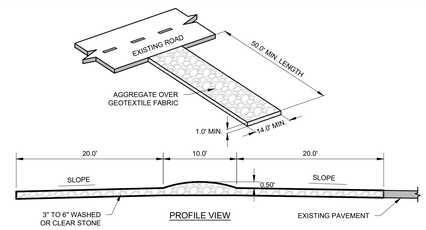


NOTES:

1. ALL TRACKING PAD MATERIALS AND INSTALLATION SHALL BE IN CONFORMANCE WITH WI DNR TECHNICAL STANDARD 1057.
2. TRACKING PADS SHALL BE INSTALLED PRIOR TO ANY TRAFFIC LEAVING THE SITE. CONTRACTOR SHALL VERIFY LOCATION WITH OWNER.
3. THE AGGREGATE FOR TRACKING PADS SHALL BE 3 TO 6 INCH CLEAR OR WASHED STONE. ALL MATERIALS TO BE RETAINED ON A 3-INCH SIEVE
4. THE AGGREGATE SHALL BE PLACED IN A LAYER AT LEAST 12-INCHES THICK. ON SITES WHERE SATURATED CONDITIONS ARE EXPECTED DURING THE LIFE OF THE PAD, THE PAD SHALL BE UNDERLAIN WITH GEOTEXTILE FABRIC WHICH MEETS MATERIAL SPECIFICATION 592 GEOTEXTILE, TABLE 1 OR 2, CLASS I, II OR IV, TO PREVENT MIGRATION OF UNDERLYING SOILS INTO THE STONE LAYER.
5. THE TRACKING PAD SHALL BE THE FULL WIDTH OF THE EGRESS POINT. MINIMUM WIDTH IS 14 FEET FOR ONE-WAY TRAFFIC AND 20 FEET FOR TWO-WAY TRAFFIC, WITH AN ADDITIONAL INCREASE OF 4 FEET FOR TRAILER TRAFFIC. THE TRACKING PAD SHALL BE A MINIMUM 50-FEET LONG.
6. ANY SEDIMENT TRACKED ONTO A PUBLIC OR PRIVATE ROAD SHOULD BE REMOVED BY STREET CLEANING, NOT FLUSHING, AT THE END OF EACH WORKING DAY.
7. TRACKING PADS SHALL, AT A MINIMUM, BE INSPECTED WEEKLY AND WITHIN 24-HOURS AFTER EVERY PRECIPITATION EVENT THAT PRODUCES 0.5-INCHES OF RAIN OR MORE DURING A 24-HOUR PERIOD.
8. THE TRACKING PAD PERFORMANCE SHALL BE MAINTAINED BY SCRAPING OR TOP-DRESSING WITH ADDITIONAL AGGREGATE.

CONSTRUCTION ENTRANCE

#107-WI 10-02-13

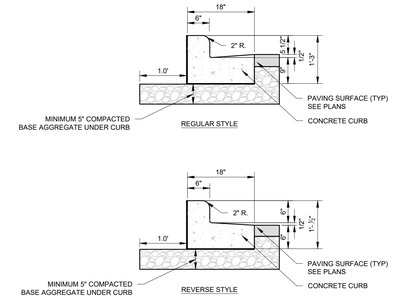


NOTES:

1. LATERAL CONTRACTION JOINTS SHALL BE PLACED AT INTERVALS OF NOT MORE THAN 15 FEET NOR LESS THAN 6 FEET. THE JOINTS SHALL BE A MINIMUM OF 3 INCHES IN DEPTH.
2. EXPANSION JOINTS SHALL BE PLACED TRANSVERSELY AT RADIUS POINTS ON CURVES OF RADIUS 200 FEET OR LESS, AND AT ANGLE POINTS, OR AS DIRECTED BY THE ENGINEER OF RECORD. THE EXPANSION JOINTS FILLER SHALL BE A ONE PIECE FIBERBOARD OR THE APPROVED EQUIVALENT MATERIAL HAVING THE SAME DIMENSIONS AS CURB & GUTTER AT THAT STATION AND BE 0.5 INCH THICK.
3. IN ALL CASES, CONCRETE CURB & GUTTER SHALL BE PLACED ON THOROUGHLY COMPACTED CRUSHED STONE.
4. REVERSE STYLE CURB LOCATIONS ARE NOTED ON THE PLANS.

18" VERTICAL FACE CURB


#602-WI 10-14-13

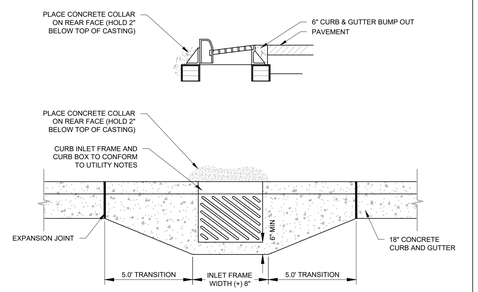

NOTE : CURB CONTRACTOR TO VERIFY POSITION AND ELEVATION OF FRAME AND GRATE PRIOR TO POUR. IF NOT CORRECT, FIVE (5) FOOT TRANSITION AREA TO BE LEFT UNPOURED UNTIL SITUATION IS CORRECTED BY CONTRACTOR.


CURB AND GUTTER BUMP OUT

#602-10-10-13

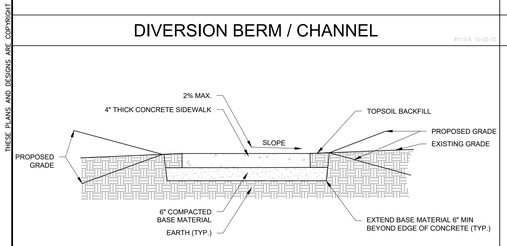

CONCRETE SIDEWALK

#607 10-11-13

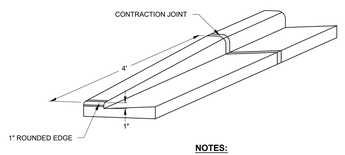


NOTES:

1. CONTRACTION JOINTS SHALL BE PLACED EVERY 10 FEET
2. EXPANSION JOINTS (3/4" EXPANSION FIBER MATERIAL) SHALL BE PLACED EVERY 300 FEET AND AT EVERY PC/PT AND 3 FEET FROM STRUCTURES

TAPER CURB HEAD

#603 10-11-13

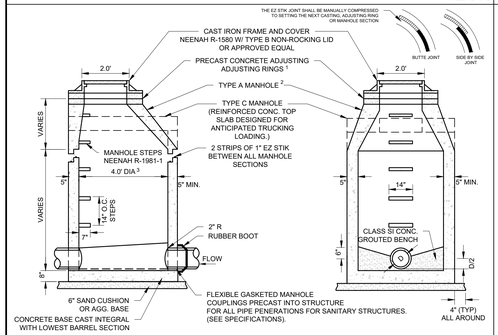


NOTES:

1. 1" EZ STIKE BETWEEN ALL ADJUSTMENT RINGS, BETWEEN TOP ADJUSTMENT RINGS AND FRAME. USE INTERNAL ADAPTOR SEAL RING, ALL JOINTS MUST BE BACKPLASTERED INSIDE AND OUT. ADJUSTING RINGS SHALL BE A MINIMUM OF 4 INCHES AND A MAXIMUM OF 19 INCHES.
2. THE FLAT TOP MAYBE USED IN LIEU OF THE TAPERED TOP WHEN FIELD CONDITIONS PROHIBIT THE USE OF A TAPERED TOP.
3. STRUCTURE TO BE 4'-0" DIA UNLESS OTHERWISE INDICATED ON THE PLANS.
4. PROVIDE INTERNAL/EXTERNAL CHIMNEY SEALS BY ADAPTOR, INC.
5. PROVIDE EXTERIOR JOINT PROTECTION USING MACWRAP.
6. SANITARY EXTERIOR SURFACES SHALL BE TREATED WITH HEAVY-DUTY COAL TAR PITCH, TOP-COAT, OR BITUMINOUS SUPER SERVICE BLACK.
7. "SANITARY" TO BE STAMPED ON ALL MANHOLE LIDS.

SANITARY MANHOLE

#400 10-10-13

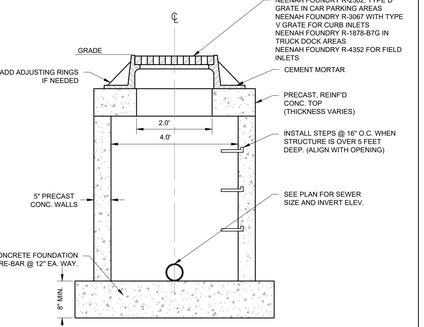


NOTES:

1. EASY STICK, RUBBER GASKET OR APPROVED EQUIVALENT SHALL BE PLACED AT ALL JOINTS BETWEEN ADJUSTING RINGS FOR STORM INLETS.
2. THE FLAT TOP MAY BE USED IN LIEU OF THE TAPERED TOP WHEN FIELD CONDITIONS PROHIBIT USE OF A TAPERED TOP.
3. STRUCTURE TO BE 4.0' DIA. OR AS INDICATED ON THE PLANS.

INLET

#502 10-04-13

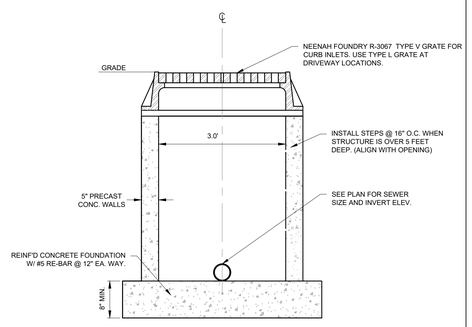


NOTES:

1. EASY STICK, RUBBER GASKET OR APPROVED EQUIVALENT SHALL BE PLACED AT ALL JOINTS BETWEEN ADJUSTING RINGS FOR STORM INLETS.
2. THE FLAT TOP MAY BE USED IN LIEU OF THE TAPERED TOP WHEN FIELD CONDITIONS PROHIBIT USE OF A TAPERED TOP.

2' x 3' INLET

#505 10/04/13

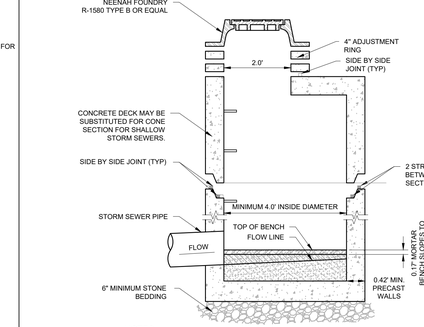


NOTES:

1. CLEAN UNDERSIDE OF ADJUSTING RING OR CAST IRON FRAME AND SET IN PLACE.
2. TUCK POINT MORTAR INTO ANNULAR CRACK AND BACKPLASTERED INSIDE AND OUTSIDE OF ALL JOINTS.
3. THE FLAT TOP MAY BE USED IN LIEU OF THE TAPERED TOP WHEN FIELD CONDITIONS PROHIBIT THE USE OF A FLAT TAPERED TOP.
4. MANHOLE CONSTRUCTION TO MEET REQUIREMENTS OF ASTM C478.
5. ECCENTRIC CONE SECTION OF MANHOLE TO BE SET OUTSIDE OF VEHICULAR WHEEL PATH NEAR ℄ OF ROADWAY.

STORM SEWER MANHOLE

#401 04/05/13

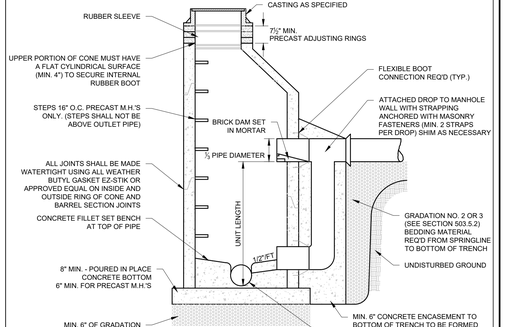

NOTES:

1. DROP PIPE AND FITTING SHALL BE SAME MATERIAL AND SIZE AS INCOMING SEWER. CONCRETE ENCASEMENT SHALL CURE FOR A MINIMUM IF 24 HOURS BEFORE TRENCH IS BACKFILLED.
2. MANHOLE TO BE IN ACCORDANCE WITH STANDARD SANITARY MANHOLE DETAIL.
3. INVERT OF DROP SEWER IS TO BE THE SAME ELEVATION AS THE SPRING LINE OF THE LARGEST MAIN LINE SEWER PIPE

OUTSIDE DROP MANHOLE


#403 01/24/13

NOTES:

1. 4'-0" I.D. PRECAST MAY BE SUBSTITUTED FOR SAMPLING M.H.'S ON BUILDING LATERAL
2. 4'-0" I.D. MONOLITHIC MAY BE SUBSTITUTED FOR GAUGING M.H.'S ON MUNICIPAL SEWERS

SAMPLING AND GAUGING MANHOLE

#403 01/24/13

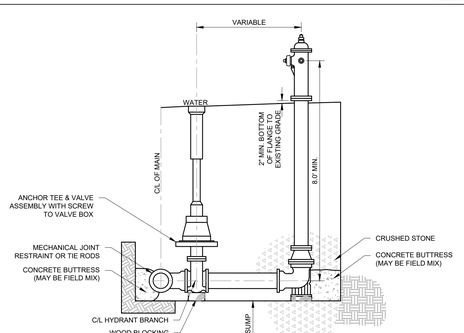


NOTES:

1. MEGALUG RESTRAINING GLANDS ON ALL MECHANICAL JOINTS. THE BOLTS & NUTS ARE TO BE HIGH STRENGTH LOW ALLOY STEEL (CORTEN) AS PER SECTION 11.6.5 OF A.W.W.A. C-111.
2. THE FOLLOWING HYDRANTS SHALL BE ALLOWED:

   MUELLER A-423 WITH A 5 1/4-INCH VALVE OPENING, O-RING SEALED, TWO 2 1/2-INCH HOSE NOZZLES AND ONE 5-INCH STORZ QUICK CONNECTON STEAMER NOZZLE.

FIRE HYDRANT

#501 10-10-13

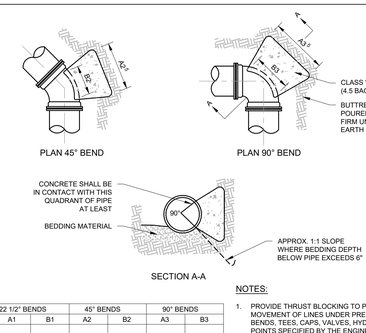


PIPE SIZE	22 1/2° BENDS A1	22 1/2° BENDS B1	45° BENDS A2	45° BENDS B2	90° BENDS A3	90° BENDS B3
6"	1'-0"	1'-0"	1'-0"	1'-0"	1'-4"	1'-2"
8"	1'-0"	1'-0"	1'-4"	1'-2"	1'-10"	1'-6"
12"	1'-4"	1'-4"	1'-10"	1'-10"	2'-8"	2'-3"
16"	1'-10"	1'-8"	2'-6"	2'-4"	3'-10"	2'-10"
20"	2'-4"	2'-0"	3'-3"	2'-10"	5'-0"	3'-4"
24"	2'-10"	2'-4"	4'-0"	3'-3"	6'-4"	3'-10"
30"	3'-6"	3'-0"	5'-4"	3'-10"	8'-0"	4'-8"

NOTES:

1. PROVIDE THRUST BLOCKING TO PREVENT MOVEMENT OF LINES UNDER PRESSURE AT BENDS, TEES, CAPS, VALVES, HYDRANTS, AND AT POINTS SPECIFIED BY THE ENGINEER
2. ALL BLOCKING SHALL BE WITH POURED CLASS SI CONCRETE AGAINST UNDISTURBED VERTICAL EARTH SURFACE
3. THRUST BLOCKS TO BE AT ALL BENDS 11¼° OR GREATER
4. THE COST OF INSTALLING THE THRUST BLOCK SHALL BE INCIDENTAL TO THE CONSTRUCTION OF THE WATER
5. DIMENSION A2 & A3 SHOULD BE AS LARGE AS POSSIBLE WITHOUT INTERFERING WITH M.J BOLTS


THRUST BLOCK

#402 10-10-13

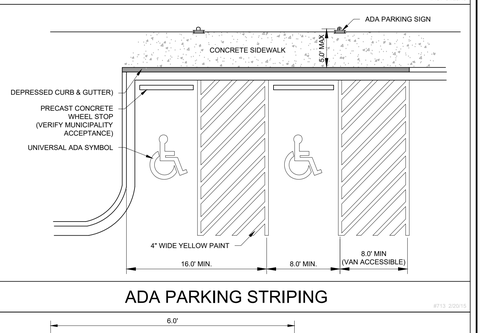

ADA PARKING STRIPING

#713 2/24/13

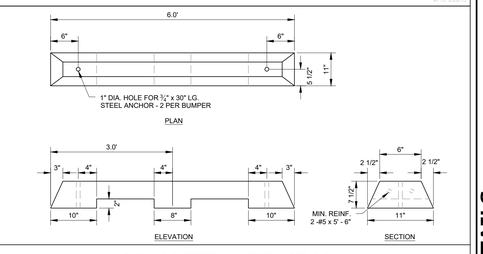

CONCRETE WHEEL STOP

#602 01/24/13

DESIGNED - TDM
DRAFTED - EP
REVIEWED - ADA

PLAN | DESIGN | DELIVER
www.pinnacle-engr.com

PINNACLE ENGINEERING GROUP
ENGINEERING | NATURAL RESOURCES | SURVEYING

WISCONSIN OFFICE:
20725 WATERTOWN ROAD
BROOKFIELD, WI 53186
(262) 754-8888
CHICAGO I MILWAUKEE - NATIONWIDE

SOMERS BUSINESS PARK

SOMERS, WI

CONSTRUCTION DETAILS

REVISIONS

1	VILLAGE SUBMITTAL	05/22/26

PEG JOB No. 2360.00
PEG PM TDM
START DATE 05/26/22
SCALE N.T.S.


SHEET
C-33 of C-41

© COPYRIGHT 2021


CONSTRUCTION DETAILS

Z:\PROJECTS\2021\2360.00-WI\CAD\SHEETS\BLDG I\2360.00-WI BLDG I CONSTRUCTION DETAILS.DWG

THESE PLANS AND DESIGNS ARE COPYRIGHT PROTECTED AND MAY NOT BE USED IN WHOLE OR IN PART WITHOUT THE WRITTEN CONSENT OF PINNACLE ENGINEERING GROUP, LLC

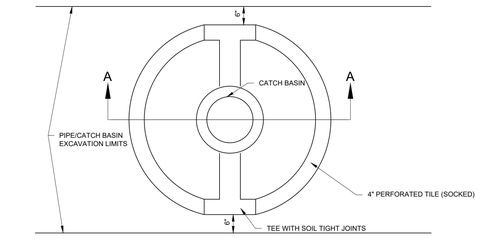


PLAN VIEW

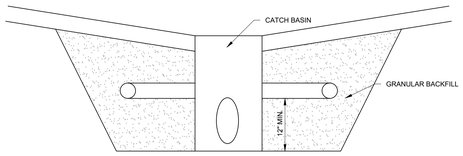

SECTION A-A


INLET - UNDERDRAIN

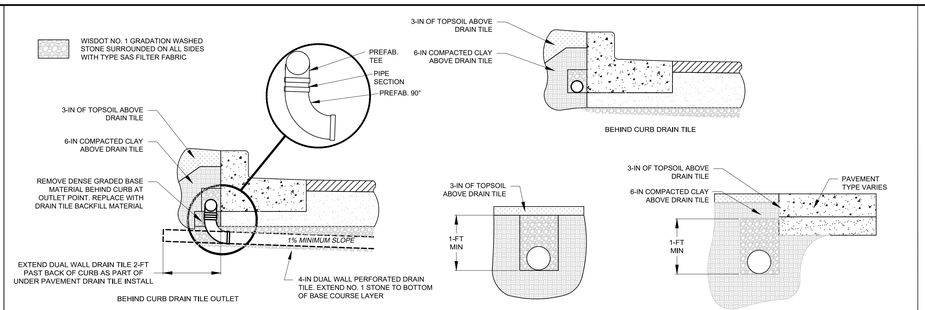


DRAIN TILE GENERAL SPECIFICATIONS

1. THE DRAIN TILE CONDUIT AND FITTINGS SHALL MEET STRENGTH AND DURABILITY REQUIREMENTS FOR THE SITE. ALL CONDUITS AND FITTINGS SHALL MEET OR EXCEED THE MINIMUM REQUIREMENTS OF THE APPROPRIATE SPECIFICATIONS PUBLISHED BY THE AMERICAN SOCIETY FOR TESTING AND MATERIALS. CORRUGATED HIGH DENSITY POLYETHYLENE (HDPE) CONDUIT AND FITTINGS SHALL MEET THE REQUIREMENTS OF ASTM M252. CONDUIT TYPE (SINGLE WALL OR DUAL WALL) AND PERFORATION PATTERN SHALL BE AS SHOWN ON THE PLANS. THE CONTRACTOR SHALL PROVIDE THE TYPE OF CONDUIT AT LOCATIONS SPECIFIED FOR SINGLE WALL CONDUIT AT THE SOLE EXPENSE OF THE CONTRACTOR.
   - SINGLE WALL CONDUIT SHALL BE TYPE CP WITH CLASS II PERFORATION PATTERN.
   - DUAL WALL CONDUIT SHALL BE TYPE SP WITH A SMOOTH INTERIOR THAT CARRIES A MAXIMUM MANNING'S "N" VALUE OF 0.12 WITH CLASS 1 PERFORATION PATTERN.
2. ALL DRAIN TILE CONSTRUCTION MUST BE PROVIDED WITH TRACER WIRE OR OTHER APPROVED METHODS IN ORDER TO LOCATE THE DRAIN TILE AFTER BACKFILLING IS COMPLETE. THE CONTRACTOR SHALL PROVIDE THE ENGINEER NOTICE OF LOCATION METHOD PRIOR TO THE START OF CONSTRUCTION.
3. A MAXIMUM TRENCH WIDTH OF 3-FT SHALL BE MAINTAINED FOR ALL DRAIN TILE INSTALLATION WITH THE EXCEPTION OF CONNECTION POINTS TO THE EXISTING STORM SEWER SYSTEM IN WHICH CASE THE CONTRACTOR SHALL LIMIT DISTURBANCE AS POSSIBLE.
4. THE MINIMUM DEPTH OF COVER (FINISH GRADE TO TOP PIPE) SHALL BE:
   - ASPHALT PAVED AREAS - 2.5-FT
   - ASPHALT PAVED AREAS - 2.0-FT
   - BEHIND CURB - 0.5-FT
   - OTHER LANDSCAPED/GRASS/PERVIOUS AREAS - 2.0-FT
5. CONNECTION TO THE EXISTING STORM SEWER SYSTEM SHALL ACHIEVED BY CORING THE EXISTING REINFORCED CONCRETE STORM SEWER STRUCTURES OR PIPING TO THE DIAMETER NECESSARY TO ACCOMMODATE A PERMANENT CONNECTION. ALL CONNECTIONS TO THE EXISTING REINFORCED CONCRETE STORM SEWER SHALL BE ACHEIVED BY THE USE OF KOR-N-SEAL CONNECTORS, OR EQUAL.
6. FOR TRENCH INSTALLATIONS OF CORRUGATED PLASTIC CONDUIT (OTHER THAN BEHIND CURB LOCATIONS), THE FOLLOWING BEDDING METHODS ARE REQUIRED:
   - A STONE BEDDING LAYER, AT LEAST 3 IN. THICK, USING A CLEAN STONE SHALL BE INSTALLED TO PROVIDE CONDUIT SUPPORT.
   - COMPACT BEDDING MATERIAL BESIDE AND TO THE UPPER (TOP) LIMITS OF BASE COURSE IN PAVED AREAS OR TOP OF CLAY (BOTTOM OF TOPSOIL LAYER) ABOVE THE CONDUIT.
7. ANY HARD OBJECTS LARGER THAN 1.5 IN. IN DIAMETER EXPOSED WITHIN THE TRENCH BOTTOM OR WALLS SHALL BE REMOVED TO PREVENT UNDUE STRESSES ON THE CONDUIT AND FITTINGS.
8. PRE MANUFACTURED FITTINGS (SUCH AS: WYES, TEES, BENDS, CAPS, ETC.) OF THE SAME MATERIAL AS THE CONDUIT SHALL BE USED AT ALL CONNECTIONS AND DEFLECTIONS GREATER THAN 22.5 DEGREES.
9. IF NOT CONNECTED TO A STRUCTURE, THE UPPER END OF EACH SUBSURFACE DRAIN TILE SHALL BE CAPPED WITH A TIGHT-FITTING EXTERNAL CAP OF THE SAME MATERIAL AS THE CONDUIT.
10. AT ALL TIMES THE DRAIN TILE SYSTEM SHALL BE KEPT CLEAN AND PROTECTED AGAINST UNDERMINING OF THE CAPACITY OF THE CONDUIT AND DAMAGE DURING CONSTRUCTION. TYPICAL CAPACITY UNDERMINING INCLUDES ENTRY OF CONSTRUCTION MATERIALS, TRASH, AND RODENTS INTO THE CONDUIT.

DRAINTILE

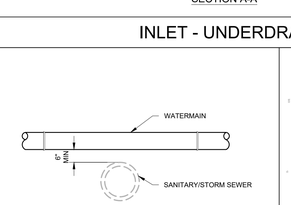

WATER MAIN OVER SANITARY/STORM SEWER

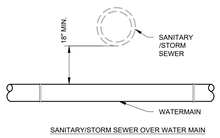

SANITARY/STORM SEWER OVER WATER MAIN

NOTES:

1. AT CROSSING, ONE FULL 18 FOOT LENGTH OF WATERMAIN SHALL BE CENTERED ON THE SEWER. MAINTAIN A MINIMUM HORIZONTAL SEPARATION OF 8 FEET.


WATER MAIN SEPARATION

SOMERS FIRE & RESCUE

Fire Inspector
Lt Joe Scruggs

P.O. Box 197
Somers, WI 53171
(262)-620-3285
firedispector @somers.org

-SYSTEM INSTALLATION MUST BE CONSTRUCTED UNDER THE ONSITE SUPERVISION OF A LICENSED SPRINKLER FITTER.

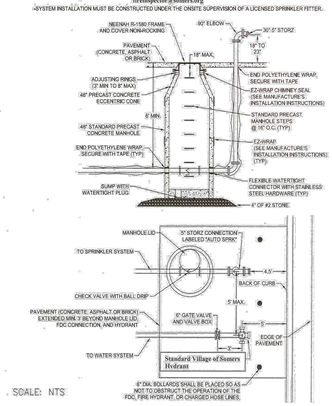

SCALE: NTS

SOMERS FIRE & RESCUE

Fire Inspector
Capt Joe Scruggs

P.O. Box 197
Somers, WI 53171
(262)-620-3285
jscruggs@somers.org

VILLAGE OF SOMERS HYDRANT COLOR QUICK-SHEET

All hydrants shall be Mueller Super Centurion A-423 with two 2-1/2" NST nozzle outlets and one factory installed 5" Storz connection and cap.

The entire hydrant shall be painted except the Storz connection.


The hydrant shall be one of the following three colors;



RED Hydrants that are non-pressurized or referred to as at "city" pressure and are in the right of way, managed by the municipality.	Existing hydrants to re-paint using Mueller Red (Sherwin-Williams KEM400 F75RH1). New factory Hydrants using Mueller Red (Sherwin-Williams Polane F63YL15).
BLUE Hydrants that are on private property and are non-pressurized or referred to as at "city" pressure. These are maintained by the property or tenant owner.	Existing hydrants to re-paint using Mueller Blue (Sherman Williams Blue Chip SW6959). New factory Hydrants using Mueller Blue (Sherwin-Williams Polane F63RXL9667).
YELLOW Hydrants that are pressurized, typically behind a fire pump on a fire loop. These are maintained by the property or tenant owner.	Existing hydrants to re-paint using Mueller Yellow (Sherwin-Williams KEM400 F75YH1). New factory Hydrants using Mueller Yellow (Sherwin-Williams Polane F63YL14).

For Village standard detail specifications on hydrants see: Somers Water Utility & Somers Fire Ch 16 at somers.org


rev 10/2019

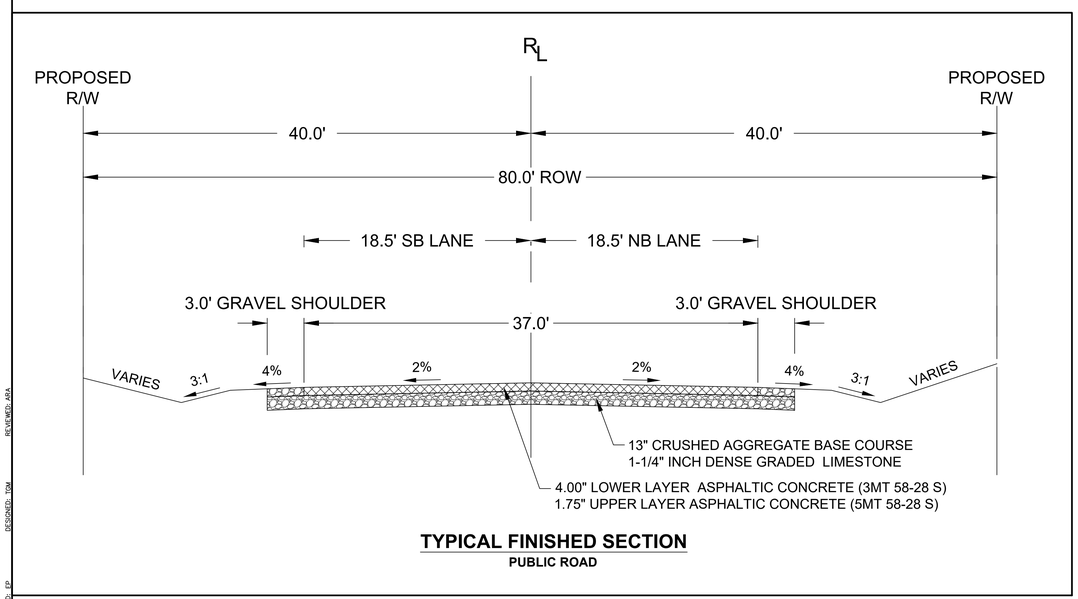


TYPICAL FINISHED SECTION
PUBLIC ROAD

LEGEND


A	4" SOLID WHITE STRIPE	D	VAN ACCESSIBLE ADA PARKING STALL SIGNAGE
B	4" DIAGONAL AT 45° SPACED 2' O.C.	E	CONCRETE WHEEL STOP
C	ADA PARKING STALL SIGNAGE (SEE DETAIL)	F	ADA STALL INSIGNIA

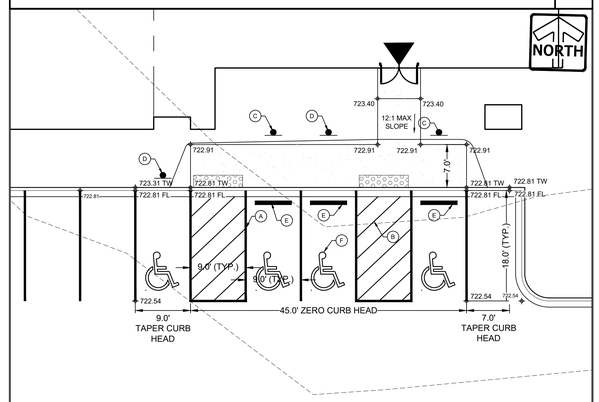


BUILDING 1 SOUTH ADA PARKING DETAILS SCALE: 1'=10'

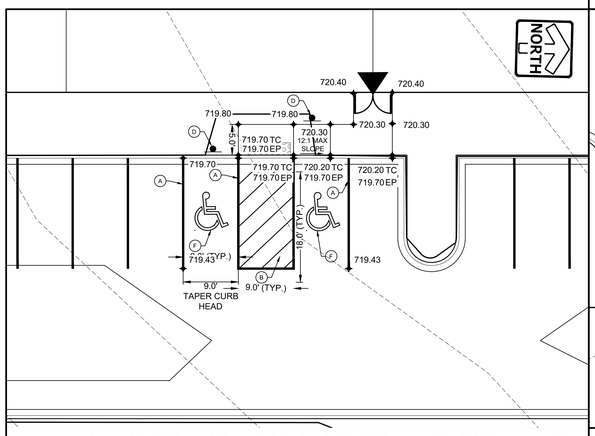


BUILDING 2 MIDDLE ADA PARKING DETAILS SCALE: 1'=10'

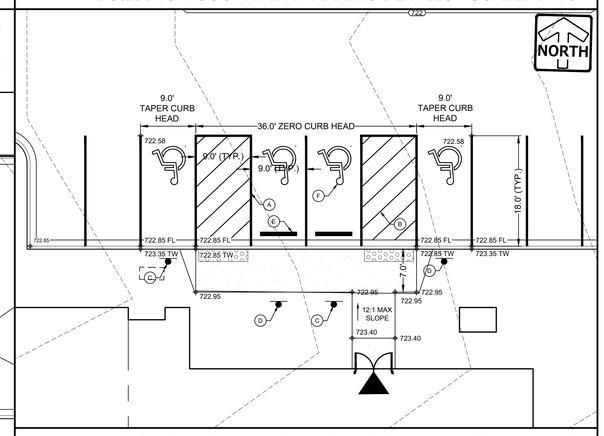

BUILDING 1 NORTH ADA PARKING DETAILS SCALE: 1'=10'

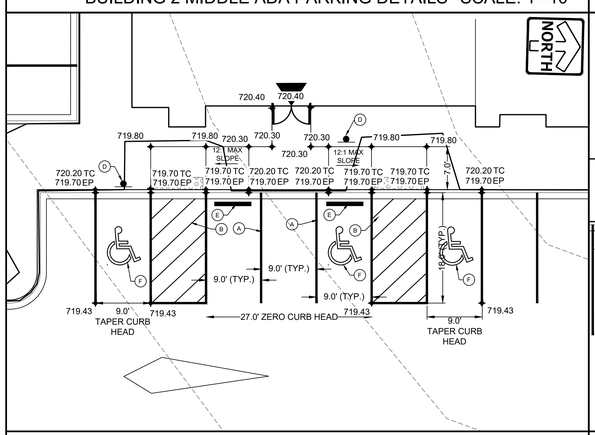

BUILDING 2 SOUTH ADA PARKING DETAILS SCALE: 1'=10'

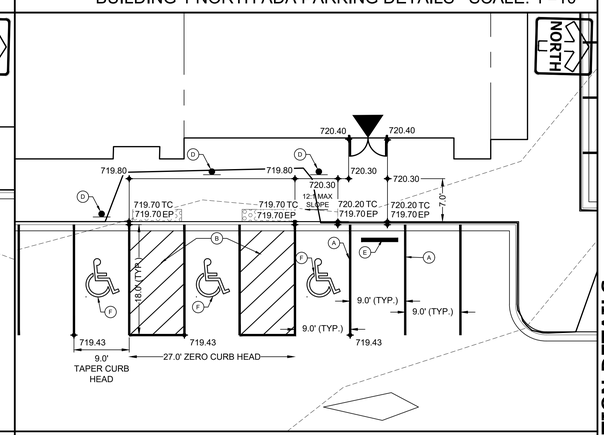

BUILDING 2 NORTH ADA PARKING DETAILS SCALE: 1'=10'

www.pinnacle-engr.com

DESIGNED - TGM
DRAFTED - EP
REVIEWED - ARA

PLAN | DESIGN | DELIVER
www.pinnacle-engr.com

PINNACLE ENGINEERING GROUP
ENGINEERING | NATURAL RESOURCES | SURVEYING

WISCONSIN OFFICE:
20725 WATERTOWN ROAD
BROOKFIELD, WI 53186
(262) 754-8888
CHICAGO | MILWAUKEE | NATIONWIDE

SOMERS BUSINESS PARK

SOMERS, WI

CONSTRUCTION DETAILS

REVISIONS

1	VILLAGE SUBMITTAL	05/22/26

PEG JOB No. 2360.00
PEG PM TGM
START DATE 05/26/22
SCALE N.T.S.


SHEET
C-34
&
C-41

CONSTRUCTION DETAILS

© COPYRIGHT 2021

Z:\PROJECTS\2021\2360.00-WI\CAD\SHEETS\BLDG I\2360.00-WI BLDG I CONSTRUCTION DETAILS.DWG

THESE PLANS AND DESIGNS ARE COPYRIGHT PROTECTED AND MAY NOT BE USED IN WHOLE OR IN PART WITHOUT THE WRITTEN CONSENT OF PINNACLE ENGINEERING GROUP, LLC

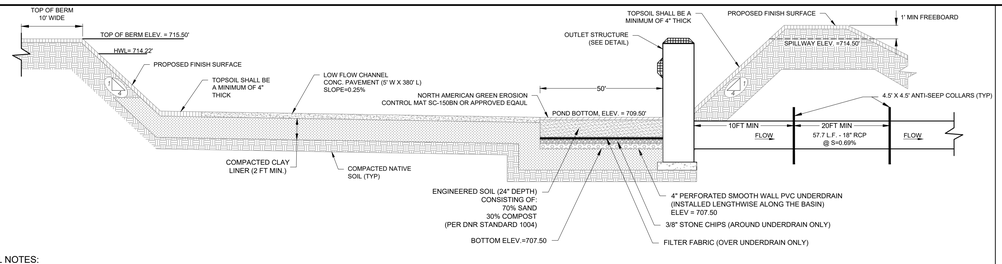


GENERAL NOTES:


1. ALL CONSTRUCTION SHALL MEET THE SPECIFICATIONS OF "WDNR WET DETENTION BASIN TECHNICAL STANDARD 1001".
2. ALL WORK TO BE CONDUCTED IN CONFORMANCE WITH THE STORM WATER MANAGEMENT PLAN FOR THE PROJECT SITE AS APPROVED BY THE REGULATORY ENGINEER OF RECORD.
3. RCP PIPING & INSTALLATION WITHIN THE BASIN SHALL HAVE RUBBER GASKETS.
4. OWNER OR CONTRACTOR MUST CONSULT LANDSCAPE ARCHITECT OR ECOLOGICAL PLANNING AGENCY FOR APPROPRIATE PLANTS AND PLANTING CONFIGURATIONS.
5. CLAY LINER SHALL BE A MINIMUM OF 2-FEET THICK. CLAY SHALL BE COMPACTED AT ±2.0% OPTIMAL MOISTURE CONTENT TO 90% MODIFIED PROCTOR. MEDIUM STIFF TO STIFF CLAYS PRESENT IN-PLACE AT THE POND SIDE SLOPES OR OTHER ONSITE MEDIUM STIFF TO STIFF CLAYS MAY BE USED AT THE DISCRETION OF THE GEOTECHNICAL ENGINEER OF RECORD.
6. FOR CONSTRUCTED EMBANKMENTS WHERE THE PERMANENT POOL IS PONDED 3-FEET OR MORE AGAINST THE EMBANKMENT, THERE SHALL BE A CORE TRENCH OR KEYWAY ALONG THE CENTERLINE OF THE EMBANKMENT UP TO THE PERMANENT POOL ELEVATION. THE CORE TRENCH OR KEYWAY SHALL BE A MINIMUM OF 2-FEET DEEP AND 8-FEET WIDE WITH A SIDE SLOPE OF 1:1 OR FLATTER.
7. CLAY LINER SHALL BE A MINIMUM OF 2-FEET THICK. CLAY SHALL BE COMPACTED AT ±2.0% OPTIMAL MOISTURE CONTENT TO 90% MODIFIED PROCTOR. MEDIUM STIFF TO STIFF CLAYS PRESENT IN-PLACE AT THE POND SIDE SLOPES OR OTHER ONSITE MEDIUM STIFF TO STIFF CLAYS MAY BE USED AT THE DISCRETION OF THE GEOTECHNICAL ENGINEER OF RECORD.
8. BIOFILTRATION BASIN SHALL NOT BE INSTALLED UNTIL ALL CONSTRUCTION SEDIMENT HAS BEEN REMOVED AND THE BASIN IS NO LONGER BEING USED AS A TEMPORARY SEDIMENT TRAP.

POND 1 CROSS SECTION


#503A 06-27-19

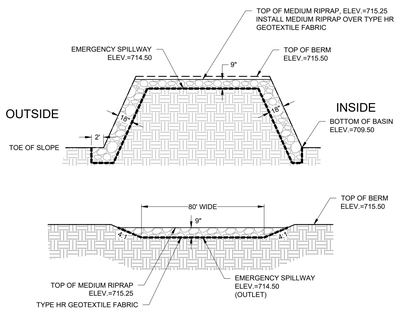

POND 1 EMERGENCY SPILLWAY DETAIL

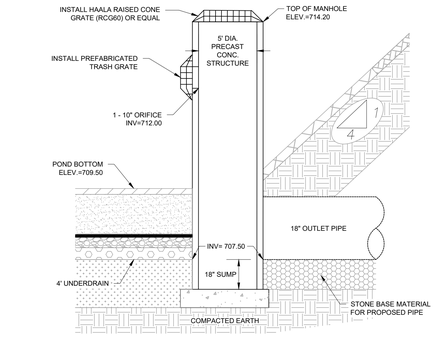


POND 1 OUTLET STRUCTURE

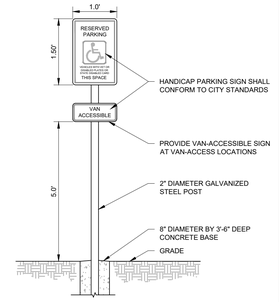

ADA SIGN

#706 10-11-12

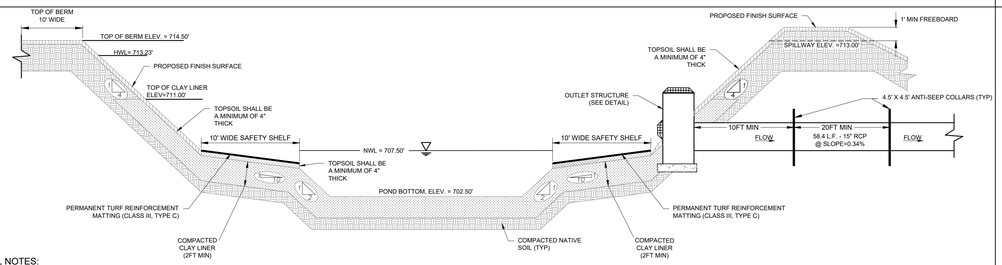


GENERAL NOTES:


1. ALL CONSTRUCTION SHALL MEET THE SPECIFICATIONS OF "WDNR WET DETENTION BASIN TECHNICAL STANDARD 1001".
2. ALL WORK TO BE CONDUCTED IN CONFORMANCE WITH THE STORM WATER MANAGEMENT PLAN FOR THE PROJECT SITE AS APPROVED BY THE REGULATORY ENGINEER OF RECORD.
3. RCP PIPING & INSTALLATION WITHIN THE BASIN SHALL HAVE RUBBER GASKETS
4. OWNER OR CONTRACTOR MUST CONSULT LANDSCAPE ARCHITECT OR ECOLOGICAL PLANNING AGENCY FOR APPROPRIATE PLANTS AND PLANTING CONFIGURATIONS.
5. CLAY LINER SHALL BE A MINIMUM OF 2-FEET THICK. CLAY SHALL BE COMPACTED AT ±2.0% OPTIMAL MOISTURE CONTENT TO 90% MODIFIED PROCTOR. MEDIUM STIFF TO STIFF CLAYS PRESENT IN-PLACE AT THE POND SIDE SLOPES OR OTHER ONSITE MEDIUM STIFF TO STIFF CLAYS MAY BE USED AT THE DISCRETION OF THE GEOTECHNICAL ENGINEER OF RECORD.
6. FOR CONSTRUCTED EMBANKMENTS WHERE THE PERMANENT POOL IS PONDED 3-FEET OR MORE AGAINST THE EMBANKMENT, THERE SHALL BE A CORE TRENCH OR KEYWAY ALONG THE CENTERLINE OF THE EMBANKMENT UP TO THE PERMANENT POOL ELEVATION. THE CORE TRENCH OR KEYWAY SHALL BE A MINIMUM OF 2-FEET DEEP AND 8-FEET WIDE WITH A SIDE SLOPE OF 1:1 OR FLATTER.

POND 2 CROSS SECTION


#503A 06-27-19

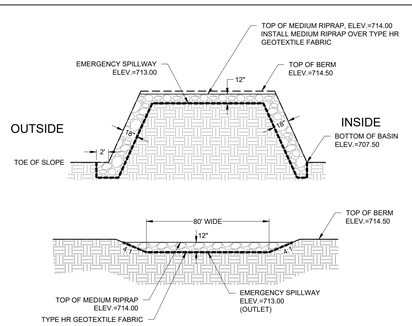

POND 2 EMERGENCY SPILLWAY DETAIL

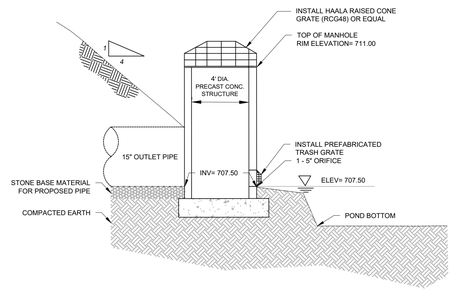

POND 2 OUTLET STRUCTURE

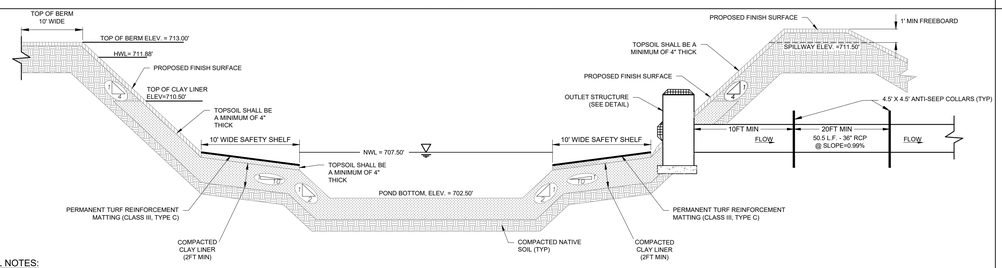


GENERAL NOTES:


1. ALL CONSTRUCTION SHALL MEET THE SPECIFICATIONS OF "WDNR WET DETENTION BASIN TECHNICAL STANDARD 1001".
2. ALL WORK TO BE CONDUCTED IN CONFORMANCE WITH THE STORM WATER MANAGEMENT PLAN FOR THE PROJECT SITE AS APPROVED BY THE REGULATORY ENGINEER OF RECORD.
3. RCP PIPING & INSTALLATION WITHIN THE BASIN SHALL HAVE RUBBER GASKETS
4. OWNER OR CONTRACTOR MUST CONSULT LANDSCAPE ARCHITECT OR ECOLOGICAL PLANNING AGENCY FOR APPROPRIATE PLANTS AND PLANTING CONFIGURATIONS.
5. CLAY LINER SHALL BE A MINIMUM OF 2-FEET THICK. CLAY SHALL BE COMPACTED AT ±2.0% OPTIMAL MOISTURE CONTENT TO 90% MODIFIED PROCTOR. MEDIUM STIFF TO STIFF CLAYS PRESENT IN-PLACE AT THE POND SIDE SLOPES OR OTHER ONSITE MEDIUM STIFF TO STIFF CLAYS MAY BE USED AT THE DISCRETION OF THE GEOTECHNICAL ENGINEER OF RECORD.
6. FOR CONSTRUCTED EMBANKMENTS WHERE THE PERMANENT POOL IS PONDED 3-FEET OR MORE AGAINST THE EMBANKMENT, THERE SHALL BE A CORE TRENCH OR KEYWAY ALONG THE CENTERLINE OF THE EMBANKMENT UP TO THE PERMANENT POOL ELEVATION. THE CORE TRENCH OR KEYWAY SHALL BE A MINIMUM OF 2-FEET DEEP AND 8-FEET WIDE WITH A SIDE SLOPE OF 1:1 OR FLATTER.

POND 3 CROSS SECTION


#503A 06-27-19

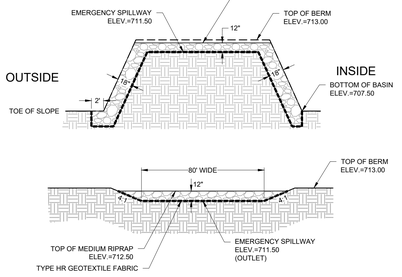

POND 3 EMERGENCY SPILLWAY DETAIL

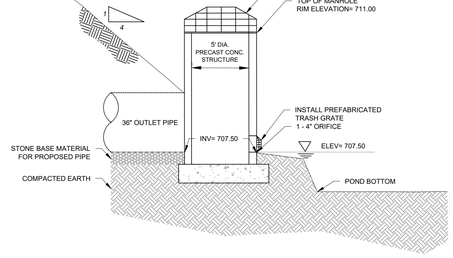

POND 3 OUTLET STRUCTURE

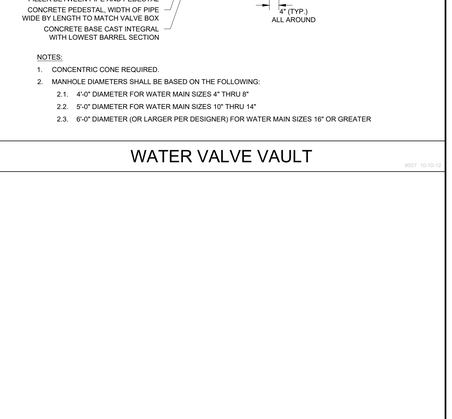


NOTES:

1. CONCENTRIC CONE REQUIRED.
2. MANHOLE DIAMETERS SHALL BE BASED ON THE FOLLOWING:
   - 2.1. 4'-0" DIAMETER FOR WATER MAIN SIZES 4" THRU 8"
   - 2.2. 5'-0" DIAMETER FOR WATER MAIN SIZES 10" THRU 14"
   - 2.3. 6'-0" DIAMETER (OR LARGER PER DESIGNER) FOR WATER MAIN SIZES 16" OR GREATER

WATER VALVE VAULT

#507 10-10-12

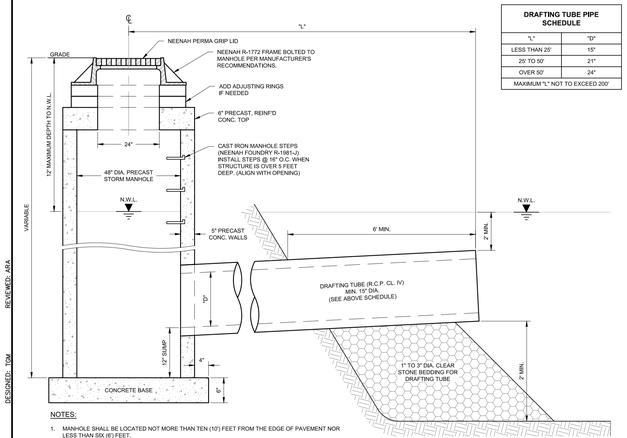


DRAFTING TUBE PIPE SCHEDULE

"L"	"D"
LESS THAN 25'	15"
25' TO 50'	21"
OVER 50'	24"
MAXIMUM "L" NOT TO EXCEED 200'	

NOTES:

1. MANHOLE SHALL BE LOCATED NOT MORE THAN TEN (10') FEET FROM THE EDGE OF PAVEMENT NOR LESS THAN SIX (6') FEET.
2. THE TOP OF THE MANHOLE FRAME SHALL NOT BE MORE THAN SIX (6") INCHES BELOW THE CENTERLINE OF THE PAVEMENT ELEVATION.


PRECAST DRY HYDRANT MANHOLE

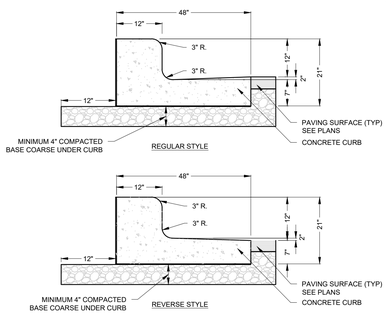

NOTES:

1. LATERAL CONTRACTION JOINTS SHALL BE PLACED AT INTERVALS OF NOT MORE THAN 15 FEET NOR LESS THAN 6 FEET. THE JOINTS SHALL BE A MINIMUM OF 3 INCHES IN DEPTH.
2. EXPANSION JOINTS SHALL BE PLACED TRANSVERSELY AT RADIUS POINTS ON CURVES OF RADIUS 200 FEET OR LESS, AND AT ANGLE POINTS, OR AS DIRECTED BY THE ENGINEER OF RECORD. THE EXPANSION JOINTS FILLER SHALL BE A ONE PIECE FIBERBOARD OR THE APPROVED EQUIVALENT MATERIAL HAVING THE SAME DIMENSIONS AS CURB & GUTTER AT THAT STATION AND BE 0.5 INCH THICK.
3. IN ALL CASES, CONCRETE CURB & GUTTER SHALL BE PLACED ON THOROUGHLY COMPACTED CRUSHED STONE.
4. REVERSE STYLE CURB LOCATIONS ARE NOTED ON THE PLANS.

48" VERTICAL FACE CURB

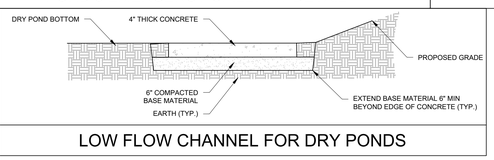

LOW FLOW CHANNEL FOR DRY PONDS

www.pinnacle-engr.com

DESIGNED: TGM
DRAFTED: EP
REVIEWED: ARA

PLAN | DESIGN | DELIVER
www.pinnacle-engr.com

PINNACLE ENGINEERING GROUP
ENGINEERING | NATURAL RESOURCES | SURVEYING

WISCONSIN OFFICE:
20725 WATERTOWN ROAD
BROOKFIELD, WI 53186
(262) 754-8888
CHICAGO | MILWAUKEE : NATIONWIDE

SOMERS BUSINESS PARK

SOMERS, WI

CONSTRUCTION DETAILS

REVISIONS

1	VILLAGE SUBMITTAL	05/22/26			

PEG JOB No.: 2360.00
PEG PM: TGM
START DATE: 05/26/22
SCALE: N.T.S.

SHEET
C-35
of
C-41

© COPYRIGHT 2024

CONSTRUCTION DETAILS

Z:\PROJECTS\2021\2360.00-WI\CAD\SHEETS\BLDG I\2360.00-WI BLDG I CONSTRUCTION DETAILS.DWG

THESE PLANS AND DESIGNS ARE COPYRIGHT PROTECTED AND MAY NOT BE USED IN WHOLE OR IN PART WITHOUT THE WRITTEN CONSENT OF PINNACLE ENGINEERING GROUP, LLC

Village of Somers, Wisconsin

Standard Material Specification Checklist

Established 1843 Somers VILLAGE & TOWN

Prepared by:

BAXTER & WOODMAN Consulting Engineers

www.baxterwoodman.com

Date: March 22, 2018
Revised April 3, 2018

GENERAL

- ☐ Comply with the Standard Specifications for Sewer and Water Construction in Wisconsin, latest edition.
- ☐ Obtain written approval for the proposed Plans and Specifications from the Village Engineer prior to construction.

SANITARY SEWER

GENERAL

- ☐ Bedding & cover material: 3/8" crushed limestone chips (pea gravel is not acceptable).
- ☐ Compacted granular backfill, topped with 10 to 14-inches of 1-1/4" dense graded aggregate base course material is required below or within 4-feet of any paved surface. Use only clean graded sand, clean granular bank run, aggregate slurry, or excavated granular material, with Village Engineer's approval.
- ☐ Consolidation of backfill: 95% standard Proctor density for imported granular material and 100% for excavated material of existing aggregate material in the adjacent trench wall. Use mechanical means, unless allowed otherwise.
- ☐ Mandrel test: After 30-days.
- ☐ Internal sewer inspection: Closed circuit color television.
- ☐ Low-pressure air test: Per Standard Specifications.
- ☐ Manhole vacuum test: Per Standard Specifications.

PIPE MATERIAL

- ☐ Minimum 8-inch PVC SDR-26 (min.) conforming to ASTM D-3034, unless allowed otherwise.

MANHOLE MATERIALS

- ☐ 48-inch ID precast concrete w/eccentric cones (typ.), ASTM C478.
- ☐ Design flat top slabs to resist H-20 loading.
- ☐ Frames and covers: Neenah R-1580 or equal, with Type B non-rocking lid, stamped with the word "SANITARY"; self-sealing gaskets; and concealed pick holes.
- ☐ Floodplain Areas: Use bolted and gasketed watertight frame and cover: Neenah R-1916-C, East Jordan 1058 WT, or equal.
- ☐ Use a minimum of 4 inches and a maximum of 19 inches of concrete adjusting rings.
- ☐ Internal/external chimney seals: Adaptor, Inc. or equal.
- ☐ Exterior joint protection: WrapidSeal by CCI Pipeline Systems or MacWrap by Mar Mac Construction Products.
- ☐ Exterior surface treatment: Heavy-duty coal tar pitch, Top-Coat or bituminous Super Service Black.

SANITARY LATERALS

- ☐ Minimum 6-inch PVC SDR-26.
- ☐ Provide wye connections unless allowed otherwise by Village Engineer. Provide ductile iron riser tee on deeper installations.
- ☐ Terminate lateral pipe with a wooden 2x4 set one foot above finish grade.
- ☐ Lateral pipe locator wire and terminal post: No. 10 AWG single strand insulated copper wire and 2-1/2 inch by 18-inch C.P. Test Services – Valvco terminal box.

WATER MAIN

GENERAL

- ☐ Only joint deflections within pipe manufacturer's specifications are permitted without fittings.
- ☐ Polyethylene wrap: Provide 8 mil on ductile iron pipe, valves, valve boxes, fittings, fire hydrant barrel sections, and curb boxes.
- ☐ Bedding & cover material: 3/8" crushed limestone chips (pea gravel is not acceptable).
- ☐ Compacted granular backfill, topped with 10 to 14-inches of 1-1/4" dense graded aggregate base course material is required below or within 4-feet of any paved surface. Use only clean graded sand, clean granular bank run, aggregate slurry, or excavated granular material, with Village Engineer's approval.
- ☐ Operation of valves: By Village representatives or agents unless allowed otherwise.
- ☐ One-hour pressure test: 150 psi with no loss.
- ☐ Leakage test (only if pressure test fails): Two hours at system pressure per Standard Specifications.

PIPE MATERIAL

- ☐ Ductile iron: Conforming to AWWA C-151/ANSI A21.51, minimum Class 52.
- ☐ PVC: Conforming to AWWA C-900, class 150, SDR 18.
- ☐ Tracer wire shall be installed with PVC pipe, extend wire up all valve boxes and to hydrants terminated in a 4-inch diameter by 30-inch long PVC pipe with a treaded cap set behind the hydrant.

LOCATOR WIRE

- ☐ Tracer locator wire: Install with PVC pipe, single strand blue insulated copper, minimum No. 10 AWG.
- ☐ Location: On top of PVC pipe and fittings, secure at min. 10-foot intervals.
- ☐ Terminal Box: 2-1/2 inch by 18-inch C.P. Test Services - Valvco.
- ☐ Extend locator wire to top of terminal boxes leaving 12 inches of slack for future connection and connect to terminal box.
- ☐ Secure terminal box to back side of fire hydrant barrel and all service curb stops and set top of box flush with finished grade. Connect service locator wire to water main locator wire.

FITTINGS

- ☐ Only American-made fittings, pipe, valves, and hydrants will be allowed.
- ☐ Ductile iron fittings: Meet AWWA C-110/ANSI A21.10 or A21.53.
- ☐ All fittings shall be full-bodied styles.
- ☐ If a sleeve is required, a full-bodied solid sleeve shall be used.
- ☐ Fittings shall be polyethylene wrapped per Standard Specifications.
- ☐ Bolts and nuts: Cor-Blue or A-304 stainless steel, no substitutions.
- ☐ Use restrained joints on all fittings.
- ☐ Thrust blocking (in addition to restrained mechanical joints): Solid concrete masonry units or Class F poured concrete per Section 4.3.13 of the Standard Specifications. Wood thrust blocking will not be permitted.

VALVES

- ☐ 4-inch to 12-inch: Resilient wedge gate valve, non-rising stem meeting AWWA C-509, Clow Model 2639/2640.
- ☐ 14-inch and larger: Butterfly valve, Clow Model 4500.
- ☐ Provide restrained joints on all valve fittings.

VALVE BOXES

- ☐ Three-piece, Tyler Series 6860 with bottom section compatible with valve box stabilizer.
- ☐ Valve box stabilizer: metal "spider" type for gate valves or butterfly valve type by Adaptor, Inc., no substitutions.
- ☐ Provide bituminous coated carbon steel valve operating extension rods with 2-inch square operating nuts terminating within 2 inches below the lid for all main line valves that are buried deeper than 8 feet from top of pipe.
- ☐ Do not extend locator wire into valve boxes.

TAPPING VALVE AND SLEEVES

- ☐ Two-piece bolted stainless steel type with mechanical joints.
- ☐ Sleeve Model/Manufacturer: Cascade CST extra heavy duty.
- ☐ Valve Model/Manufacturer: Clow F-5093 or Kennedy C950.

WATER SERVICES

- ☐ Pipe: Type K copper tubing or High Density Polyethylene tubing, SDR 9, 200 psi, copper tube sized.
- ☐ Size: 1-inch, 1 ½-inch, and 2-inch.
- ☐ Utilize stainless steel stiffeners of compatible size and connection type.
- ☐ Depth of bury: Between 6-feet and 6.5-feet from main to curb box.
- ☐ Service pipe shall be seamless from the main to the curb box.
- ☐ Service saddles for connecting to PVC pipes: Stainless steel saddle with O-ring and grade 30 rubber grid map; Cascade styles CSC1, CSC2, CS22, or equal.
- ☐ Corporation stops: McDonald No. 4701BQ ball valve with AWWA/CC taper thread inlet and compression connection outlet.
- ☐ Curb stops: McDonald No. 6106, or equal.
- ☐ Service boxes: Extension type with stationary rods, McDonald No. 5614 for 3/4" and 1" sizes and McDonald No. 5615 for 1-1/2" and 2" sizes.
- ☐ Polywrap service box.
- ☐ Place locator wire on top of water service lines and extend to terminal box adjacent to the service box.

FIRE HYDRANTS

- ☐ Model/Manufacturer: Clow Medallion or equal.
- ☐ Color: Factory painted red with the nozzle caps and operating nut painted silver gray.
- ☐ Nozzle height: 18-inches to 26-inches to finish grade.
- ☐ Equip steamer nozzle with a factory installed 5" Storz Quick Connect.
- ☐ Standard hydrant extensions are required for hydrants with over 6 feet of cover, or where required to adjust nozzle height.
- ☐ Auxiliary valves: Connect directly to water main at an anchor tee.
- ☐ Hydrant lead pipe: Class 52 ductile iron or C-900 PVC with restrained joints.
- ☐ Hydrant leads and fittings: Restrain by Mega-lug gland or equal.

- ☐ Provide stop nut or factory-installed means of preventing damage to hydrant when torque is applied to close hydrant.
- ☐ Spacing: Maximum 400 feet (residential subdivisions).
- ☐ Place locator wire terminal boxes at all hydrant locations.

STORM SEWER

GENERAL

- ☐ Compacted granular backfill, topped with 10 to 14-inches of 1-1/4" dense graded aggregate base course material is required below or within 4-feet of any paved surface. Use only clean graded sand, clean granular bank run, aggregate slurry, or excavated granular material, with Village Engineer's approval.
- ☐ Consolidation of backfill: 95% standard Proctor density for imported granular material and 100% for excavated material of existing aggregate material in the adjacent trench wall. Use mechanical means, unless allowed otherwise.
- ☐ Provide sump pump connection/storm sewer pipes for all new homes with flexible watertight tee service connector, KOR-N-TEE by NPC Systems, or approved equal.

PIPE MATERIAL

- ☐ Within road right-of-way: Minimum 12-inch reinforced concrete pipe, minimum class III, conforming to ASTM C76 or ASTM C507.
- ☐ Outside road right-of-way: Alternate pipe material, such as HDPE ADS N-12, may be permitted by Village Engineer.
- ☐ Rubber O-ring gasket pipe required.

MANHOLE MATERIALS

- ☐ Design flat top slabs to resist H-20 loading.
- ☐ Frames and closed lids: Heavy duty, indented top solid lid, non-rocking, Neenah R-1580 with Type B lid or equal.
- ☐ Frames and open lids: Heavy duty, Neenah R-2504 with Type D grates, or equal.
- ☐ Beehive grate manhole covers: Neenah R-2560 E1 or equal.
- ☐ Manholes shall be 4'-0" diameter minimum.
- ☐ Joints for manhole riser section shall be made with non-shrink grout, rubber "O"-ring gaskets, a continuous ring of butly rubber sealant (EZ-Stik or Kent Seal in rope form) or equal.
- ☐ Adjusting rings and manhole frames shall be set with non-shrink grout or butyl rubber sealant troweled into a 1/4-inch thick layer over the entire surface areas of the top of cone and all adjusting rings. The butyl rubber sealant shall be EZ-Stik or Kent Seal butyl base sealant in trowelable grade or equal.

CATCH BASINS

- ☐ 2'x3' precast concrete box with a minimum 12-inch sump for catch basins in the curb line.
- ☐ 2' diameter precast concrete structure with a minimum 12-inch sump for catch basins in grassed areas.
- ☐ Do not place catch basins within the entire curb return at intersections, if possible.
- ☐ Curb inlet frames: Neenah R-3067-L.
- ☐ Turf area drainage grates: Beehive type, Neenah R-2560 E1 or equal.


DRIVEWAY CULVERTS

- ☐ Minimum 15-inch diameter CMP or RCP with flared end sections.

STORM LATERALS

- ☐ Minimum 6-inch PVC SDR-26.
- ☐ Provide wye connections unless allowed otherwise.
- ☐ Terminate lateral pipe with a wooden 2x4 set one foot above finish grade.
- ☐ Lateral pipe locator wire and terminal post: No. 10 AWG single strand insulated copper wire and 2-1/2 inch by 18-inch C.P. Test Services – Valvco terminal box.

SDD 8C8 Inlets Median 1 and 2 Grate

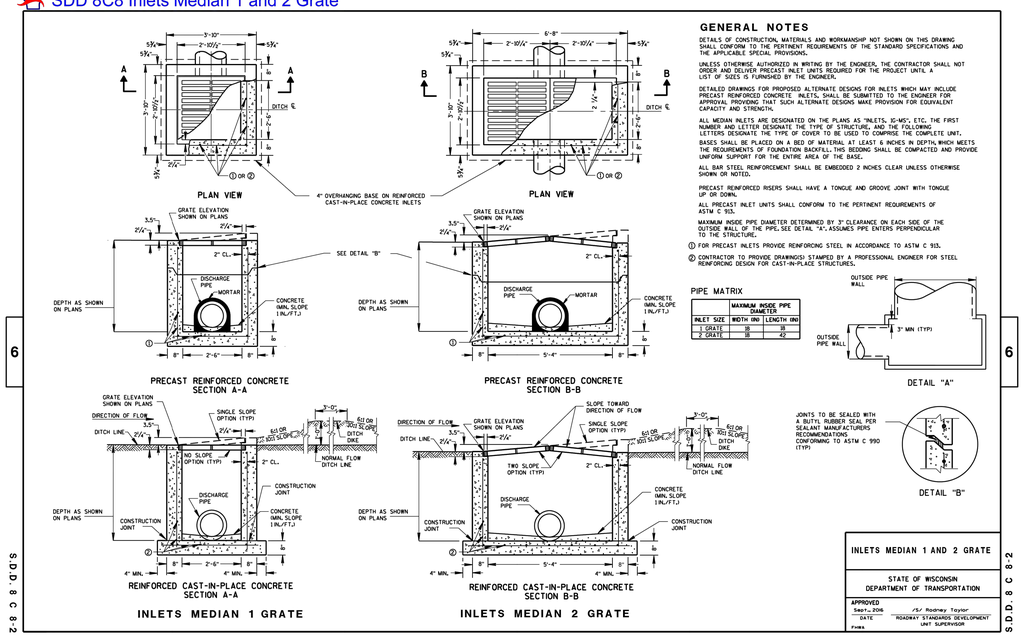

www.pinnacle-engr.com

REVIEWED: ARA
DESIGNED: TGM
DRAFTED: EP

PLAN | DESIGN | DELIVER
www.pinnacle-engr.com

PINNACLE ENGINEERING GROUP
ENGINEERING | NATURAL RESOURCES | SURVEYING

WISCONSIN OFFICE:
20725 WATERTOWN ROAD
BROOKFIELD, WI 53186
(262) 754-8888
CHICAGO | MILWAUKEE . NATIONWIDE

SOMERS BUSINESS PARK

SOMERS, WI

CONSTRUCTION DETAILS

REVISIONS

1	VILLAGE SUBMITTAL	05/22/26			

PEG JOB No. 2360.00
PEG PM TGM
START DATE 09/26/22
SCALE N.T.S.


SHEET
C-36
OF
C-41

© COPYRIGHT 2021

CONSTRUCTION DETAILS

Z:\PROJECTS\2021\2360.00-WI\CAD\SHEETS\BLDG I\2360.00-WI BLDG I CONSTRUCTION DETAILS.DWG

THESE PLANS AND DESIGNS ARE COPYRIGHT PROTECTED AND MAY NOT BE USED IN WHOLE OR IN PART WITHOUT THE WRITTEN CONSENT OF PINNACLE ENGINEERING GROUP, LLC

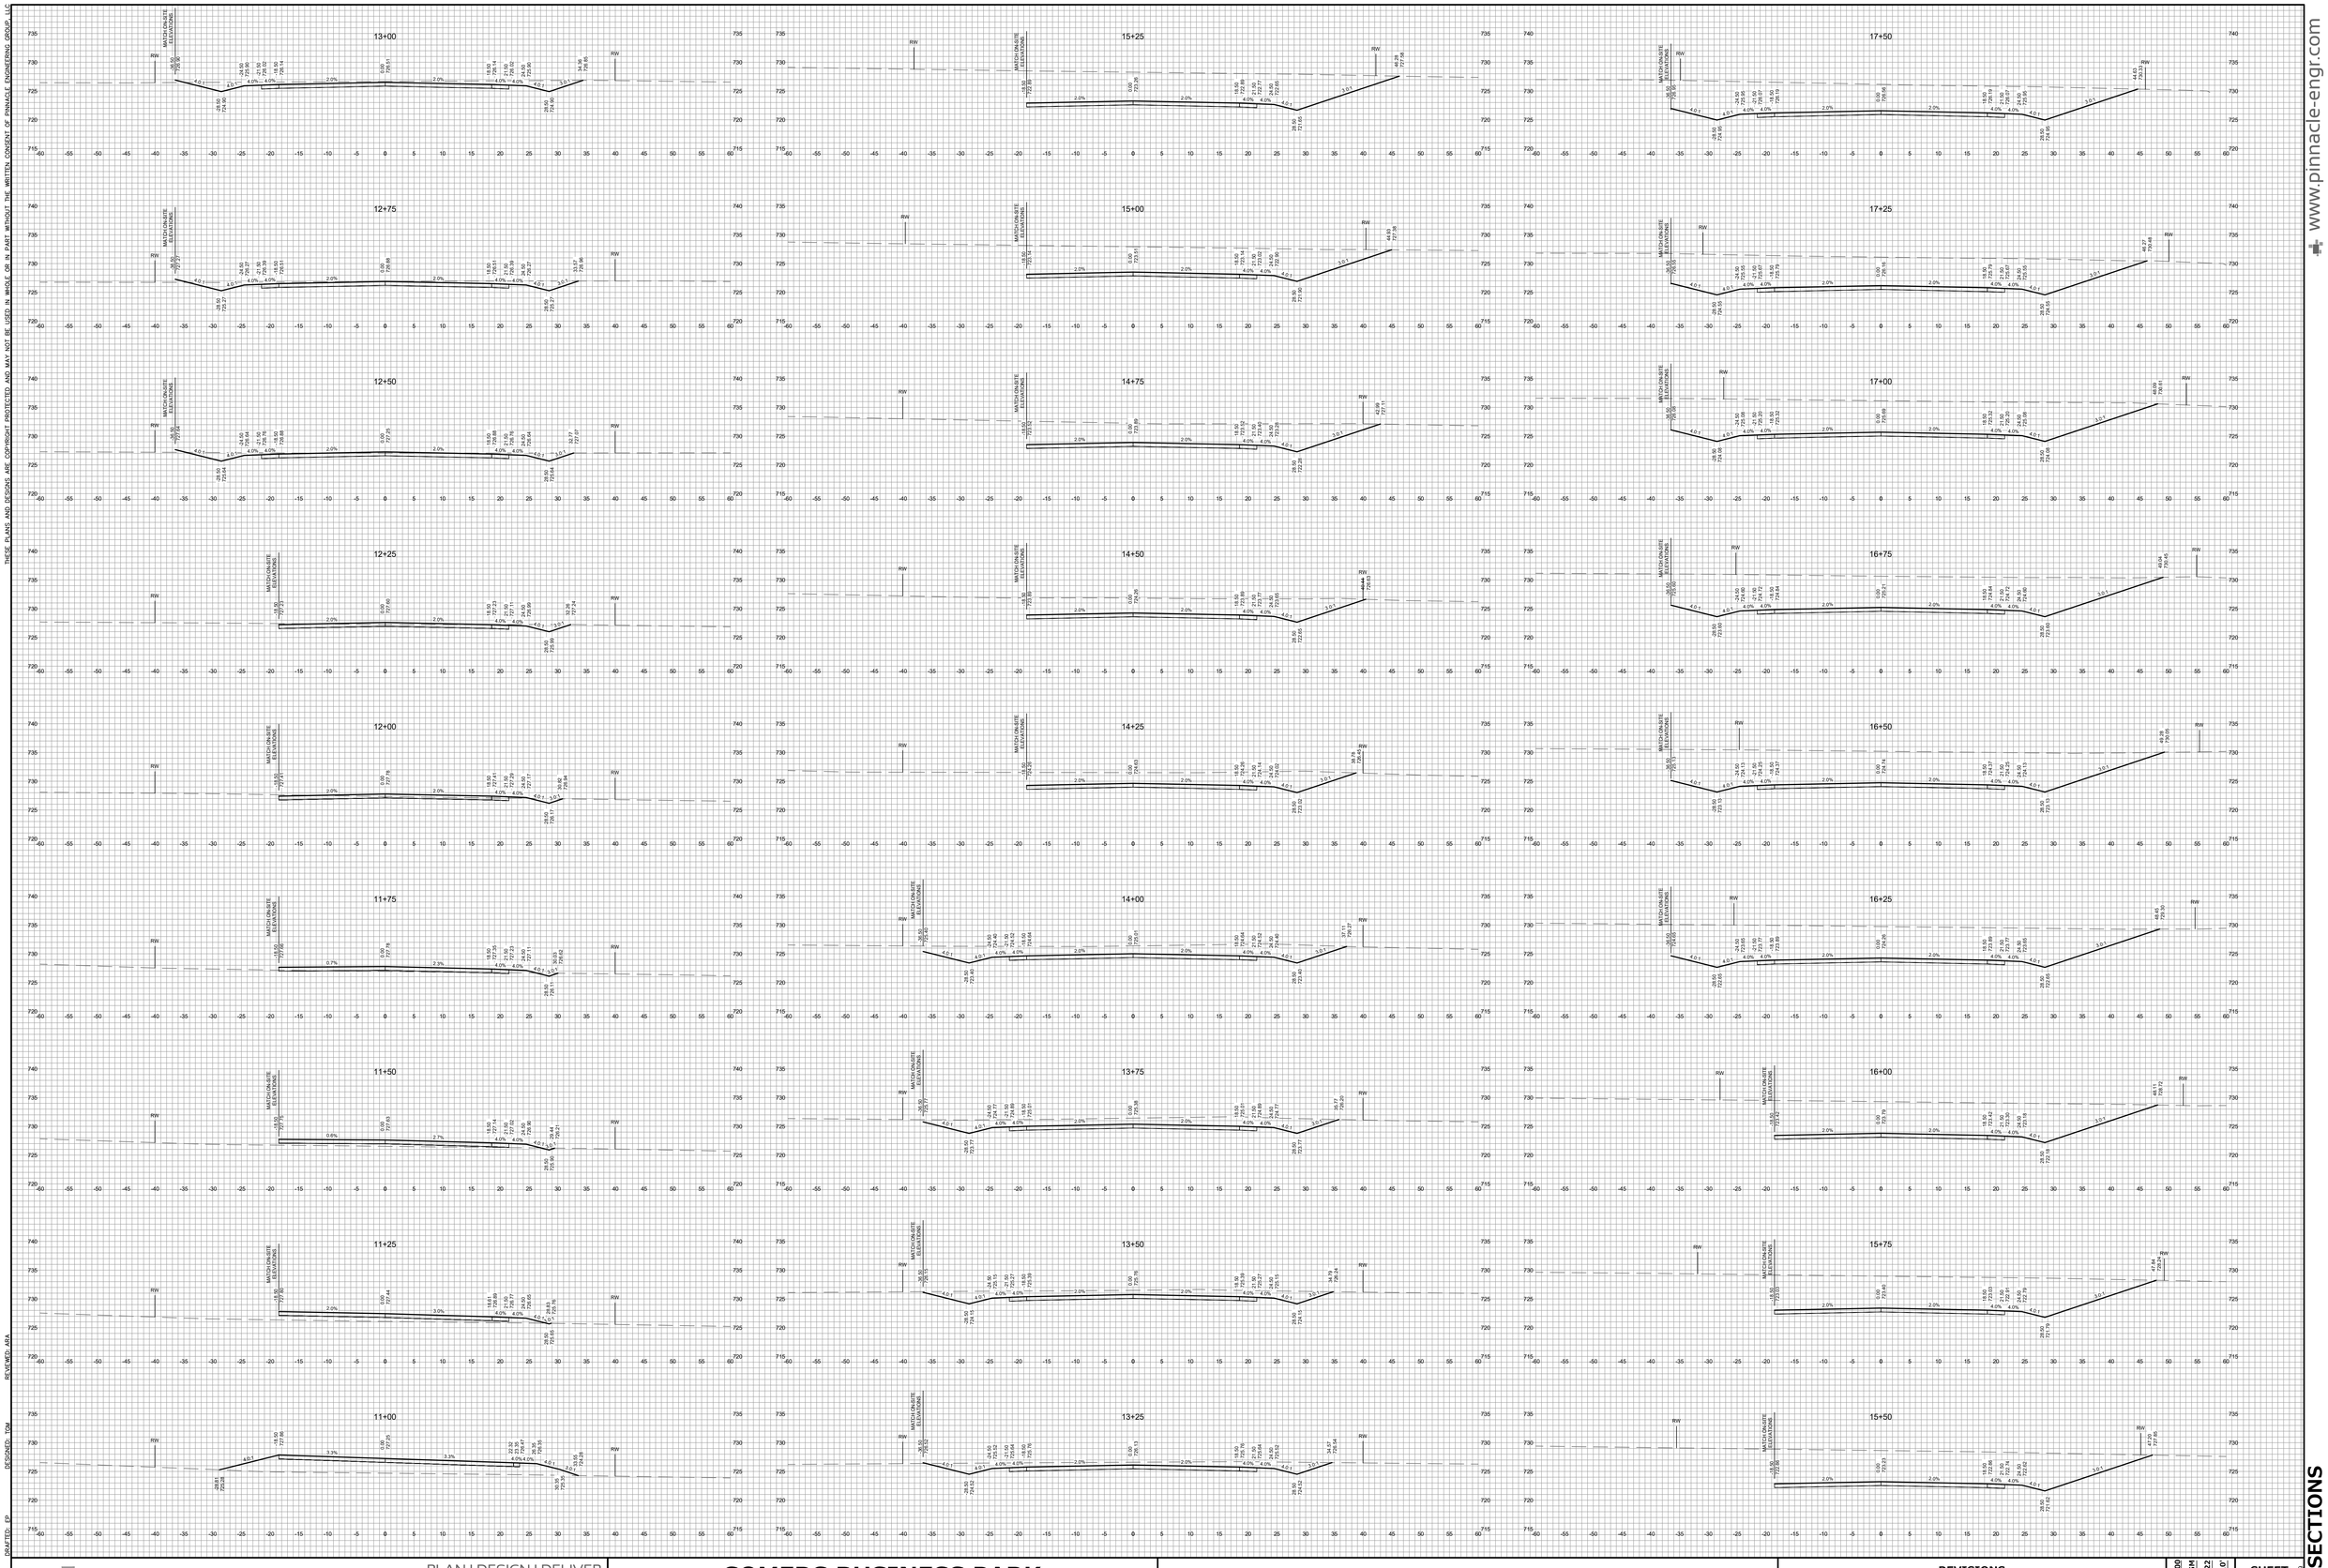

www.pinnacle-engr.com

REVIEWED: ARA
DESIGNED: TGM
DRAFTED: FP

PLAN | DESIGN | DELIVER
www.pinnacle-engr.com

PINNACLE ENGINEERING GROUP
ENGINEERING I NATURAL RESOURCES I SURVEYING
WISCONSIN OFFICE:
20725 WATERTOWN ROAD, SUITE 100
BROOKFIELD, WI 53186
(262) 754-8888
CHICAGO I MILWAUKEE - NATIONWIDE

SOMERS BUSINESS PARK

SOMERS, WI

CROSS SECTIONS

REVISIONS

1	VILLAGE SUBMITTAL	05/22/26	

PEG 308 No. 2360.00
PEG PM TGM
START DATE 05/26/22
SCALE 1" = 10'


SHEET
C-37
&
C-41

© COPYRIGHT 2026

CROSS SECTIONS

Z:\PROJECTS\2021\2360.00-WI\CAD\SHEETS\BLDG I\2360.00 BLDG I CROSS SECTIONS.DWG

THESE PLANS AND DESIGNS ARE COPYRIGHT PROTECTED AND MAY NOT BE USED IN WHOLE OR IN PART WITHOUT THE WRITTEN CONSENT OF PINNACLE ENGINEERING GROUP, LLC

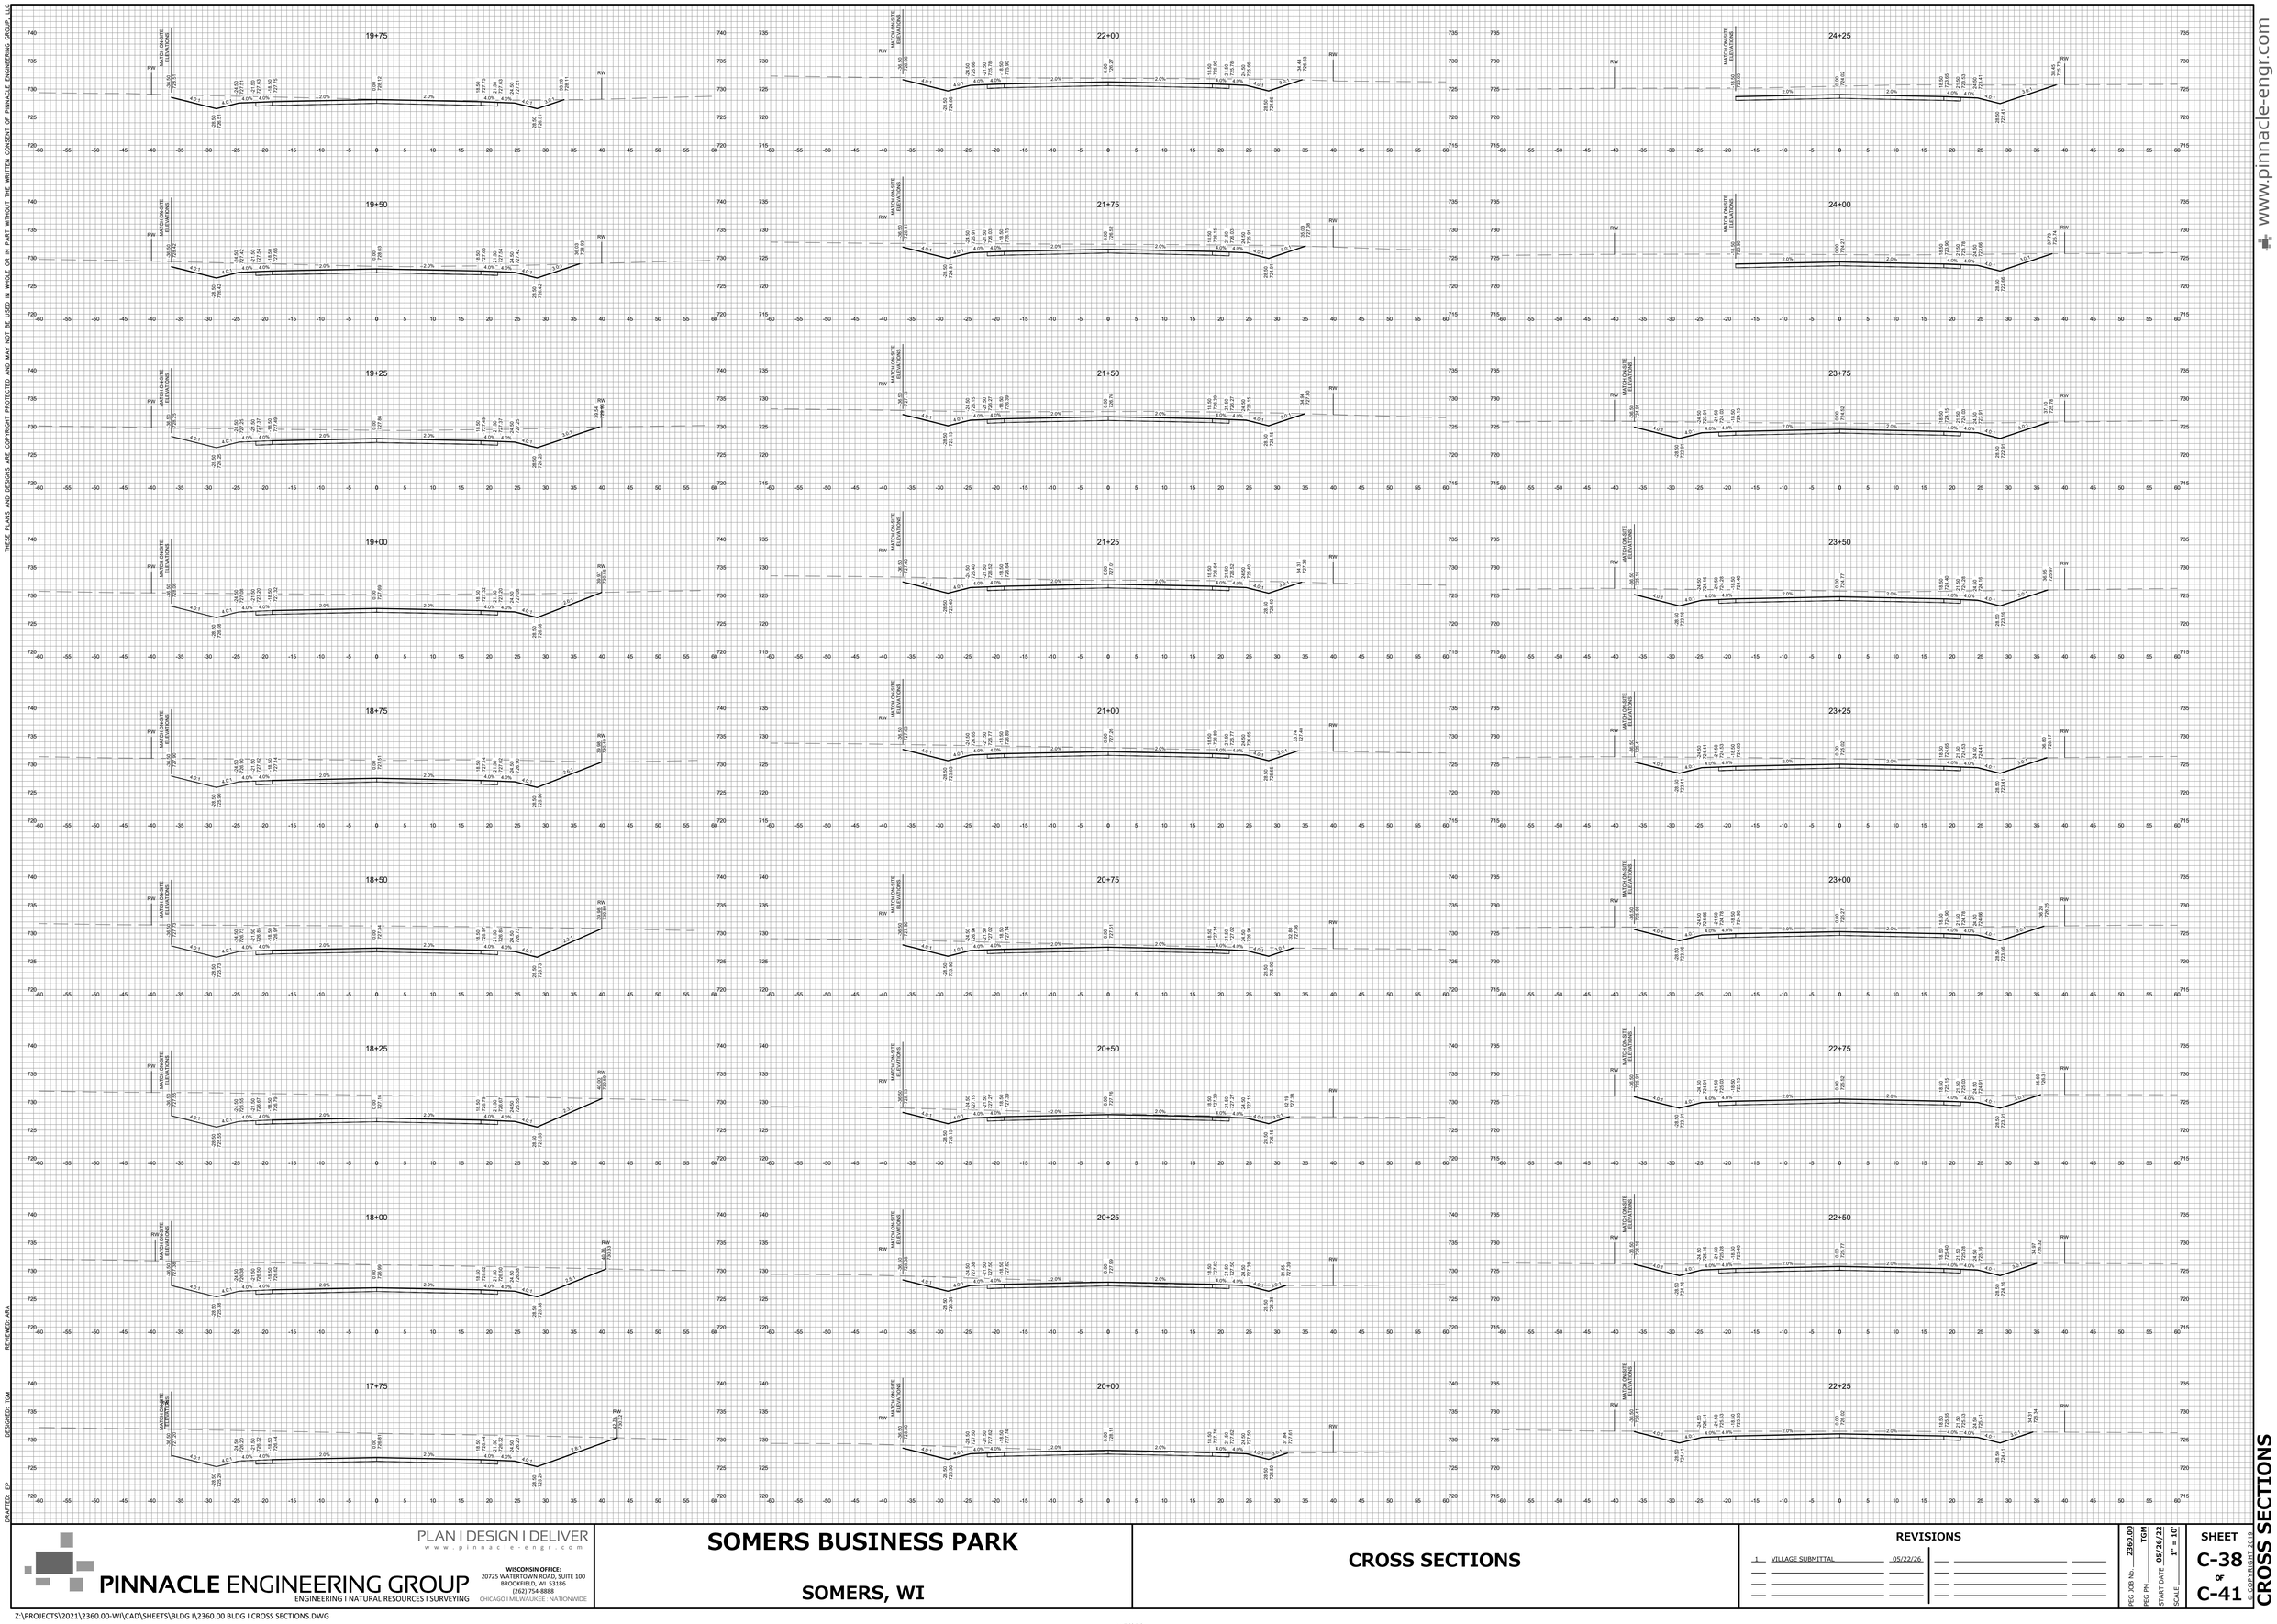

www.pinnacle-engr.com

REVIEWED- ARA
DESIGNED- TDM
DRAFTED- FIP

CROSS SECTIONS

PLAN | DESIGN | DELIVER
www.pinnacle-engr.com
PINNACLE ENGINEERING GROUP
ENGINEERING | NATURAL RESOURCES | SURVEYING
WISCONSIN OFFICE:
20725 WATERTOWN ROAD, SUITE 100
BROOKFIELD, WI 53186
(262) 754-8888
CHICAGO I MILWAUKEE - NATIONWIDE

SOMERS BUSINESS PARK

SOMERS, WI

CROSS SECTIONS

REVISIONS

1	VILLAGE SUBMITTAL	05/22/26

PEG 308 No. 2360.00
PEG PM TEM
START DATE 05/26/22
SCALE 1" = 10'

SHEET
C-38
&
C-41

© COPYRIGHT 2026

Z:\PROJECTS\2021\2360.00-WI\CAD\SHEETS\BLDG I\2360.00 BLDG I CROSS SECTIONS.DWG

THESE PLANS AND DESIGNS ARE COPYRIGHT PROTECTED AND MAY NOT BE USED IN WHOLE OR IN PART WITHOUT THE WRITTEN CONSENT OF PINNACLE ENGINEERING GROUP, LLC

www.pinnacle-engr.com

REVIEWED: ADA
DESIGNED: TGM
DRAFTED: EP

PLAN | DESIGN | DELIVER
www.pinnacle-engr.com

PINNACLE ENGINEERING GROUP
ENGINEERING | NATURAL RESOURCES | SURVEYING

WISCONSIN OFFICE:
20725 WATERTOWN ROAD, SUITE 100
BROOKFIELD, WI 53186
(262) 754-8888
CHICAGO I MILWAUKEE : NATIONWIDE

SOMERS BUSINESS PARK

SOMERS, WI

CROSS SECTIONS

REVISIONS

1	VILLAGE SUBMITTAL	05/22/26			

PEG JOB No. 2360.00
PEG PM TGM
START DATE 05/26/22
SCALE 1" = 10'


SHEET
C-39
&
C-41

© COPYRIGHT 2018

CROSS SECTIONS

Z:\PROJECTS\2021\2360.00-WI\CAD\SHEETS\BLDG I\2360.00 BLDG I CROSS SECTIONS.DWG

THESE PLANS AND DESIGNS ARE COPYRIGHT PROTECTED AND MAY NOT BE USED IN WHOLE OR IN PART WITHOUT THE WRITTEN CONSENT OF PINNACLE ENGINEERING GROUP, LLC

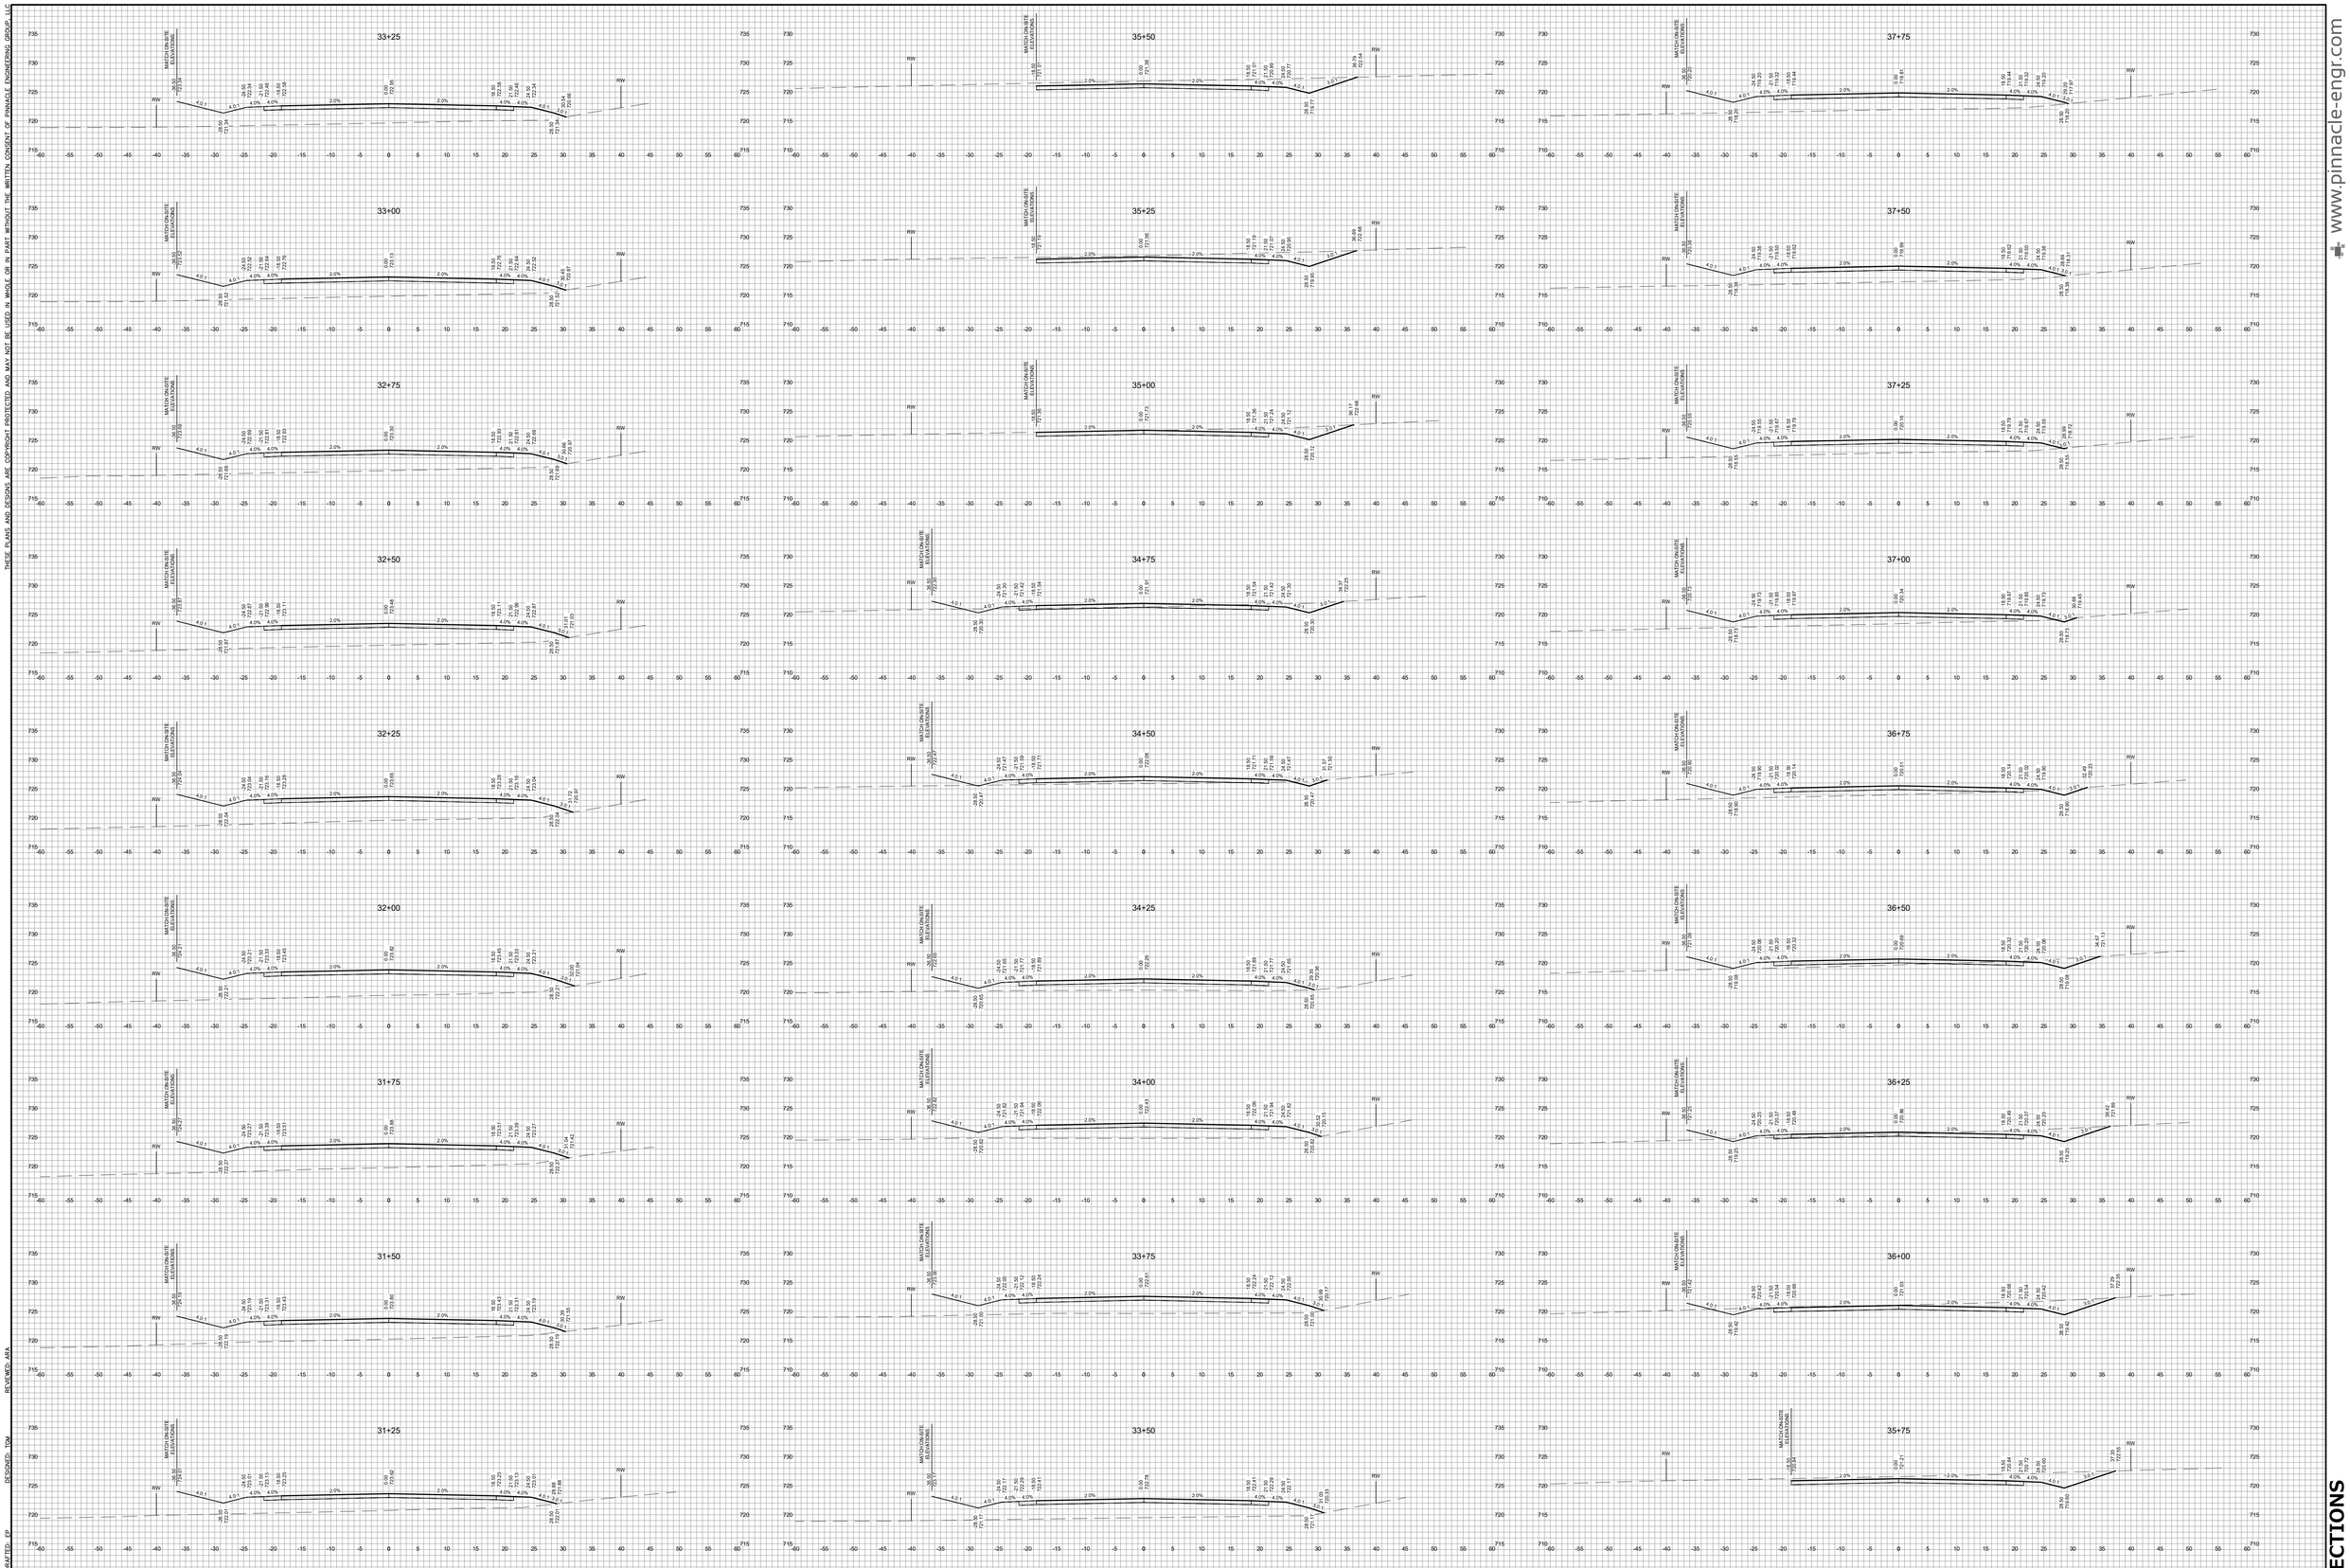

www.pinnacle-engr.com

REVIEWED: AFA
DESIGNED: TGM
DRAFTED: EP

PLAN | DESIGN | DELIVER
www.pinnacle-engr.com

PINNACLE ENGINEERING GROUP
ENGINEERING | NATURAL RESOURCES | SURVEYING

WISCONSIN OFFICE:
20725 WATERTOWN ROAD, SUITE 100
BROOKFIELD, WI 53186
(262) 754-8888
CHICAGO | MILWAUKEE : NATIONWIDE

SOMERS BUSINESS PARK

SOMERS, WI

CROSS SECTIONS

REVISIONS

1	VILLAGE SUBMITTAL	05/22/26			

PEC JOB No. 2360.00
PEC PM TGM
START DATE 05/26/22
SCALE 1" = 10'


SHEET
C-40
&
C-41

CROSS SECTIONS

© COPYRIGHT 2018

Z:\PROJECTS\2021\2360.00-WI\CAD\SHEETS\BLDG I\2360.00 BLDG I CROSS SECTIONS.DWG

THESE PLANS AND DESIGNS ARE COPYRIGHT PROTECTED AND MAY NOT BE USED IN WHOLE OR IN PART WITHOUT THE WRITTEN CONSENT OF PINNACLE ENGINEERING GROUP, LLC

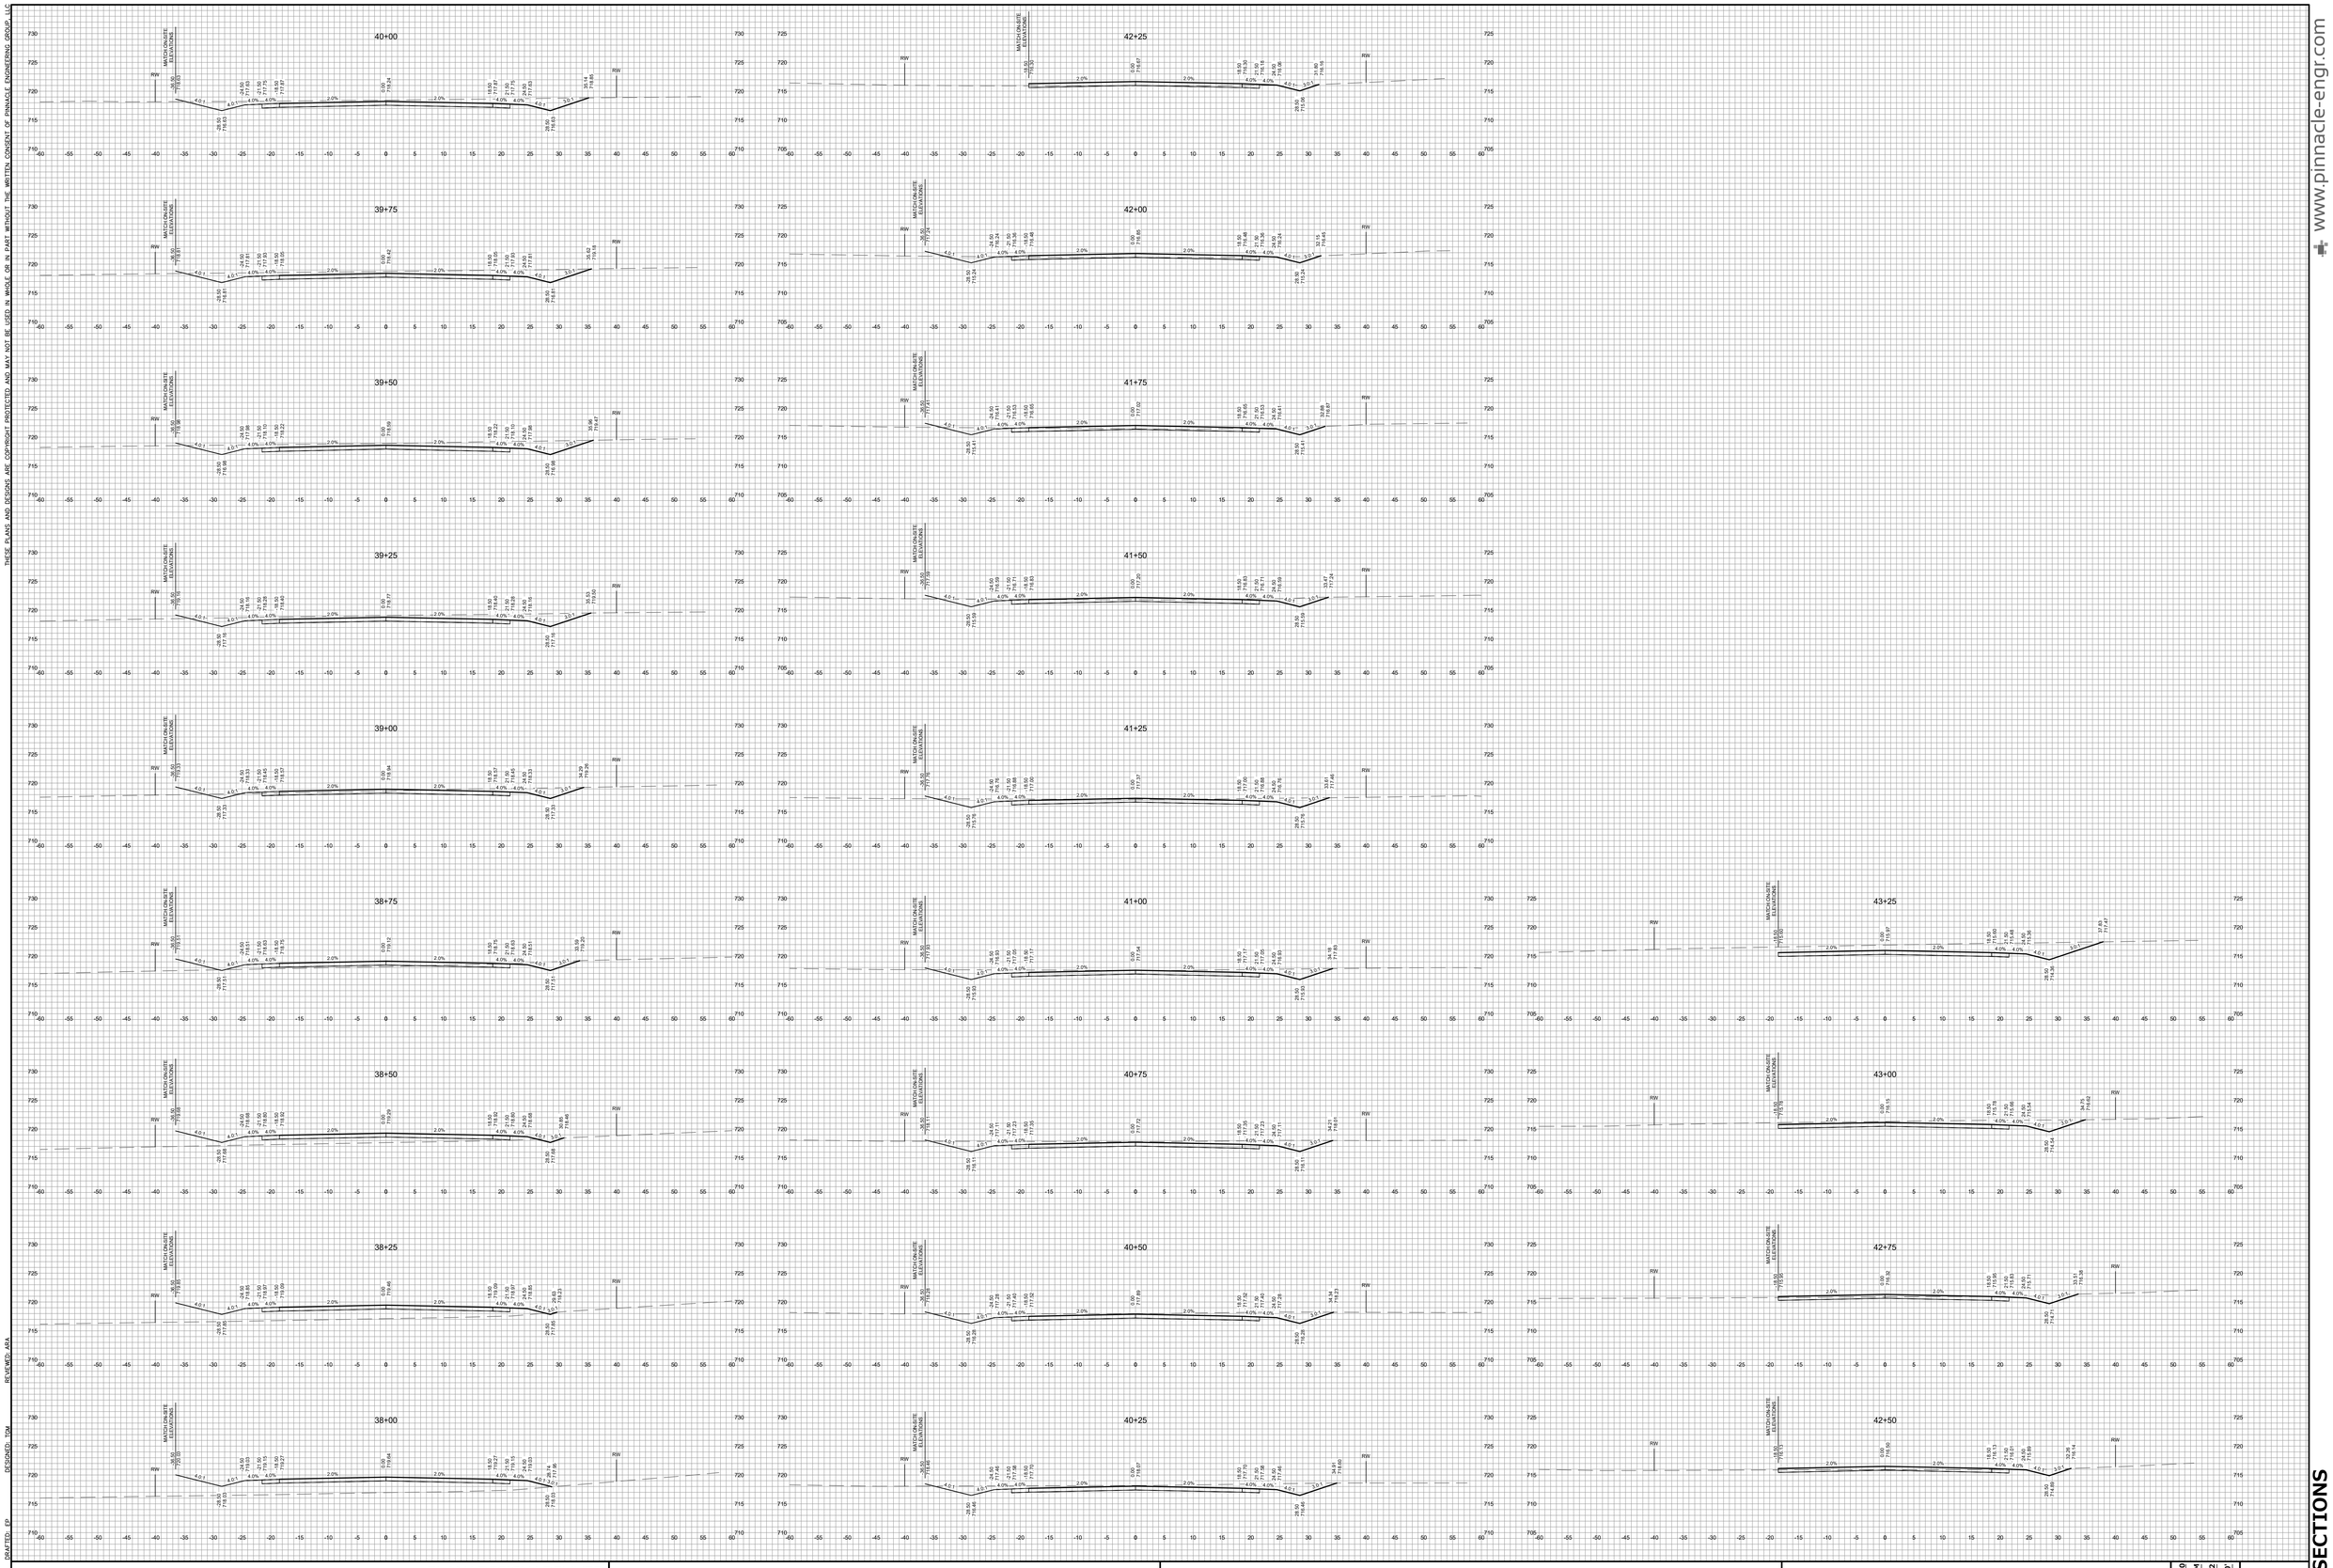

REVIEWED- ARA
DESIGNED- TDM
DRAFTED- FP

PLAN | DESIGN | DELIVER
www.pinnacle-engr.com

PINNACLE ENGINEERING GROUP
ENGINEERING I NATURAL RESOURCES I SURVEYING

WISCONSIN OFFICE:
20725 WATERTOWN ROAD, SUITE 100
BROOKFIELD, WI 53186
(262) 754-8888
CHICAGO I MILWAUKEE - NATIONWIDE

SOMERS BUSINESS PARK

SOMERS, WI

CROSS SECTIONS

REVISIONS

1	VILLAGE SUBMITTAL	05/22/26			

PEG JOB No. 2360.00
PEG PM TDM
START DATE 05/26/22
SCALE 1" = 10'

SHEET
C-41
&
C-41

© COPYRIGHT 2026

CROSS SECTIONS

www.pinnacle-engr.com

Z:\PROJECTS\2021\2360.00-WI\CAD\SHEETS\BLDG I\2360.00 BLDG I CROSS SECTIONS.DWG

THESE PLANS AND DESIGNS ARE COPYRIGHT PROTECTED AND MAY NOT BE USED IN WHOLE OR IN PART WITHOUT THE WRITTEN CONSENT OF PINNACLE ENGINEERING GROUP, LLC

PLANT SCHEDULE


CODE	QTY	BOTANICAL NAME	COMMON NAME	SIZE	REMARKS
TREES					
AM7	20	Acer saccharum `Flax Mill Majesty`	Flax Mill Majesty Maple	2" Cal.	55` T x 45` W
AA5	5	Aesculus x arnoldiana `Autumn Splendor`	Autumn Splendor Buckeye	1.5" Cal.	25` T x 25` W
COP	3	Celtis occidentalis `Prairie Pride`	Prairie Pride Hackberry	2" Cal.	50` T x 40` W
CTF	32	Corylus colurna	Turkish Filbert	2" Cal.	45` T x 30` W
CCT	6	Crataegus crus-galli inermis	Thornless Cockspur Hawthorn	1.5" Cal.	15` T x 15` W
GTS	19	Gleditsia triacanthos inermis `Shademaster`	Shademaster Locust	2" Cal.	60` T x 50` W
GDK	26	Gymnocladus dioica	Kentucky Coffee Tree	2" Cal.	60` T x 45` W
MAM	3	Maackia amurensis	Amur Maackia	1.5" Cal.	25` T x 25` W
QXS	15	Quercus x schuetti	Swamp Bur Oak	2" Cal.	70` T x 65` W
TTS	24	Tilia tomentosa `Sterling`	Sterling Silver Linden	2" Cal.	60` T x 35` W
EVERGREEN TREES					
AC	21	Abies concolor	White Fir	5` Ht.	40` T x 23` W
PD	21	Picea glauca `Densata`	Black Hills Spruce	5` Ht.	30` T x 15` W
PO	24	Picea omorika	Serbian Spruce	5` Ht.	50' T x 20' W
PB	21	Pinus cembra 'Big Blue'	Big Blue Swiss Stone Pine	5` Ht.	35' T x 20' W
PS	24	Pinus strobus	White Pine	5` Ht.	65` T x 30` W
PS2	47	Pinus sylvestris	Scotch Pine	5` Ht.	45` T x 35` W
SHRUBS					
ABC	35	Aronia melanocarpa `Elata`	Glossy Black Chokeberry	3 gal.	5` T X 5` W
CAF	139	Cornus stolonifera `Arctic Fire`	Arctic Fire Dogwood	2 gal.	3` T x 3` W
VR	12	Diervilla rivularis 'SMNDRSF'	Kodiak® Black Honeysuckle	2 gal.	4' T x 4' W
DCS	40	Diervilla sessilifolia `Cool Splash`	Cool Splash Dwarf Honeysuckle	2 gal.	3` T x 3` W
LR	36	Diervilla x 'G2X88544'	Kodiak® Orange Diervilla	2 gal.	3' T x 4' W
HBO	79	Hydrangea paniculata `Bobo`	Bobo Hydrangea	2 gal.	3` T x 4` W
IVJ	15	Ilex verticillata `Jim Dandy`	Jim Dandy Winterberry	3 gal.	5` T x 5` W
IVR	30	Ilex verticillata `Red Sprite`	Red Sprite Winterberry	3 gal.	5` T x 5` W
PCG	42	Physocarpus opulifolius `Center Glow`	Center Glow Ninebark	3 gal.	8` T x 8` W
RPP	45	Rosa rugosa `Purple Pavement`	Purple Pavement Rugosa Rose	2 gal.	5` T x 5` W
SAW	22	Spiraea japonica `Anthony Waterer`	Anthony Waterer Spiraea	2 gal.	3` T x 4` W
SMC	15	Spiraea japonica `Magic Carpet`	Magic Carpet Spirea	2 gal.	2` T x 3` W
SMP	30	Syringa meyeri `Palibin`	Dwarf Korean Lilac	3 gal.	5` T x 6` W
VPB	42	Viburnum prunifolium `Blackhaw`	Blackhaw Viburnum	3 gal.	13` T x 12` W
EVERGREEN SHRUBS					
JMJ	77	Juniperus chinensis `Mint Julep`	Mint Julep Juniper	2` Ht.	5` T x 7` W
JPK	51	Juniperus chinensis `Pfitzeriana Kallays`	Kallay Compact Juniper	3 gal.	3` T x 6' W
JCS	175	Juniperus chinensis `Sea Green`	Sea Green Juniper	3 gal.	5` T x 5` W
PPS	45	Picea abies `Pumila`	Pumila Spruce	3 gal.	3` T x 4` W
TMD	68	Taxus x media `Densiformis`	Dense Yew	3 gal.	5` T x 6` W
TMT	54	Taxus x media `Tauntonii`	Tauton Yew	3 gal.	4` T x 5` W
PERENNIALS & ORNAMENTAL GRASSES					
AGD	64	Andropogon gerardii `Dancing Wind`	Dancing Wind Big Blue Stem	1 gal.	36" T x 30" W
CKF	11	Calamagrostis x a `Karl Foerster`	Karl Foerster Reed Grass	1 gal.	36" T x 24" W
CFO	8	Calamagrostis x a `Overdam`	Overdam Reed Grass	1 gal.	24" T x 24" W
DTH	80	Deschampsia cespitosa	Tufted Hair Grass	1 gal.	24" T x 24" W
MSO	93	Miscanthus sinensis `Oktoberfest`	Oktoberfest Miscanthus	1 gal.	48" T x 36" W
PNW	68	Panicum virgatum `Northwind`	Northwind Switch Grass	1 gal.	42" T x 28" W
STD	12	Sporobolus heterolepis `Tara`	Prairie Dropseed	1 gal.	15" T x 20" W

PLANT SCHEDULE

CODE	QTY	BOTANICAL NAME	COMMON NAME	SIZE	SPACING	REMARKS
PERENNIALS						
AT	37	Alchemilla mollis `Thriller`	Lady`s Mantle	4.5" Cont.	15" o.c.	18" T x 18" W
EMS	47	Echinacea purpurea `Magnus Superior`	Magnus Superior Coneflower	4.5" Cont.	18" o.c.	28" T x 16" W
HPP	16	Heuchera m `Palace Purple`	Palace Purple Coral Bells	4.5" Cont.	18" o.c.	18" T x 18" W
NWL	30	Nepeta x `Walker`s Low`	Walker`s Low Catmint	4.5" Cont.	24" o.c.	20" T x 28" W
RVS	18	Rudbeckia f `Viette`s Little Suzy`	Viette`s Little Suzy Showy Coneflower	4.5" Cont.	12" o.c.	10" T x 12" W
SMN	24	Salvia nemorosa `May Night`	May Night Sage	4.5" Cont.	18" o.c.	18" T x 18" W
SAJ	36	Sedum `Autumn Joy`	Autumn Joy Sedum	4.5" Cont.	20" o.c.	12" T x 24" W

SYMBOL	QTY	BOTANICAL NAME	COMMON NAME	REMARKS
AGRECOL MIXES				
	747,273 sf	AGRECOL RAINWATER RENEWAL	AGRECOL RAINWATER RENEWAL MIX	
	28,181 sf	AGRECOL TALLGRASS PRAIRIE	AGRECOL TALLGRASS PRAIRIE	NATIVE SEED MIX
TURF				
	469,284 sf	Turf	Reinders - Cadet 70/30 Fescue/Blue Mix	
	238,452 sf	Turf Hydroseed Low Grow	Reinders No Mow/Low Grow Mix	

LANDSCAPE IMPROVEMENT TABLE	REQUIRED	PROVIDED
OPEN YARD 736,100 SQ FT		
• TREE 1/1000 SQ FT	737	297
• or ORNAMENTAL TREES 2/1000 SQ FT	-	7=(14)
• or SHRUBS 2/1000 SQ FT	-	526=(1052)
* NOTE: UNDISTURBED LANDS AND PONDS ARE NOT COUNTED IN OPEN YARD CALCULATIONS	TOTAL	830
FOUNDATION PLANTINGS 6,009 FT		
• ORNAMENTAL TREE (OR 2 SHRUBS) 1/20 FT	T= 301 (or S=602)	S=634
STREET TREES 4,175 ft		
• TREES 1/50 FT	84	87
PARKING SCREENING/BUFFERS 3,132 FT		
• TREES 1/25 FT	126	42
• or ORNAMENTAL TREES 2/25 FT	-	-
• or SHRUBS 4/25 FT	-	104=(416)
	TOTAL	146

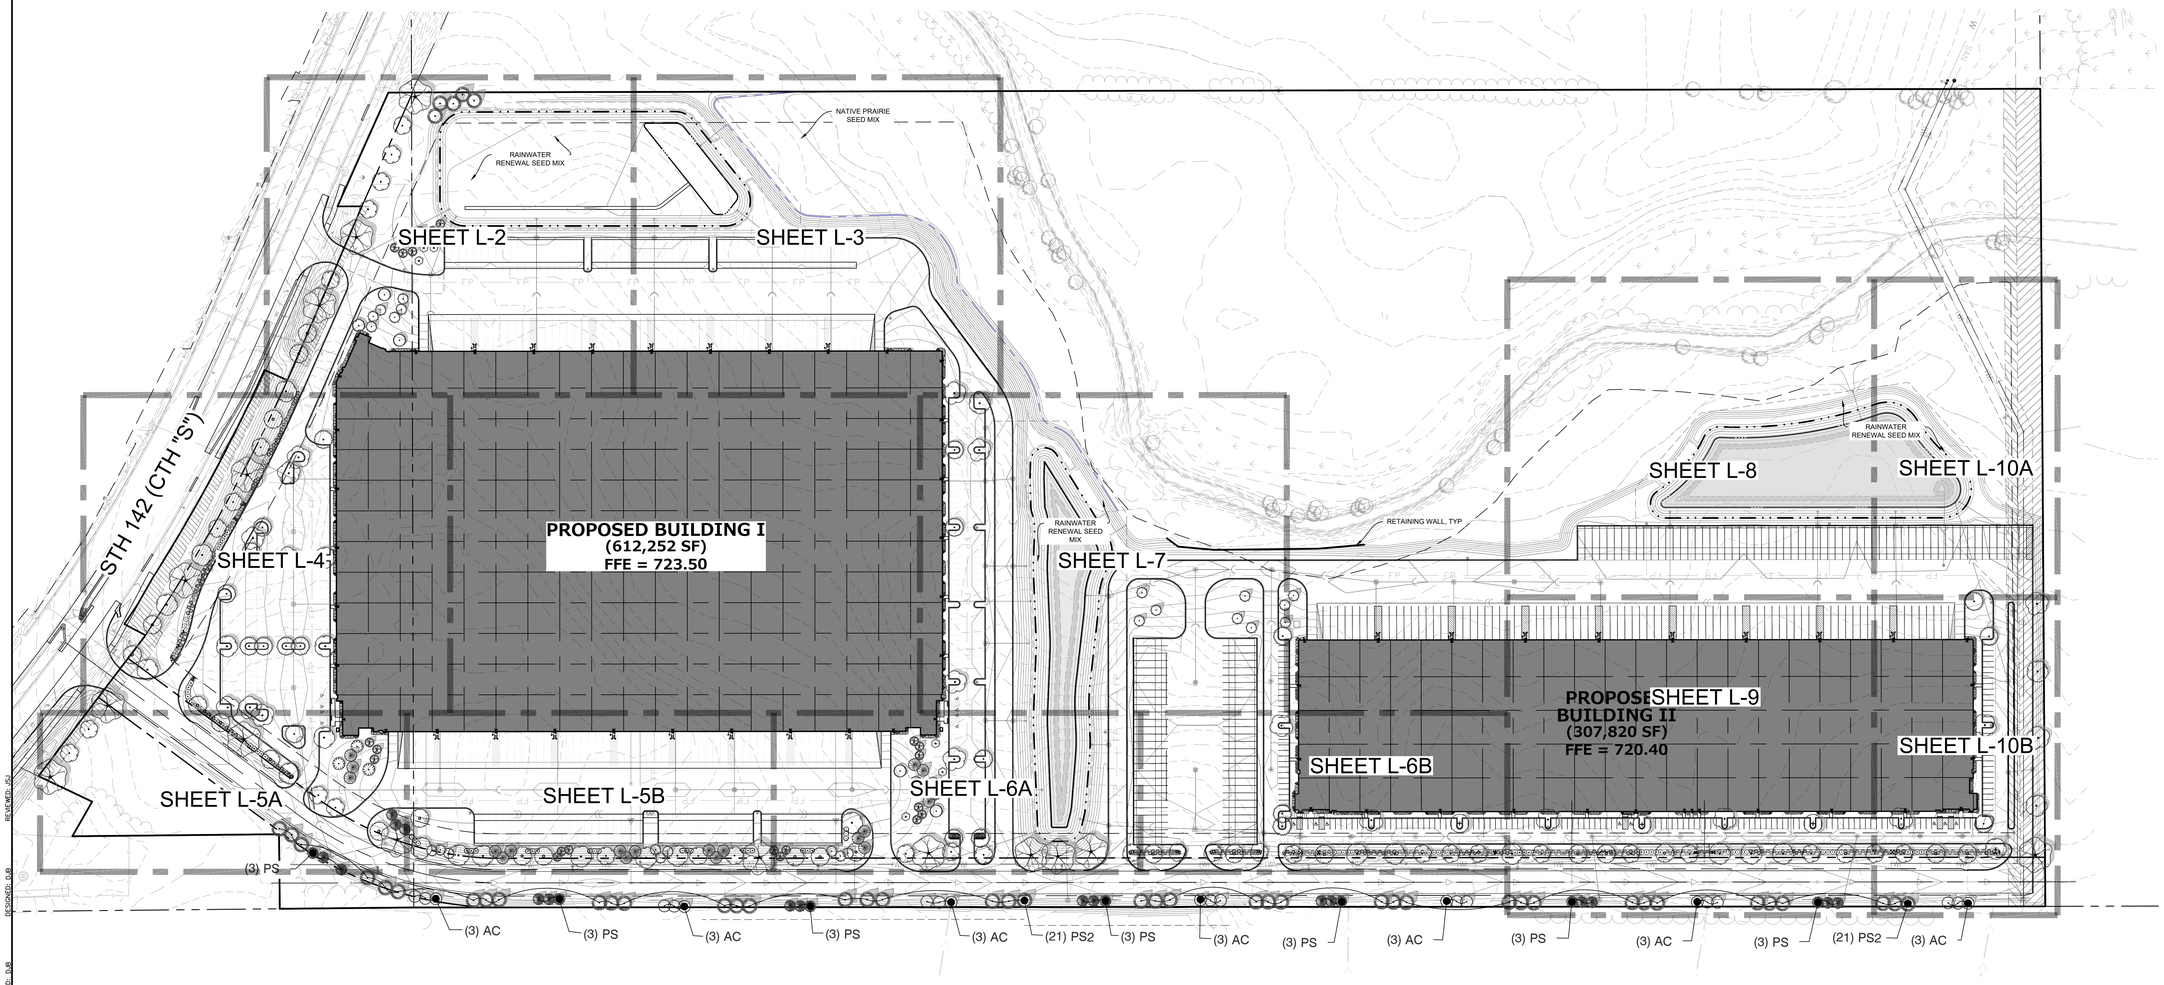

www.pinnacle-engr.com

REVIEWED: GJ
DESIGNED: DJB
DRAFTED: DJB

PLAN I DESIGN I DELIVER
www.pinnacle-engr.com

PINNACLE ENGINEERING GROUP
ENGINEERING I NATURAL RESOURCES I SURVEYING

WISCONSIN OFFICE:
20725 WATERTOWN ROAD, SUITE 100
BROOKFIELD, WI 53186
(262) 754-8888
CHICAGO I MILWAUKEE · NATIONWIDE

SOMERS BUSINESS PARK

SOMERS, WI

LANDSCAPE OVERVIEW

REVISIONS

1	VILLAGE SUBMITTAL	05/22/26

PEG JOB No: 2360.00
PEG PM: TGM
START DATE: 09/26/22
SCALE: 1"=100'


SHEET L-1 OF L-21

© COPYRIGHT 2026

LANDSCAPE OVERVIEW

Z:\PROJECTS\2021\2360.00-WI\CAD\SHEETS\BLDG I\2360.00 BLDG I LANDSCAPE PLAN.DWG

THESE PLANS AND DESIGNS ARE COPYRIGHT PROTECTED AND MAY NOT BE USED IN WHOLE OR IN PART WITHOUT THE WRITTEN CONSENT OF PINNACLE ENGINEERING GROUP, LLC

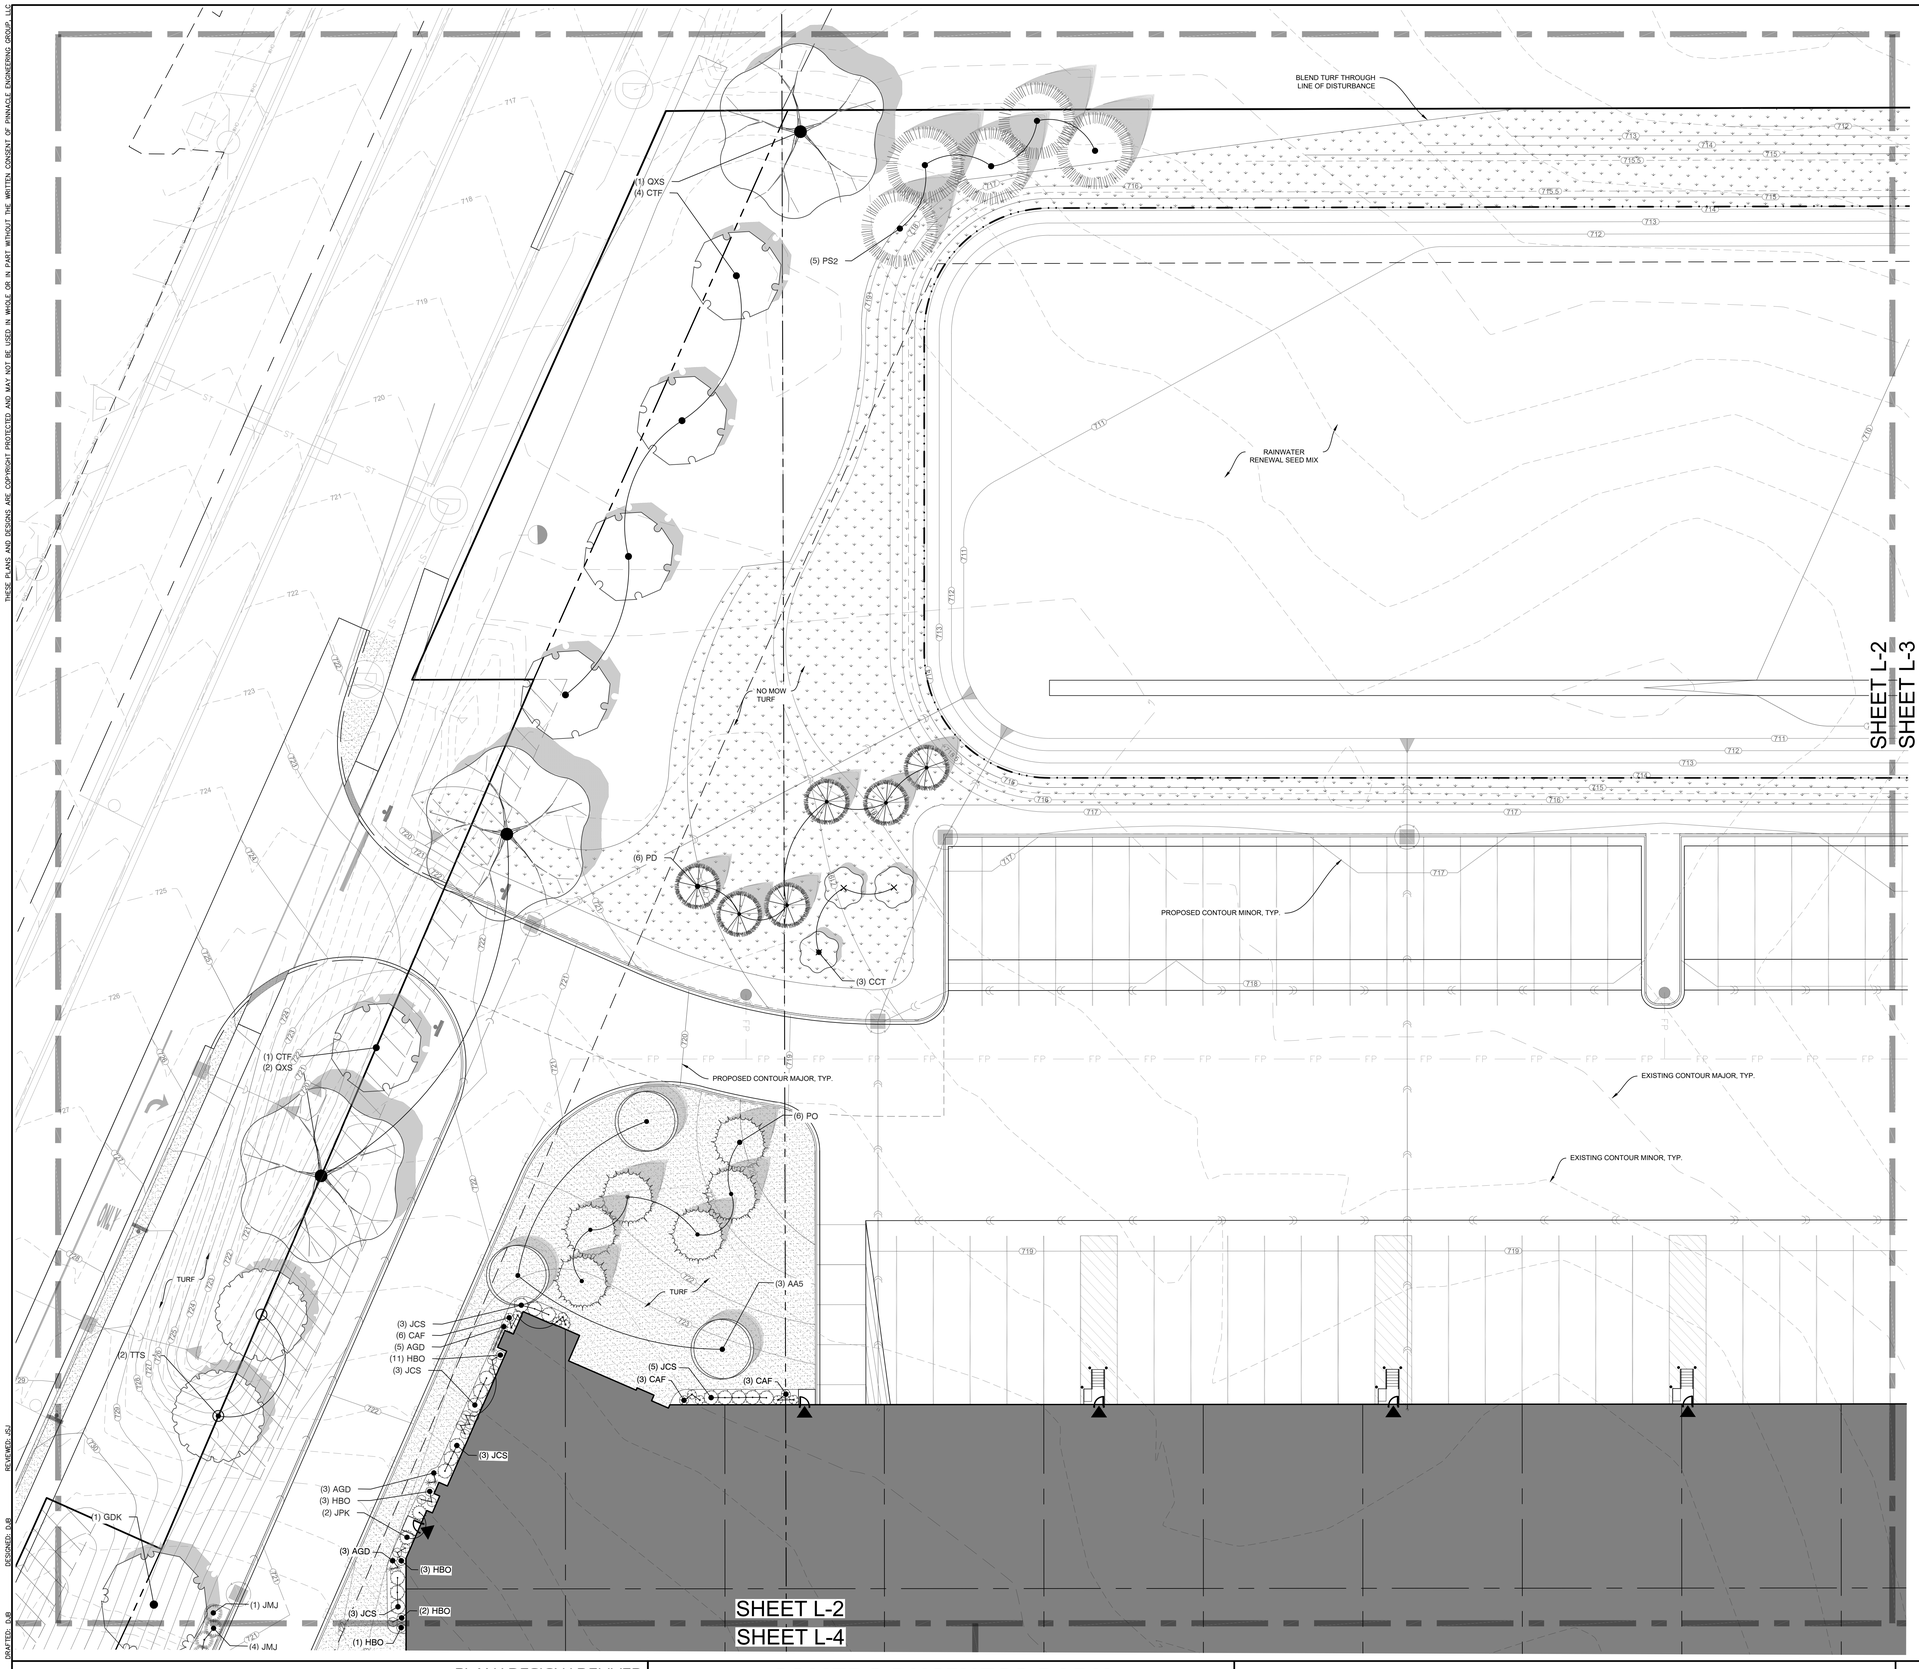

PLANT KEY

CODE	BOTANICAL NAME	COMMON NAME
TREES		
AM7	Acer saccharum `Flax Mill Majesty`	Flax Mill Majesty Maple
AA5	Aesculus x arnoldiana `Autumn Splendor`	Autumn Splendor Buckeye
COP	Celtis occidentalis `Prairie Pride`	Prairie Pride Hackberry
CTF	Corylus colurna	Turkish Filbert
CCT	Crataegus crus-galli inermis	Thornless Cockspur Hawthorn
GTS	Gleditsia triacanthos inermis `Shademaster`	Shademaster Locust
GDK	Gymnocladus dioica	Kentucky Coffee Tree
MAM	Maackia amurensis	Amur Maackia
QXS	Quercus x schuetti	Swamp Bur Oak
TTS	Tilia tomentosa `Sterling`	Sterling Silver Linden
EVERGREEN TREES		
AC	Abies concolor	White Fir
PD	Picea glauca `Densata`	Black Hills Spruce
PO	Picea omorika	Serbian Spruce
PB	Pinus cembra 'Big Blue'	Big Blue Swiss Stone Pine
PS	Pinus strobus	White Pine
PS2	Pinus sylvestris	Scotch Pine
SHRUBS		
ABC	Aronia melanocarpa `Elata`	Glossy Black Chokeberry
CAF	Cornus stolonifera `Arctic Fire`	Arctic Fire Dogwood
VR	Diervilla rivularis 'SMNDRSF'	Kodiak® Black Honeysuckle
DCS	Diervilla sessilifolia `Cool Splash`	Cool Splash Dwarf Honeysuckle
LR	Diervilla x 'G2X88544'	Kodiak® Orange Diervilla
HBO	Hydrangea paniculata `Bobo`	Bobo Hydrangea
IVJ	Ilex verticillata `Jim Dandy`	Jim Dandy Winterberry
IVR	Ilex verticillata `Red Sprite`	Red Sprite Winterberry
PCG	Physocarpus opulifolius `Center Glow`	Center Glow Ninebark
RPP	Rosa rugosa `Purple Pavement`	Purple Pavement Rugosa Rose
SAW	Spiraea japonica `Anthony Waterer`	Anthony Waterer Spiraea
SMC	Spiraea japonica `Magic Carpet`	Magic Carpet Spirea
SMP	Syringa meyeri `Palibin`	Dwarf Korean Lilac
VPB	Viburnum prunifolium `Blackhaw`	Blackhaw Viburnum
EVERGREEN SHRUBS		
JMJ	Juniperus chinensis `Mint Julep`	Mint Julep Juniper
JPK	Juniperus chinensis `Pfitzeriana Kallays`	Kallay Compact Juniper
JCS	Juniperus chinensis `Sea Green`	Sea Green Juniper
PPS	Picea abies `Pumila`	Pumila Spruce
TMD	Taxus x media `Densiformis`	Dense Yew
TMT	Taxus x media `Tauntonii`	Tauton Yew
PERENNIALS & ORNAMENTAL GRASSES		
AGD	Andropogon gerardii `Dancing Wind`	Dancing Wind Big Blue Stem
CKF	Calamagrostis x a `Karl Foerster`	Karl Foerster Reed Grass
CFO	Calamagrostis x a `Overdam`	Overdam Reed Grass
DTH	Deschampsia cespitosa	Tufted Hair Grass
MSO	Miscanthus sinensis `Oktoberfest`	Oktoberfest Miscanthus
PNW	Panicum virgatum `Northwind`	Northwind Switch Grass
STD	Sporobolus heterolepis `Tara`	Prairie Dropseed
PERENNIALS		
AT	Alchemilla mollis `Thriller`	Lady`s Mantle
EMS	Echinacea purpurea `Magnus Superior`	Magnus Superior Coneflower
HPP	Heuchera m `Palace Purple`	Palace Purple Coral Bells
NWL	Nepeta x `Walker`s Low`	Walker`s Low Catmint
RVS	Rudbeckia f `Viette`s Little Suzy`	Viette`s Little Suzy Showy Coneflower
SMN	Salvia nemorosa `May Night`	May Night Sage
SAJ	Sedum `Autumn Joy`	Autumn Joy Sedum

SYMBOL	BOTANICAL NAME	COMMON NAME
AGRECOL MIXES		
	AGRECOL RAINWATER RENEWAL	AGRECOL RAINWATER RENEWAL MIX
	AGRECOL TALLGRASS PRAIRIE	AGRECOL TALLGRASS PRAIRIE
TURF		
	Turf	Reinders - Cadet 70/30 Fescue/Blue Mix
	Turf Hydroseed Low Grow	Reinders No Mow/Low Grow Mix

NORTH

GRAPHICAL SCALE (FEET)

0 1" = 20' 40'

www.pinnacle-engr.com

REVIEWED: JSJ
DESIGNED: DJB
DRAFTED: DJB

PLAN | DESIGN | DELIVER
www.pinnacle-engr.com

PINNACLE ENGINEERING GROUP
ENGINEERING | NATURAL RESOURCES | SURVEYING

WISCONSIN OFFICE:
20725 WATERTOWN ROAD, SUITE 100
BROOKFIELD, WI 53186
(262) 754-8888
CHICAGO | MILWAUKEE : NATIONWIDE

SOMERS BUSINESS PARK

SOMERS, WI

LANDSCAPE ENLARGEMENT

REVISIONS

1	VILLAGE SUBMITTAL	05/22/26

PES JOB No. 2360.00
PES PM TGH
START DATE 05/26/22
SCALE 1"=20'


SHEET
L-2
OF
L-21

© COPYRIGHT 2021

LANDSCAPE ENLARGEMENT

Z:\PROJECTS\2021\2360.00-WI\CAD\SHEETS\BLDG I\2360.00 BLDG I LANDSCAPE PLAN.DWG

THESE PLANS AND DESIGNS ARE COPYRIGHT PROTECTED AND MAY NOT BE USED IN WHOLE OR IN PART WITHOUT THE WRITTEN CONSENT OF PINNACLE ENGINEERING GROUP, LLC

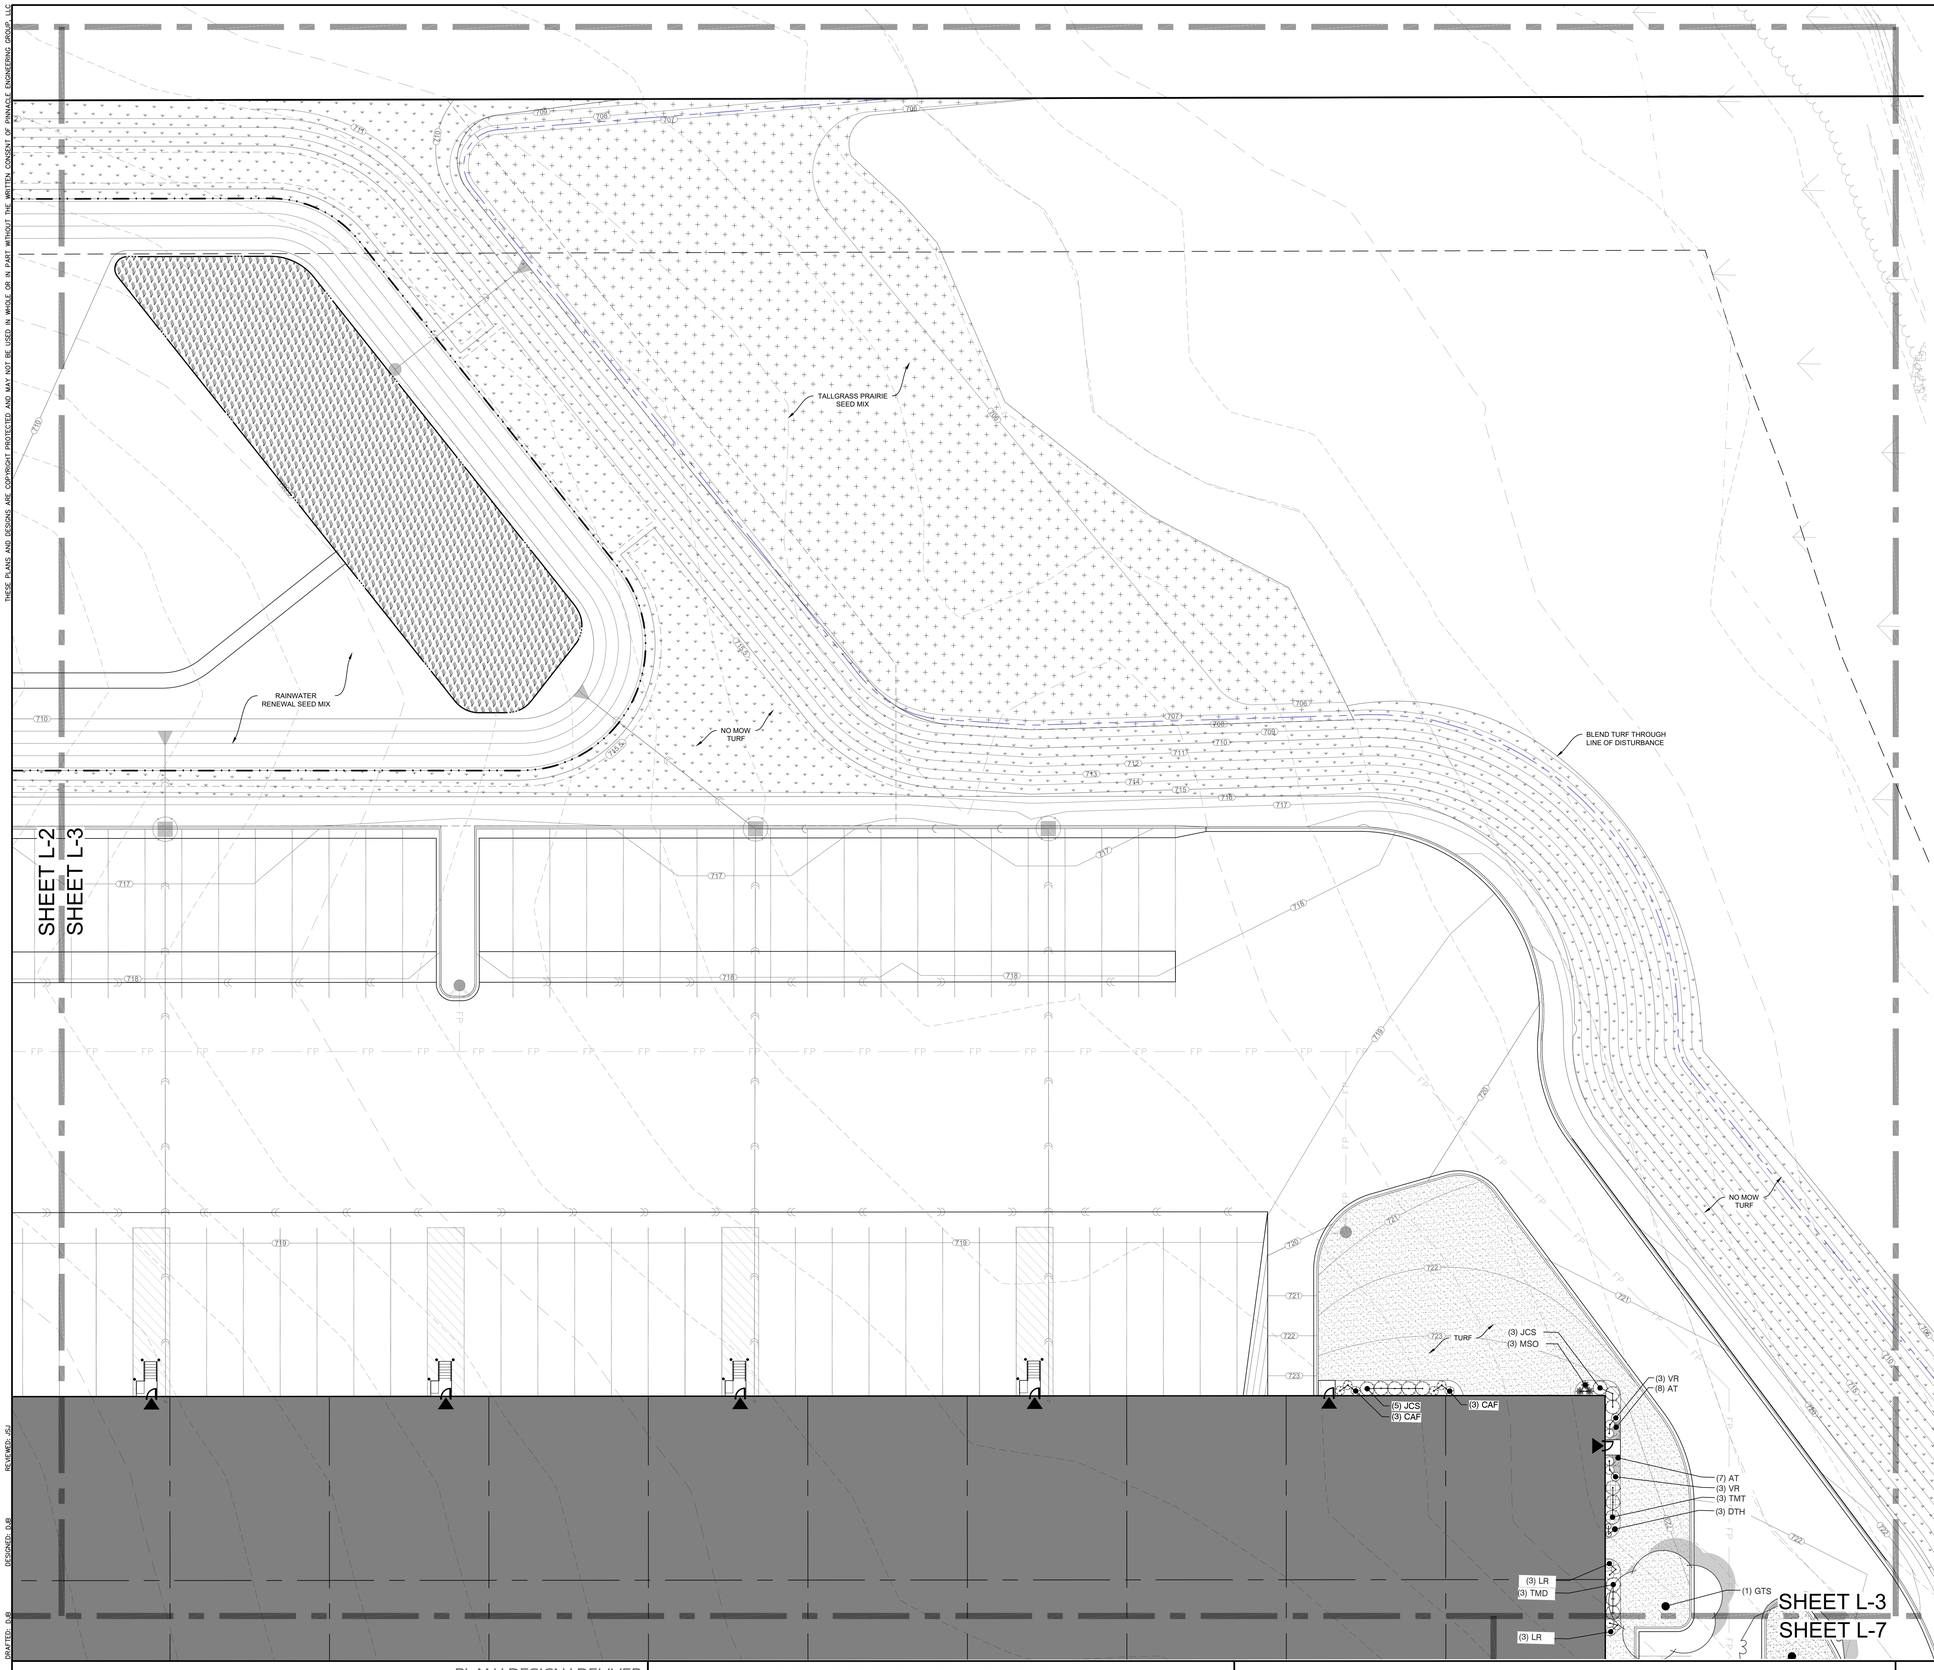

PLANT KEY

CODE	BOTANICAL NAME	COMMON NAME
TREES		
AM7	Acer saccharum `Flax Mill Majesty`	Flax Mill Majesty Maple
AA5	Aesculus x arnoldiana `Autumn Splendor`	Autumn Splendor Buckeye
COP	Celtis occidentalis `Prairie Pride`	Prairie Pride Hackberry
CTF	Corylus colurna	Turkish Filbert
CCT	Crataegus crus-galli inermis	Thornless Cockspur Hawthorn
GTS	Gleditsia triacanthos inermis `Shademaster`	Shademaster Locust
GDK	Gymnocladus dioica	Kentucky Coffee Tree
MAM	Maackia amurensis	Amur Maackia
QXS	Quercus x schuetti	Swamp Bur Oak
TTS	Tilia tomentosa `Sterling`	Sterling Silver Linden
EVERGREEN TREES		
AC	Abies concolor	White Fir
PD	Picea glauca `Densata`	Black Hills Spruce
PO	Picea omorika	Serbian Spruce
PB	Pinus cembra 'Big Blue'	Big Blue Swiss Stone Pine
PS	Pinus strobus	White Pine
PS2	Pinus sylvestris	Scotch Pine
SHRUBS		
ABC	Aronia melanocarpa `Elata`	Glossy Black Chokeberry
CAF	Cornus stolonifera `Arctic Fire`	Arctic Fire Dogwood
VR	Diervilla rivularis 'SMNDRSF'	Kodiak® Black Honeysuckle
DCS	Diervilla sessilifolia `Cool Splash`	Cool Splash Dwarf Honeysuckle
LR	Diervilla x 'G2X88544'	Kodiak® Orange Diervilla
HBO	Hydrangea paniculata `Bobo`	Bobo Hydrangea
IVJ	Ilex verticillata `Jim Dandy`	Jim Dandy Winterberry
IVR	Ilex verticillata `Red Sprite`	Red Sprite Winterberry
PCG	Physocarpus opulifolius `Center Glow`	Center Glow Ninebark
RPP	Rosa rugosa `Purple Pavement`	Purple Pavement Rugosa Rose
SAW	Spiraea japonica `Anthony Waterer`	Anthony Waterer Spiraea
SMC	Spiraea japonica `Magic Carpet`	Magic Carpet Spirea
SMP	Syringa meyeri `Palibin`	Dwarf Korean Lilac
VPB	Viburnum prunifolium `Blackhaw`	Blackhaw Viburnum
EVERGREEN SHRUBS		
JMJ	Juniperus chinensis `Mint Julep`	Mint Julep Juniper
JPK	Juniperus chinensis `Pfitzeriana Kallays`	Kallay Compact Juniper
JCS	Juniperus chinensis `Sea Green`	Sea Green Juniper
PPS	Picea abies `Pumila`	Pumila Spruce
TMD	Taxus x media `Densiformis`	Dense Yew
TMT	Taxus x media `Tauntonii`	Tauton Yew
PERENNIALS & ORNAMENTAL GRASSES		
AGD	Andropogon gerardii `Dancing Wind`	Dancing Wind Big Blue Stem
CKF	Calamagrostis x a `Karl Foerster`	Karl Foerster Reed Grass
CFO	Calamagrostis x a `Overdam`	Overdam Reed Grass
DTH	Deschampsia cespitosa	Tufted Hair Grass
MSO	Miscanthus sinensis `Oktoberfest`	Oktoberfest Miscanthus
PNW	Panicum virgatum `Northwind`	Northwind Switch Grass
STD	Sporobolus heterolepis `Tara`	Prairie Dropseed
PERENNIALS		
AT	Alchemilla mollis `Thriller`	Lady`s Mantle
EMS	Echinacea purpurea `Magnus Superior`	Magnus Superior Coneflower
HPP	Heuchera m `Palace Purple`	Palace Purple Coral Bells
NWL	Nepeta x `Walker`s Low`	Walker`s Low Catmint
RVS	Rudbeckia f `Viette`s Little Suzy`	Viette`s Little Suzy Showy Coneflower
SMN	Salvia nemorosa `May Night`	May Night Sage
SAJ	Sedum `Autumn Joy`	Autumn Joy Sedum

SYMBOL	BOTANICAL NAME	COMMON NAME
AGRECOL MIXES		
	AGRECOL RAINWATER RENEWAL	AGRECOL RAINWATER RENEWAL MIX
	AGRECOL TALLGRASS PRAIRIE	AGRECOL TALLGRASS PRAIRIE
TURF		
	Turf	Reinders - Cadet 70/30 Fescue/Blue Mix
	Turf Hydroseed Low Grow	Reinders No Mow/Low Grow Mix

NORTH

GRAPHICAL SCALE (FEET)

0 1" = 20' 40'

www.pinnacle-engr.com

REVIEWED: JSJ
DESIGNED: AJB
DRAFTED: AJB

PLAN | DESIGN | DELIVER
www.pinnacle-engr.com
PINNACLE ENGINEERING GROUP
ENGINEERING | NATURAL RESOURCES | SURVEYING
WISCONSIN OFFICE:
20725 WATERTOWN ROAD, SUITE 100
BROOKFIELD, WI 53186
(262) 754-8888
CHICAGO | MILWAUKEE : NATIONWIDE

SOMERS BUSINESS PARK

SOMERS, WI

LANDSCAPE ENLARGEMENT

REVISIONS

1	VILLAGE SUBMITTAL	05/22/26

PEG JOB No.: 2360.00
PEG PM: TGM
START DATE: 05/26/22
SCALE: 1"=20'

SHEET L-3 OF L-21

© 2026 PEG RIGHT 2021

LANDSCAPE ENLARGEMENT

Z:\PROJECTS\2021\2360.00-WI\CAD\SHEETS\BLDG I\2360.00 BLDG I LANDSCAPE PLAN.DWG

THESE PLANS AND DESIGNS ARE COPYRIGHT PROTECTED AND MAY NOT BE USED IN WHOLE OR IN PART WITHOUT THE WRITTEN CONSENT OF PINNACLE ENGINEERING GROUP, LLC

SHEET L-2
SHEET L-4

(1) JMJ
(3) JCS
(2) HBO
(1) HBO
(4) JMJ
(5) ABC
(6) CAF
(6) JCS
(6) HBO
(6) JPK
(6) AGD
(5) JCS
(5) RPP
(1) TTS
(1) CTF
(1) AM7
TURF
(5) JMJ
(6) CAF
(6) JCS
(6) HBO
(6) JPK
(6) AGD
(5) PCG
(2) GTS
(5) JMJ
(5) SMP
(1) QXS
(2) CTF
(10) MSO
(5) ABC
(2) AM7
(1) GTS
(5) VPB
(6) CAF
(6) JCS
(6) HBO
(6) JPK
(6) AGD
(1) GDK
(1) GTS
(10) JCS
(5) RPP
(10) JMJ
(1) AM7
(1) QXS
(2) GDK
(6) CAF
(6) JPK
(6) AGD
(5) SMP
(5) PCG
(2) TTS
(1) GDK
(4) AM7
(3) MSO
(3) JCS
(1) GDK
(5) JMJ
(5) ABC
(11) MSO
(3) SAW
(6) AGD
(6) JPK
TURF
(5) VPB
(5) MSO
(1) QXS
(3) SAW
(3) JCS
(3) SMC
(2) GTS
(1) TTS
(5) JCS
(1) RPP
(3) MSO
(3) JCS
(6) HBO
(6) NWL

SHEET L-4
SHEET L-5A

PLANT KEY

CODE	BOTANICAL NAME	COMMON NAME
TREES		
AM7	Acer saccharum `Flax Mill Majesty`	Flax Mill Majesty Maple
AA5	Aesculus x arnoldiana `Autumn Splendor`	Autumn Splendor Buckeye
COP	Celtis occidentalis `Prairie Pride`	Prairie Pride Hackberry
CTF	Corylus colurna	Turkish Filbert
CCT	Crataegus crus-galli inermis	Thornless Cockspur Hawthorn
GTS	Gleditsia triacanthos inermis `Shademaster`	Shademaster Locust
GDK	Gymnocladus dioica	Kentucky Coffee Tree
MAM	Maackia amurensis	Amur Maackia
QXS	Quercus x schuetti	Swamp Bur Oak
TTS	Tilia tomentosa `Sterling`	Sterling Silver Linden
EVERGREEN TREES		
AC	Abies concolor	White Fir
PD	Picea glauca `Densata`	Black Hills Spruce
PO	Picea omorika	Serbian Spruce
PB	Pinus cembra `Big Blue`	Big Blue Swiss Stone Pine
PS	Pinus strobus	White Pine
PS2	Pinus sylvestris	Scotch Pine
SHRUBS		
ABC	Aronia melanocarpa `Elata`	Glossy Black Chokeberry
CAF	Cornus stolonifera `Arctic Fire`	Arctic Fire Dogwood
VR	Diervilla rivularis 'SMNDRSF'	Kodiak® Black Honeysuckle
DCS	Diervilla sessilifolia `Cool Splash`	Cool Splash Dwarf Honeysuckle
LR	Diervilla x 'G2X88544'	Kodiak® Orange Diervilla
HBO	Hydrangea paniculata `Bobo`	Bobo Hydrangea
IVJ	Ilex verticillata `Jim Dandy`	Jim Dandy Winterberry
IVR	Ilex verticillata `Red Sprite`	Red Sprite Winterberry
PCG	Physocarpus opulifolius `Center Glow`	Center Glow Ninebark
RPP	Rosa rugosa `Purple Pavement`	Purple Pavement Rugosa Rose
SAW	Spiraea japonica `Anthony Waterer`	Anthony Waterer Spiraea
SMC	Spiraea japonica `Magic Carpet`	Magic Carpet Spirea
SMP	Syringa meyeri `Palibin`	Dwarf Korean Lilac
VPB	Viburnum prunifolium `Blackhaw`	Blackhaw Viburnum
EVERGREEN SHRUBS		
JMJ	Juniperus chinensis `Mint Julep`	Mint Julep Juniper
JPK	Juniperus chinensis `Pfitzeriana Kallays`	Kallay Compact Juniper
JCS	Juniperus chinensis `Sea Green`	Sea Green Juniper
PPS	Picea abies `Pumila`	Pumila Spruce
TMD	Taxus x media `Densiformis`	Dense Yew
TMT	Taxus x media `Tauntonii`	Tauton Yew
PERENNIALS & ORNAMENTAL GRASSES		
AGD	Andropogon gerardii `Dancing Wind`	Dancing Wind Big Blue Stem
CKF	Calamagrostis x a `Karl Foerster`	Karl Foerster Reed Grass
CFO	Calamagrostis x a `Overdam`	Overdam Reed Grass
DTH	Deschampsia cespitosa	Tufted Hair Grass
MSO	Miscanthus sinensis `Oktoberfest`	Oktoberfest Miscanthus
PNW	Panicum virgatum `Northwind`	Northwind Switch Grass
STD	Sporobolus heterolepis `Tara`	Prairie Dropseed
PERENNIALS		
AT	Alchemilla mollis `Thriller`	Lady`s Mantle
EMS	Echinacea purpurea `Magnus Superior`	Magnus Superior Coneflower
HPP	Heuchera m `Palace Purple`	Palace Purple Coral Bells
NWL	Nepeta x `Walker`s Low`	Walker`s Low Catmint
RVS	Rudbeckia f `Viette`s Little Suzy`	Viette`s Little Suzy Showy Coneflower
SMN	Salvia nemorosa `May Night`	May Night Sage
SAJ	Sedum `Autumn Joy`	Autumn Joy Sedum

SYMBOL	BOTANICAL NAME	COMMON NAME
AGRECOL MIXES		
	AGRECOL RAINWATER RENEWAL	AGRECOL RAINWATER RENEWAL MIX
	AGRECOL TALLGRASS PRAIRIE	AGRECOL TALLGRASS PRAIRIE
TURF		
	Turf	Reinders - Cadet 70/30 Fescue/Blue Mix
	Turf Hydroseed Low Grow	Reinders No Mow/Low Grow Mix

NORTH

GRAPHICAL SCALE (FEET)
0 1" = 20' 40'

www.pinnacle-engr.com

LANDSCAPE ENLARGEMENT

PLAN I DESIGN I DELIVER
www.pinnacle-engr.com
PINNACLE ENGINEERING GROUP
ENGINEERING I NATURAL RESOURCES I SURVEYING
WISCONSIN OFFICE:
20725 WATERTOWN ROAD, SUITE 100
BROOKFIELD, WI 53186
(262) 754-8888
CHICAGO I MILWAUKEE I NATIONWIDE

SOMERS BUSINESS PARK

SOMERS, WI

LANDSCAPE ENLARGEMENT

REVISIONS

1	VILLAGE SUBMITTAL	05/22/26

PEG JOB No. 2360.00
PEG PM TEM
START DATE 05/26/22
SCALE 1"=20'


SHEET L-4 OF L-21

© COPYRIGHT 2021


DRAFTED: DJB
DESIGNED: DJB
REVIEWED: JSJ

Z:\PROJECTS\2021\2360.00-WI\CAD\SHEETS\BLDG I\2360.00 BLDG I LANDSCAPE PLAN.DWG

THESE PLANS AND DESIGNS ARE COPYRIGHT PROTECTED AND MAY NOT BE USED IN WHOLE OR IN PART WITHOUT THE WRITTEN CONSENT OF PINNACLE ENGINEERING GROUP, LLC

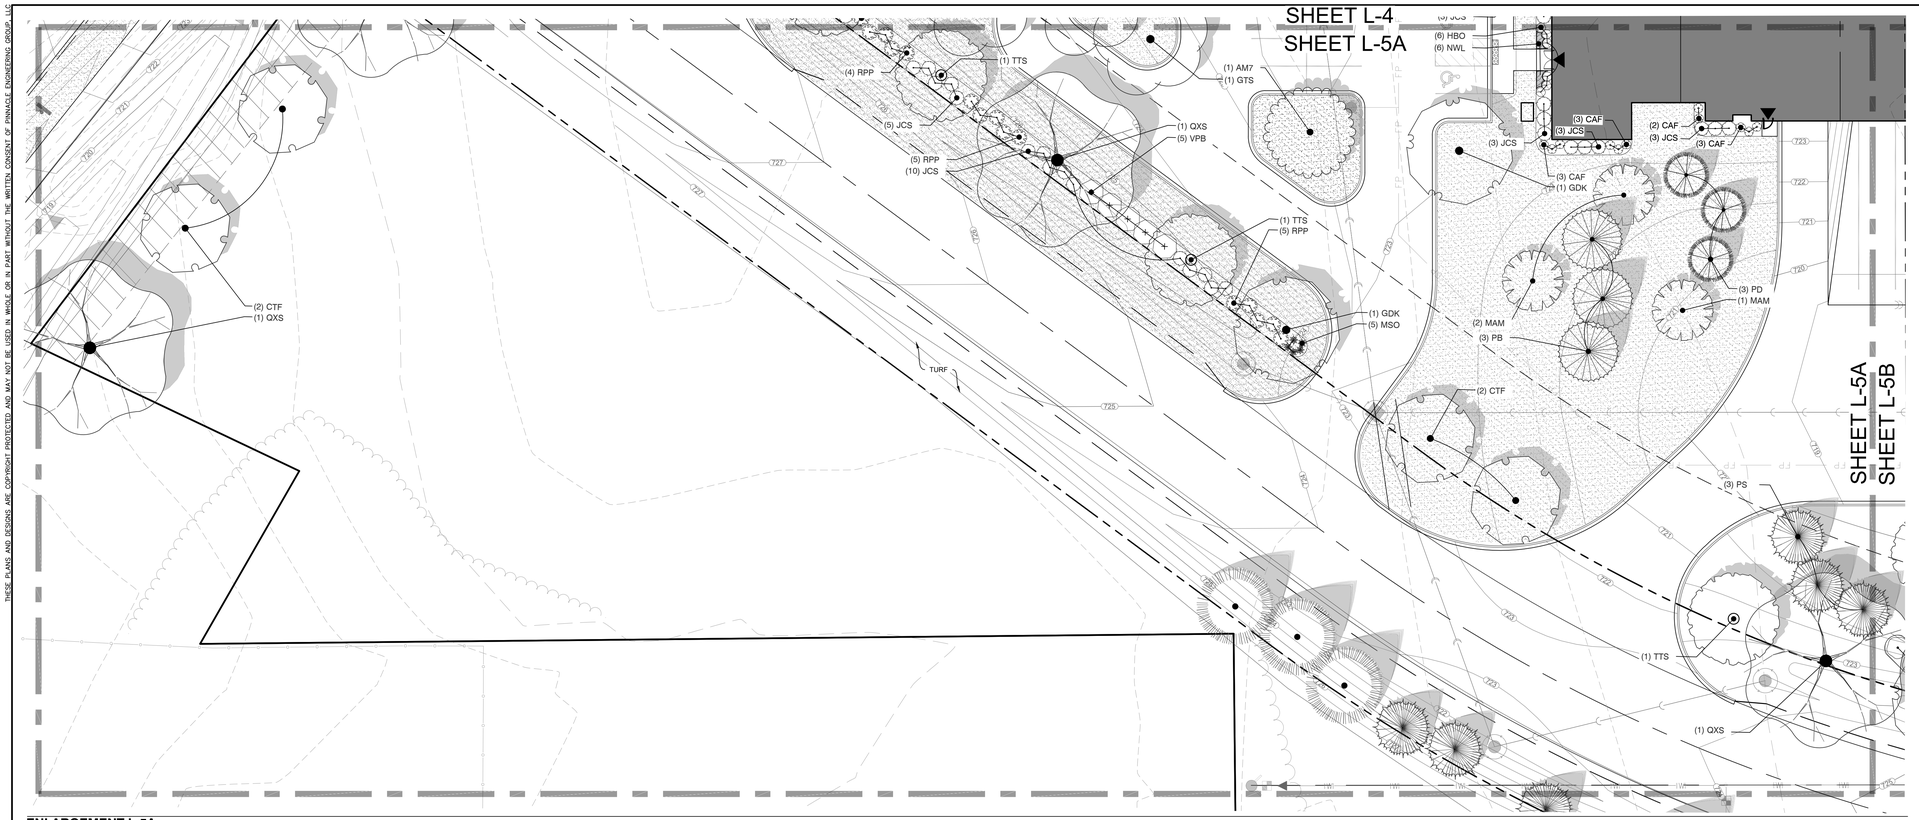

ENLARGEMENT L-5A

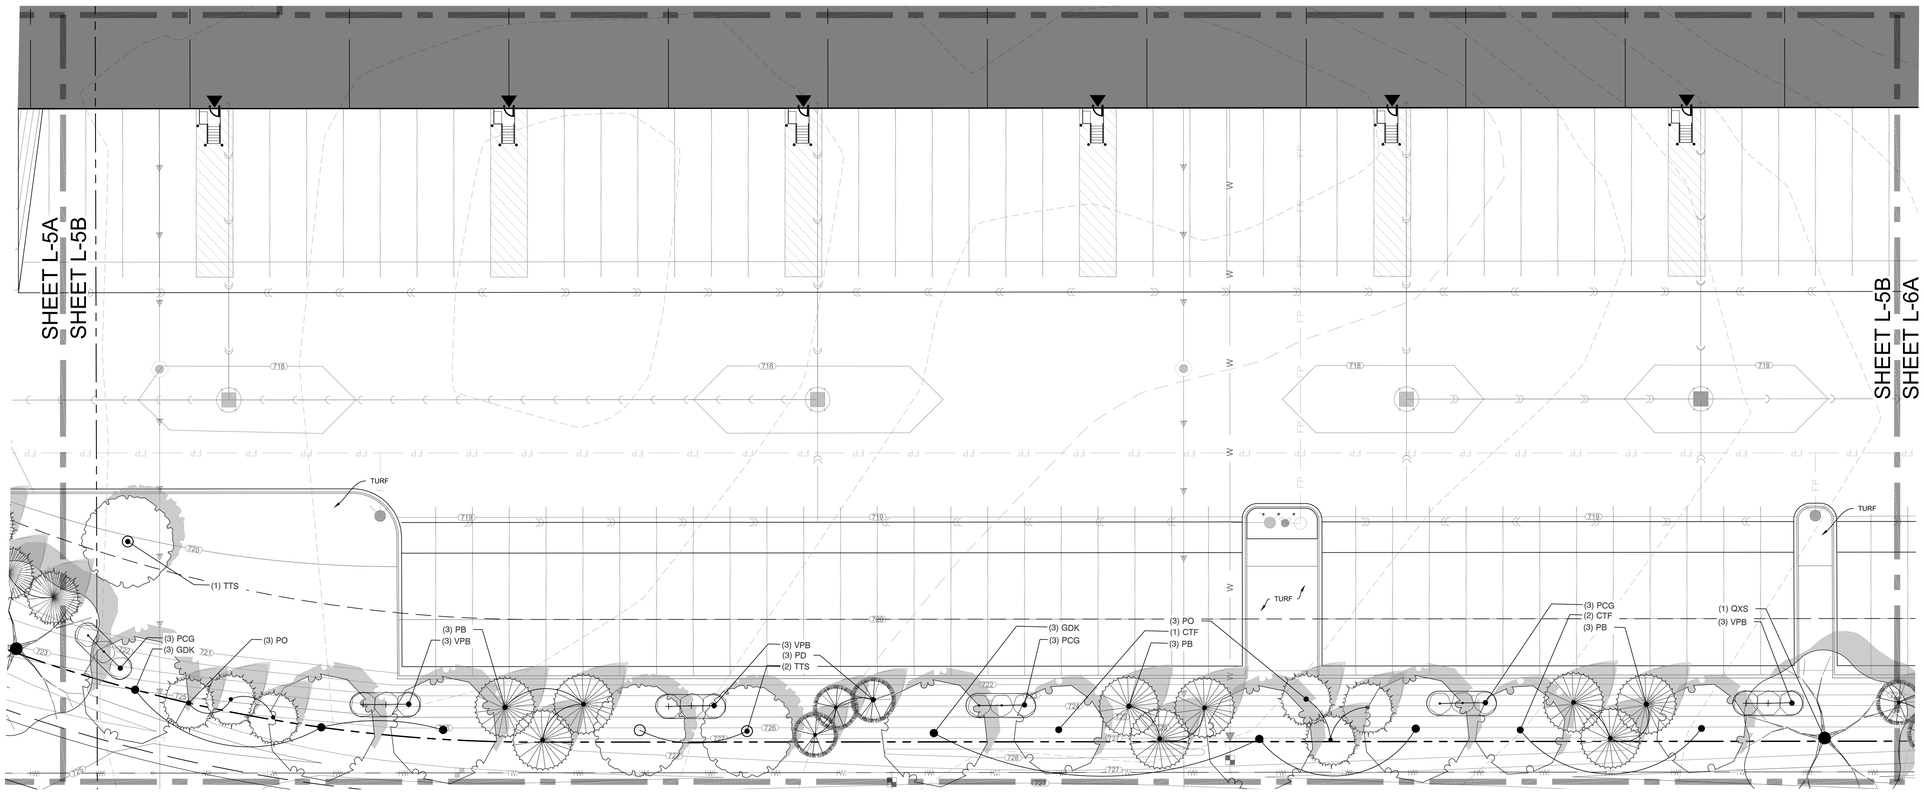

ENLARGEMENT L-5B

PLANT KEY

CODE	BOTANICAL NAME	COMMON NAME
TREES		
AM7	Acer saccharum `Flax Mill Majesty`	Flax Mill Majesty Maple
AA5	Aesculus x arnoldiana `Autumn Splendor`	Autumn Splendor Buckeye
COP	Celtis occidentalis `Prairie Pride`	Prairie Pride Hackberry
CTF	Corylus colurna	Turkish Filbert
CCT	Crataegus crus-galli inermis	Thornless Cockspur Hawthorn
GTS	Gleditsia triacanthos inermis `Shademaster`	Shademaster Locust
GDK	Gymnocladus dioica	Kentucky Coffee Tree
MAM	Maackia amurensis	Amur Maackia
QXS	Quercus x schuetti	Swamp Bur Oak
TTS	Tilia tomentosa `Sterling`	Sterling Silver Linden
EVERGREEN TREES		
AC	Abies concolor	White Fir
PD	Picea glauca `Densata`	Black Hills Spruce
PO	Picea omorika	Serbian Spruce
PB	Pinus cembra `Big Blue`	Big Blue Swiss Stone Pine
PS	Pinus strobus	White Pine
PS2	Pinus sylvestris	Scotch Pine
SHRUBS		
ABC	Aronia melanocarpa `Elata`	Glossy Black Chokeberry
CAF	Cornus stolonifera `Arctic Fire`	Arctic Fire Dogwood
VR	Diervilla rivularis 'SMNDRSF'	Kodiak® Black Honeysuckle
DCS	Diervilla sessilifolia `Cool Splash`	Cool Splash Dwarf Honeysuckle
LR	Diervilla x 'G2X88544'	Kodiak® Orange Diervilla
HBO	Hydrangea paniculata `Bobo`	Bobo Hydrangea
IVJ	Ilex verticillata `Jim Dandy`	Jim Dandy Winterberry
IVR	Ilex verticillata `Red Sprite`	Red Sprite Winterberry
PCG	Physocarpus opulifolius `Center Glow`	Center Glow Ninebark
RPP	Rosa rugosa `Purple Pavement`	Purple Pavement Rugosa Rose
SAW	Spiraea japonica `Anthony Waterer`	Anthony Waterer Spiraea
SMC	Spiraea japonica `Magic Carpet`	Magic Carpet Spirea
SMP	Syringa meyeri `Palibin`	Dwarf Korean Lilac
VPB	Viburnum prunifolium `Blackhaw`	Blackhaw Viburnum
EVERGREEN SHRUBS		
JMJ	Juniperus chinensis `Mint Julep`	Mint Julep Juniper
JPK	Juniperus chinensis `Pfitzeriana Kallays`	Kallay Compact Juniper
JCS	Juniperus chinensis `Sea Green`	Sea Green Juniper
PPS	Picea abies `Pumila`	Pumila Spruce
TMD	Taxus x media `Densiformis`	Dense Yew
TMT	Taxus x media `Tauntonii`	Tauton Yew
PERENNIALS & ORNAMENTAL GRASSES		
AGD	Andropogon gerardii `Dancing Wind`	Dancing Wind Big Blue Stem
CKF	Calamagrostis x a `Karl Foerster`	Karl Foerster Reed Grass
CFO	Calamagrostis x a `Overdam`	Overdam Reed Grass
DTH	Deschampsia cespitosa	Tufted Hair Grass
MSO	Miscanthus sinensis `Oktoberfest`	Oktoberfest Miscanthus
PNW	Panicum virgatum `Northwind`	Northwind Switch Grass
STD	Sporobolus heterolepis `Tara`	Prairie Dropseed
PERENNIALS		
AT	Alchemilla mollis `Thriller`	Lady`s Mantle
EMS	Echinacea purpurea `Magnus Superior`	Magnus Superior Coneflower
HPP	Heuchera m `Palace Purple`	Palace Purple Coral Bells
NWL	Nepeta x `Walker`s Low`	Walker`s Low Catmint
RVS	Rudbeckia f `Viette`s Little Suzy`	Viette`s Little Suzy Showy Coneflower
SMN	Salvia nemorosa `May Night`	May Night Sage
SAJ	Sedum `Autumn Joy`	Autumn Joy Sedum

SYMBOL	BOTANICAL NAME	COMMON NAME
AGRECOL MIXES		
	AGRECOL RAINWATER RENEWAL	AGRECOL RAINWATER RENEWAL MIX
	AGRECOL TALLGRASS PRAIRIE	AGRECOL TALLGRASS PRAIRIE
TURF		
	Turf	Reinders - Cadet 70/30 Fescue/Blue Mix
	Turf Hydroseed Low Grow	Reinders No Mow/Low Grow Mix

NORTH

GRAPHICAL SCALE (FEET)

0 1" = 20' 40'

www.pinnacle-engr.com

PLAN I DESIGN I DELIVER
www.pinnacle-engr.com

PINNACLE ENGINEERING GROUP
ENGINEERING I NATURAL RESOURCES I SURVEYING

WISCONSIN OFFICE:
20725 WATERTOWN ROAD, SUITE 100
BROOKFIELD, WI 53186
(262) 754-8888
CHICAGO I MILWAUKEE : NATIONWIDE

SOMERS BUSINESS PARK

SOMERS, WI

LANDSCAPE ENLARGEMENT

REVISIONS

1	VILLAGE SUBMITTAL	05/22/26	

PEG JOB No. 2360.00
PEG PM TGH
START DATE 05/26/22
SCALE 1"=20'

SHEET
L-5
OF
L-21


© COPYRIGHT 2021

LANDSCAPE ENLARGEMENT


DRAWN: JSJ
DESIGN: JLB
CHECKED: JLB

Z:\PROJECTS\2021\2360.00-WI\CAD\SHEETS\BLDG I\2360.00 BLDG I LANDSCAPE PLAN.DWG

THESE PLANS AND DESIGNS ARE COPYRIGHT PROTECTED AND MAY NOT BE USED IN WHOLE OR IN PART WITHOUT THE WRITTEN CONSENT OF PINNACLE ENGINEERING GROUP, LLC

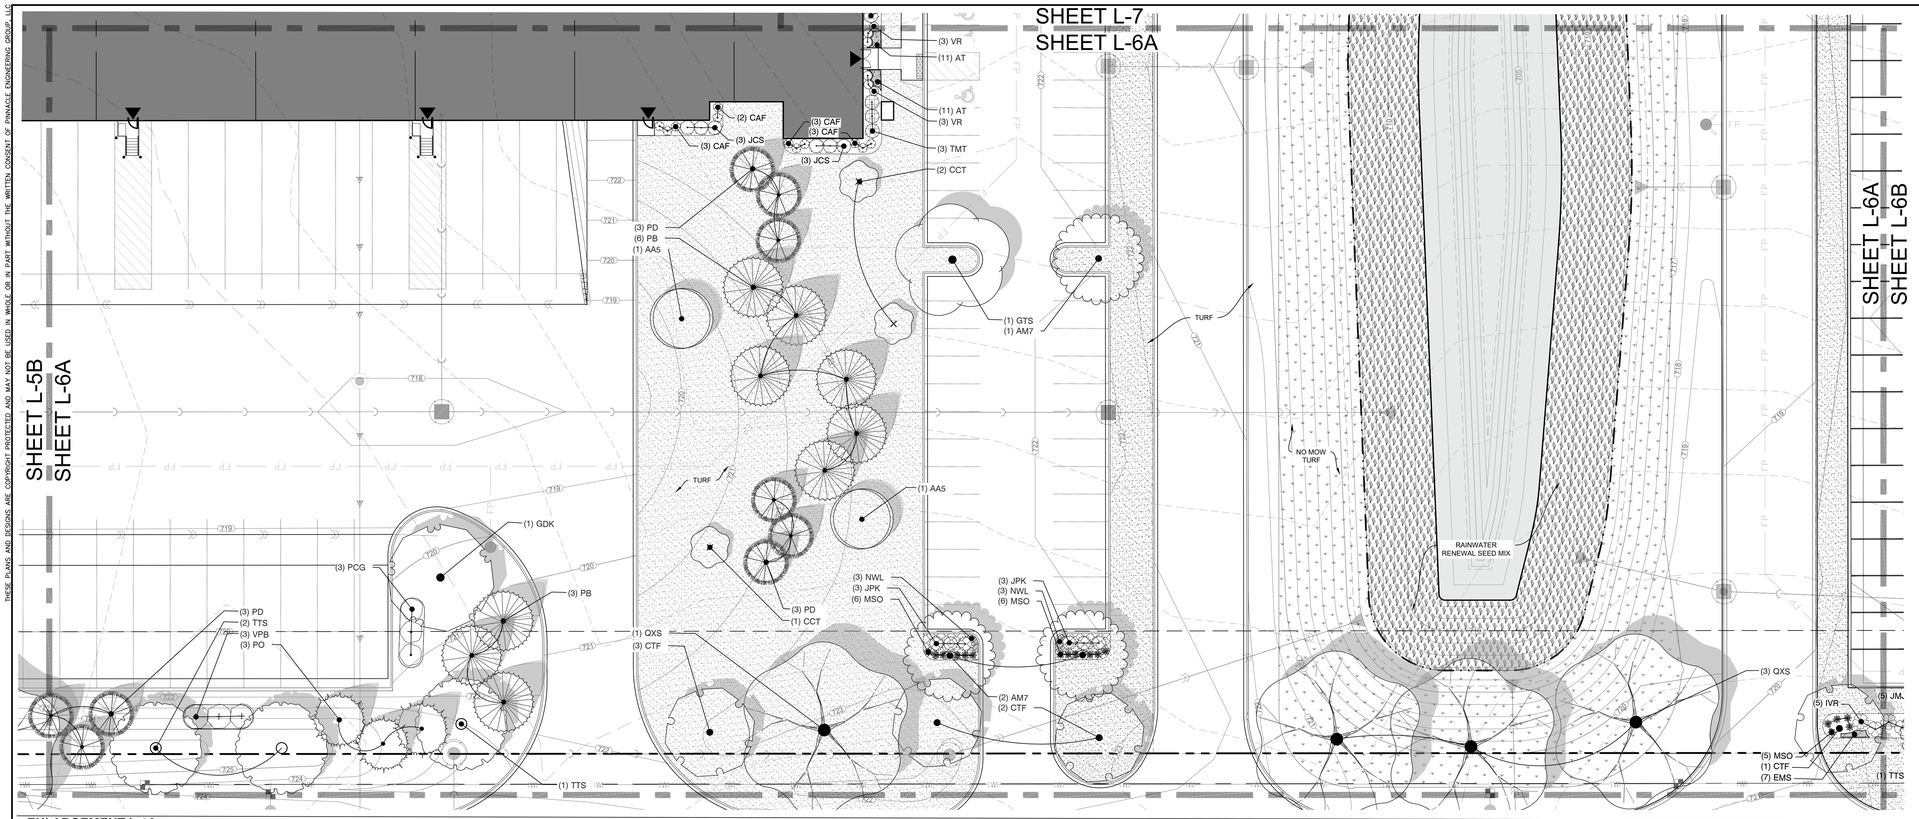

ENLARGEMENT L-6A

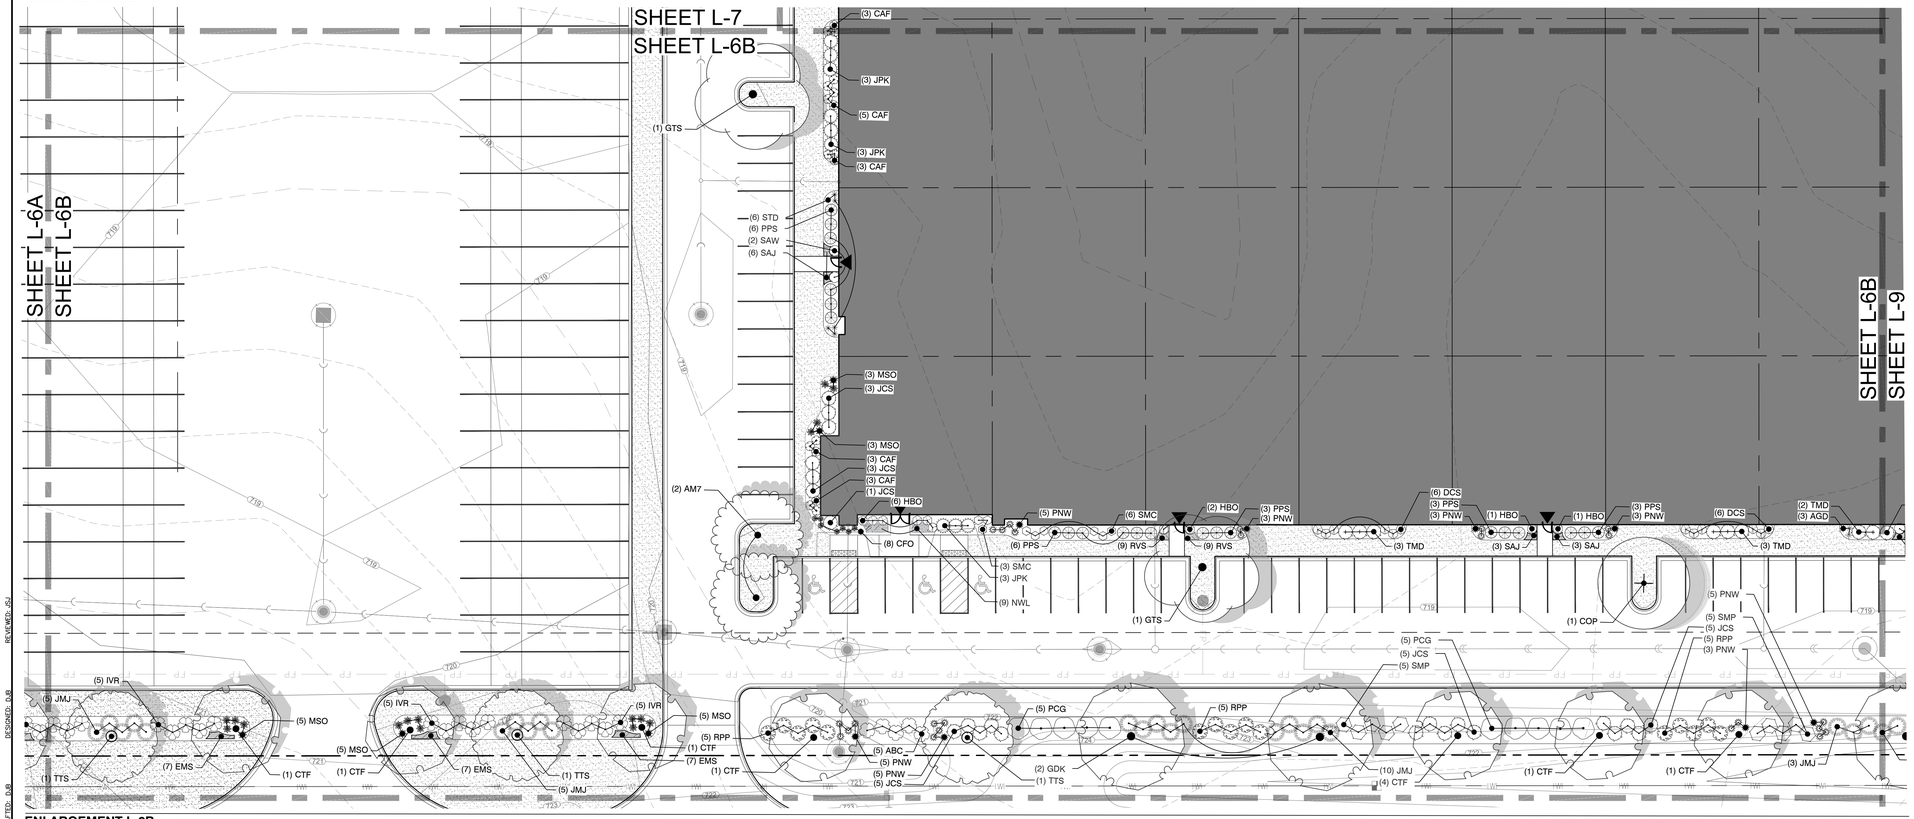

ENLARGEMENT L-6B

PLANT KEY

CODE	BOTANICAL NAME	COMMON NAME
TREES		
AM7	Acer saccharum `Flax Mill Majesty`	Flax Mill Majesty Maple
AA5	Aesculus x arnoldiana `Autumn Splendor`	Autumn Splendor Buckeye
COP	Celtis occidentalis `Prairie Pride`	Prairie Pride Hackberry
CTF	Corylus colurna	Turkish Filbert
CCT	Crataegus crus-galli inermis	Thornless Cockspur Hawthorn
GTS	Gleditsia triacanthos inermis `Shademaster`	Shademaster Locust
GDK	Gymnocladus dioica	Kentucky Coffee Tree
MAM	Maackia amurensis	Amur Maackia
QXS	Quercus x schuetti	Swamp Bur Oak
TTS	Tilia tomentosa `Sterling`	Sterling Silver Linden
EVERGREEN TREES		
AC	Abies concolor	White Fir
PD	Picea glauca `Densata`	Black Hills Spruce
PO	Picea omorika	Serbian Spruce
PB	Pinus cembra `Big Blue`	Big Blue Swiss Stone Pine
PS	Pinus strobus	White Pine
PS2	Pinus sylvestris	Scotch Pine
SHRUBS		
ABC	Aronia melanocarpa `Elata`	Glossy Black Chokeberry
CAF	Cornus stolonifera `Arctic Fire`	Arctic Fire Dogwood
VR	Diervilla rivularis 'SMNDRSF'	Kodiak® Black Honeysuckle
DCS	Diervilla sessilifolia `Cool Splash`	Cool Splash Dwarf Honeysuckle
LR	Diervilla x 'G2X88544'	Kodiak® Orange Diervilla
HBO	Hydrangea paniculata `Bobo`	Bobo Hydrangea
IVJ	Ilex verticillata `Jim Dandy`	Jim Dandy Winterberry
IVR	Ilex verticillata `Red Sprite`	Red Sprite Winterberry
PCG	Physocarpus opulifolius `Center Glow`	Center Glow Ninebark
RPP	Rosa rugosa `Purple Pavement`	Purple Pavement Rugosa Rose
SAW	Spiraea japonica `Anthony Waterer`	Anthony Waterer Spiraea
SMC	Spiraea japonica `Magic Carpet`	Magic Carpet Spirea
SMP	Syringa meyeri `Palibin`	Dwarf Korean Lilac
VPB	Viburnum prunifolium `Blackhaw`	Blackhaw Viburnum
EVERGREEN SHRUBS		
JMJ	Juniperus chinensis `Mint Julep`	Mint Julep Juniper
JPK	Juniperus chinensis `Pfitzeriana Kallays`	Kallay Compact Juniper
JCS	Juniperus chinensis `Sea Green`	Sea Green Juniper
PPS	Picea abies `Pumila`	Pumila Spruce
TMD	Taxus x media `Densiformis`	Dense Yew
TMT	Taxus x media `Tauntonii`	Tauton Yew
PERENNIALS & ORNAMENTAL GRASSES		
AGD	Andropogon gerardii `Dancing Wind`	Dancing Wind Big Blue Stem
CKF	Calamagrostis x a `Karl Foerster`	Karl Foerster Reed Grass
CFO	Calamagrostis x a `Overdam`	Overdam Reed Grass
DTH	Deschampsia cespitosa	Tufted Hair Grass
MSO	Miscanthus sinensis `Oktoberfest`	Oktoberfest Miscanthus
PNW	Panicum virgatum `Northwind`	Northwind Switch Grass
STD	Sporobolus heterolepis `Tara`	Prairie Dropseed
PERENNIALS		
AT	Alchemilla mollis `Thriller`	Lady`s Mantle
EMS	Echinacea purpurea `Magnus Superior`	Magnus Superior Coneflower
HPP	Heuchera m `Palace Purple`	Palace Purple Coral Bells
NWL	Nepeta x `Walker`s Low`	Walker`s Low Catmint
RVS	Rudbeckia f `Viette`s Little Suzy`	Viette`s Little Suzy Showy Coneflower
SMN	Salvia nemorosa `May Night`	May Night Sage
SAJ	Sedum `Autumn Joy`	Autumn Joy Sedum

SYMBOL	BOTANICAL NAME	COMMON NAME
AGRECOL MIXES		
	AGRECOL RAINWATER RENEWAL	AGRECOL RAINWATER RENEWAL MIX
	AGRECOL TALLGRASS PRAIRIE	AGRECOL TALLGRASS PRAIRIE
TURF		
	Turf	Reinders - Cadet 70/30 Fescue/Blue Mix
	Turf Hydroseed Low Grow	Reinders No Mow/Low Grow Mix

NORTH

GRAPHICAL SCALE (FEET)

0 1" = 20' 40'

www.pinnacle-engr.com

LANDSCAPE ENLARGEMENT

© COPYRIGHT 2021

REVISED: JSJ
DESIGNED: DJB
DRAFTED: DJB

PLAN | DESIGN | DELIVER
www.pinnacle-engr.com

PINNACLE ENGINEERING GROUP
ENGINEERING | NATURAL RESOURCES | SURVEYING

WISCONSIN OFFICE:
20725 WATERTOWN ROAD, SUITE 100
BROOKFIELD, WI 53186
(262) 754-8888
CHICAGO | MILWAUKEE : NATIONWIDE

SOMERS BUSINESS PARK

SOMERS, WI

LANDSCAPE ENLARGEMENT

REVISIONS

1	VILLAGE SUBMITTAL	05/22/26	

PEC JOB No: 2360.00
PEC PM: TGM
START DATE: 05/26/22
SCALE: 1"=20'

SHEET
L-6
OF
L-21

Z:\PROJECTS\2021\2360.00-WI\CAD\SHEETS\BLDG I\2360.00 BLDG I LANDSCAPE PLAN.DWG

THESE PLANS AND DESIGNS ARE COPYRIGHT PROTECTED AND MAY NOT BE USED IN WHOLE OR IN PART WITHOUT THE WRITTEN CONSENT OF PINNACLE ENGINEERING GROUP, LLC

SHEET L-3
SHEET L-7

(3) TMD
(3) LR
(1) GTS
(1) GDK
(6) CAF
(6) TMT
(10) DTH
(6) LR
(3) TMD
(3) CAF
(1) AM7
(1) GTS
(10) DTH
(3) TMT
(3) CAF
(6) LR
(3) TMD
(1) AM7
(10) DTH
(6) TMT
(6) CAF
(6) LR
(3) TMD
(6) CAF
(6) TMT
(10) DTH
(6) LR
(3) TMD
TURF
(6) CAF
(6) TMT
(10) DTH
(6) LR
(6) TMD
(3) CAF
(1) GTS
(5) DTH
(3) TMT
(3) VR

NO MOW TURF
BLEND TURF THROUGH LINE OF DISTURBANCE
RAINWATER RENEWAL SEED MIX

(3) PO
(3) PO
TURF
(2) PO
(1) PO
(1) AM7
(1) JCS
(3) CAF
(3) JCS
(5) HBO
(3) JCS
(3) CAF
(3) STD
(3) PPS
(3) SAJ
(2) SAW
(3) SAJ
(3) PPS
(3) STD
(3) CAF

SHEET L-7
SHEET L-6A

SHEET L-7
SHEET L-6B

PLANT KEY

CODE	BOTANICAL NAME	COMMON NAME
TREES		
AM7	Acer saccharum `Flax Mill Majesty`	Flax Mill Majesty Maple
AA5	Aesculus x arnoldiana `Autumn Splendor`	Autumn Splendor Buckeye
COP	Celtis occidentalis `Prairie Pride`	Prairie Pride Hackberry
CTF	Corylus colurna	Turkish Filbert
CCT	Crataegus crus-galli inermis	Thornless Cockspur Hawthorn
GTS	Gleditsia triacanthos inermis `Shademaster`	Shademaster Locust
GDK	Gymnocladus dioica	Kentucky Coffee Tree
MAM	Maackia amurensis	Amur Maackia
QXS	Quercus x schuetti	Swamp Bur Oak
TTS	Tilia tomentosa `Sterling`	Sterling Silver Linden
EVERGREEN TREES		
AC	Abies concolor	White Fir
PD	Picea glauca `Densata`	Black Hills Spruce
PO	Picea omorika	Serbian Spruce
PB	Pinus cembra `Big Blue`	Big Blue Swiss Stone Pine
PS	Pinus strobus	White Pine
PS2	Pinus sylvestris	Scotch Pine
SHRUBS		
ABC	Aronia melanocarpa `Elata`	Glossy Black Chokeberry
CAF	Cornus stolonifera `Arctic Fire`	Arctic Fire Dogwood
VR	Diervilla rivularis 'SMNDRSF'	Kodiak® Black Honeysuckle
DCS	Diervilla sessilifolia `Cool Splash`	Cool Splash Dwarf Honeysuckle
LR	Diervilla x 'G2X88544'	Kodiak® Orange Diervilla
HBO	Hydrangea paniculata `Bobo`	Bobo Hydrangea
IVJ	Ilex verticillata `Jim Dandy`	Jim Dandy Winterberry
IVR	Ilex verticillata `Red Sprite`	Red Sprite Winterberry
PCG	Physocarpus opulifolius `Center Glow`	Center Glow Ninebark
RPP	Rosa rugosa `Purple Pavement`	Purple Pavement Rugosa Rose
SAW	Spiraea japonica `Anthony Waterer`	Anthony Waterer Spiraea
SMC	Spiraea japonica `Magic Carpet`	Magic Carpet Spirea
SMP	Syringa meyeri `Palibin`	Dwarf Korean Lilac
VPB	Viburnum prunifolium `Blackhaw`	Blackhaw Viburnum
EVERGREEN SHRUBS		
JMJ	Juniperus chinensis `Mint Julep`	Mint Julep Juniper
JPK	Juniperus chinensis `Pfitzeriana Kallays`	Kallay Compact Juniper
JCS	Juniperus chinensis `Sea Green`	Sea Green Juniper
PPS	Picea abies `Pumila`	Pumila Spruce
TMD	Taxus x media `Densiformis`	Dense Yew
TMT	Taxus x media `Tauntonii`	Tauton Yew
PERENNIALS & ORNAMENTAL GRASSES		
AGD	Andropogon gerardii `Dancing Wind`	Dancing Wind Big Blue Stem
CKF	Calamagrostis x a `Karl Foerster`	Karl Foerster Reed Grass
CFO	Calamagrostis x a `Overdam`	Overdam Reed Grass
DTH	Deschampsia cespitosa	Tufted Hair Grass
MSO	Miscanthus sinensis `Oktoberfest`	Oktoberfest Miscanthus
PNW	Panicum virgatum `Northwind`	Northwind Switch Grass
STD	Sporobolus heterolepis `Tara`	Prairie Dropseed
PERENNIALS		
AT	Alchemilla mollis `Thriller`	Lady`s Mantle
EMS	Echinacea purpurea `Magnus Superior`	Magnus Superior Coneflower
HPP	Heuchera m `Palace Purple`	Palace Purple Coral Bells
NWL	Nepeta x `Walker`s Low`	Walker`s Low Catmint
RVS	Rudbeckia f `Viette`s Little Suzy`	Viette`s Little Suzy Showy Coneflower
SMN	Salvia nemorosa `May Night`	May Night Sage
SAJ	Sedum `Autumn Joy`	Autumn Joy Sedum

SYMBOL	BOTANICAL NAME	COMMON NAME
AGRECOL MIXES		
	AGRECOL RAINWATER RENEWAL	AGRECOL RAINWATER RENEWAL MIX
	AGRECOL TALLGRASS PRAIRIE	AGRECOL TALLGRASS PRAIRIE
TURF		
	Turf	Reinders - Cadet 70/30 Fescue/Blue Mix
	Turf Hydroseed Low Grow	Reinders No Mow/Low Grow Mix

NORTH

GRAPHICAL SCALE (FEET)
0 1" = 20' 40'

PLAN | DESIGN | DELIVER
www.pinnacle-engr.com
PINNACLE ENGINEERING GROUP
ENGINEERING | NATURAL RESOURCES | SURVEYING
WISCONSIN OFFICE:
20725 WATERTOWN ROAD, SUITE 100
BROOKFIELD, WI 53186
(262) 754-8888
CHICAGO | MILWAUKEE : NATIONWIDE

SOMERS BUSINESS PARK

SOMERS, WI

LANDSCAPE ENLARGEMENT

REVISIONS

1	VILLAGE SUBMITTAL	05/22/26

PEG JOB No.: 2360.00
PEG PM: TGM
START DATE: 05/26/22
SCALE: 1"=20'

SHEET L-7 OF L-21


© COPYRIGHT 2021

LANDSCAPE ENLARGEMENT

www.pinnacle-engr.com

DRAFTED: AJB
DESIGNED: AJB
REVIEWED: JSJ

THESE PLANS AND DESIGNS ARE COPYRIGHT PROTECTED AND MAY NOT BE USED IN WHOLE OR IN PART WITHOUT THE WRITTEN CONSENT OF PINNACLE ENGINEERING GROUP, LLC

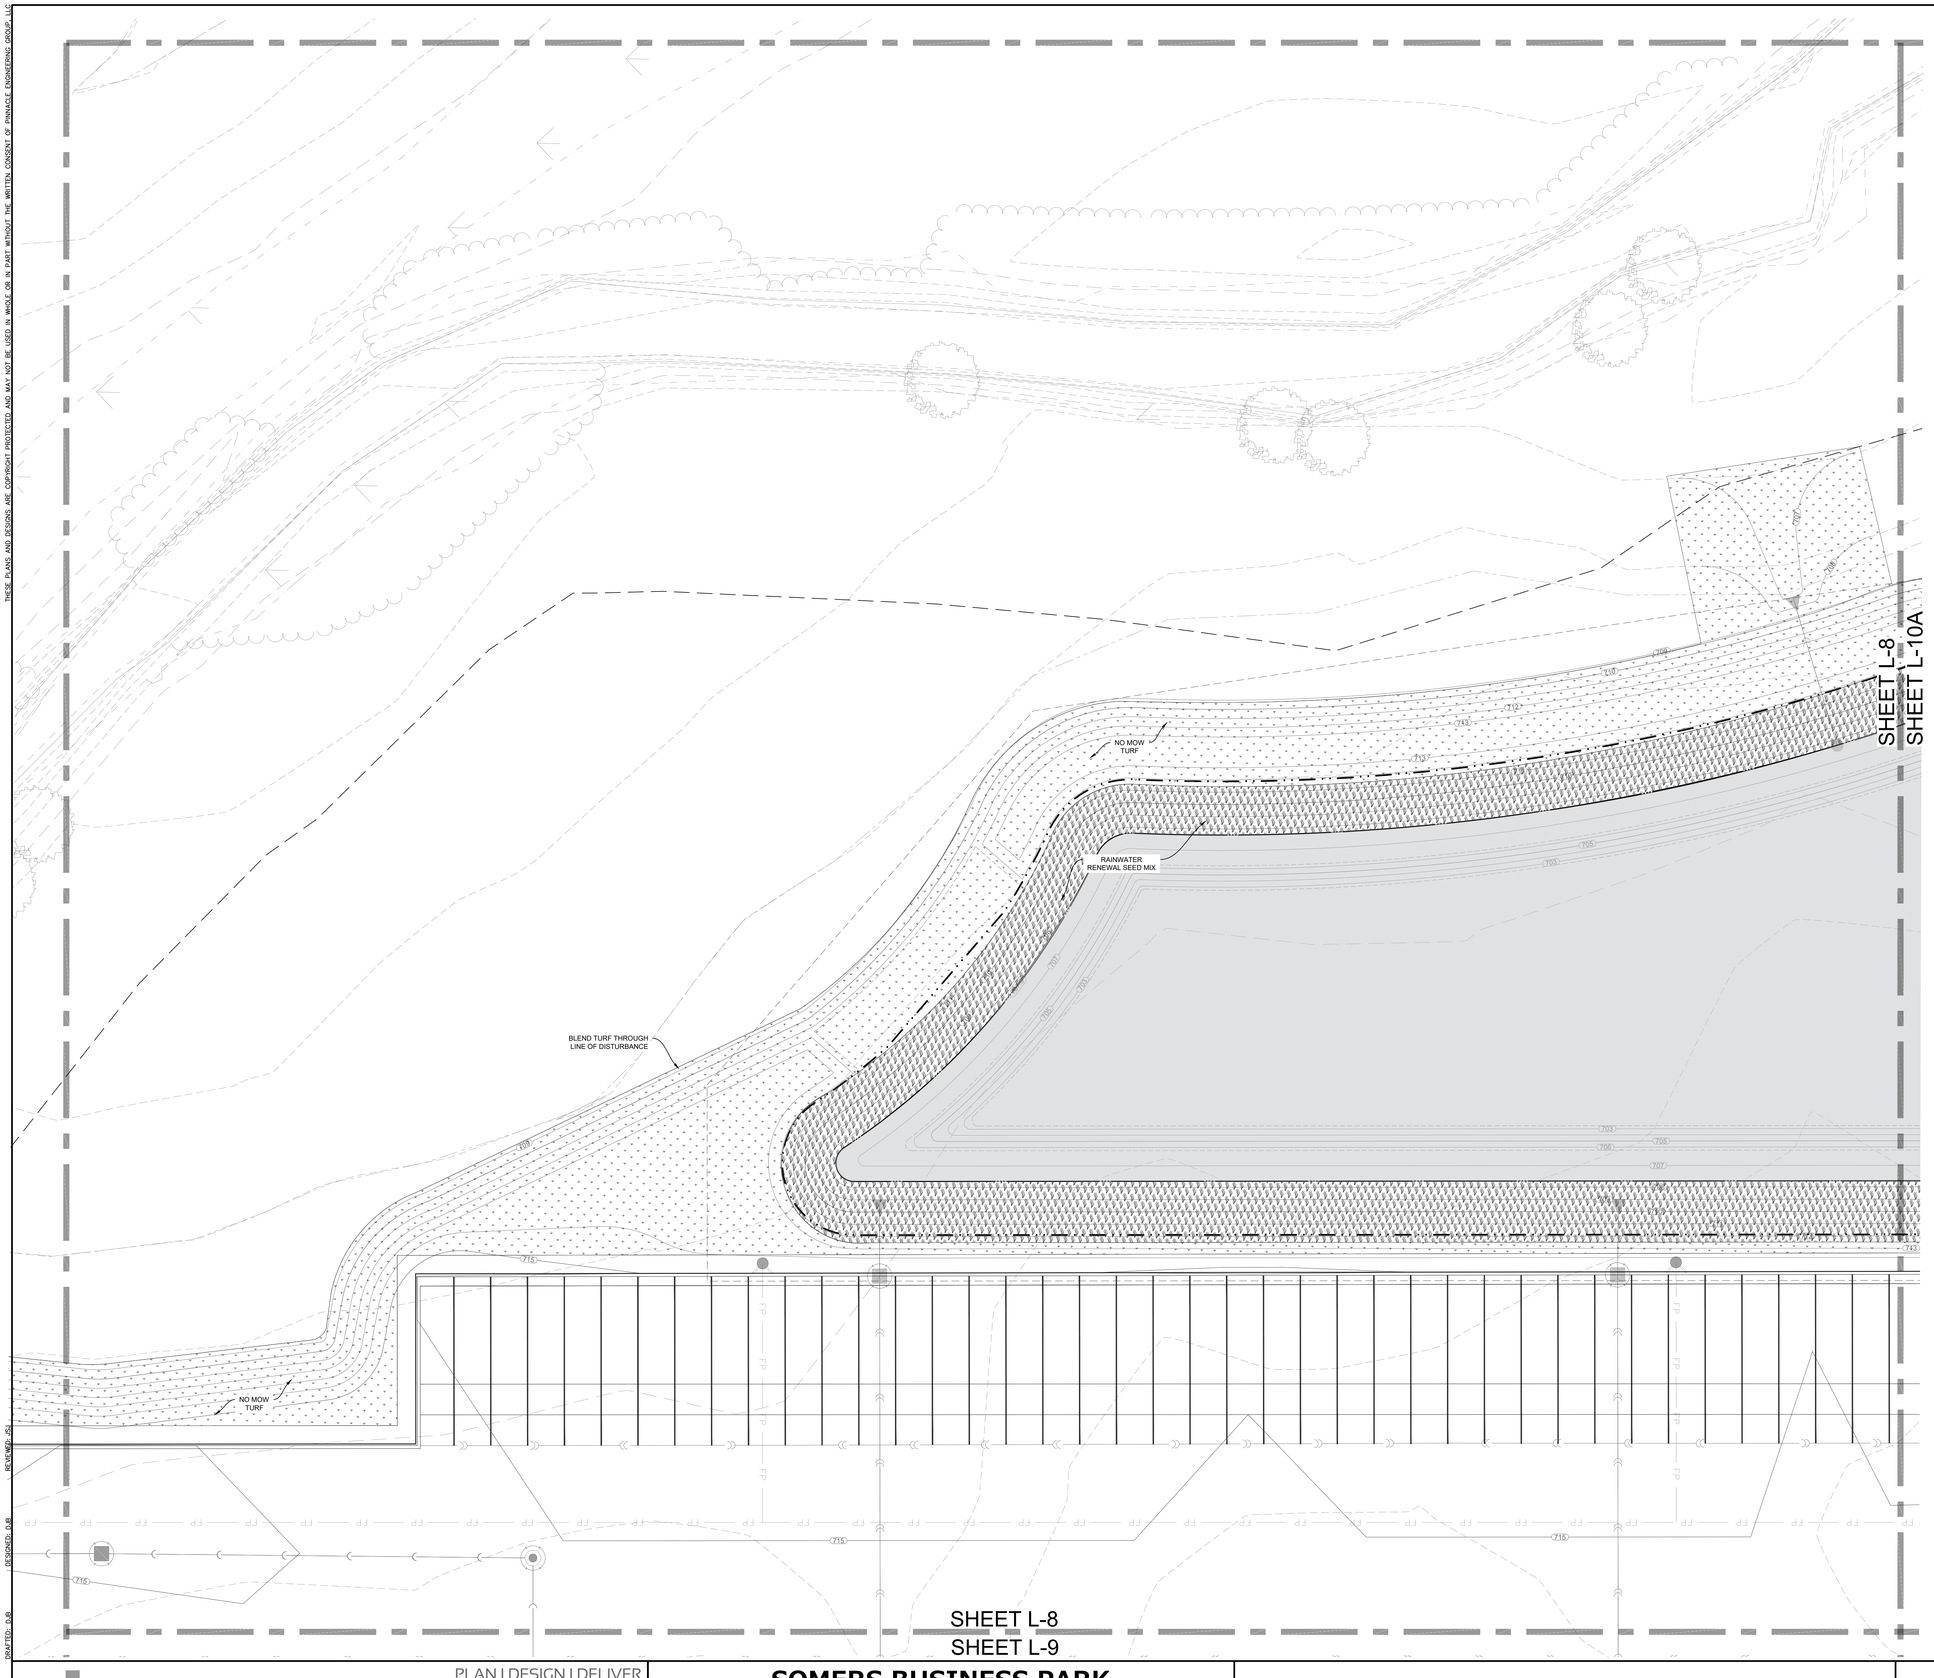

PLANT KEY

CODE	BOTANICAL NAME	COMMON NAME
TREES		
AM7	Acer saccharum `Flax Mill Majesty`	Flax Mill Majesty Maple
AA5	Aesculus x arnoldiana `Autumn Splendor`	Autumn Splendor Buckeye
COP	Celtis occidentalis `Prairie Pride`	Prairie Pride Hackberry
CTF	Corylus colurna	Turkish Filbert
CCT	Crataegus crus-galli inermis	Thornless Cockspur Hawthorn
GTS	Gleditsia triacanthos inermis `Shademaster`	Shademaster Locust
GDK	Gymnocladus dioica	Kentucky Coffee Tree
MAM	Maackia amurensis	Amur Maackia
QXS	Quercus x schuetti	Swamp Bur Oak
TTS	Tilia tomentosa `Sterling`	Sterling Silver Linden
EVERGREEN TREES		
AC	Abies concolor	White Fir
PD	Picea glauca `Densata`	Black Hills Spruce
PO	Picea omorika	Serbian Spruce
PB	Pinus cembra 'Big Blue'	Big Blue Swiss Stone Pine
PS	Pinus strobus	White Pine
PS2	Pinus sylvestris	Scotch Pine
SHRUBS		
ABC	Aronia melanocarpa `Elata`	Glossy Black Chokeberry
CAF	Cornus stolonifera `Arctic Fire`	Arctic Fire Dogwood
VR	Diervilla rivularis 'SMNDRSF'	Kodiak® Black Honeysuckle
DCS	Diervilla sessilifolia `Cool Splash`	Cool Splash Dwarf Honeysuckle
LR	Diervilla x 'G2X88544'	Kodiak® Orange Diervilla
HBO	Hydrangea paniculata `Bobo`	Bobo Hydrangea
IVJ	Ilex verticillata `Jim Dandy`	Jim Dandy Winterberry
IVR	Ilex verticillata `Red Sprite`	Red Sprite Winterberry
PCG	Physocarpus opulifolius `Center Glow`	Center Glow Ninebark
RPP	Rosa rugosa `Purple Pavement`	Purple Pavement Rugosa Rose
SAW	Spiraea japonica `Anthony Waterer`	Anthony Waterer Spiraea
SMC	Spiraea japonica `Magic Carpet`	Magic Carpet Spirea
SMP	Syringa meyeri `Palibin`	Dwarf Korean Lilac
VPB	Viburnum prunifolium `Blackhaw`	Blackhaw Viburnum
EVERGREEN SHRUBS		
JMJ	Juniperus chinensis `Mint Julep`	Mint Julep Juniper
JPK	Juniperus chinensis `Pfitzeriana Kallays`	Kallay Compact Juniper
JCS	Juniperus chinensis `Sea Green`	Sea Green Juniper
PPS	Picea abies `Pumila`	Pumila Spruce
TMD	Taxus x media `Densiformis`	Dense Yew
TMT	Taxus x media `Tauntonii`	Tauton Yew
PERENNIALS & ORNAMENTAL GRASSES		
AGD	Andropogon gerardii `Dancing Wind`	Dancing Wind Big Blue Stem
CKF	Calamagrostis x a `Karl Foerster`	Karl Foerster Reed Grass
CFO	Calamagrostis x a `Overdam`	Overdam Reed Grass
DTH	Deschampsia cespitosa	Tufted Hair Grass
MSO	Miscanthus sinensis `Oktoberfest`	Oktoberfest Miscanthus
PNW	Panicum virgatum `Northwind`	Northwind Switch Grass
STD	Sporobolus heterolepis `Tara`	Prairie Dropseed
PERENNIALS		
AT	Alchemilla mollis `Thriller`	Lady`s Mantle
EMS	Echinacea purpurea `Magnus Superior`	Magnus Superior Coneflower
HPP	Heuchera m `Palace Purple`	Palace Purple Coral Bells
NWL	Nepeta x `Walker`s Low`	Walker`s Low Catmint
RVS	Rudbeckia f `Viette`s Little Suzy`	Viette`s Little Suzy Showy Coneflower
SMN	Salvia nemorosa `May Night`	May Night Sage
SAJ	Sedum `Autumn Joy`	Autumn Joy Sedum

SYMBOL	BOTANICAL NAME	COMMON NAME
AGRECOL MIXES		
	AGRECOL RAINWATER RENEWAL	AGRECOL RAINWATER RENEWAL MIX
	AGRECOL TALLGRASS PRAIRIE	AGRECOL TALLGRASS PRAIRIE
TURF		
	Turf	Reinders - Cadet 70/30 Fescue/Blue Mix
	Turf Hydroseed Low Grow	Reinders No Mow/Low Grow Mix

NORTH

GRAPHICAL SCALE (FEET)

0 1" = 20' 40'

www.pinnacle-engr.com

LANDSCAPE ENLARGEMENT

© COPYRIGHT 2021

DRAFTED: DJB
DESIGNED: DJB
REVIEWED: JSJ

PLAN | DESIGN | DELIVER
www.pinnacle-engr.com

PINNACLE ENGINEERING GROUP
ENGINEERING | NATURAL RESOURCES | SURVEYING
WISCONSIN OFFICE:
20725 WATERTOWN ROAD, SUITE 100
BROOKFIELD, WI 53186
(262) 754-8888
CHICAGO | MILWAUKEE : NATIONWIDE

SOMERS BUSINESS PARK

SOMERS, WI

LANDSCAPE ENLARGEMENT

REVISIONS


1	VILLAGE SUBMITTAL	05/22/26

PES JOB No. 2360.00
PES PM TGH
START DATE 05/26/22
SCALE 1"=20'

SHEET
L-8
OF
L-21

Z:\PROJECTS\2021\2360.00-WI\CAD\SHEETS\BLDG I\2360.00 BLDG I LANDSCAPE PLAN.DWG

THESE PLANS AND DESIGNS ARE COPYRIGHT PROTECTED AND MAY NOT BE USED IN WHOLE OR IN PART WITHOUT THE WRITTEN CONSENT OF PINNACLE ENGINEERING GROUP, LLC

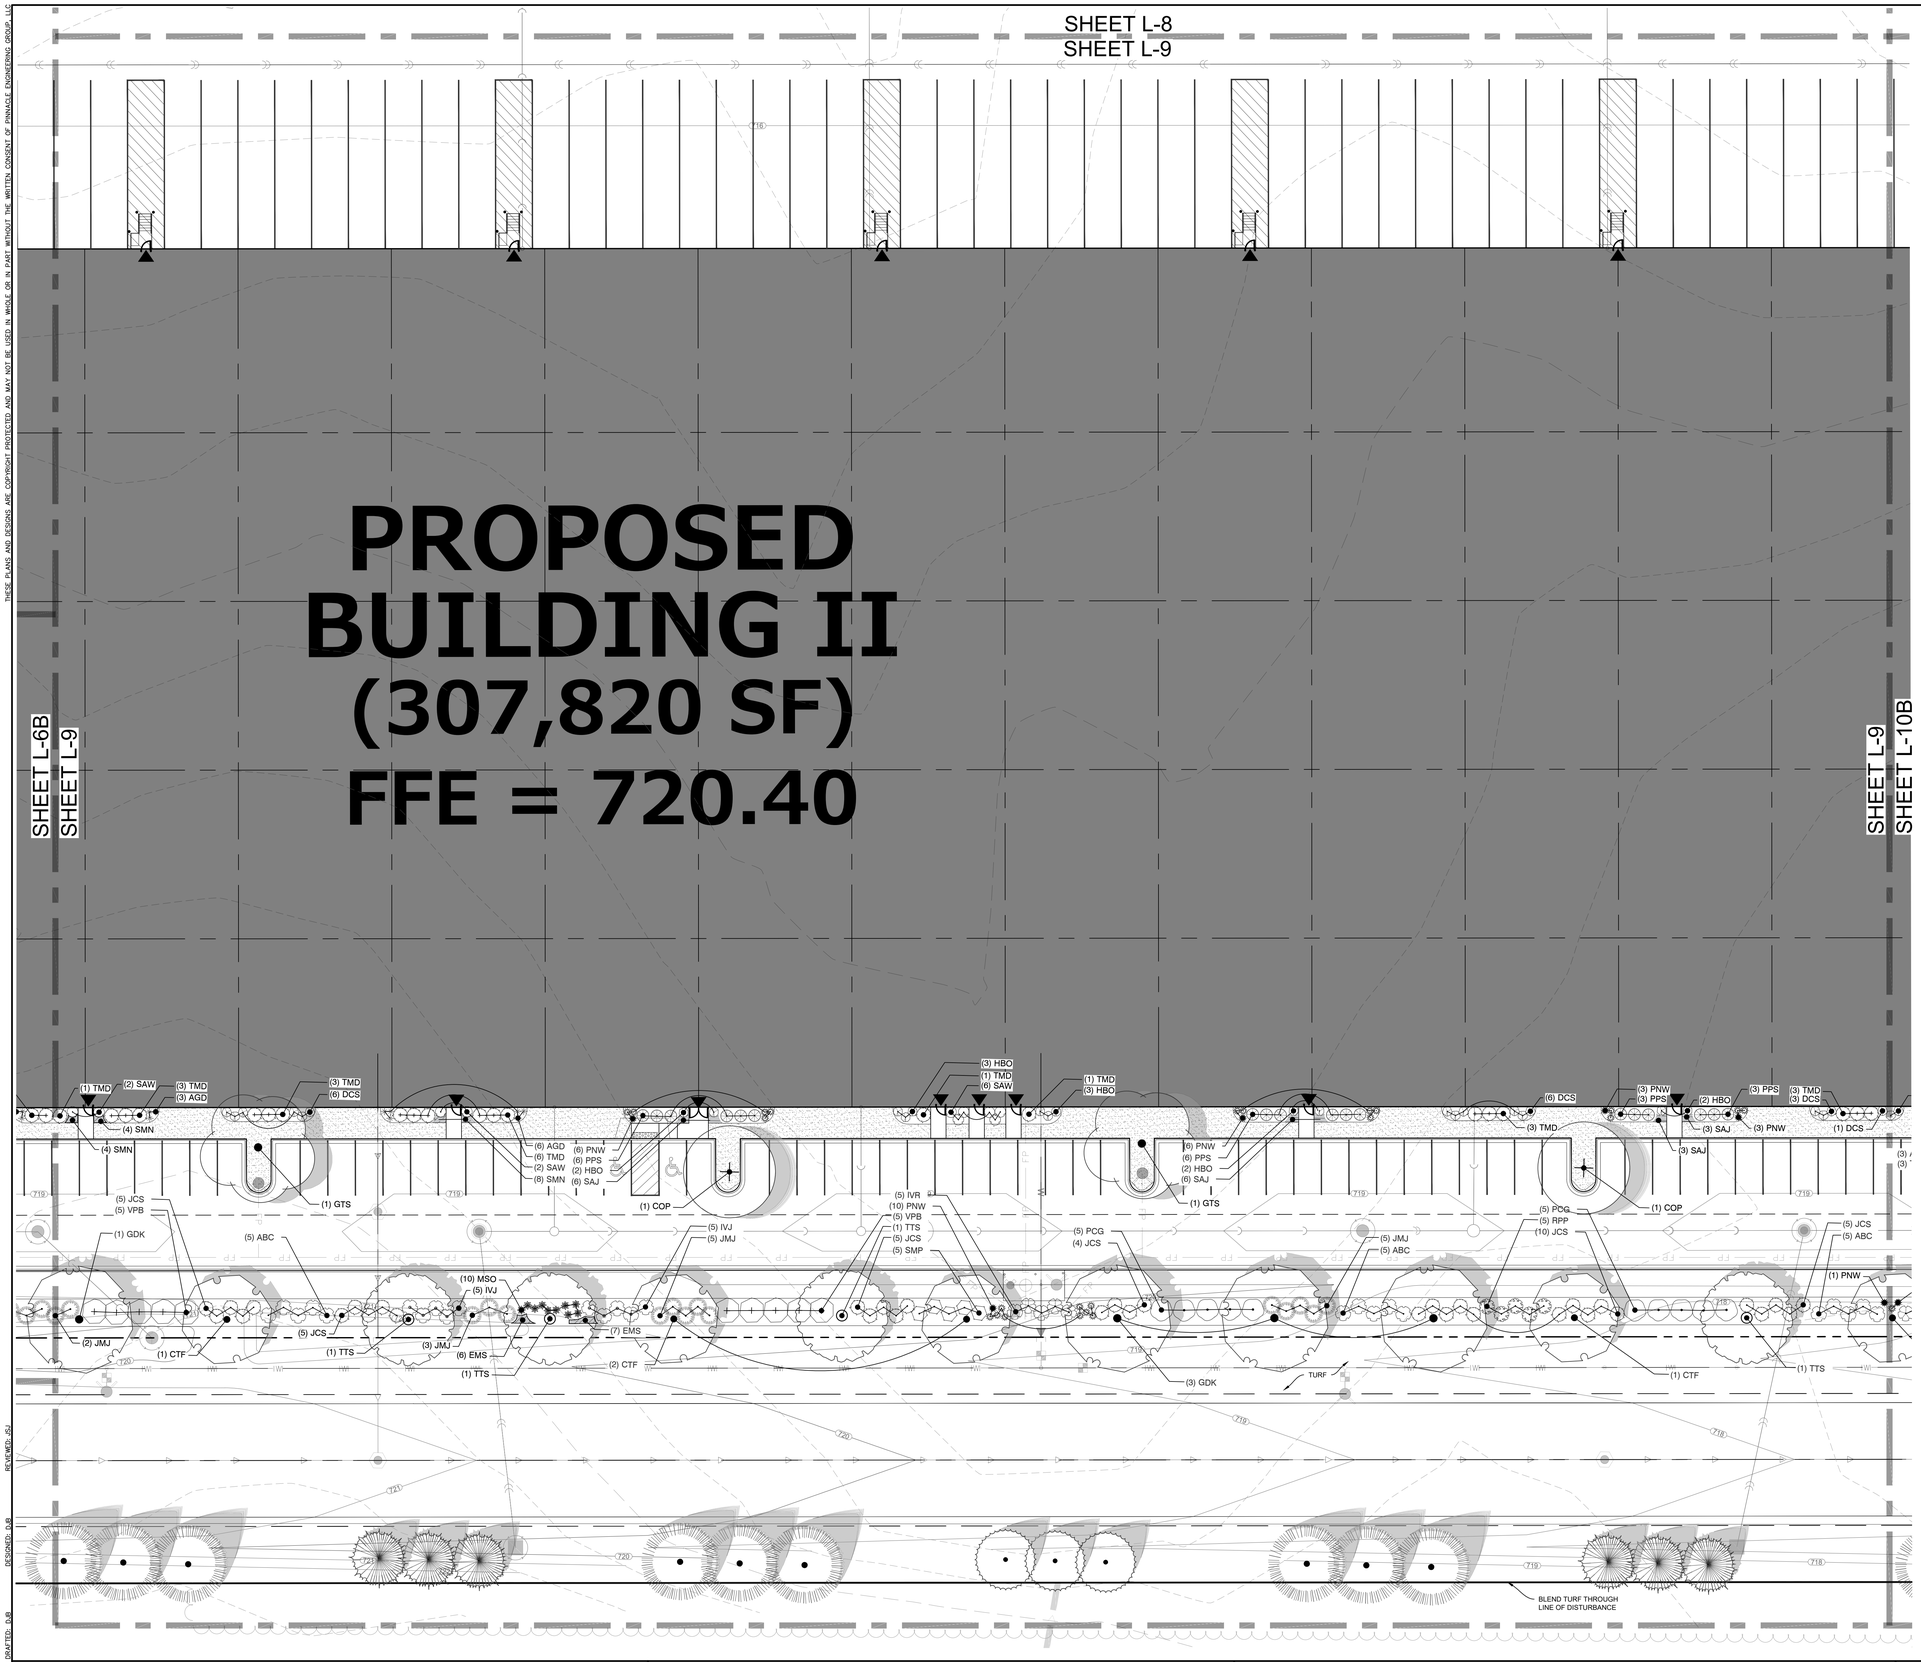

PLANT KEY

CODE	BOTANICAL NAME	COMMON NAME
TREES		
AM7	Acer saccharum `Flax Mill Majesty`	Flax Mill Majesty Maple
AA5	Aesculus x arnoldiana `Autumn Splendor`	Autumn Splendor Buckeye
COP	Celtis occidentalis `Prairie Pride`	Prairie Pride Hackberry
CTF	Corylus colurna	Turkish Filbert
CCT	Crataegus crus-galli inermis	Thornless Cockspur Hawthorn
GTS	Gleditsia triacanthos inermis `Shademaster`	Shademaster Locust
GDK	Gymnocladus dioica	Kentucky Coffee Tree
MAM	Maackia amurensis	Amur Maackia
QXS	Quercus x schuetti	Swamp Bur Oak
TTS	Tilia tomentosa `Sterling`	Sterling Silver Linden
EVERGREEN TREES		
AC	Abies concolor	White Fir
PD	Picea glauca `Densata`	Black Hills Spruce
PO	Picea omorika	Serbian Spruce
PB	Pinus cembra `Big Blue`	Big Blue Swiss Stone Pine
PS	Pinus strobus	White Pine
PS2	Pinus sylvestris	Scotch Pine
SHRUBS		
ABC	Aronia melanocarpa `Elata`	Glossy Black Chokeberry
CAF	Cornus stolonifera `Arctic Fire`	Arctic Fire Dogwood
VR	Diervilla rivularis 'SMNDRSF'	Kodiak® Black Honeysuckle
DCS	Diervilla sessilifolia `Cool Splash`	Cool Splash Dwarf Honeysuckle
LR	Diervilla x 'G2X88544'	Kodiak® Orange Diervilla
HBO	Hydrangea paniculata `Bobo`	Bobo Hydrangea
IVJ	Ilex verticillata `Jim Dandy`	Jim Dandy Winterberry
IVR	Ilex verticillata `Red Sprite`	Red Sprite Winterberry
PCG	Physocarpus opulifolius `Center Glow`	Center Glow Ninebark
RPP	Rosa rugosa `Purple Pavement`	Purple Pavement Rugosa Rose
SAW	Spiraea japonica `Anthony Waterer`	Anthony Waterer Spiraea
SMC	Spiraea japonica `Magic Carpet`	Magic Carpet Spirea
SMP	Syringa meyeri `Palibin`	Dwarf Korean Lilac
VPB	Viburnum prunifolium `Blackhaw`	Blackhaw Viburnum
EVERGREEN SHRUBS		
JMJ	Juniperus chinensis `Mint Julep`	Mint Julep Juniper
JPK	Juniperus chinensis `Pfitzeriana Kallays`	Kallay Compact Juniper
JCS	Juniperus chinensis `Sea Green`	Sea Green Juniper
PPS	Picea abies `Pumila`	Pumila Spruce
TMD	Taxus x media `Densiformis`	Dense Yew
TMT	Taxus x media `Tauntonii`	Tauton Yew
PERENNIALS & ORNAMENTAL GRASSES		
AGD	Andropogon gerardii `Dancing Wind`	Dancing Wind Big Blue Stem
CKF	Calamagrostis x a `Karl Foerster`	Karl Foerster Reed Grass
CFO	Calamagrostis x a `Overdam`	Overdam Reed Grass
DTH	Deschampsia cespitosa	Tufted Hair Grass
MSO	Miscanthus sinensis `Oktoberfest`	Oktoberfest Miscanthus
PNW	Panicum virgatum `Northwind`	Northwind Switch Grass
STD	Sporobolus heterolepis `Tara`	Prairie Dropseed
PERENNIALS		
AT	Alchemilla mollis `Thriller`	Lady`s Mantle
EMS	Echinacea purpurea `Magnus Superior`	Magnus Superior Coneflower
HPP	Heuchera m `Palace Purple`	Palace Purple Coral Bells
NWL	Nepeta x `Walker`s Low`	Walker`s Low Catmint
RVS	Rudbeckia f `Viette`s Little Suzy`	Viette`s Little Suzy Showy Coneflower
SMN	Salvia nemorosa `May Night`	May Night Sage
SAJ	Sedum `Autumn Joy`	Autumn Joy Sedum

SYMBOL	BOTANICAL NAME	COMMON NAME
AGRECOL MIXES		
	AGRECOL RAINWATER RENEWAL	AGRECOL RAINWATER RENEWAL MIX
	AGRECOL TALLGRASS PRAIRIE	AGRECOL TALLGRASS PRAIRIE
TURF		
	Turf	Reinders - Cadet 70/30 Fescue/Blue Mix
	Turf Hydroseed Low Grow	Reinders No Mow/Low Grow Mix

NORTH

GRAPHICAL SCALE (FEET)

0 1" = 20' 40'

www.pinnacle-engr.com

LANDSCAPE ENLARGEMENT

© COPYRIGHT 2021

REVIEWED: JSJ
DESIGNED: JLB
DRAFTED: JLB

PLAN | DESIGN | DELIVER
www.pinnacle-engr.com

PINNACLE ENGINEERING GROUP
ENGINEERING | NATURAL RESOURCES | SURVEYING

WISCONSIN OFFICE:
20725 WATERTOWN ROAD, SUITE 100
BROOKFIELD, WI 53186
(262) 754-8888
CHICAGO | MILWAUKEE : NATIONWIDE

SOMERS BUSINESS PARK

SOMERS, WI

LANDSCAPE ENLARGEMENT

REVISIONS


1	VILLAGE SUBMITTAL	05/22/26			

PEG JOB No: 2360.00
PEG PM: TGH
START DATE: 05/26/22
SCALE: 1"=20'


SHEET
L-9
OF
L-21

Z:\PROJECTS\2021\2360.00-WI\CAD\SHEETS\BLDG I\2360.00 BLDG I LANDSCAPE PLAN.DWG

THESE PLANS AND DESIGNS ARE COPYRIGHT PROTECTED AND MAY NOT BE USED IN WHOLE OR IN PART WITHOUT THE WRITTEN CONSENT OF PINNACLE ENGINEERING GROUP, LLC

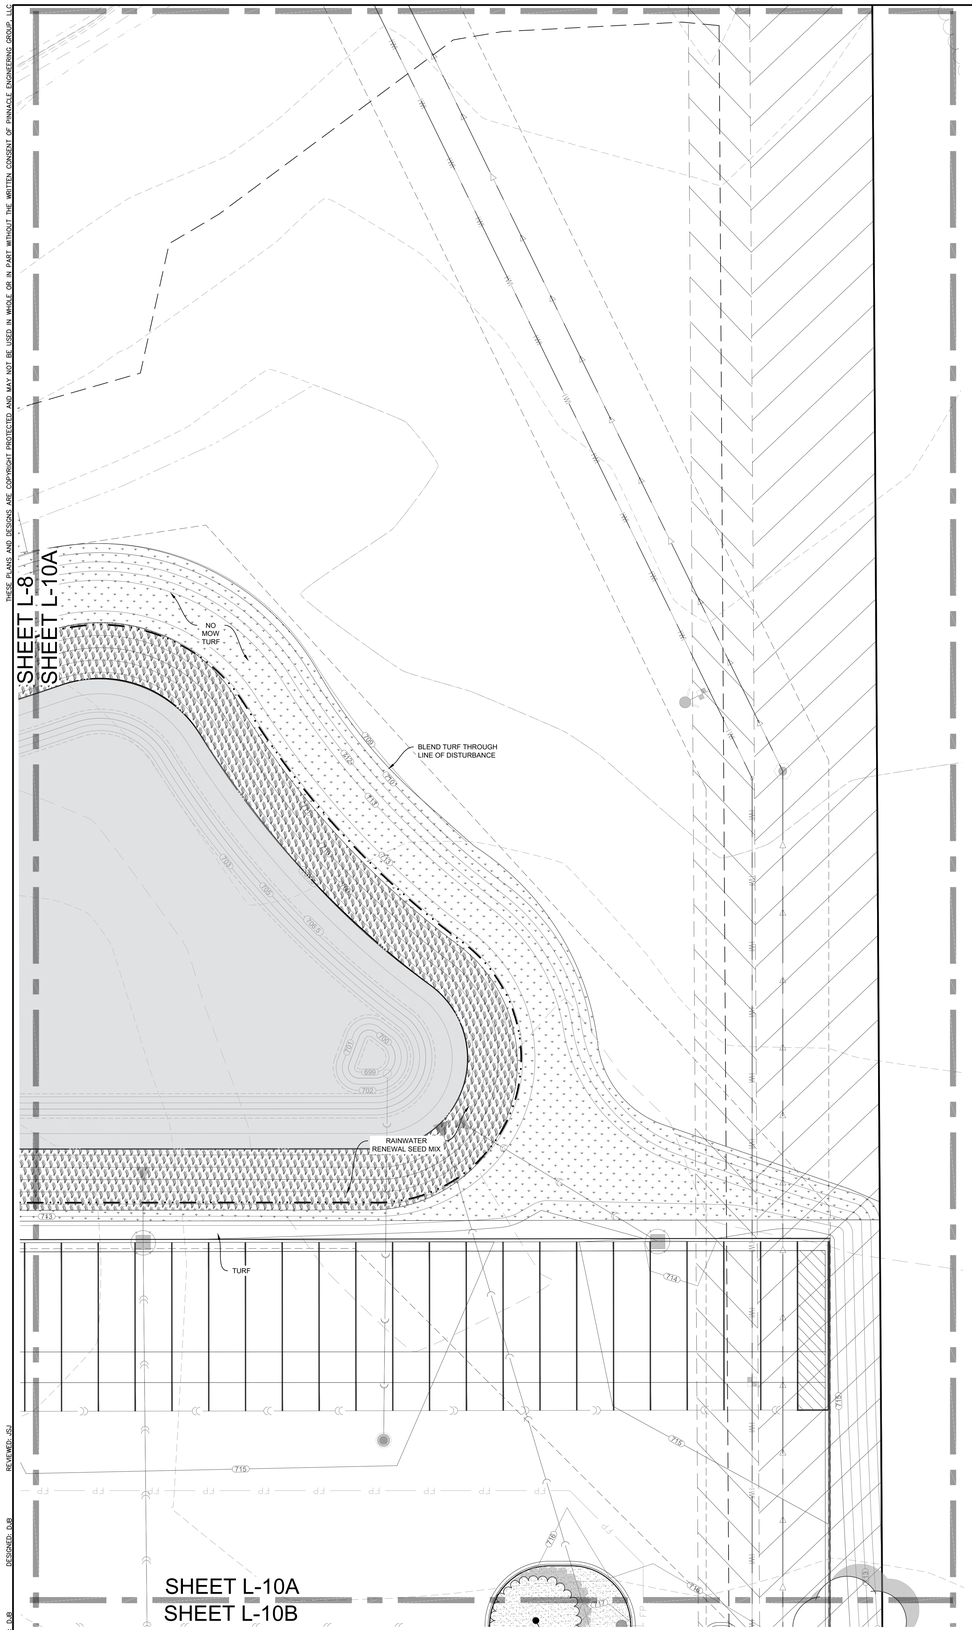

ENLARGEMENT L-10A

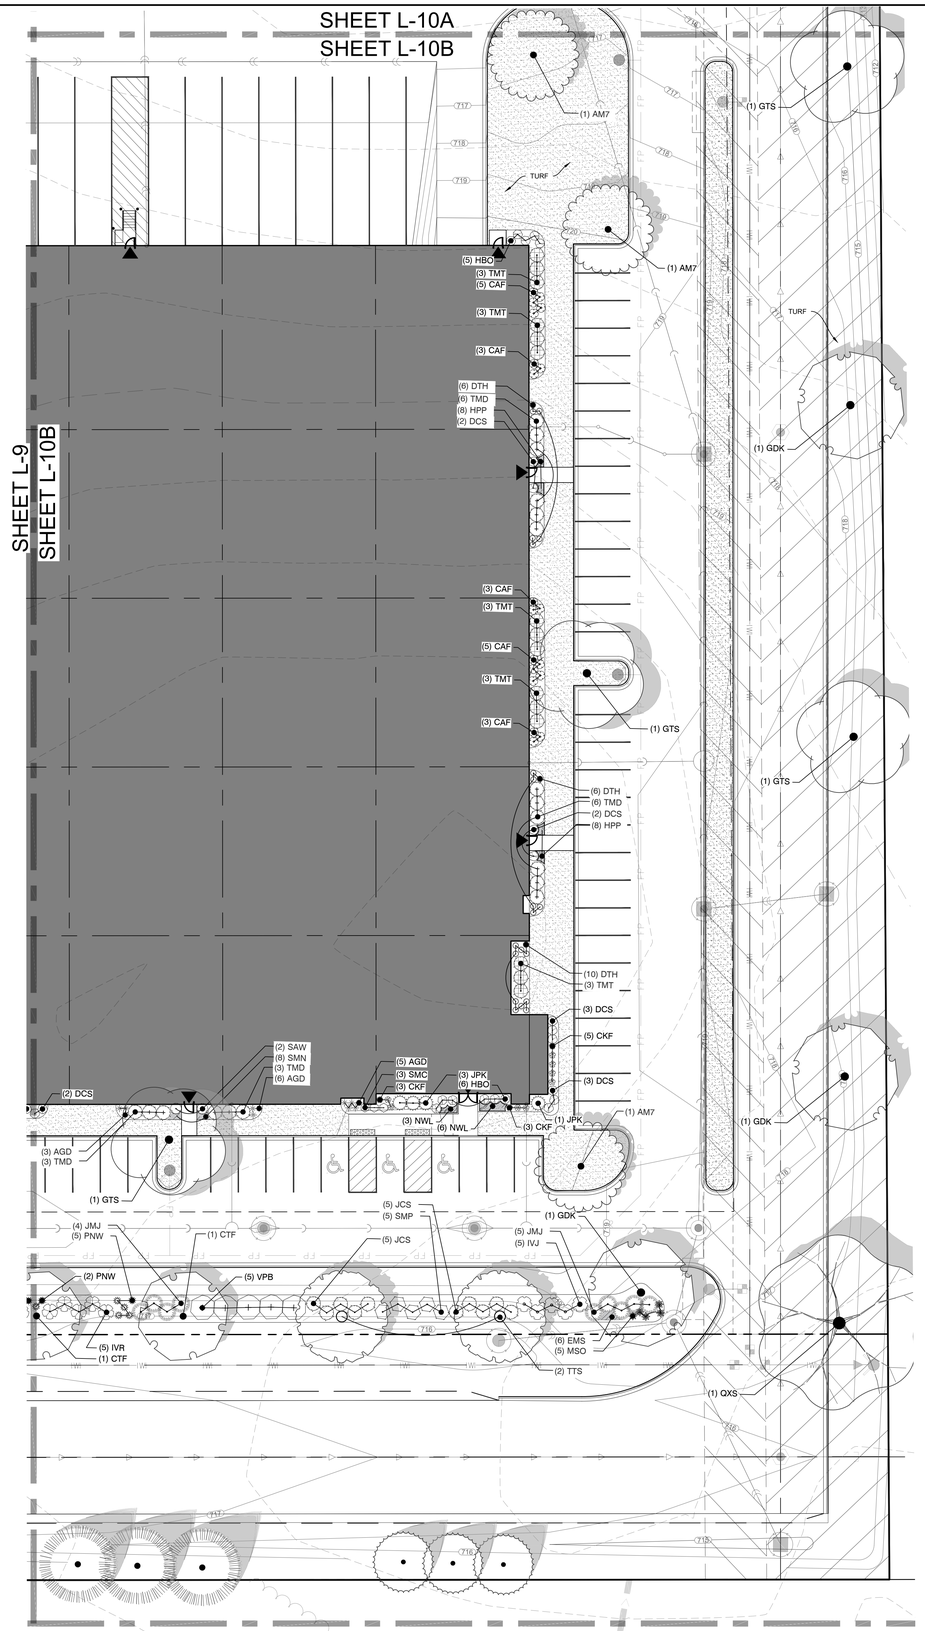

ENLARGEMENT L-10B

PLANT KEY

CODE	BOTANICAL NAME	COMMON NAME
TREES		
AM7	Acer saccharum `Flax Mill Majesty`	Flax Mill Majesty Maple
AA5	Aesculus x arnoldiana `Autumn Splendor`	Autumn Splendor Buckeye
COP	Celtis occidentalis `Prairie Pride`	Prairie Pride Hackberry
CTF	Corylus colurna	Turkish Filbert
CCT	Crataegus crus-galli inermis	Thornless Cockspur Hawthorn
GTS	Gleditsia triacanthos inermis `Shademaster`	Shademaster Locust
GDK	Gymnocladus dioica	Kentucky Coffee Tree
MAM	Maackia amurensis	Amur Maackia
QXS	Quercus x schuetti	Swamp Bur Oak
TTS	Tilia tomentosa `Sterling`	Sterling Silver Linden
EVERGREEN TREES		
AC	Abies concolor	White Fir
PD	Picea glauca `Densata`	Black Hills Spruce
PO	Picea omorika	Serbian Spruce
PB	Pinus cembra `Big Blue`	Big Blue Swiss Stone Pine
PS	Pinus strobus	White Pine
PS2	Pinus sylvestris	Scotch Pine
SHRUBS		
ABC	Aronia melanocarpa `Elata`	Glossy Black Chokeberry
CAF	Cornus stolonifera `Arctic Fire`	Arctic Fire Dogwood
VR	Diervilla rivularis 'SMNDRSF'	Kodiak® Black Honeysuckle
DCS	Diervilla sessilifolia `Cool Splash`	Cool Splash Dwarf Honeysuckle
LR	Diervilla x 'G2X88544'	Kodiak® Orange Diervilla
HBO	Hydrangea paniculata `Bobo`	Bobo Hydrangea
IVJ	Ilex verticillata `Jim Dandy`	Jim Dandy Winterberry
IVR	Ilex verticillata `Red Sprite`	Red Sprite Winterberry
PCG	Physocarpus opulifolius `Center Glow`	Center Glow Ninebark
RPP	Rosa rugosa `Purple Pavement`	Purple Pavement Rugosa Rose
SAW	Spiraea japonica `Anthony Waterer`	Anthony Waterer Spiraea
SMC	Spiraea japonica `Magic Carpet`	Magic Carpet Spirea
SMP	Syringa meyeri `Palibin`	Dwarf Korean Lilac
VPB	Viburnum prunifolium `Blackhaw`	Blackhaw Viburnum
EVERGREEN SHRUBS		
JMJ	Juniperus chinensis `Mint Julep`	Mint Julep Juniper
JPK	Juniperus chinensis `Pfitzeriana Kallays`	Kallay Compact Juniper
JCS	Juniperus chinensis `Sea Green`	Sea Green Juniper
PPS	Picea abies `Pumila`	Pumila Spruce
TMD	Taxus x media `Densiformis`	Dense Yew
TMT	Taxus x media `Tauntonii`	Tauton Yew
PERENNIALS & ORNAMENTAL GRASSES		
AGD	Andropogon gerardii `Dancing Wind`	Dancing Wind Big Blue Stem
CKF	Calamagrostis x a `Karl Foerster`	Karl Foerster Reed Grass
CFO	Calamagrostis x a `Overdam`	Overdam Reed Grass
DTH	Deschampsia cespitosa	Tufted Hair Grass
MSO	Miscanthus sinensis `Oktoberfest`	Oktoberfest Miscanthus
PNW	Panicum virgatum `Northwind`	Northwind Switch Grass
STD	Sporobolus heterolepis `Tara`	Prairie Dropseed
PERENNIALS		
AT	Alchemilla mollis `Thriller`	Lady`s Mantle
EMS	Echinacea purpurea `Magnus Superior`	Magnus Superior Coneflower
HPP	Heuchera m `Palace Purple`	Palace Purple Coral Bells
NWL	Nepeta x `Walker`s Low`	Walker`s Low Catmint
RVS	Rudbeckia f `Viette`s Little Suzy`	Viette`s Little Suzy Showy Coneflower
SMN	Salvia nemorosa `May Night`	May Night Sage
SAJ	Sedum `Autumn Joy`	Autumn Joy Sedum

SYMBOL	BOTANICAL NAME	COMMON NAME
AGRECOL MIXES		
	AGRECOL RAINWATER RENEWAL	AGRECOL RAINWATER RENEWAL MIX
	AGRECOL TALLGRASS PRAIRIE	AGRECOL TALLGRASS PRAIRIE
TURF		
	Turf	Reinders - Cadet 70/30 Fescue/Blue Mix
	Turf Hydroseed Low Grow	Reinders No Mow/Low Grow Mix

NORTH

GRAPHICAL SCALE (FEET)

0 1" = 20' 40'

LANDSCAPE ENLARGEMENT

© 2024 PINNACLE 2024

www.pinnacle-engr.com

REVIEWED: JSJ
DESIGNED: AJB
DRAFTED: AJB

PLAN I DESIGN I DELIVER
www.pinnacle-engr.com

PINNACLE ENGINEERING GROUP
ENGINEERING I NATURAL RESOURCES I SURVEYING

WISCONSIN OFFICE:
20725 WATERTOWN ROAD, SUITE 100
BROOKFIELD, WI 53186
(262) 754-8888
CHICAGO I MILWAUKEE : NATIONWIDE

SOMERS BUSINESS PARK

SOMERS, WI

LANDSCAPE ENLARGEMENT

REVISIONS

1	VILLAGE SUBMITTAL	05/22/26			

PEG JOB No. 2360.00
PEG PM TGH
START DATE 05/26/22
SCALE 1"=20'

SHEET
L-10
OF
L-21

Z:\PROJECTS\2021\2360.00-WI\CAD\SHEETS\BLDG I\2360.00 BLDG I LANDSCAPE PLAN.DWG

THESE PLANS AND DESIGNS ARE COPYRIGHT PROTECTED AND MAY NOT BE USED IN WHOLE OR IN PART WITHOUT THE WRITTEN CONSENT OF PINNACLE ENGINEERING GROUP, LLC

GENERAL PLANTING NOTES

1. THE LAYOUT OF ALL PLANTING BEDS AND INDIVIDUAL TREES AND SHRUBS SHALL BE STAKED BY THE CONTRACTOR IN ADVANCE OF INSTALLATION. FLAGGING, STAKES, OR PAINT MAY BE USED TO DELINEATE LOCATIONS AS SCALED FROM THE PLANS. AN APPROVED REPRESENTATIVE WILL REVIEW THESE LOCATIONS WITH THE CONTRACTOR AND MAKE MINOR ADJUSTMENTS AS NECESSARY. BED LAYOUT SHALL ALSO INCLUDE PERENNIAL GROUPINGS BY SPECIES.
2. THE CONTRACTOR IS RESPONSIBLE FOR INDEPENDENTLY DETERMINING THE PLANT MATERIAL QUANTITIES REQUIRED BY THE LANDSCAPE PLANS. REPORT ANY DISCREPANCIES TO THE LANDSCAPE ARCHITECT.
3. NO PLANT MATERIAL OR PLANT SIZE SUBSTITUTIONS WILL BE ACCEPTED WITHOUT APPROVAL BY THE LANDSCAPE ARCHITECT. ANY CHANGES SHALL BE SUBMITTED TO THE LANDSCAPE ARCHITECT IN WRITING PRIOR TO INSTALLATION.
4. ALL BNB STOCK SHALL BE NURSERY GROWN IN A CLAY LOAM SOIL FOR A MINIMUM OF THREE GROWING SEASONS WITHIN 200 MILES OF PROJECT LOCATION, IN A ZONE COMPATIBLE WITH USDA HARDINESS ZONE 5A. SEED SHALL BE PROVIDED FROM A NURSERY (WITHIN 200 MILES) WITH A SIMILAR PLANT HARDINESS ZONE AS PROJECT LOCATION. EXISTING SOIL SHALL BE AMENDED PER SOIL ANALYSIS REPORT TO ENSURE A PROPER GROWING MEDIUM IS ACHIEVED.
5. ALL PLANT MATERIAL SHALL COMPLY WITH STANDARDS DESCRIBED IN AMERICAN STANDARD OF NURSERY STOCK - Z60.1 ANSI. LANDSCAPE ARCHITECT OR OWNERS AUTHORIZED REPRESENTATIVE RESERVES THE RIGHT TO INSPECT AND POTENTIALLY REJECT ANY PLANT MATERIAL DEEMED TO NOT MEET THE REQUIRED STANDARDS.
6. ALL STOCK SHALL BE FREE OF DISEASES AND HARMFUL INSECTS, DAMAGE, DISORDERS AND DEFORMITIES.
7. TREES SHALL HAVE SINGLE, STRAIGHT TRUNKS AND WELL BALANCED BRANCH SYSTEMS. MUTLI-STEM TREES SHALL HAVE 3-4 STRAIGHT TRUNKS AND WELL BALANCED BRANCH SYSTEMS. HEIGHT-TO-CALIPER RATIOS SHALL BE CONSISTENT WITH THE LATEST EDITION OF ANSI Z60.1.
8. ROOT SYSTEMS SHALL BE LARGE ENOUGH TO ALLOW FOR FULL RECOVERY OF THE TREE, AND SHALL CONFORM TO STANDARDS AS THEY APPEAR IN THE MOST CURRENT REVISION OF THE AMERICAN ASSOCIATION OF NURSERYMEN'S AMERICAN STANDARD OF NURSERY STOCK ANSI Z60.1.
9. BNB TREES SHALL BE DUG WITH A BALL OF SOIL, NOT SOFT BALLED OR POTTED AND SHALL BE FIRM IN THEIR ROOTBALL. ROOT BALL SHALL BE WRAPPED (WITH BIODEGRADABLE MATERIAL). THE TREE ROOT FLARE, OR COLLAR, SHALL BE AT OR WITHIN THE TOP THREE INCHES OF GRADE.
10. ALL SPRING TREES MUST BE FRESHLY DUG IN THE MOST RECENT SPRING.
11. ALL AUTUMN TREES MUST BE FRESHLY DUG IN THE MOST RECENT AUTUMN.
12. TREES SHALL BE ALIVE, HEALTHY AND APPROPRIATELY MOIST, AT TIME OF DELIVERY. TREES SHALL BE SUBJECT TO INSPECTION FOR CONFORMITY TO SPECIFICATION REQUIREMENTS AND APPROVAL BY THE LANDSCAPE ARCHITECT OR OWNERS REPRESENTATIVE. THE LANDSCAPE ARCHITECT OR OWNERS REPRESENTATIVE RESERVES THE RIGHT TO REJECT ANY TREES THAT DO NOT MEET THE SPECIFICATIONS OR THAT HAVE BEEN DAMAGED DURING SHIPMENT. THE LANDSCAPE INSTALLER MUST RECEIVE APPROVAL FROM LANDSCAPE ARCHITECT FOR ANY SUBSTITUTIONS OR ALTERATIONS.
13. ALL PLANT MATERIAL SHALL BE INSTALLED IN ACCORDANCE WITH PLANTING DETAILS.
14. ALL PLANTING BEDS SHALL HAVE A MINIMUM 10" DEPTH OF PREPARED SOIL. WITH APPROVAL, EXISTING SOIL MAY BE UTILIZED PROVIDED THE PROPER SOIL AMENDMENTS ARE TILLED THOROUGHLY INTO THE TOP 10" OF SOIL. REFER TO SOIL PLACEMENT NOTES.
15. WHILE PLANTING TREES AND SHRUBS, BACKFILL $\frac{2}{3}$ OF PLANTING HOLE AND WATER TREE THOROUGHLY BEFORE INSTALLING THE REMAINDER OF SOIL MIXTURE. AFTER ALL SOIL HAS BEEN PLACED INTO THE PLANTING HOLE WATER THOROUGHLY AGAIN.
16. THE CONTRACTOR MUST LABEL ALL TREES WITH THE COMMON AND BOTANICAL NAMES PRIOR TO FINAL INSPECTION.
17. OAK TREES SHALL BE TREATED FOR TWO-LINE CHESTNUT BORER BOTH AT THE TIME OF INSTALLATION AND DURING THE SECOND GROWING SEASON.
18. ALL PLANTING BEDS SHALL BE MULCHED WITH 3" DEEP SHREDDED HARDWOOD MULCH, AND ALL TREES PLANTED IN TURF AREAS SHALL RECEIVE A 3" DEEP SHREDDED HARDWOOD MULCHED RING AS SHOWN IN PLANTING DETAILS.
19. ALL PLANTING BEDS AND TREE RINGS SHALL HAVE A 4" DEEP TRENCHED BED EDGE CREATED BY EITHER A FLAT LANDSCAPE SPADE OR MECHANICAL EDGER. BED EDGES ARE TO BE CUT CLEAN AND SMOOTH AS SHOWN ON LANDSCAPE PLANS WITH A CLEAN DEFINITION BETWEEN TURF AND PLANTING AREAS.
20. ALL TURF SEED AREAS SHALL RECEIVE A MINIMUM OF 6" DEPTH OF TOPSOIL. WITH APPROVAL, EXISTING SOIL MAY BE UTILIZED PROVIDED THE PROPER SOIL AMENDMENTS ARE TILLED THOROUGHLY INTO THE TOP 6" OF SOIL AS INDICATED IN THE SOIL PLACEMENT NOTES. REQUIRED AMENDMENTS SHALL BE DETERMINED BASED ON A SOIL ANALYSIS TO BE PERFORMED. ALL TOPSOIL AMENDMENT SHALL BE AGED WEED FREE MANURE OR CLASS 1 ORGANIC MATTER.
21. FOR LAWN SEEDING, APPLY A STARTER FERTILIZER AND SEED UNIFORMLY AT THE RATE RECOMMENDED BY MANUFACTURER, AND PROVIDE A MULCH COVERING THAT IS SUITABLE TO PROMOTE SEED GERMINATION AND TURF ESTABLISHMENT. CONTRACTOR TO PROVIDE FERTILIZER, SEED, AND MULCH SPECIFICATIONS TO THE LANDSCAPE ARCHITECT FOR APPROVAL PRIOR TO INSTALLATION. EROSION CONTROL MEASURES ARE TO BE INSTALLED IN THOSE AREAS REQUIRING STABILIZATION (SWALES, SLOPES EXCEEDING 1:3, AND THOSE LOCATIONS INDICATED IN CIVIL DRAWINGS).
22. THE CONTRACTOR TO ENSURE A SMOOTH, UNIFORM QUALITY TURF IS ACHIEVED WITH NO BARE SPOTS LARGER THAN 6" X 6". ANY BARE SPOTS LARGER THAN 6" X6" AT THE END OF ESTABLISHMENT PERIOD SHALL BE RESEEDED AT THE CONTRACTORS EXPENSE TO OBTAIN A DENSE, UNIFORM LAWN.
23. ALL FINISH GRADING AND LAWN AREAS TO BE INSTALLED BY LANDSCAPE CONTRACTOR.
24. ALL DISTURBED AREAS WITHIN THE PROJECT SHALL BE RESTORED TO ORIGINAL OR BETTER CONDITION.
25. ALL DISTURBED AREAS OUTSIDE THE LIMITS OF WORK SHALL BE RESTORED TO ORIGINAL OR BETTER CONDITION AT NO ADDITIONAL COST TO THE OWNER.
26. THE CONTRACTOR SHALL VERIFY ALL EXISTING UTILITIES, INCLUDING ANY IRRIGATION LINES, PRIOR TO DIGGING. CONSULT DIGGERS HOTLINE.
27. TREES SHALL BE INSTALLED NO CLOSER THAN:
    - -10 FEET FROM ANY FIRE HYDRANT
    - - 7 FEET FROM STORM SEWER, SANITARY SEWER LATERALS, DRIVEWAYS, AND WATER SERVICE
28. THE CONTRACTOR SHALL ENSURE THAT SOIL CONDITIONS AND COMPACTION ARE ADEQUATE TO ALLOW FOR PROPER DRAINAGE AROUND THE CONSTRUCTION SITE. UNDESIRABLE CONDITIONS SHALL BE BROUGHT TO THE ATTENTION OF THE LANDSCAPE ARCHITECT PRIOR TO BEGINNING OF WORK. IT SHALL BE THE CONTRACTOR'S RESPONSIBILITY TO ENSURE PROPER SURFACE AND SUBSURFACE DRAINAGE IN ALL AREAS
29. THE CONTRACTOR IS RESPONSIBLE FOR ALL PERMITS, FEES, AND LICENSES NECESSARY FOR THE INSTALLATION OF THIS PLAN.
30. THE CONTRACTOR IS TO REVIEW ALL SITE ENGINEERING DOCUMENTS PRIOR TO INSTALLATION. ANY CONFLICTS MUST BE REPORTED TO THE LANDSCAPE ARCHITECT. THESE LANDSCAPE DRAWINGS ARE FOR THE INSTALLATION OF PLANT MATERIALS ONLY UNLESS OTHERWISE STATED.
31. THE CONTRACTOR SHALL PROVIDE WATERING AND MAINTENANCE SERVICES FOR A PERIOD OF 60 DAYS TO ENSURE VEGETATIVE ESTABLISHMENT. UPON COMPLETION OF THE PROJECT, CONTRACTOR SHALL SUPPLY THE OWNER IN WRITING WITH ONGOING WATERING AND MAINTENANCE INSTRUCTIONS.
32. PLANT MATERIALS SHALL BE GUARANTEED FOR A PERIOD OF ONE (1) YEAR FROM TIME OF OWNER ACCEPTANCE. ONLY ONE REPLACEMENT PER PLANT WILL BE REQUIRED DURING THE WARRANTY PERIOD EXCEPT IN THE EVENT OF FAILURE TO COMPLY WITH THE SPECIFIED REQUIREMENTS.
33. THE CONTRACTOR IS RESPONSIBLE TO CONDUCT A FINAL WALK THROUGH WITH THE LANDSCAPE ARCHITECT AND OR OWNERS REPRESENTATIVE TO ANSWER QUESTIONS, PROVIDE INSTRUCTIONS, AND ENSURE THAT PROJECT REQUIREMENTS HAVE BEEN MET.

SOIL PLACEMENT NOTES

1. LOOSEN SUBGRADE TO A MINIMUM DEPTH INDICATED IN PLANTING NOTES USING A CULTI-MULCHER OR SIMILAR EQUIPMENT, AND REMOVE STONES MEASURING OVER 1-1/2 INCHES IN ANY DIMENSION, STICKS, RUBBISH AND OTHER EXTRANEOUS MATTER. AREAS ADJACENT TO WALKS AND PAVEMENT SHALL BE FREE OF EXCESS STONE AND PAVING MATERIALS SO AS TO PROVIDE AN UNINTERRUPTED CROSS SECTION OF SOIL. INTERNAL PARKING ISLANDS SHALL BE LOOSENED TO A DEPTH OF 30".
2. THOROUGHLY BLEND PLANTING SOIL MIX FOR PLANTING BED AREAS. (1 PART EXISTING SOIL, 1 PART TOPSOIL, 1 PART ORGANIC SOIL AMENDMENT, 2.9 POUNDS PER CUBIC YARD OF 4-4-4 ANALYSIS SLOW-RELEASE FERTILIZER)
3. TREE AND SHRUB HOLES SHALL BE FILLED WITH A PREPARED PLANTING MIXTURE OF 1 PART TOPSOIL, 2 PARTS PLANTING SOIL MIX.
4. SPREAD SOIL AND SOIL AMENDMENTS TO DEPTH INDICATED ON DRAWINGS, BUT NOT LESS THAN REQUIRED TO MEET FINISH GRADES AFTER NATURAL SETTLEMENT. (FINISH GRADE OF PLANTING BEDS SHALL BE 3" BELOW ALL ADJACENT SURFACES. FINISH GRADE OF TURF SEEDING AREAS SHALL BE 1" BELOW ALL ADJACENT HARD SURFACES, WALKS, AND CURBS.)
5. PLACE APPROXIMATELY 1/2 OF TOTAL AMOUNT OF SOIL REQUIRED. WORK INTO TOP OF LOOSENED SUBGRADE TO CREATE A TRANSITION LAYER, THEN PLACE REMAINDER OF THE SOIL. SOIL TRANSITION LAYER SHALL BE TILLED TO A MINIMUM DEPTH OF 6" BELOW THE DEPTH OF NEWLY PLACED SOIL. PARKING LOT ISLANDS SHALL BE CROWNED TO A HEIGHT OF 6" TO PROVIDE PROPER DRAINAGE UNLESS OTHERWISE NOTED.
6. DO NOT SPREAD IF PLANTING SOIL OR SUBGRADE IS FROZEN, MUDDY, OR EXCESSIVELY WET.
7. FINISH GRADING: GRADE SOIL TO A SMOOTH, UNIFORM SURFACE PLANE WITH A LOOSE, UNIFORMLY FINE TEXTURE.
8. ROLL AND RAKE, REMOVE RIDGES, AND FILL DEPRESSIONS TO MEET FINISH GRADES.
9. RESTORE PLANTING BEDS IF ERODED OR OTHERWISE DISTURBED AFTER FINISH GRADING AND BEFORE PLANTING.

NATIVE PLANTINGS AND PRAIRIE

SPECIFICATIONS FOR HAND BROADCASTING:

SEEDING SHALL BE CONDUCTED IN LATE FALL (SEPTEMBER 1- SOIL FREEZE) SO THAT SEEDS MAY LIE DORMANT DURING THE WINTER, ALLOWING FOR STRATIFICATION, OR SPRING (MARCH 1-JUNE 1) TO ALLOW A COMPLETE GROWING SEASON TO BECOME ESTABLISHED.

PRIOR TO SEEDING: ALL WEEDS AND EXISTING VEGETATION SHALL BE REMOVED. EXISTING VEGETATION SHALL BE TREATED WITH GLYPHOPHATE OR SIMILAR HERBICIDE BY A LICENSED PROFESSIONAL. TREATMENT SHALL OCCUR A MINIMUM OF 10 DAYS PRIOR TO SEEDING/PLANTING. VEGETATION STILL ALIVE AFTER INITIAL HERBICIDE TREATMENT SHALL BE TREATED A SECOND TIME PRIOR TO TILLING INTO THE SOIL.TREATED VEGETATION SHALL BE TILLED INTO THE SOIL NO EARLIER THAN 1 DAY PRIOR TO SEEDING.

A. PREPARATION OF SOIL PRIOR TO SEEDING
1. REFER TO CIVIL PLANS FOR SOIL MIX. (OR) INCORPORATE SOIL ADDITIVES CONSISTING OF TWO INCHES OF COMPOST MIXED INTO TWO INCHES OF TOPSOIL. THE SOIL MIX SHOULD BE INCORPORATED INTO THE SOIL USING A ROTARY DEVICE WITH CAPABILITY OF REACHING TO 12" BELOW THE SURFACE. COMPOST SHALL MEET WDNR SPECIFICATION S100 - COMPOST.
2. ALL FOREIGN MATERIALS LARGER THAN 1-INCH SHALL BE REMOVED FROM THE SOIL PRIOR TO SEEDING OR PLANTING.
3. AREA SHOULD BE FREE FROM UNSIGHTLY VARIATIONS, RIDGES, AND DEPRESSIONS.
4. AVOID DRIVING OVER THE SPECIFIED AREA WITH MACHINERY.

B. COVER CROP
1. ANNUAL RYE SHALL BE SPREAD AT A DENSITY OF 20 POUNDS PER ACRE DURING THE PLANTING OR SEEDING OF THE NATIVE PLANT SPECIES TO STABILIZE THE SOIL AND REDUCE THE GROWTH OF UNWANTED VEGETATION. THIS ANNUAL GRASS GROWS RAPIDLY WITHOUT COMPETING WITH THE WILDFLOWERS AND GRASSES THAT ARE PLANTED IN THE TARGET AREAS.
2. WINTER WHEAT OR PERENNIAL RYE SHALL NOT BE USED AS A COVER CROP. THESE GRASSES MAY OUT COMPETE PRAIRIE SEEDLINGS, LEADING TO A REDUCTION IN THE SUCCESS OF THE PLANTINGS.

C. SEED MIX: MIX ALL PRAIRIE SEED WITH VERMICULITE ACCORDING TO AGRECOL RECOMMENDATIONS AND INSTALLATION GUIDELINES.
1. BROADCAST HALF THE SEED OVER THE ENTIRE SITE OR TARGET AREA.
2. BROADCAST THE OTHER HALF OF SEED PERPENDICULAR TO THE DIRECTION THAT THE FIRST HALF OF THE SEED WAS BROADCAST.
3. COVER SEED WITH ¼ -INCH TO ½ -INCH OF SOIL (USE ANY EXCESS SOIL FROM THE SITE) WITH RAKE OR DRAG.
4. ROLL SITE TO ENSURE FIRM SEED-TO-GROUND CONTACT.
5. KEEP SEED CONSTANTLY WET THROUGH GERMINATION PERIOD. GENERALLY 3 WEEKS.

ALL SEEDING SHALL BE COVERED WITH 1-INCH OF CLEAN, NON-INVASIVE STRAW (NO MARSH HAY, OR REED CANARY GRASS) WITHOUT SEEDS, WITHIN SEVEN DAYS. WHEAT, RYE, OATS, OR BARLEY ARE ACCEPTABLE FORMS OF STRAW. THOSE AREAS OF SLOPES STEEPER THAN 8:1 (EIGHT FEET HORIZONTAL TO ONE FOOT VERTICAL) SHALL BE PLANTED NO LATER THAN OCTOBER 1 AND STAKED WITH AN EROSION CONTROL BLANKET TO PREVENT EROSION.

NATIVE PLANTINGS MAINTENANCE:


WEED SUPPRESSION MEASURES:

1st YEAR - PERFORM SPOT SPRAY WITH HERBICIDE TO SUPPRESS WEEDS. THIS SHOULD OCCUR APPROXIMATELY EVERY MONTH OF THE GROWING SEASON AFTER NATIVE PLANTINGS HAVE BEEN ROUGH GRADED.


2nd YEAR - IN MAY/JUNE MOW NATIVE PLANTINGS AT 6" HEIGHT TO SUPPRESS THE WEEDS. PERFORM SPOT SPRAY WITH HERBICIDE TO SUPPRESS WEEDS. HAVE PROFESSIONAL ASSESS PLANTINGS. REPEAT MOWING NATIVE PLANTINGS AND SPOT-SPRAY IN EARLY JULY.

3rd YEAR - IN MAY/JUNE MOW NATIVE PLANTINGS AT 8" HEIGHT TO SUPPRESS THE WEEDS. PERFORM SPOT SPRAY WITH HERBICIDE TO SUPPRESS WEEDS.


4th YEAR - IN MAY PERFORM A PRESCRIBED BURN. IN JUNE HAVE A QUALIFIED PROFESSIONAL ASSESS PLANTINGS. IF A PRESCRIBED BURN CAN NOT BE UTILIZED, NATIVE PLANTINGS SHALL BE CUT TO THE GROUND AND ALL CUT MATERIAL SHALL BE REMOVED AND DISPOSED OF OFF SITE.

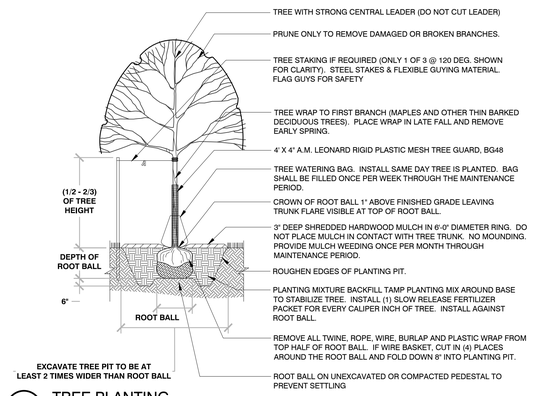


1 TREE PLANTING
1/4" = 1'-0" 329343-01

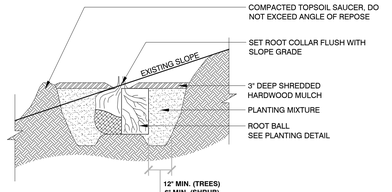

2 TREE PLANTING ON SLOPE
3/8" = 1'-0" 329343-02

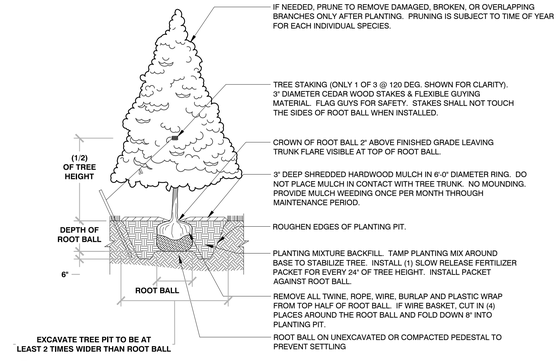


3 EVERGREEN TREE PLANTING
1/4" = 1'-0" 329343-03

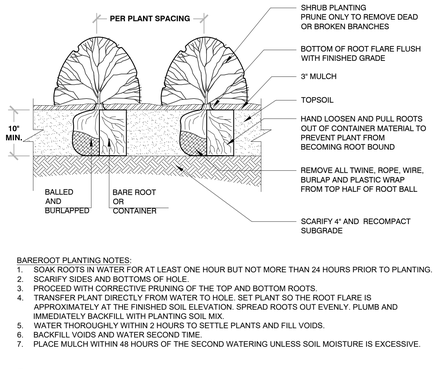


BAREROOT PLANTING NOTES:
1. SOAK ROOTS IN WATER FOR AT LEAST ONE HOUR BUT NOT MORE THAN 24 HOURS PRIOR TO PLANTING.
2. SCARIFY SIDES AND BOTTOMS OF HOLE.
3. PROCEED WITH CORRECTIVE PRUNING OF THE TOP AND BOTTOM ROOTS.
4. TRANSFER PLANT DIRECTLY FROM WATER TO HOLE. SET PLANT SO THE ROOT FLARE IS APPROXIMATELY AT THE FINISHED SOIL ELEVATION. SPREAD ROOTS OUT EVENLY. PLUMB AND IMMEDIATELY BACKFILL WITH PLANTING SOIL MIX.
5. WATER THOROUGHLY WITHIN 2 HOURS TO SETTLE PLANTS AND FILL VOIDS.
6. BACKFILL VOIDS AND WATER SECOND TIME.
7. PLACE MULCH WITHIN 48 HOURS OF THE SECOND WATERING UNLESS SOIL MOISTURE IS EXCESSIVE.


4 SHRUB PLANTING
1/2" = 1'-0" 329333-02

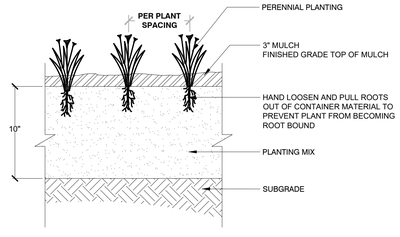

5 PERENNIAL PLANTING
1" = 1'-0" 3293-01

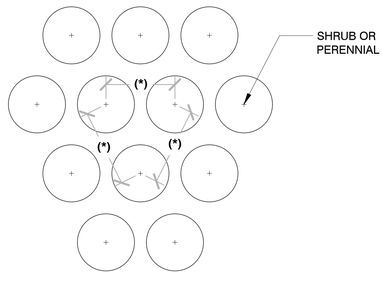

6 PLANT SPACING
3/4" = 1'-0" 3293-02

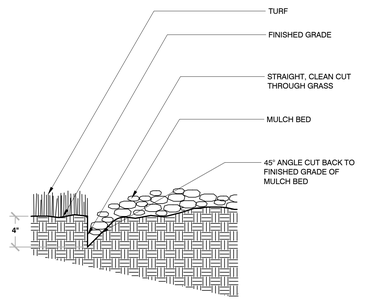

7 TRENCHED BED EDGE
3/4" = 1'-0" 3293-03

DRAFTED: DJB
DESIGNED: DJB
REVIEWED: PEJ

PLAN | DESIGN | DELIVER
www.pinnacle-engr.com
PINNACLE ENGINEERING GROUP
ENGINEERING | NATURAL RESOURCES | SURVEYING
WISCONSIN OFFICE: 20725 WATERTOWN ROAD, SUITE 100 BROOKFIELD, WI 53186 (262) 754-8888
CHICAGO | MILWAUKEE . NATIONWIDE

SOMERS BUSINESS PARK

SOMERS, WI

LANDSCAPE NOTES AND DETAILS

REVISIONS

1	VILLAGE SUBMITTAL	05/22/26			

PEC JOB No. 2360.00
PEC PM TCM
START DATE 09/26/22
SCALE N.T.S.

SHEET L-11 OF L-21

© COPYRIGHT 2021

LANDSCAPE NOTES AND DETAILS

www.pinnacle-engr.com

THESE PLANS AND DESIGNS ARE COPYRIGHT PROTECTED AND MAY NOT BE USED IN WHOLE OR IN PART WITHOUT THE WRITTEN CONSENT OF PINNACLE ENGINEERING GROUP, LLC

REFERENCE NOTES KEY


SYMBOL	DESCRIPTION	DETAIL
	SPRAY IRRIGATION ZONES	
	DRIP IRRIGATION AREA	

NOTES

1. A MINUIMUM OF ONE QUICK COUPLER VALVE SHALL BE PROVIDED FOR EACH IRRIGATION ZONE
2. ALL PLANTING BEDS SHALL BE IRRIGATED UTILIZING SPRAY OR DRIP IRRIGATION

IRRIGATION SYSTEM NOTES

1. THE CONTRACTOR SHALL PROVIDE AND INSTALL AN IRRIGATION SYSTEM FOR CERTAIN AREAS OF THE SITE.
2. AREAS TO RECEIVE IRRIGATION SYSTEM ARE:
   - 2.1 TURF AREAS TO RECEIVE SPRAY IRRIGATION SYSTEM. (NO MOW TURF SHALL NOT BE IRRIGATED)
   - 2.2 ALL PLANTING BEDS TO RECEIVE EITHER A SPRAY OR DRIP IRRIGATION SYSTEM TO BE DETERMINED BY IRRIGATION DESIGNER.
3. IRRIGATION SYSTEM SHALL BE DESIGNED AND INSTALLED PER INDUSTRY STANDARDS.
4. THE IRRIGATION SYSTEM SHALL BE DESIGNED UTILIZING IRRIGATION PRODUCTS BY TORO, HUNTER, OR RAINBIRD AND A SINGLE MANUFACTURER SHALL BE USED FOR ALL COMPONENTS.
5. THE IRRIGATION PLAN SHALL BE SUBMITTED FOR APPROVAL BY THE LANDSCAPE ARCHITECT PRIOR TO INSTALLATION.

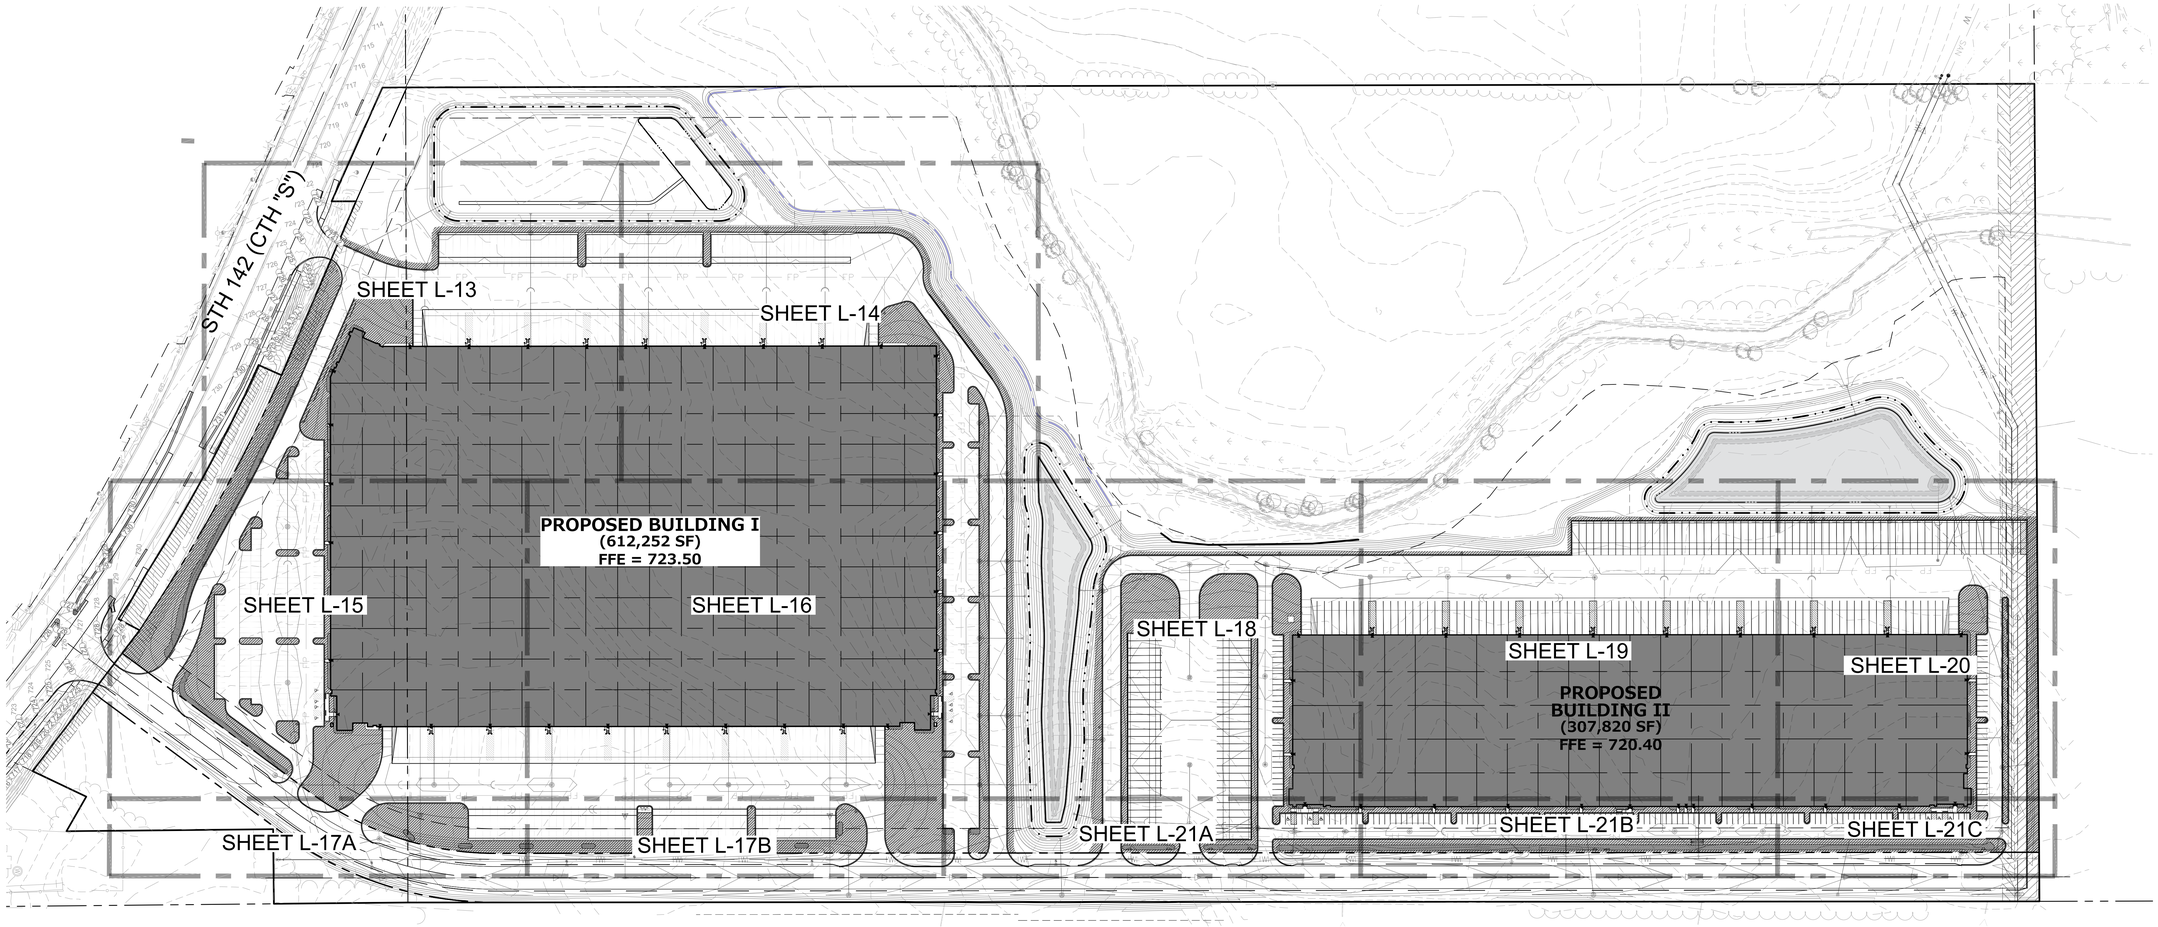

NORTH

GRAPHICAL SCALE (FEET)

0 1" = 100' 200'

PLAN | DESIGN | DELIVER
www.pinnacle-engr.com

PINNACLE ENGINEERING GROUP
ENGINEERING | NATURAL RESOURCES | SURVEYING

WISCONSIN OFFICE:
20725 WATERTOWN ROAD, SUITE 100
BROOKFIELD, WI 53186
(262) 754-8888
CHICAGO | MILWAUKEE : NATIONWIDE

SOMERS BUSINESS PARK

SOMERS, WI

IRRIGATION OVERVIEW

REVISIONS

1	VILLAGE SUBMITTAL	05/22/26	

PEG JOB No. 2360.00
PEG PM TEM
START DATE 05/26/22
SCALE 1"=100'

SHEET L-12 OF L-21

© COPYRIGHT 2021

IRRIGATION OVERVIEW

www.pinnacle-engr.com

REVIEWED: JSJ
DESIGNED: AJB
DRAFTED: AJB

Z:\PROJECTS\2021\2360.00-WI\CAD\SHEETS\BLDG I\2360.00 BLDG I LANDSCAPE PLAN.DWG

THESE PLANS AND DESIGNS ARE COPYRIGHT PROTECTED AND MAY NOT BE USED IN WHOLE OR IN PART WITHOUT THE WRITTEN CONSENT OF PINNACLE ENGINEERING GROUP, LLC

REFERENCE NOTES KEY

SYMBOL	DESCRIPTION	DETAIL
	SPRAY IRRIGATION ZONES	
	DRIP IRRIGATION AREA	

SHEET L-13
SHEET L-14
SHEET L-13
SHEET L-15

NORTH

GRAPHICAL SCALE (FEET)
0 1" = 20' 40'

www.pinnacle-engr.com

DRAFTED: DJB
DESIGNED: DJB
REVIEWED: JSJ

PLAN I DESIGN I DELIVER
www.pinnacle-engr.com

PINNACLE ENGINEERING GROUP
ENGINEERING I NATURAL RESOURCES I SURVEYING
WISCONSIN OFFICE:
20725 WATERTOWN ROAD, SUITE 100
BROOKFIELD, WI 53186
(262) 754-8888
CHICAGO I MILWAUKEE - NATIONWIDE

SOMERS BUSINESS PARK

SOMERS, WI

IRRIGATION ENLARGEMENT

REVISIONS

1	VILLAGE SUBMITTAL	05/22/26

PES JOB No. 2360.00
PES PM TGH
START DATE 05/26/22
SCALE 1"=20'

SHEET
L-13
of
L-21

© COPYRIGHT 2021

IRRIGATION ENLARGEMENT

Z:\PROJECTS\2021\2360.00-WI\CAD\SHEETS\BLDG I\2360.00 BLDG I LANDSCAPE PLAN.DWG

THESE PLANS AND DESIGNS ARE COPYRIGHT PROTECTED AND MAY NOT BE USED IN WHOLE OR IN PART WITHOUT THE WRITTEN CONSENT OF PINNACLE ENGINEERING GROUP, LLC

REFERENCE NOTES KEY

SYMBOL	DESCRIPTION	DETAIL
	SPRAY IRRIGATION ZONES	
	DRIP IRRIGATION AREA	

SHEET L-13

SHEET L-14

SHEET L-14

SHEET L-16

NORTH

GRAPHICAL SCALE (FEET)

0 1" = 20' 40'

www.pinnacle-engr.com

DRAFTED: DJB

DESIGNED: DJB

REVIEWED: JSJ

PLAN | DESIGN | DELIVER
www.pinnacle-engr.com

PINNACLE ENGINEERING GROUP
ENGINEERING | NATURAL RESOURCES | SURVEYING

WISCONSIN OFFICE:
20725 WATERTOWN ROAD, SUITE 100
BROOKFIELD, WI 53186
(262) 754-8888
CHICAGO | MILWAUKEE · NATIONWIDE

SOMERS BUSINESS PARK

SOMERS, WI

IRRIGATION ENLARGEMENT

REVISIONS

1	VILLAGE SUBMITTAL	05/22/26

PES JOB No. 2360.00
PES PM TGM
START DATE 05/26/22
SCALE 1"=20'


SHEET
L-14
OF
L-21

© COPYRIGHT 2021

IRRIGATION ENLARGEMENT

Z:\PROJECTS\2021\2360.00-WI\CAD\SHEETS\BLDG I\2360.00 BLDG I LANDSCAPE PLAN.DWG

THESE PLANS AND DESIGNS ARE COPYRIGHT PROTECTED AND MAY NOT BE USED IN WHOLE OR IN PART WITHOUT THE WRITTEN CONSENT OF PINNACLE ENGINEERING GROUP, LLC

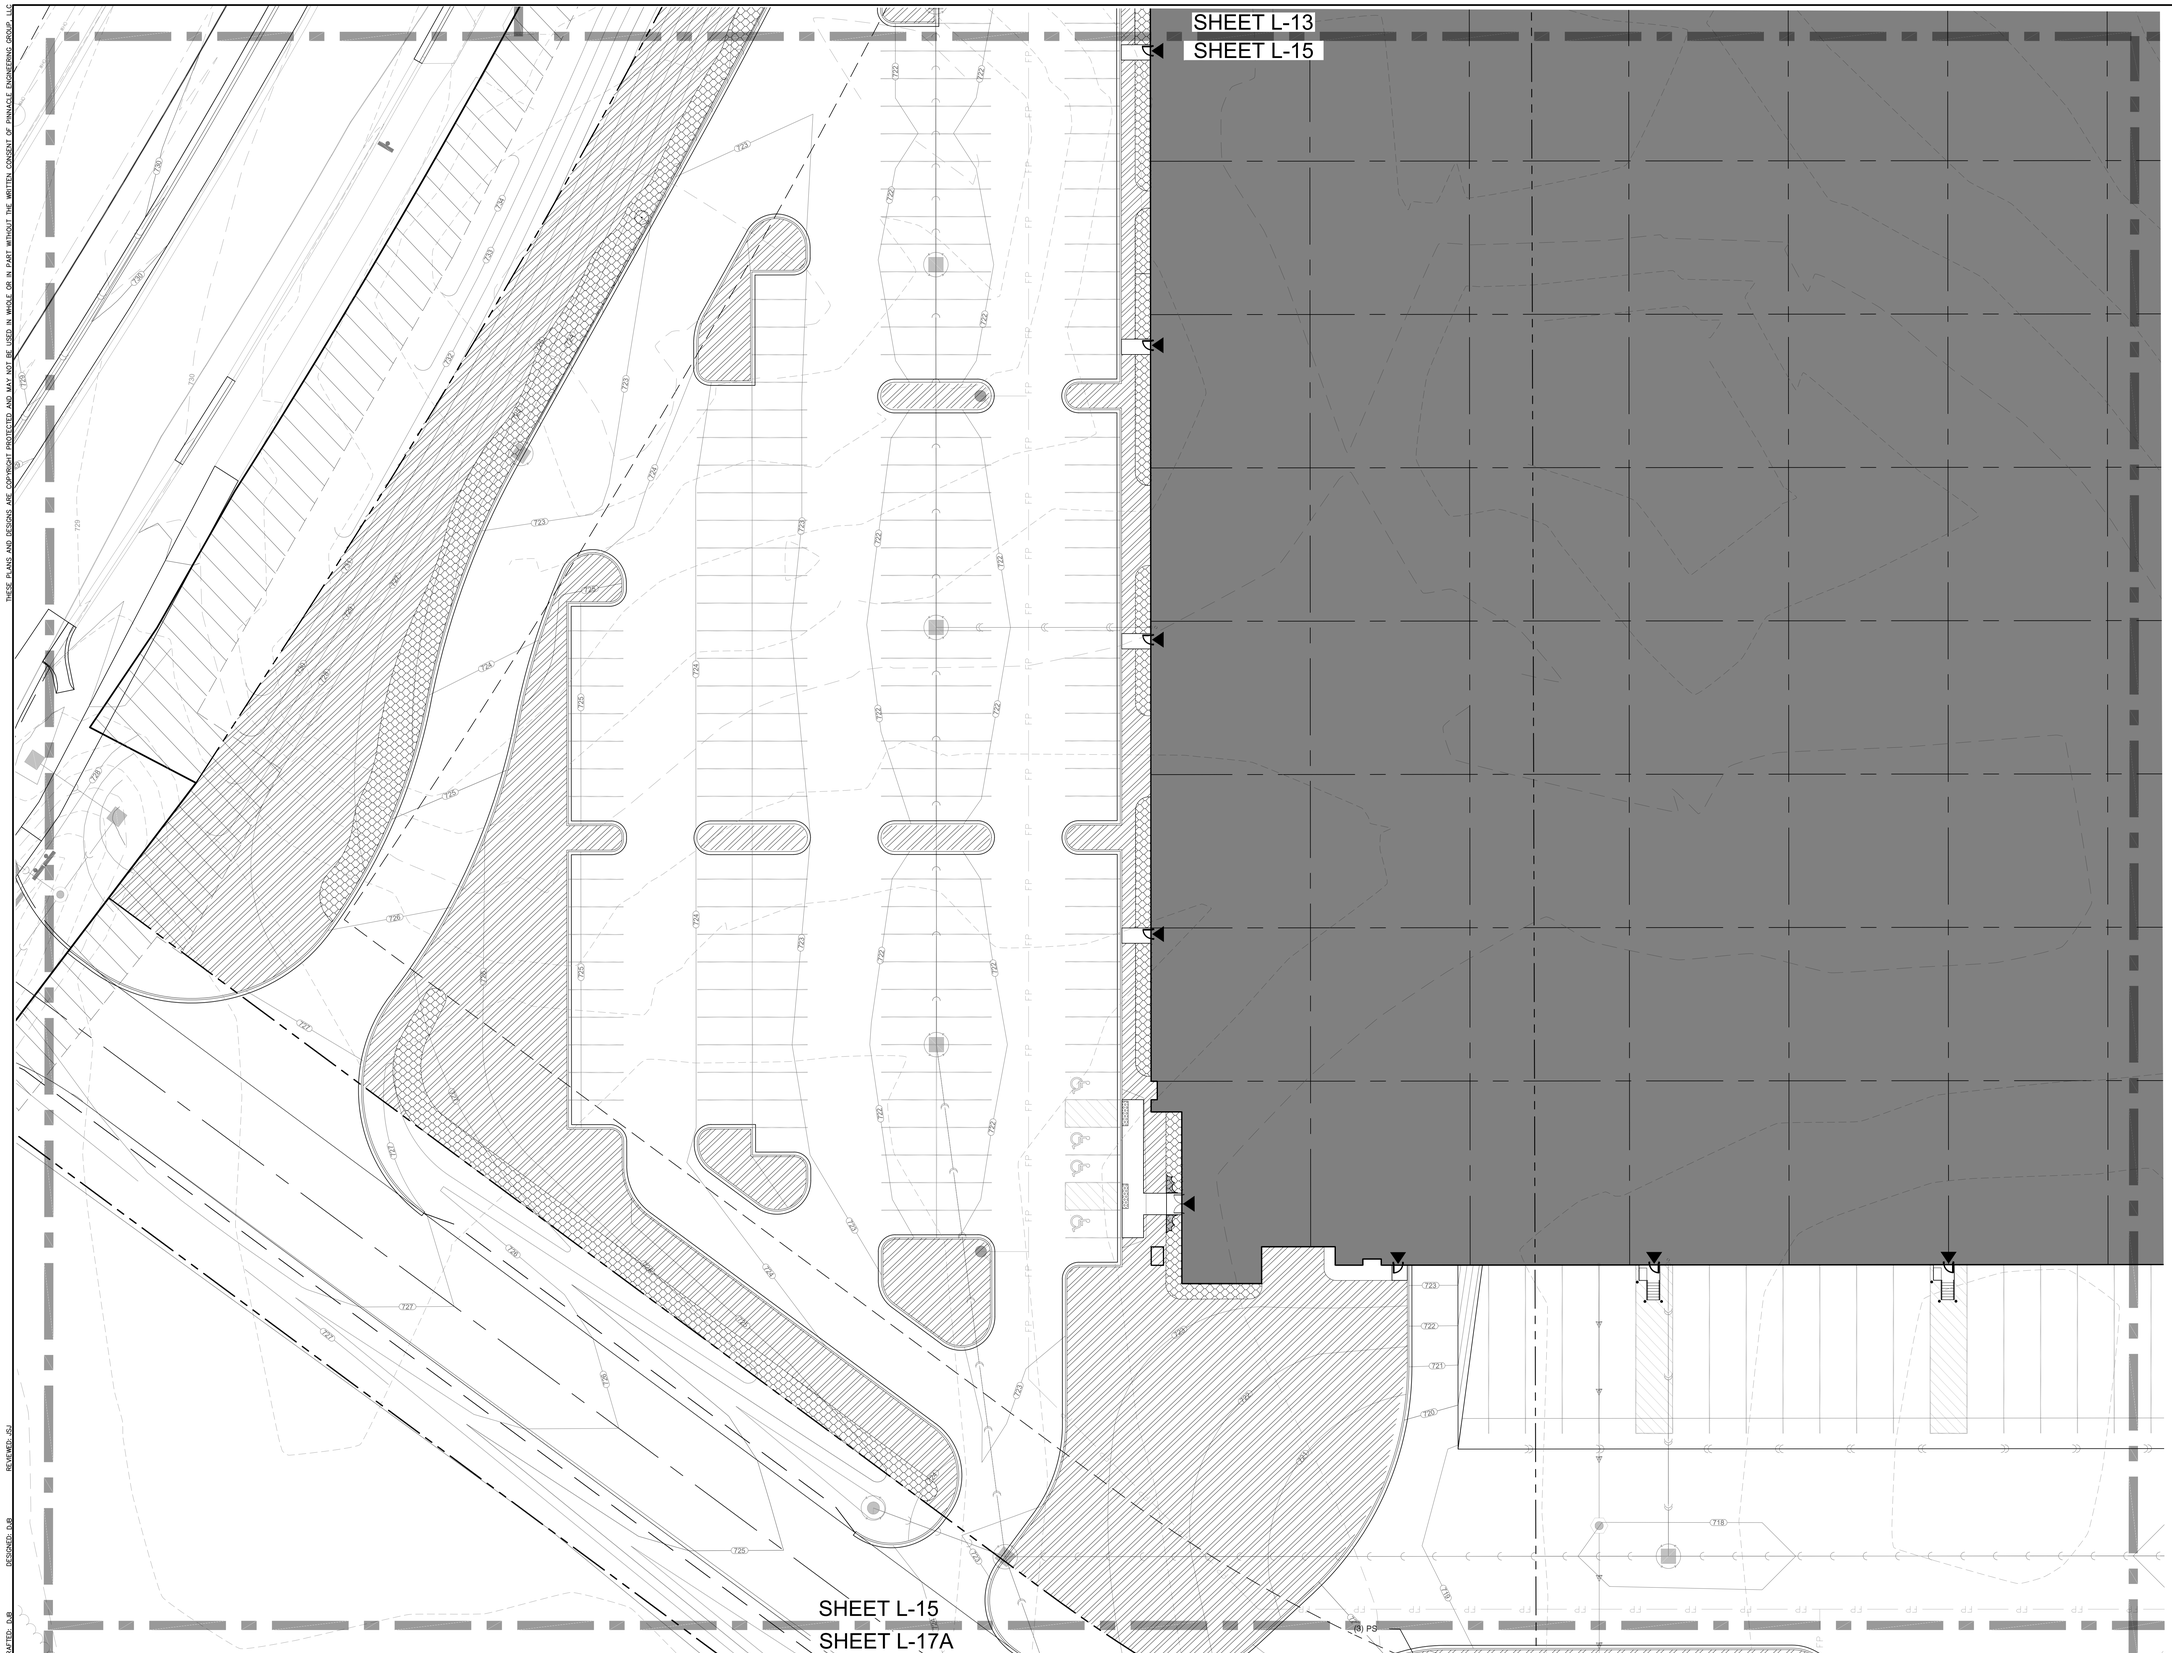

REFERENCE NOTES KEY

SYMBOL	DESCRIPTION	DETAIL
	SPRAY IRRIGATION ZONES	
	DRIP IRRIGATION AREA	

NORTH

GRAPHICAL SCALE (FEET)

0 1" = 20' 40'

www.pinnacle-engr.com

IRRIGATION ENLARGEMENT

© COPYRIGHT 2021

REVIEWED: JSJ
DESIGNED: DJB
DRAFTED: DJB

PLAN I DESIGN I DELIVER
www.pinnacle-engr.com

PINNACLE ENGINEERING GROUP
ENGINEERING I NATURAL RESOURCES I SURVEYING

WISCONSIN OFFICE:
20725 WATERTOWN ROAD, SUITE 100
BROOKFIELD, WI 53186
(262) 754-8888
CHICAGO I MILWAUKEE - NATIONWIDE

SOMERS BUSINESS PARK

SOMERS, WI

IRRIGATION ENLARGEMENT

REVISIONS

1	VILLAGE SUBMITTAL	05/22/26			

PEG JOB No: 2360.00
PEG PM: TGM
START DATE: 09/26/22
SCALE: 1"=20'

SHEET L-15 OF L-21

Z:\PROJECTS\2021\2360.00-WI\CAD\SHEETS\BLDG I\2360.00 BLDG I LANDSCAPE PLAN.DWG

THESE PLANS AND DESIGNS ARE COPYRIGHT PROTECTED AND MAY NOT BE USED IN WHOLE OR IN PART WITHOUT THE WRITTEN CONSENT OF PINNACLE ENGINEERING GROUP, LLC

SHEET L-14
SHEET L-16

PROPOSED BUILDING I
(612,252 SF)
FFE = 723.50

SHEET L-15
SHEET L-16

SHEET L-16
SHEET L-18

REFERENCE NOTES KEY

SYMBOL	DESCRIPTION	DETAIL
	SPRAY IRRIGATION ZONES	
	DRIP IRRIGATION AREA	

SHEET L-16
SHEET L-17B

NORTH

GRAPHICAL SCALE (FEET)

0 1" = 20' 40'

REVIEWED: JSJ
DESIGNED: DJB
DRAFTED: DJB

PLAN I DESIGN I DELIVER
www.pinnacle-engr.com

PINNACLE ENGINEERING GROUP
ENGINEERING I NATURAL RESOURCES I SURVEYING

WISCONSIN OFFICE:
20725 WATERTOWN ROAD, SUITE 100
BROOKFIELD, WI 53186
(262) 754-8888
CHICAGO I MILWAUKEE - NATIONWIDE

SOMERS BUSINESS PARK

SOMERS, WI

IRRIGATION ENLARGEMENT

REVISIONS

1	VILLAGE SUBMITTAL	05/22/26	

PEG JOB No: 2360.00
PEG PM: TGM
START DATE: 09/26/22
SCALE: 1"=20'

SHEET L-16 OF L-21


© COPYRIGHT 2021

IRRIGATION ENLARGEMENT


www.pinnacle-engr.com

Z:\PROJECTS\2021\2360.00-WI\CAD\SHEETS\BLDG I\2360.00 BLDG I LANDSCAPE PLAN.DWG

THESE PLANS AND DESIGNS ARE COPYRIGHT PROTECTED AND MAY NOT BE USED IN WHOLE OR IN PART WITHOUT THE WRITTEN CONSENT OF PINNACLE ENGINEERING GROUP, LLC

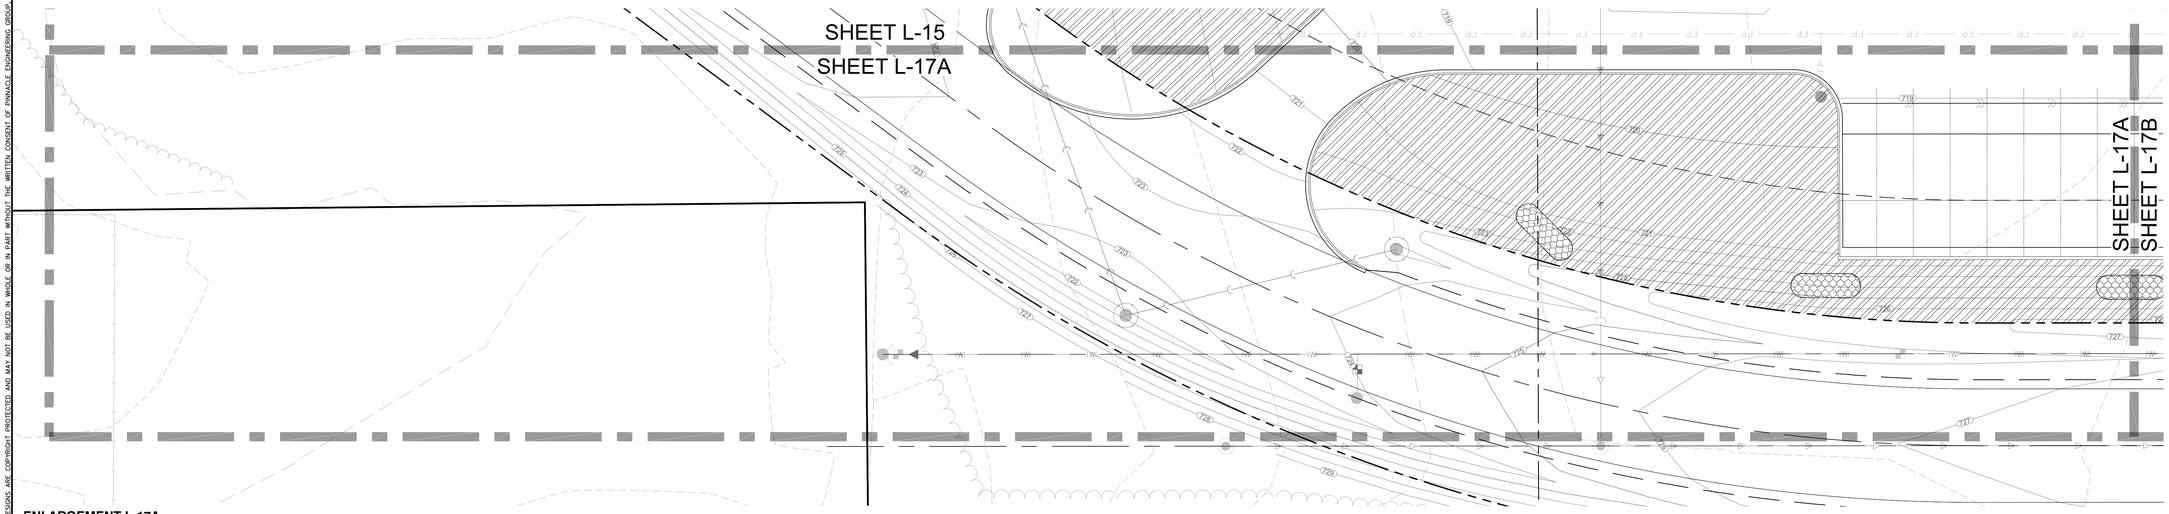

ENLARGEMENT L-17A

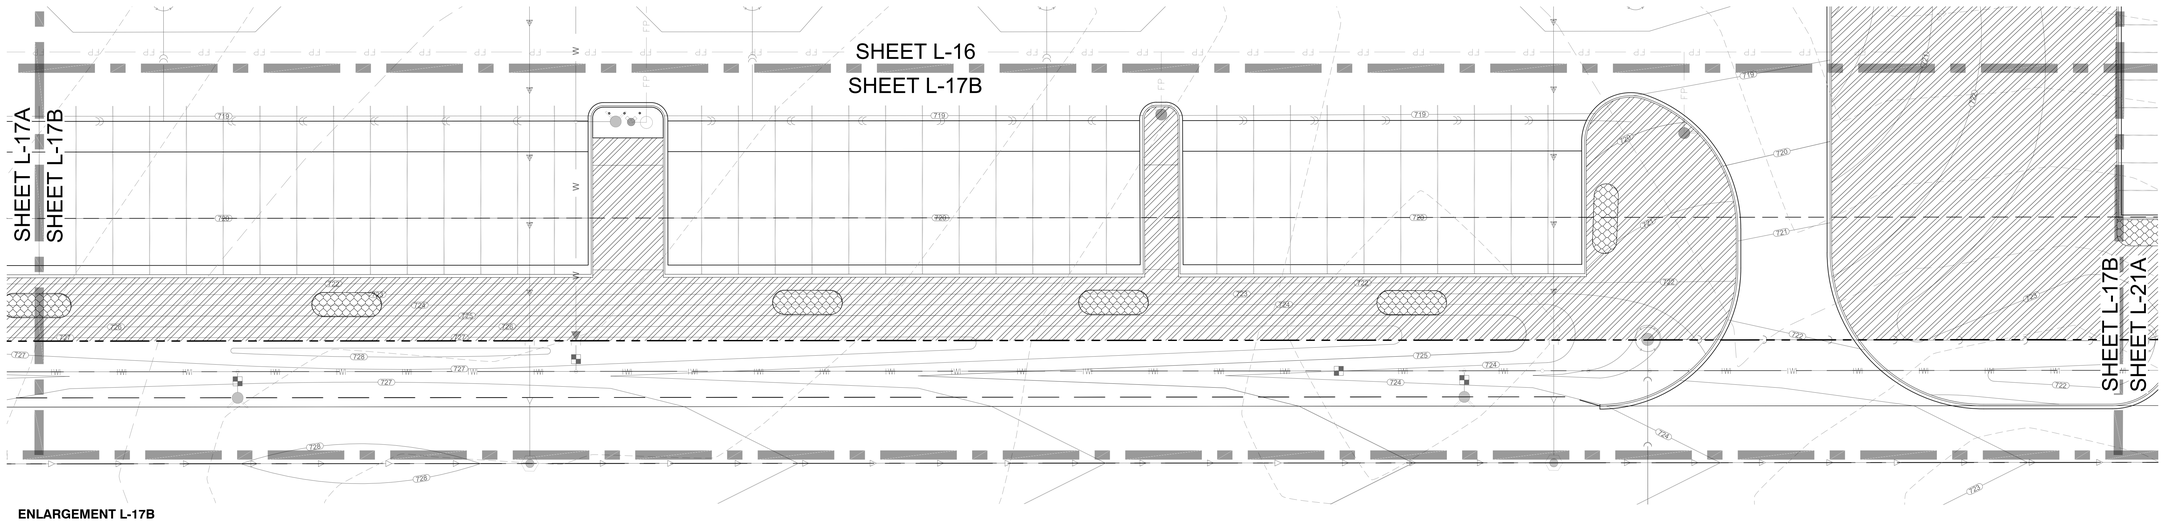

ENLARGEMENT L-17B

REFERENCE NOTES KEY

SYMBOL	DESCRIPTION	DETAIL
	SPRAY IRRIGATION ZONES	
	DRIP IRRIGATION AREA	

www.pinnacle-engr.com

NORTH

GRAPHICAL SCALE (FEET)

0 1" = 20' 40'

REVIEWED: JGJ
DESIGNED: JLB
DRAFTED: JLB

PLAN | DESIGN | DELIVER
www.pinnacle-engr.com
PINNACLE ENGINEERING GROUP
ENGINEERING | NATURAL RESOURCES | SURVEYING
WISCONSIN OFFICE:
20725 WATERTOWN ROAD, SUITE 100
BROOKFIELD, WI 53186
(262) 754-8888
CHICAGO | MILWAUKEE : NATIONWIDE

SOMERS BUSINESS PARK

SOMERS, WI

IRRIGATION ENLARGEMENT

REVISIONS

1	VILLAGE SUBMITTAL	05/22/26			

PEG JOB No: 2360.00
PEG PM: TGM
START DATE: 05/26/22
SCALE: 1"=20'

SHEET
L-17
of
L-21

© COPYRIGHT 2021

IRRIGATION ENLARGEMENT

Z:\PROJECTS\2021\2360.00-WI\CAD\SHEETS\BLDG I\2360.00 BLDG I LANDSCAPE PLAN.DWG

THESE PLANS AND DESIGNS ARE COPYRIGHT PROTECTED AND MAY NOT BE USED IN WHOLE OR IN PART WITHOUT THE WRITTEN CONSENT OF PINNACLE ENGINEERING GROUP, LLC



REFERENCE NOTES KEY

SYMBOL	DESCRIPTION	DETAIL
	SPRAY IRRIGATION ZONES	
	DRIP IRRIGATION AREA	

NORTH

GRAPHICAL SCALE (FEET)

0 1" = 20' 40'

IRRIGATION ENLARGEMENT

www.pinnacle-engr.com

REVIEWED: JSJ
DESIGNED: DJB
DRAFTED: DJB

PLAN | DESIGN | DELIVER
www.pinnacle-engr.com

PINNACLE ENGINEERING GROUP
ENGINEERING | NATURAL RESOURCES | SURVEYING

WISCONSIN OFFICE:
20725 WATERTOWN ROAD, SUITE 100
BROOKFIELD, WI 53186
(262) 754-8888
CHICAGO | MILWAUKEE · NATIONWIDE

SOMERS BUSINESS PARK

SOMERS, WI

IRRIGATION ENLARGEMENT

REVISIONS

1	VILLAGE SUBMITTAL	05/22/26	

PEG JOB No. 2360.00
PEG PM TGH
START DATE 05/26/22
SCALE 1"=20'

SHEET L-18 of L-21

© COPYRIGHT 2021

Z:\PROJECTS\2021\2360.00-WI\CAD\SHEETS\BLDG I\2360.00 BLDG I LANDSCAPE PLAN.DWG

THESE PLANS AND DESIGNS ARE COPYRIGHT PROTECTED AND MAY NOT BE USED IN WHOLE OR IN PART WITHOUT THE WRITTEN CONSENT OF PINNACLE ENGINEERING GROUP, LLC



REFERENCE NOTES KEY

SYMBOL	DESCRIPTION	DETAIL
	SPRAY IRRIGATION ZONES	
	DRIP IRRIGATION AREA	

NORTH

GRAPHICAL SCALE (FEET)

0 1" = 20' 40'

www.pinnacle-engr.com

REVIEWED: JSJ
DESIGNED: DJB
DRAFTED: DJB

PLAN I DESIGN I DELIVER
www.pinnacle-engr.com

PINNACLE ENGINEERING GROUP
ENGINEERING I NATURAL RESOURCES I SURVEYING

WISCONSIN OFFICE:
20725 WATERTOWN ROAD, SUITE 100
BROOKFIELD, WI 53186
(262) 754-8888
CHICAGO I MILWAUKEE · NATIONWIDE

SOMERS BUSINESS PARK

SOMERS, WI

IRRIGATION ENLARGEMENT

REVISIONS

1	VILLAGE SUBMITTAL	05/22/26

PEG JOB No: 2360.00
PEG PM: TGM
START DATE: 09/26/22
SCALE: 1"=20'

SHEET L-19 OF L-21

© COPYRIGHT 2026

IRRIGATION ENLARGEMENT

Z:\PROJECTS\2021\2360.00-WI\CAD\SHEETS\BLDG I\2360.00 BLDG I LANDSCAPE PLAN.DWG

THESE PLANS AND DESIGNS ARE COPYRIGHT PROTECTED AND MAY NOT BE USED IN WHOLE OR IN PART WITHOUT THE WRITTEN CONSENT OF PINNACLE ENGINEERING GROUP, LLC

REFERENCE NOTES KEY

SYMBOL	DESCRIPTION	DETAIL
	SPRAY IRRIGATION ZONES	
	DRIP IRRIGATION AREA	

SHEET L-19
SHEET L-20
SHEET L-20
SHEET L-21C

NORTH

GRAPHICAL SCALE (FEET)
0 1" = 20' 40'

PLAN | DESIGN | DELIVER
www.pinnacle-engr.com
PINNACLE ENGINEERING GROUP
ENGINEERING | NATURAL RESOURCES | SURVEYING
WISCONSIN OFFICE:
20725 WATERTOWN ROAD, SUITE 100
BROOKFIELD, WI 53186
(262) 754-8888
CHICAGO | MILWAUKEE : NATIONWIDE

SOMERS BUSINESS PARK

SOMERS, WI

IRRIGATION ENLARGEMENT

REVISIONS

1	VILLAGE SUBMITTAL	05/22/26			

PEC JOB No: 2360.00
PEC PM: TGM
START DATE: 09/26/22
SCALE: 1"=20'

SHEET
L-20
OF
L-21

© COPYRIGHT 2021


IRRIGATION ENLARGEMENT

www.pinnacle-engr.com


DRAFTED: DJB
DESIGNED: DJB
REVIEWED: JSJ

Z:\PROJECTS\2021\2360.00-WI\CAD\SHEETS\BLDG I\2360.00 BLDG I LANDSCAPE PLAN.DWG


THESE PLANS AND DESIGNS ARE COPYRIGHT PROTECTED AND MAY NOT BE USED IN WHOLE OR IN PART WITHOUT THE WRITTEN CONSENT OF PINNACLE ENGINEERING GROUP, LLC

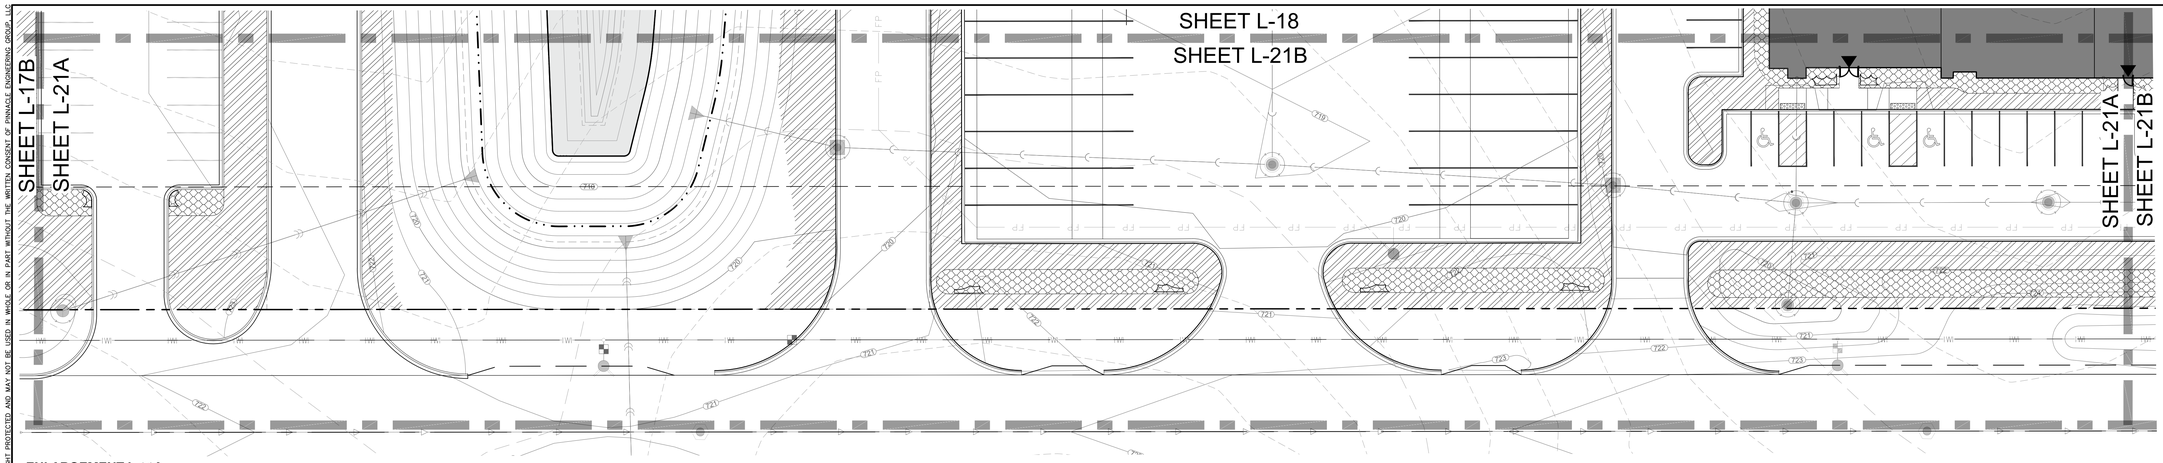

ENLARGEMENT L-21A

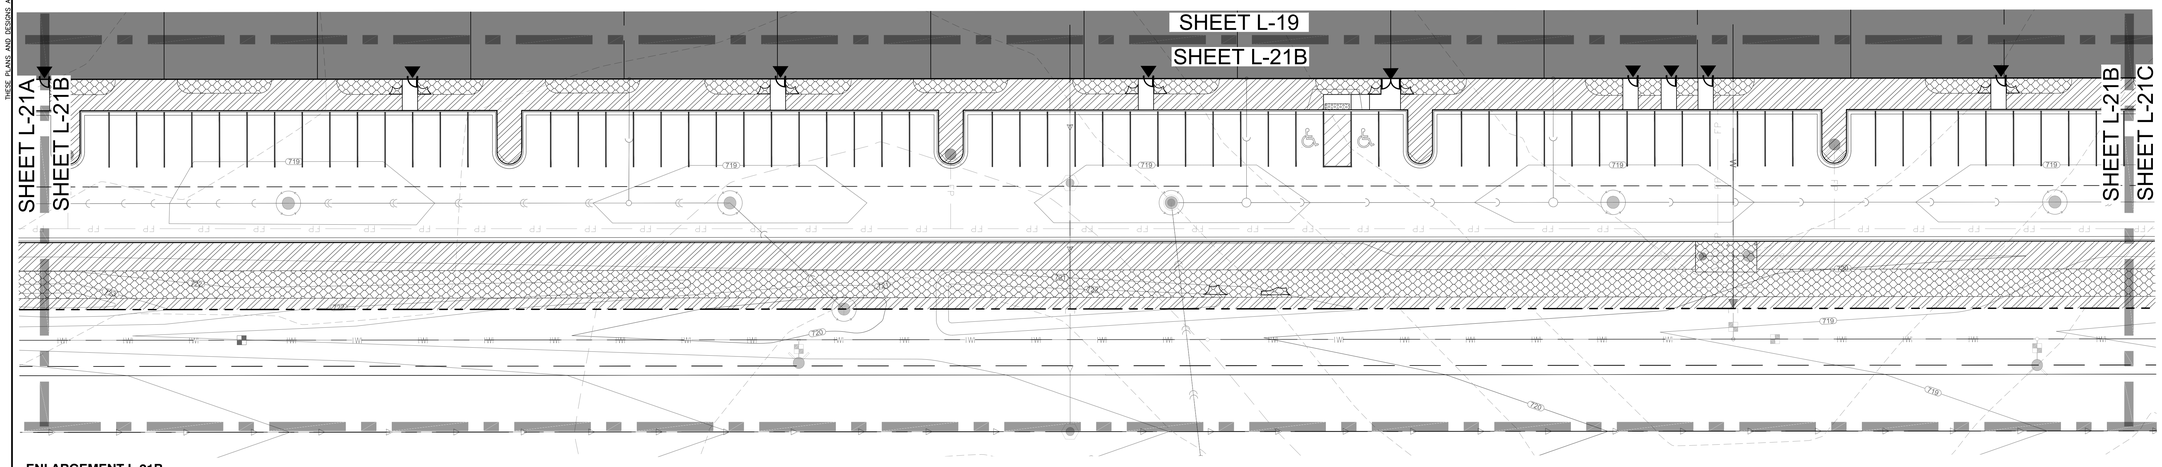

ENLARGEMENT L-21B

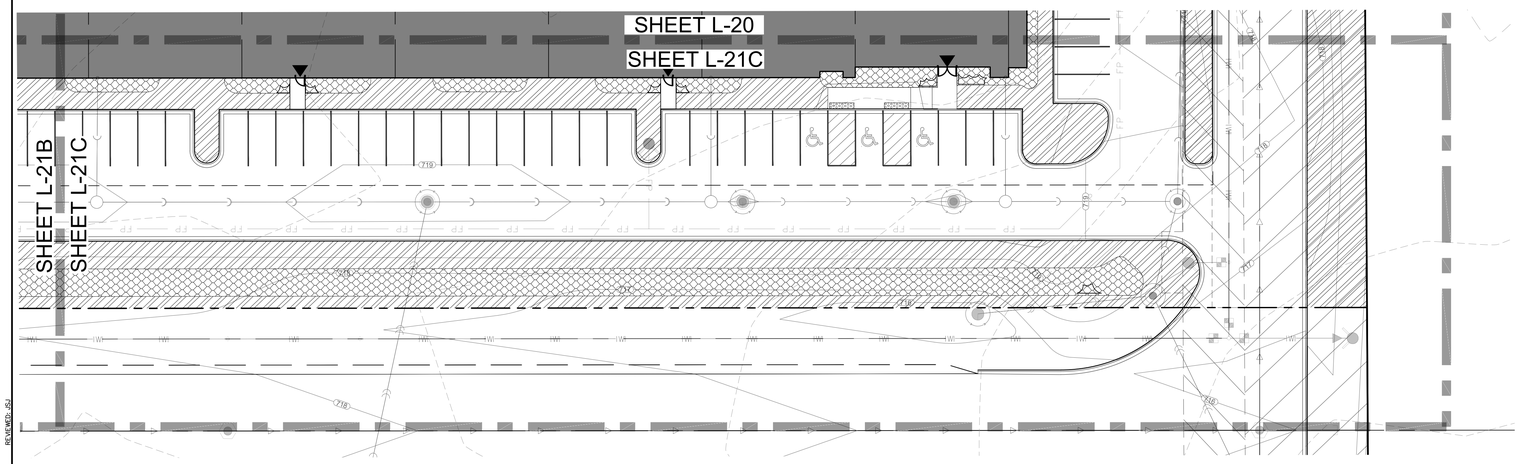

ENLARGEMENT L-21C

REFERENCE NOTES KEY

SYMBOL	DESCRIPTION	DETAIL
	SPRAY IRRIGATION ZONES	
	DRIP IRRIGATION AREA	

NORTH

GRAPHICAL SCALE (FEET)

0 1" = 20' 40'

www.pinnacle-engr.com

REVIEWED: JSJ
DESIGNED: DJB
DRAFTED: DJB

PLAN | DESIGN | DELIVER
www.pinnacle-engr.com

PINNACLE ENGINEERING GROUP
ENGINEERING | NATURAL RESOURCES | SURVEYING
WISCONSIN OFFICE:
20725 WATERTOWN ROAD, SUITE 100
BROOKFIELD, WI 53186
(262) 754-8888
CHICAGO | MILWAUKEE · NATIONWIDE

SOMERS BUSINESS PARK

SOMERS, WI

IRRIGATION ENLARGEMENT

REVISIONS

1	VILLAGE SUBMITTAL	05/22/26

PEG JOB No. 2360.00
PEG PM TEM
START DATE 05/26/22
SCALE 1"=20'

SHEET L-21 OF L-21

© COPYRIGHT 2021

IRRIGATION ENLARGEMENT

Z:\PROJECTS\2021\2360.00-WI\CAD\SHEETS\BLDG I\2360.00 BLDG I LANDSCAPE PLAN.DWG



SOMERS BUSINESS PARK

BURLINGTON ROAD
SOMERS, WISCONSIN

PROJECT DATA

APPLICABLE CODES:
INTERNATIONAL BUILDING CODE - 2015 AS MODIFIED BY THE WISCONSIN ENROLLED COMMERCIAL BUILDING CODE IN CHAPTERS SPS 362.

BUILDING CLASSIFICATION:
FACTORY-INDUSTRIAL:
F-1 (MODERATE HAZARD)
STORAGE:
S-1 (MODERATE HAZARD)

CONSTRUCTION CLASSIFICATION:
TYPE II-B - UNPROTECTED W/ AUTOMATIC SPRINKLER SYSTEM

BUILDING AREA:

BUILDING 1: 612,251 SF
BUILDING 2: 154,800 SF
BUILDING 3: 167,700 SF


GENERAL NOTES

1. DO NOT SCALE DRAWINGS.
2. CONTRACTOR SHALL FIELD VERIFY AND BECOME THOROUGHLY FAMILIAR WITH ALL CONDITIONS AND DIMENSIONS.
3. EACH CONTRACTOR SHALL REVIEW COMPLETE PLANS FOR RELATED WORK.
4. ALL WORK SHALL BE IN COMPLIANCE WITH STATE AND LOCAL CODES FOR RESPECTIVE TRADES.

SHEET INDEX

GENERAL
T1.0 TITLE SHEET
ARCHITECTURAL
A1.1 SITE PLAN
A3.1 BUILDING 1 FLOOR PLAN
A3.2 BUILDING 2 FLOOR PLAN
A4.1 BUILDING 1 ELEVATIONS
A4.2 BUILDING 1 ELEVATIONS
A4.3 BUILDING 2 ELEVATIONS

LOCATION MAP

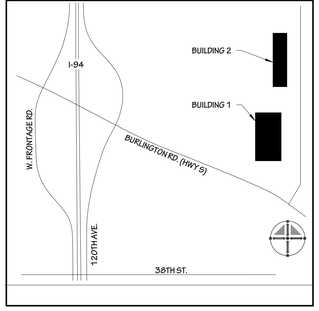

CLIENT:
STREAM INDUSTRIAL DEVELOPMENT SERVICES
226 N. MORGAN STREET, SUITE 500
CHICAGO, ILLINOIS 60607
PHONE: 773.355.9520
ATTN: JOE PODGE


ARCHITECT:
PARTNERS IN DESIGN ARCHITECTS
2610 LAKE COOK ROAD, SUITE 290
RIVERWOODS, ILLINOIS 60015
PHONE: 847.940.0300
ATTN: WERNER BRISSKE, AIA
OR ERIC ORTEGA

CIVIL ENGINEER:
PINNACLE ENGINEERING GROUP
15850 W. BLUEMOUND ROAD, SUITE 210
BROOKFIELD, WI 53005
PHONE: 262.754.8888
ATTN: TODD G. MUELLER, P.E.

PartnersinDesign ARCHITECTS

SOMERS BUSINESS PARK
PROJECT NUMBER: 980.22.017

SITE PLAN SUBMITTAL
ISSUE DATE: 07.15.26

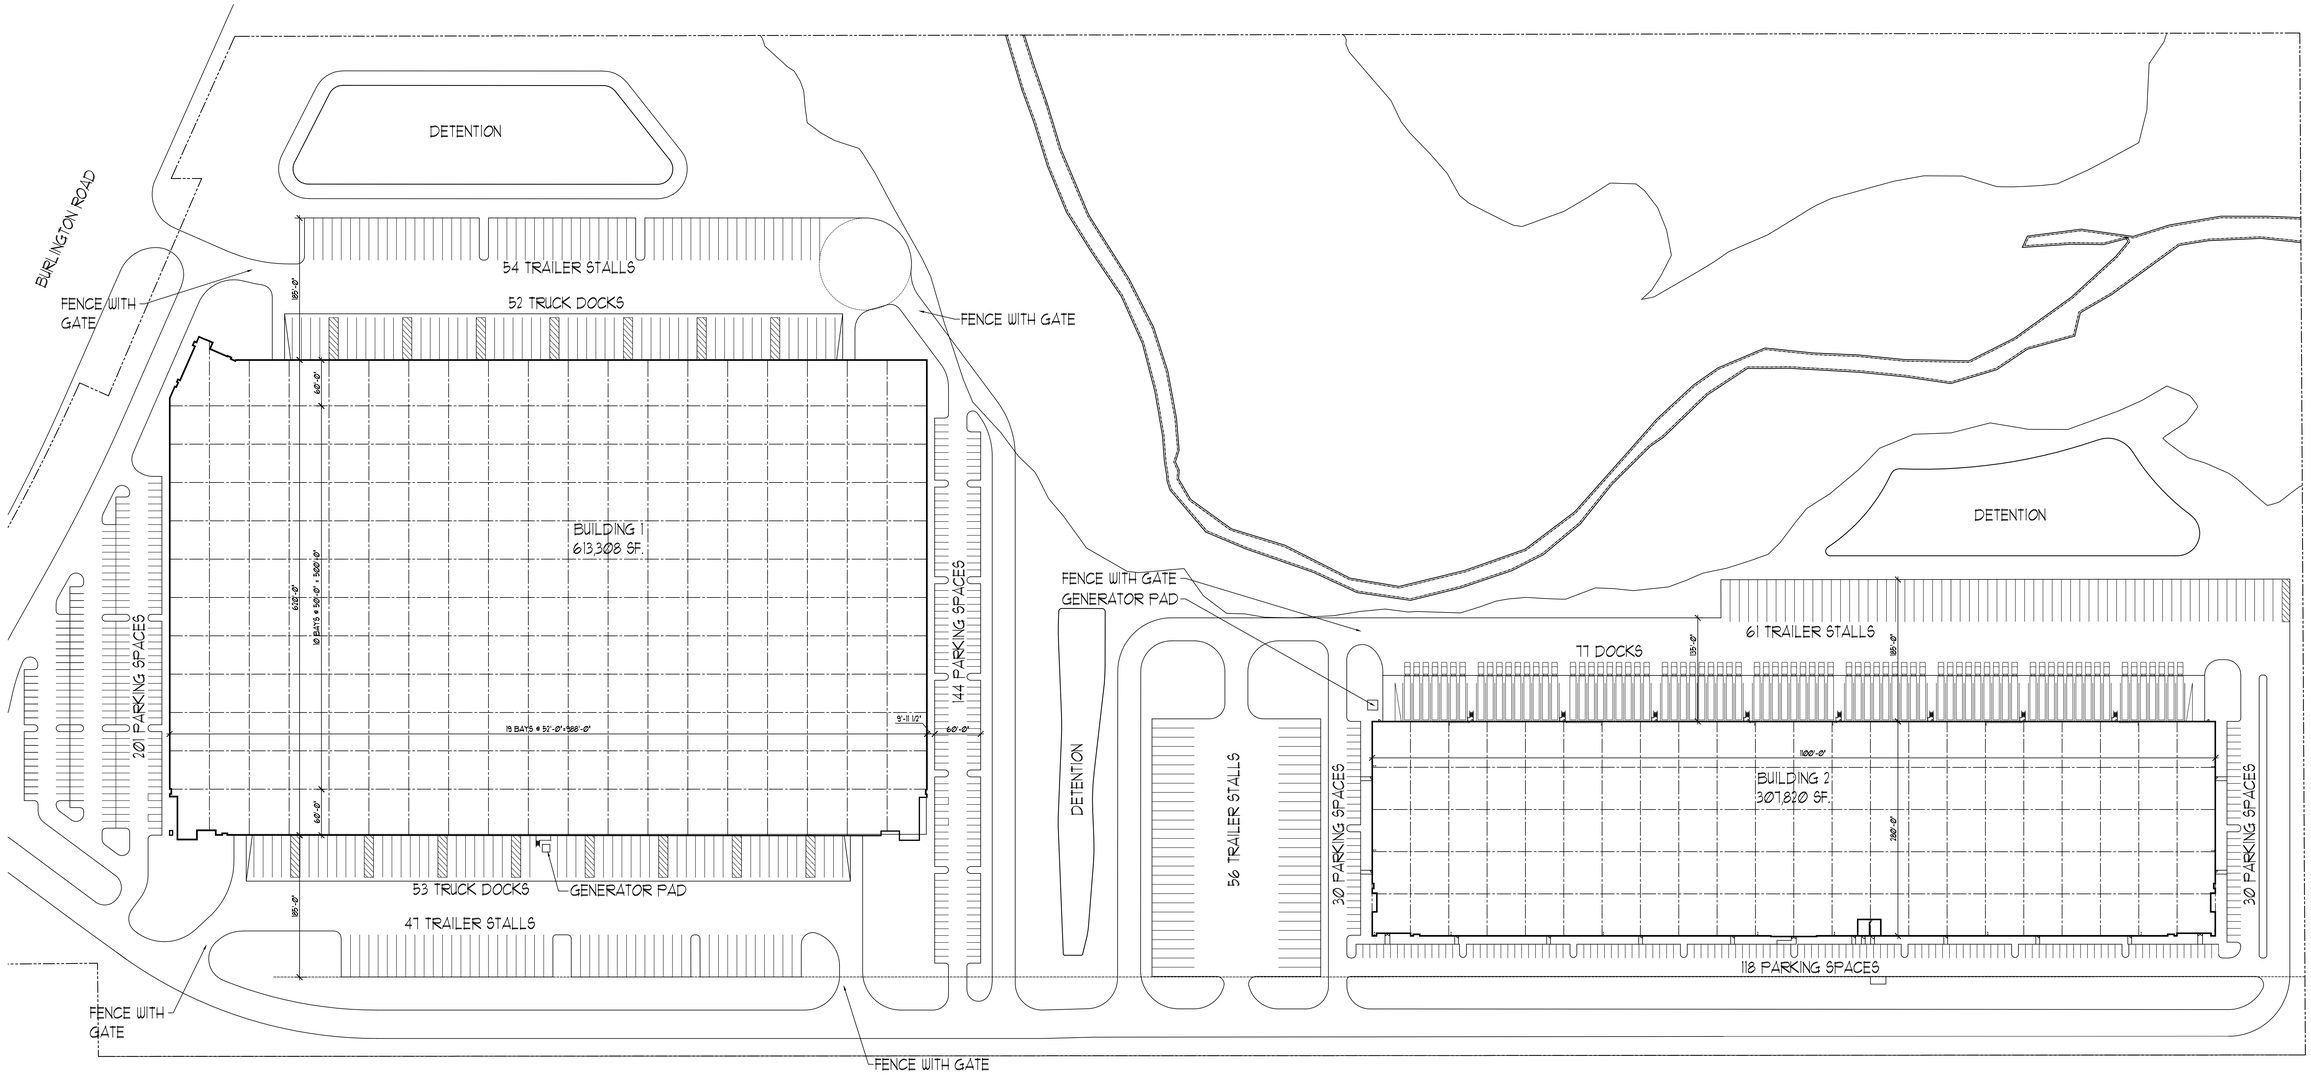

1 A1.1 OVERALL SITE PLAN
1" = 80'-0"

© 2026 Partners in Design Architects, Inc.

REVISIONS

SOMERS BUSINESS PARK
Burlington Road, Somers, WI


OVERALL SITE PLAN

2610 Lake Cook Road
Suite 280
Riverwoods, IL 60015
Ph.: (847) 940-0300
www.pidarchitects.com

Partners in Design
ARCHITECTS



PROJECT NO.: 3802.2017
DRAWN BY: EEO
CHECKED BY: WHB
DATE: 07.15.26
SHEET NO.: A1.1

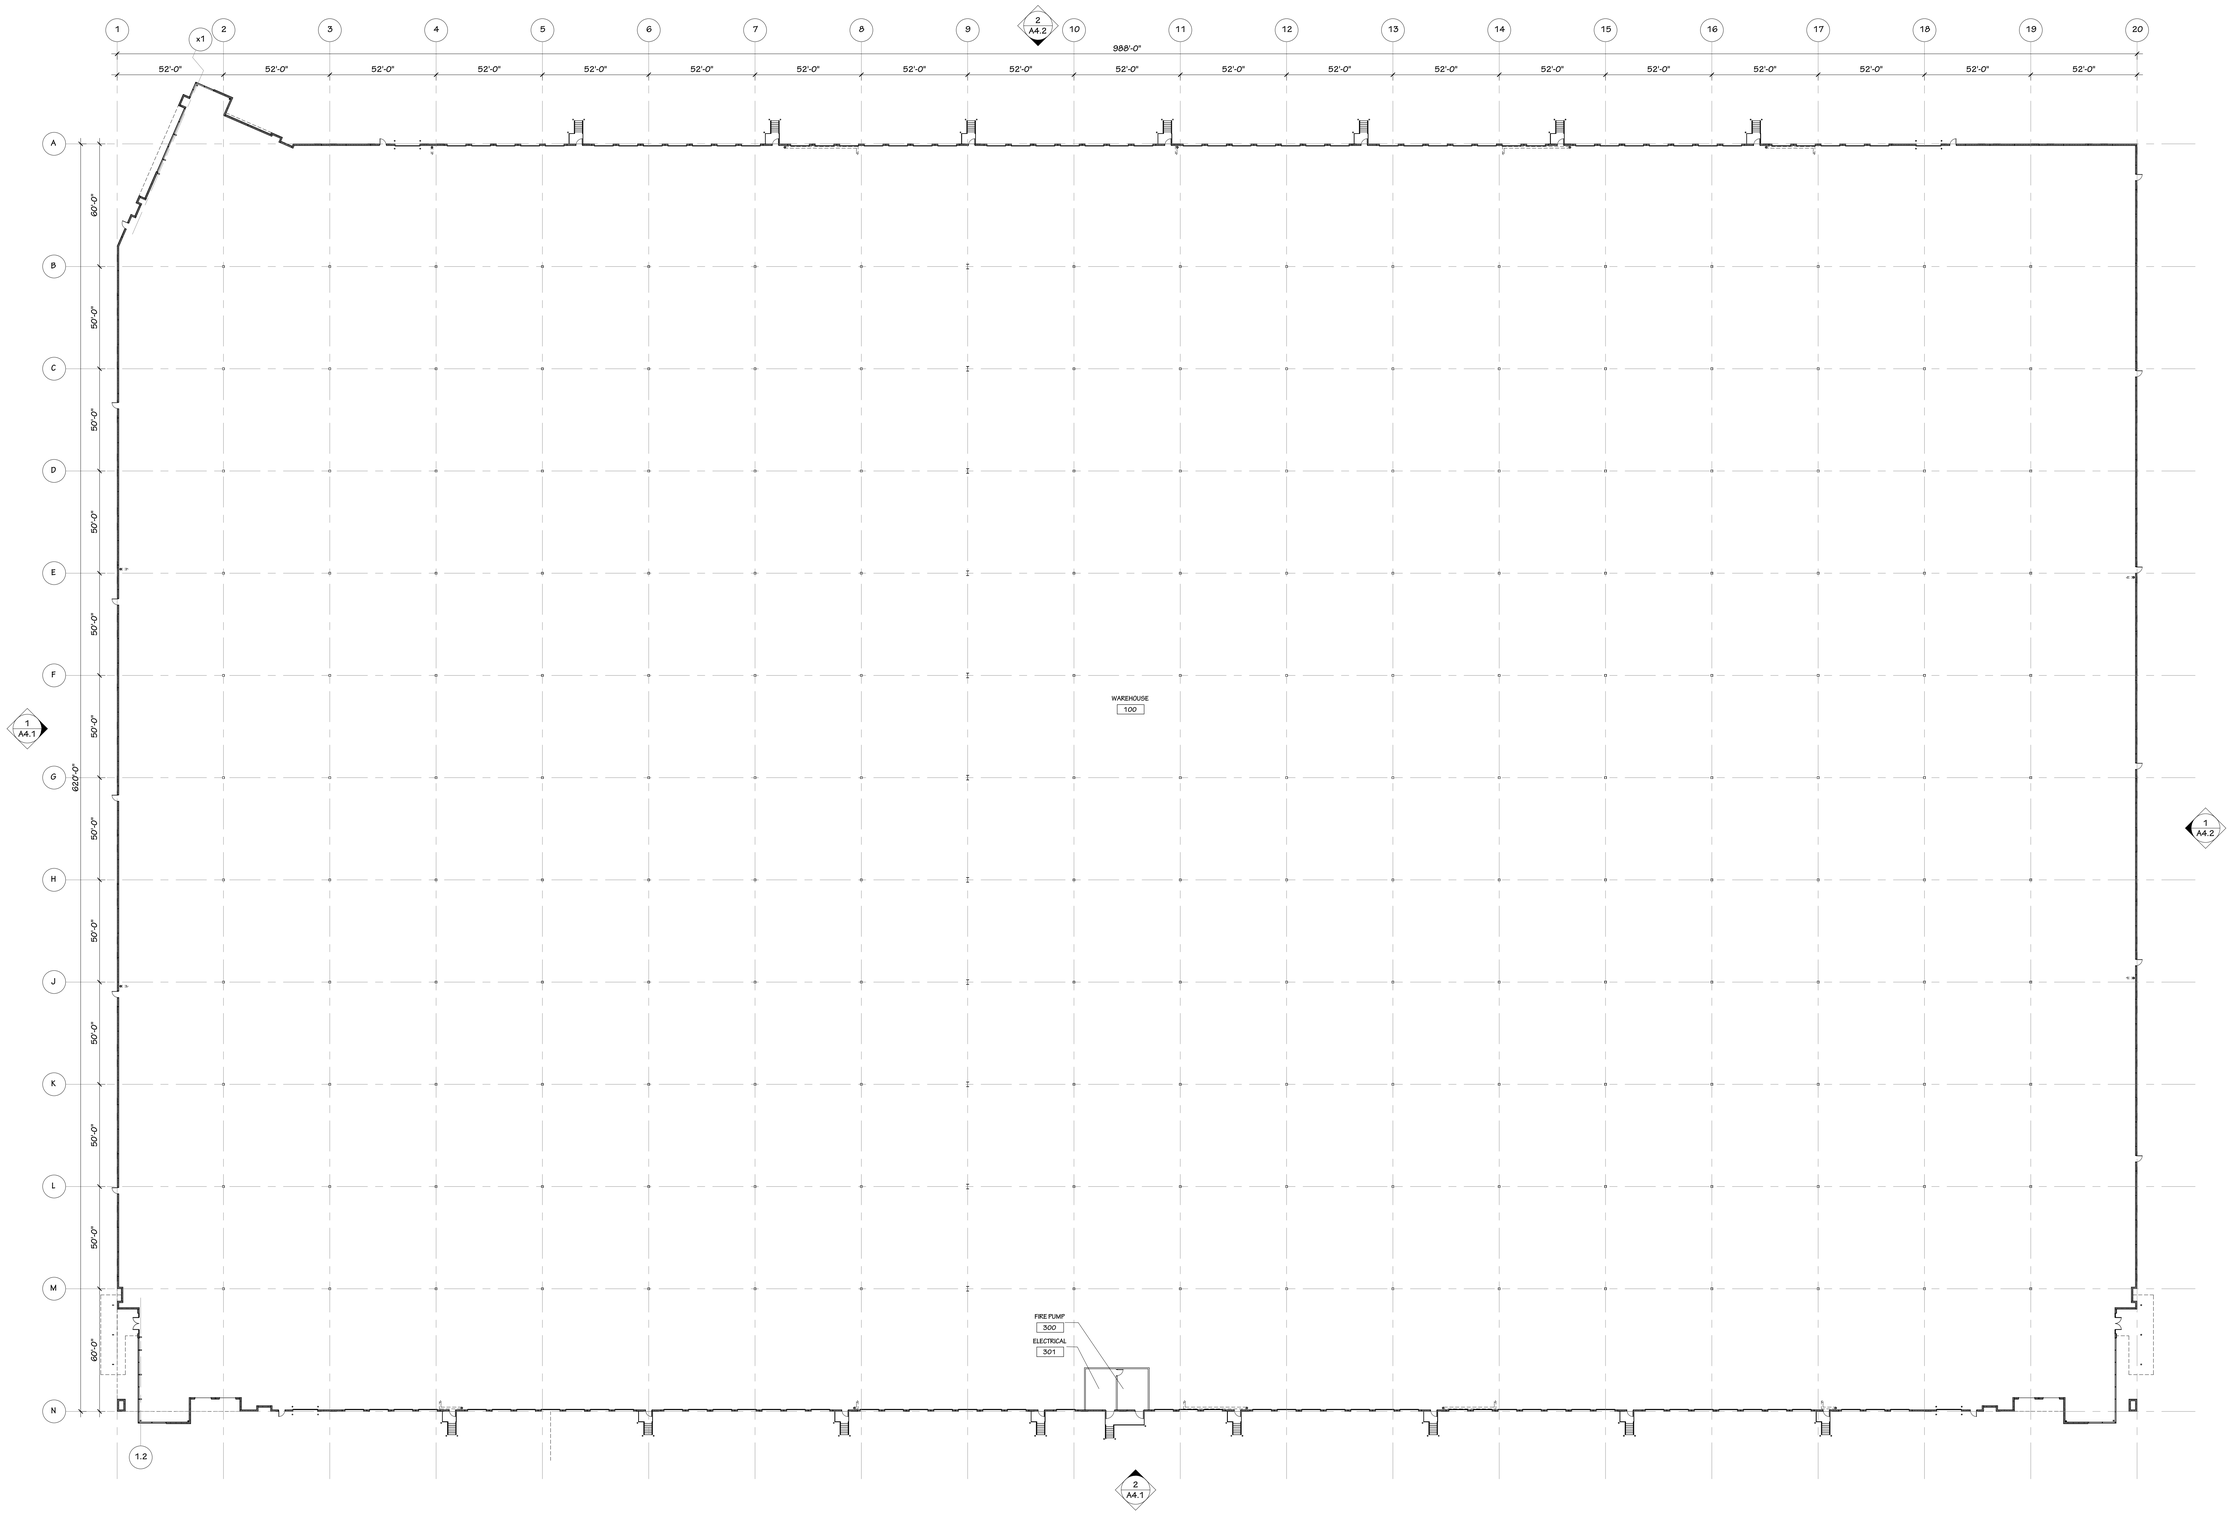

1 A3.1 OVERALL FLOOR PLAN

1" = 30'-0"

© 2022 Partners in Design Architects, Inc.

REVISIONS

SOMERS BUSINESS PARK

Somers, Wisconsin

BUILDING 1 FLOOR PLAN

2610 Lake Cook Road
Suite 280
Riverwoods, IL 60015
Ph.: (847)940-0300

Partners in Design ARCHITECTS




PROJECT NO.: 980.22.017

DRAWN BY: EEO

CHECKED BY: WHB

DATE: 07.15.26

SHEET NO.: A3.1

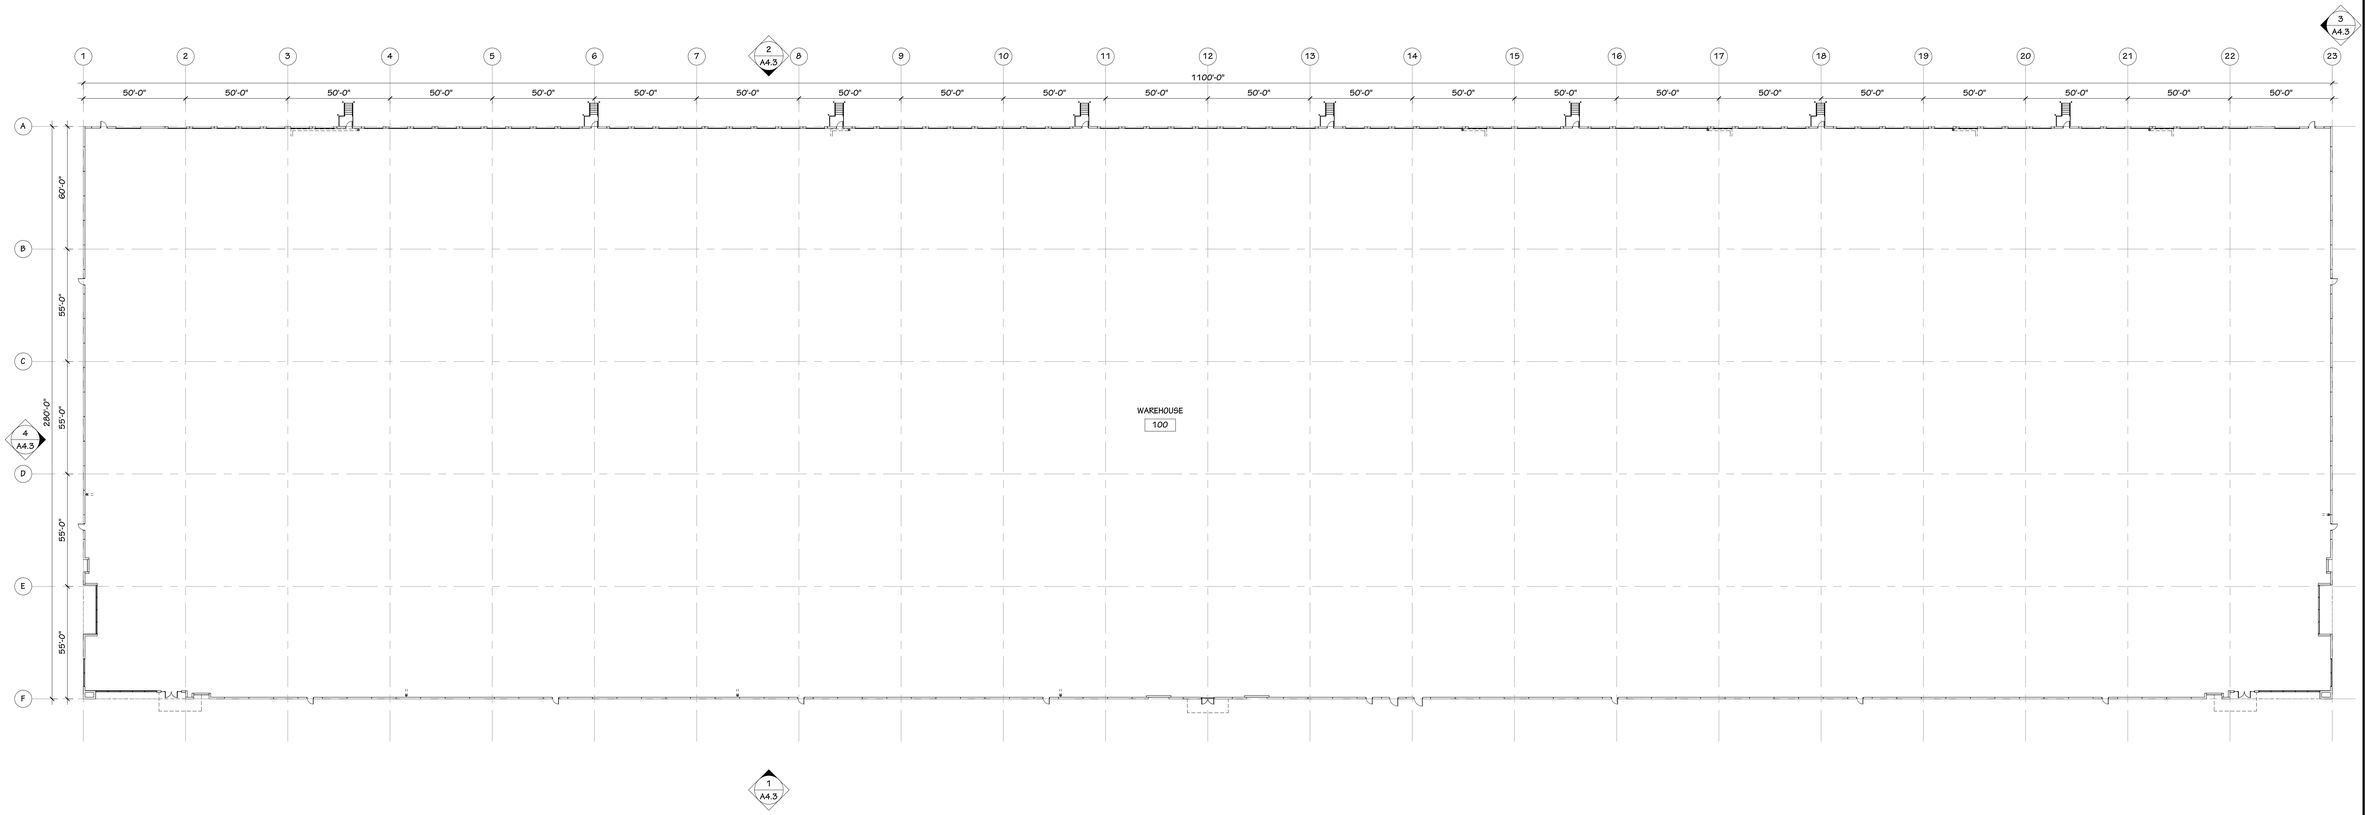

1 A3.2 OVERALL FLOOR PLAN

1" = 30'-0"

© 2022 Partners in Design Architects, Inc.

REVISIONS:

SOMERS BUSINESS PARK
Somers, Wisconsin

BUILDING 2 FLOOR PLAN

2610 Lake Cook Road
Suite 280
Riverwoods, IL 60015
Ph.: (847)940-0300

Partners in Design ARCHITECTS


PROJECT NO.: 980.22.017

DRAWN BY: EEO

CHECKED BY: WHB


DATE: 07.15.26


SHEET NO.: A3.2

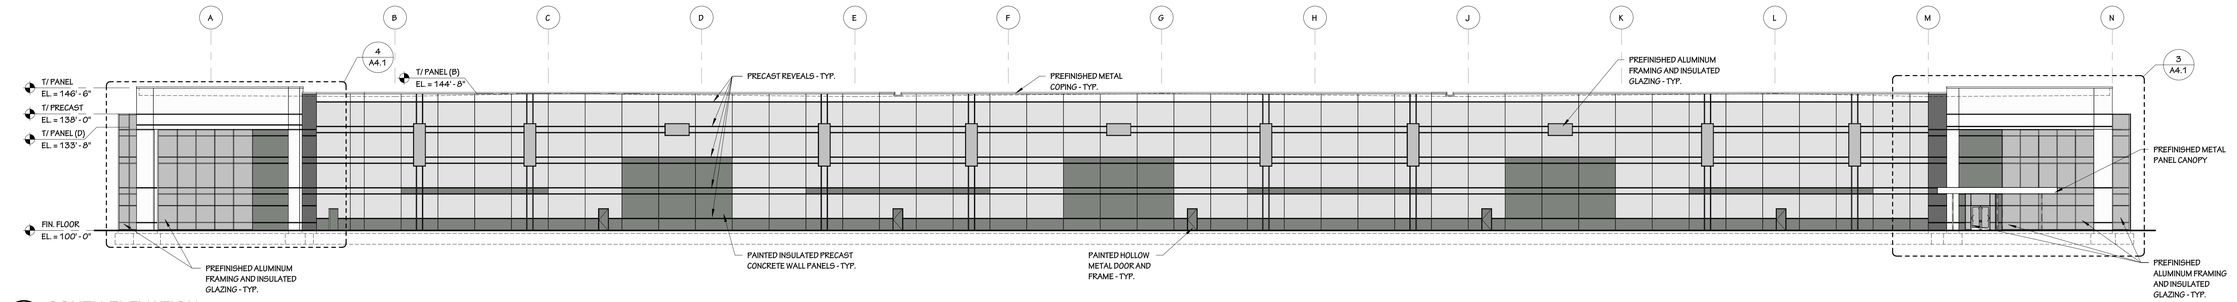

1 A4.1 **SOUTH ELEVATION**


1" = 20'-0"

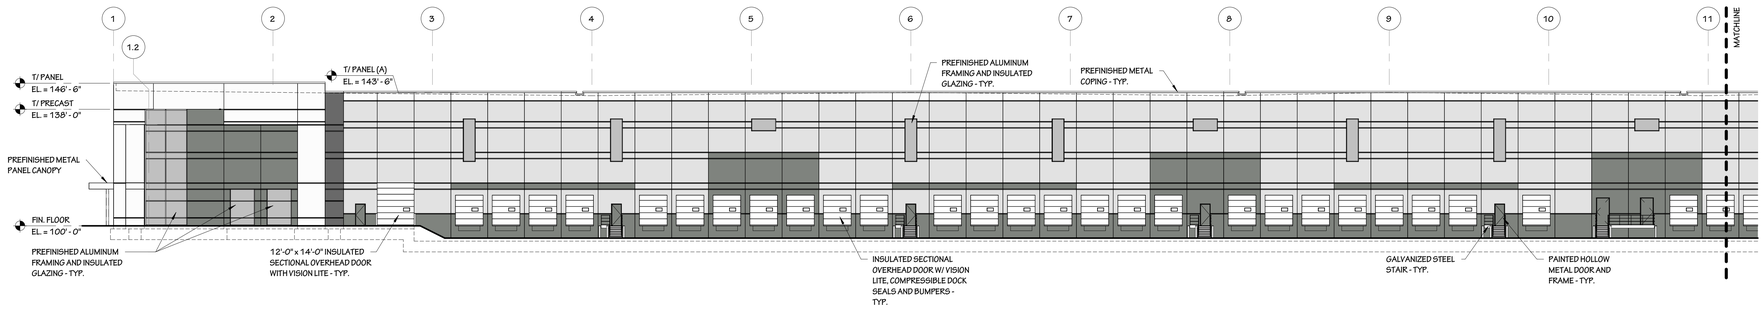

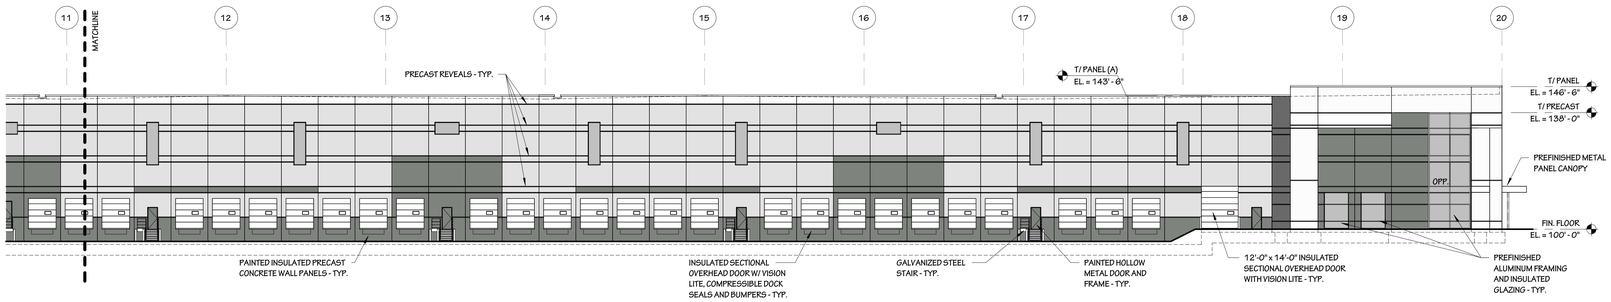


2 A4.1 **EAST ELEVATION**

1" = 20'-0"

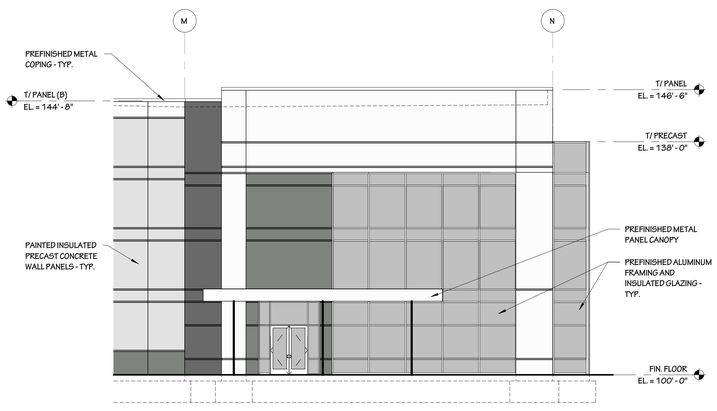

3 A4.1 **ENLARGED ELEVATION**

1" = 10'-0"

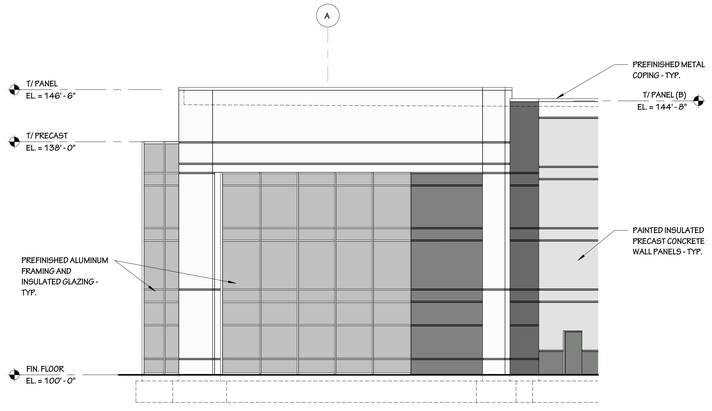

4 A4.1 **ENLARGED ELEVATION**

1" = 10'-0"

COLOR LEGEND:

- FIELD COLOR 1: SHERWIN WILLIAMS SW 6252 ICE CUBE
- FIELD COLOR 2: SHERWIN WILLIAMS SW 6254 LAZY GRAY
- FIELD COLOR 3: SHERWIN WILLIAMS SW 9162 AFRICAN GRAY
- ACCENT COLOR 4: SHERWIN WILLIAMS SW 7075 WEB GRAY

*COLORS ON ELEVATIONS ARE REPRESENTATIVE OF LIGHTS AND DARKS ONLY.

REVISIONS:

SOMERS BUSINESS PARK
Somers, Wisconsin

BUILDING 1 ELEVATIONS

2610 Lake Cook Road
Suite 280
Riverwoods, IL 60015
Ph.: (847)940-0300

Partners in Design ARCHITECTS




PROJECT NO.: 980.22.017

DRAWN BY: EEO | CHECKED BY: WHB

DATE: 07.15.26


SHEET NO.: A4.1


© 2022 Partners in Design Architects, Inc.

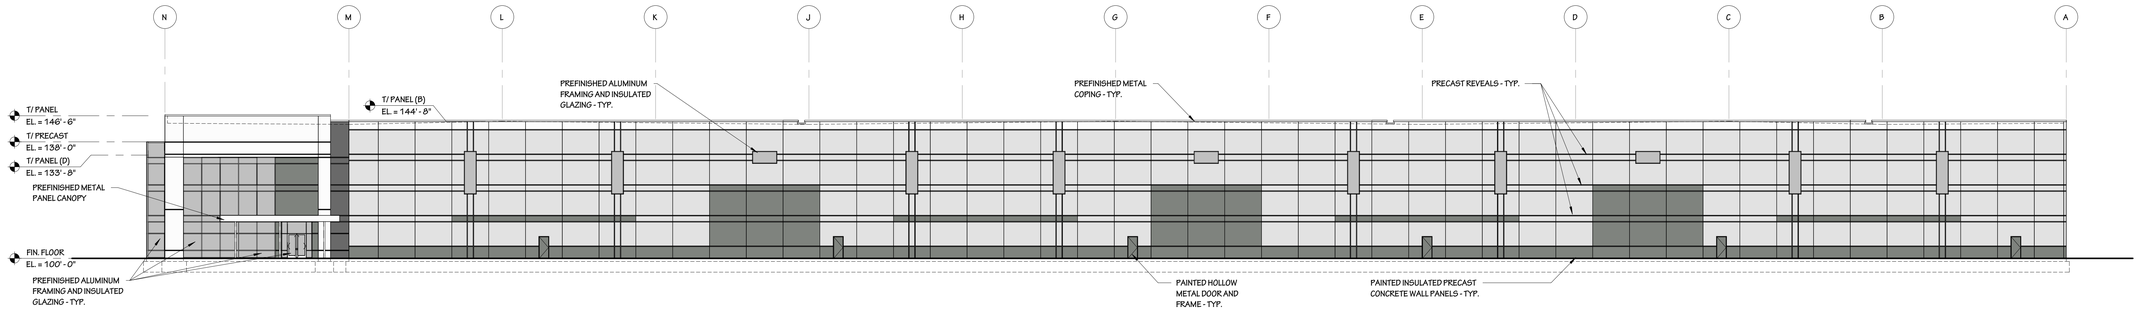

1 A4.2 NORTH ELEVATION


1" = 20'-0"

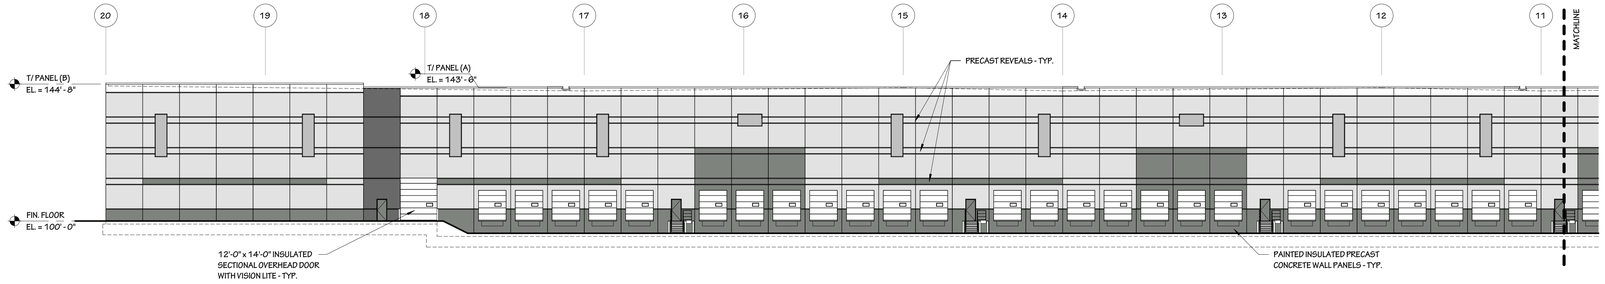

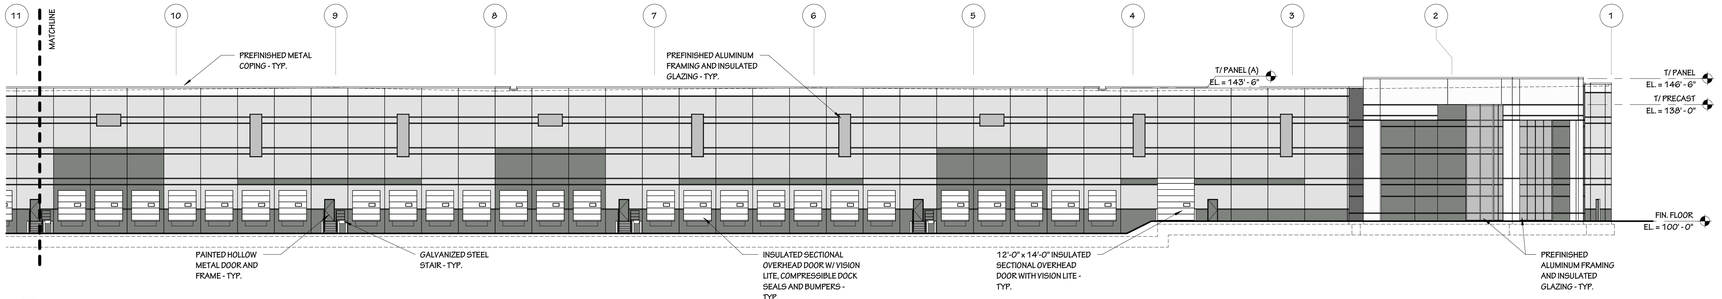


2 A4.2 WEST ELEVATION

1" = 20'-0"

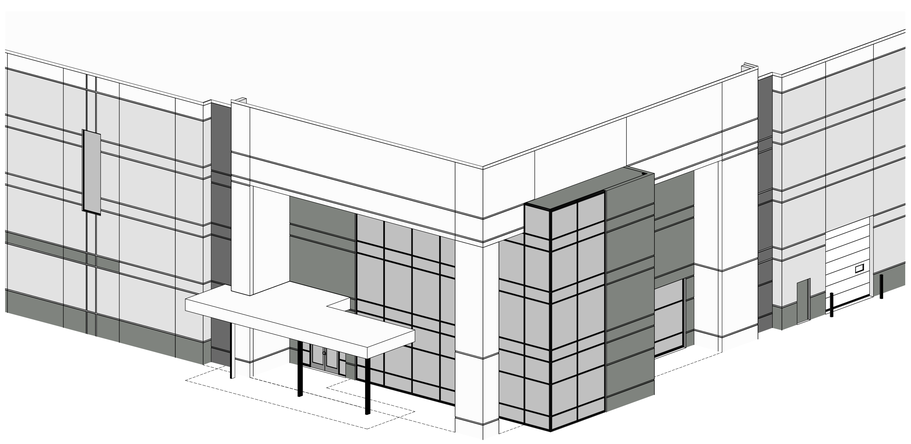

3 A4.2 SOUTHEAST CORNER

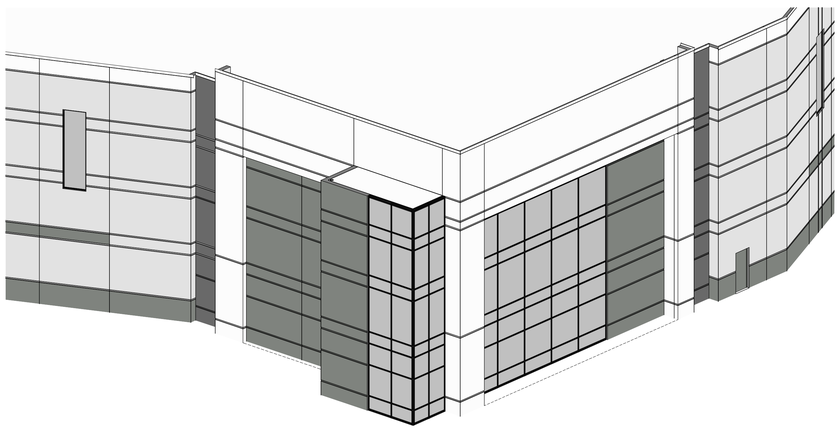

4 A4.2 SOUTHWEST CORNER

© 2022 Partners in Design Architects, Inc.

REVISIONS:


SOMERS BUSINESS PARK
Somers, Wisconsin

BUILDING 1 ELEVATIONS


2610 Lake Cook Road
Suite 280
Riverwoods, IL 60015
Ph.: (847)940-0300

Partners in Design ARCHITECTS


PROJECT NO.: 960.22.017
DRAWN BY: EAW
CHECKED BY: WHB
DATE: 07.15.26
SHEET NO.: A4.2

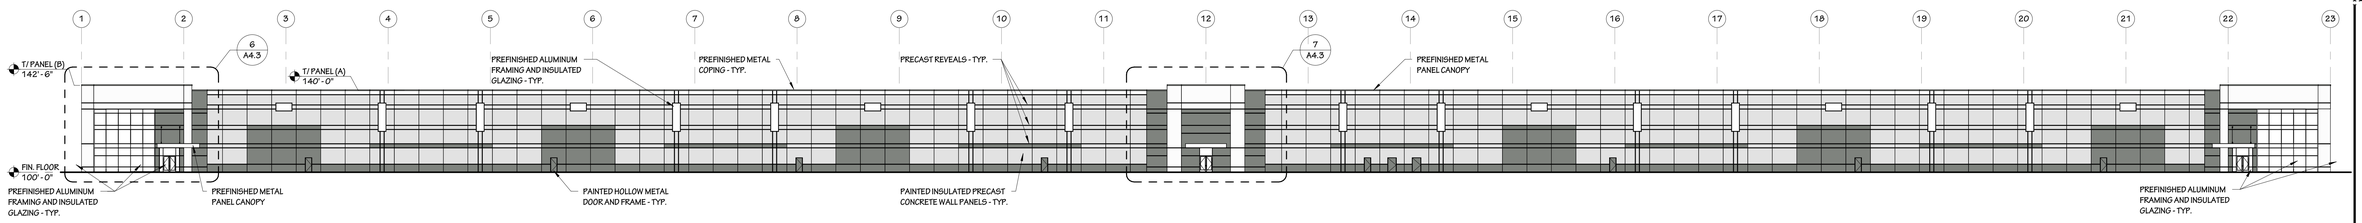


1 A4.3 EAST ELEVATION
1" = 30'-0"

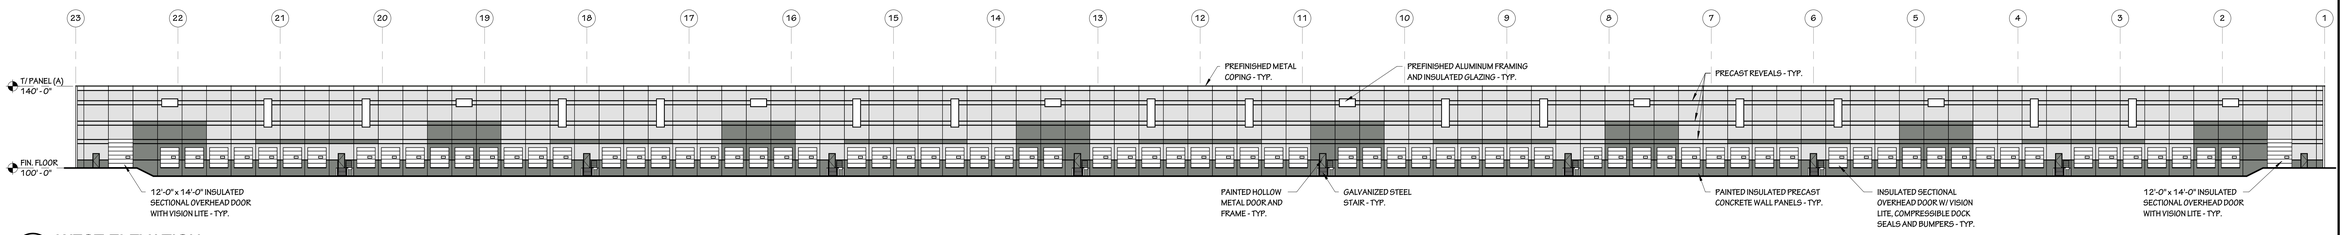

2 A4.3 WEST ELEVATION
1" = 30'-0"

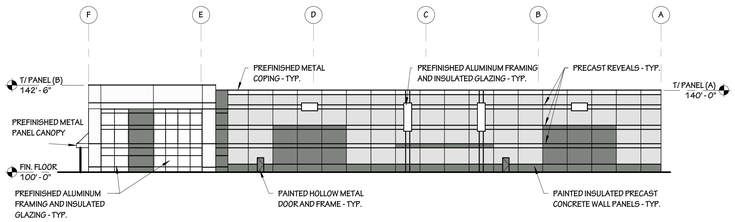

3 A4.3 NORTH ELEVATION
1" = 30'-0"

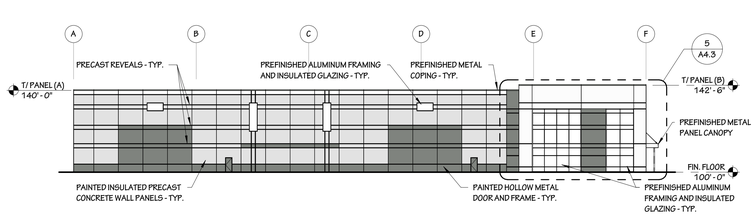


4 A4.3 SOUTH ELEVATION
1" = 30'-0"


COLOR LEGEND:

- FIELD COLOR 1: SHERWIN WILLIAMS T.B.D.
- ACCENT AND METAL COPING COLOR 2: SHERWIN WILLIAMS T.B.D.
- ACCENT COLOR 3: SHERWIN WILLIAMS T.B.D.


*COLORS ON ELEVATIONS ARE REPRESENTATIVE OF LIGHTS AND DARKS ONLY.

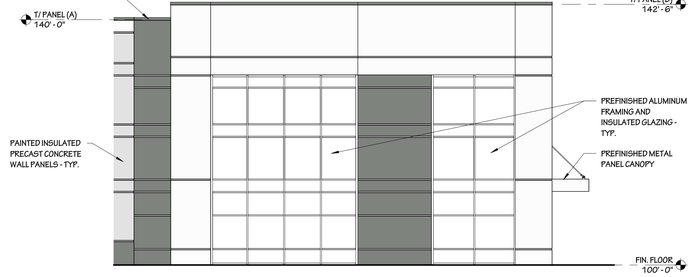


5 A4.3 ENLARGED ELEVATION
1" = 10'-0"

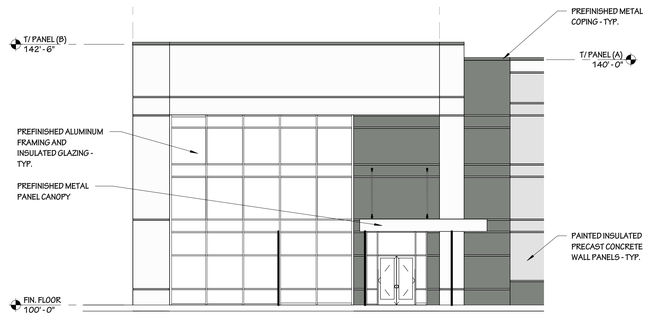

6 A4.3 ENLARGED ELEVATION
1" = 10'-0"

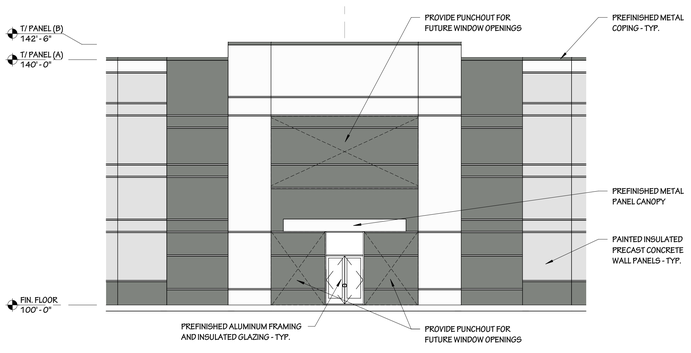

7 A4.3 ENLARGED ELEVATION
1" = 10'-0"

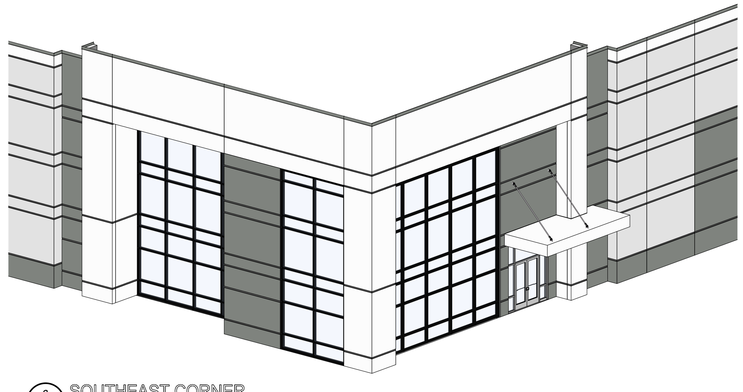

8 A4.3 SOUTHEAST CORNER

© 2022 Partners in Design Architects, Inc.

REVISIONS

SOMERS BUSINESS PARK
Somers, Wisconsin
BUILDING 2 ELEVATIONS

2610 Lake Cook Road
Suite 280
Riverwoods, IL 60015
Ph.: (847)940-0300

Partners in Design ARCHITECTS

PROJECT NO.: 980.22.017
DRAWN BY: EEO
CHECKED BY: WHB
DATE: 07.15.26
SHEET NO.: A4.3

NOTES:


- Customers are responsible for confirming mounting heights, fixture suspension types/ lengths, color temperature, CRI, linear fixture lengths, pole lengths, and bollard heights/ lengths prior to ordering.
- Mounting height (MH) is measured from the bottom of the fixture to the floor.
- This Lighting layout assumes the following unless values are specified and must be confirmed by the customer prior to ordering.
  - Room reflectance of 80, 50, 20 for standard ceilings and 50, 50, 20 for exposed ceilings
  - Wall sconces are mounted at 7' for calculation purposes. Customer must confirm desired mounting height before rough in.

Luminaire Schedule

Qty	Label	Arrangement	LLF	MFR	Description	Lum. Watts	Total Watts	Lum. Lumens
457	H1	Single	0.900	LITHONIA	CPHB 36000LM ISEF GCL MO MVOLT GZ10 50K 80CRI DWH NLTAIR2 RLS0R8	235.31	107536.669	36542

Calculation Summary

Label	CalcType	Units	Avg	Max	Min	Avg/Min	Max/Min
BUILDING A_Workplane	Illuminance	Fc	25.17	29.0	10.2	2.47	2.84

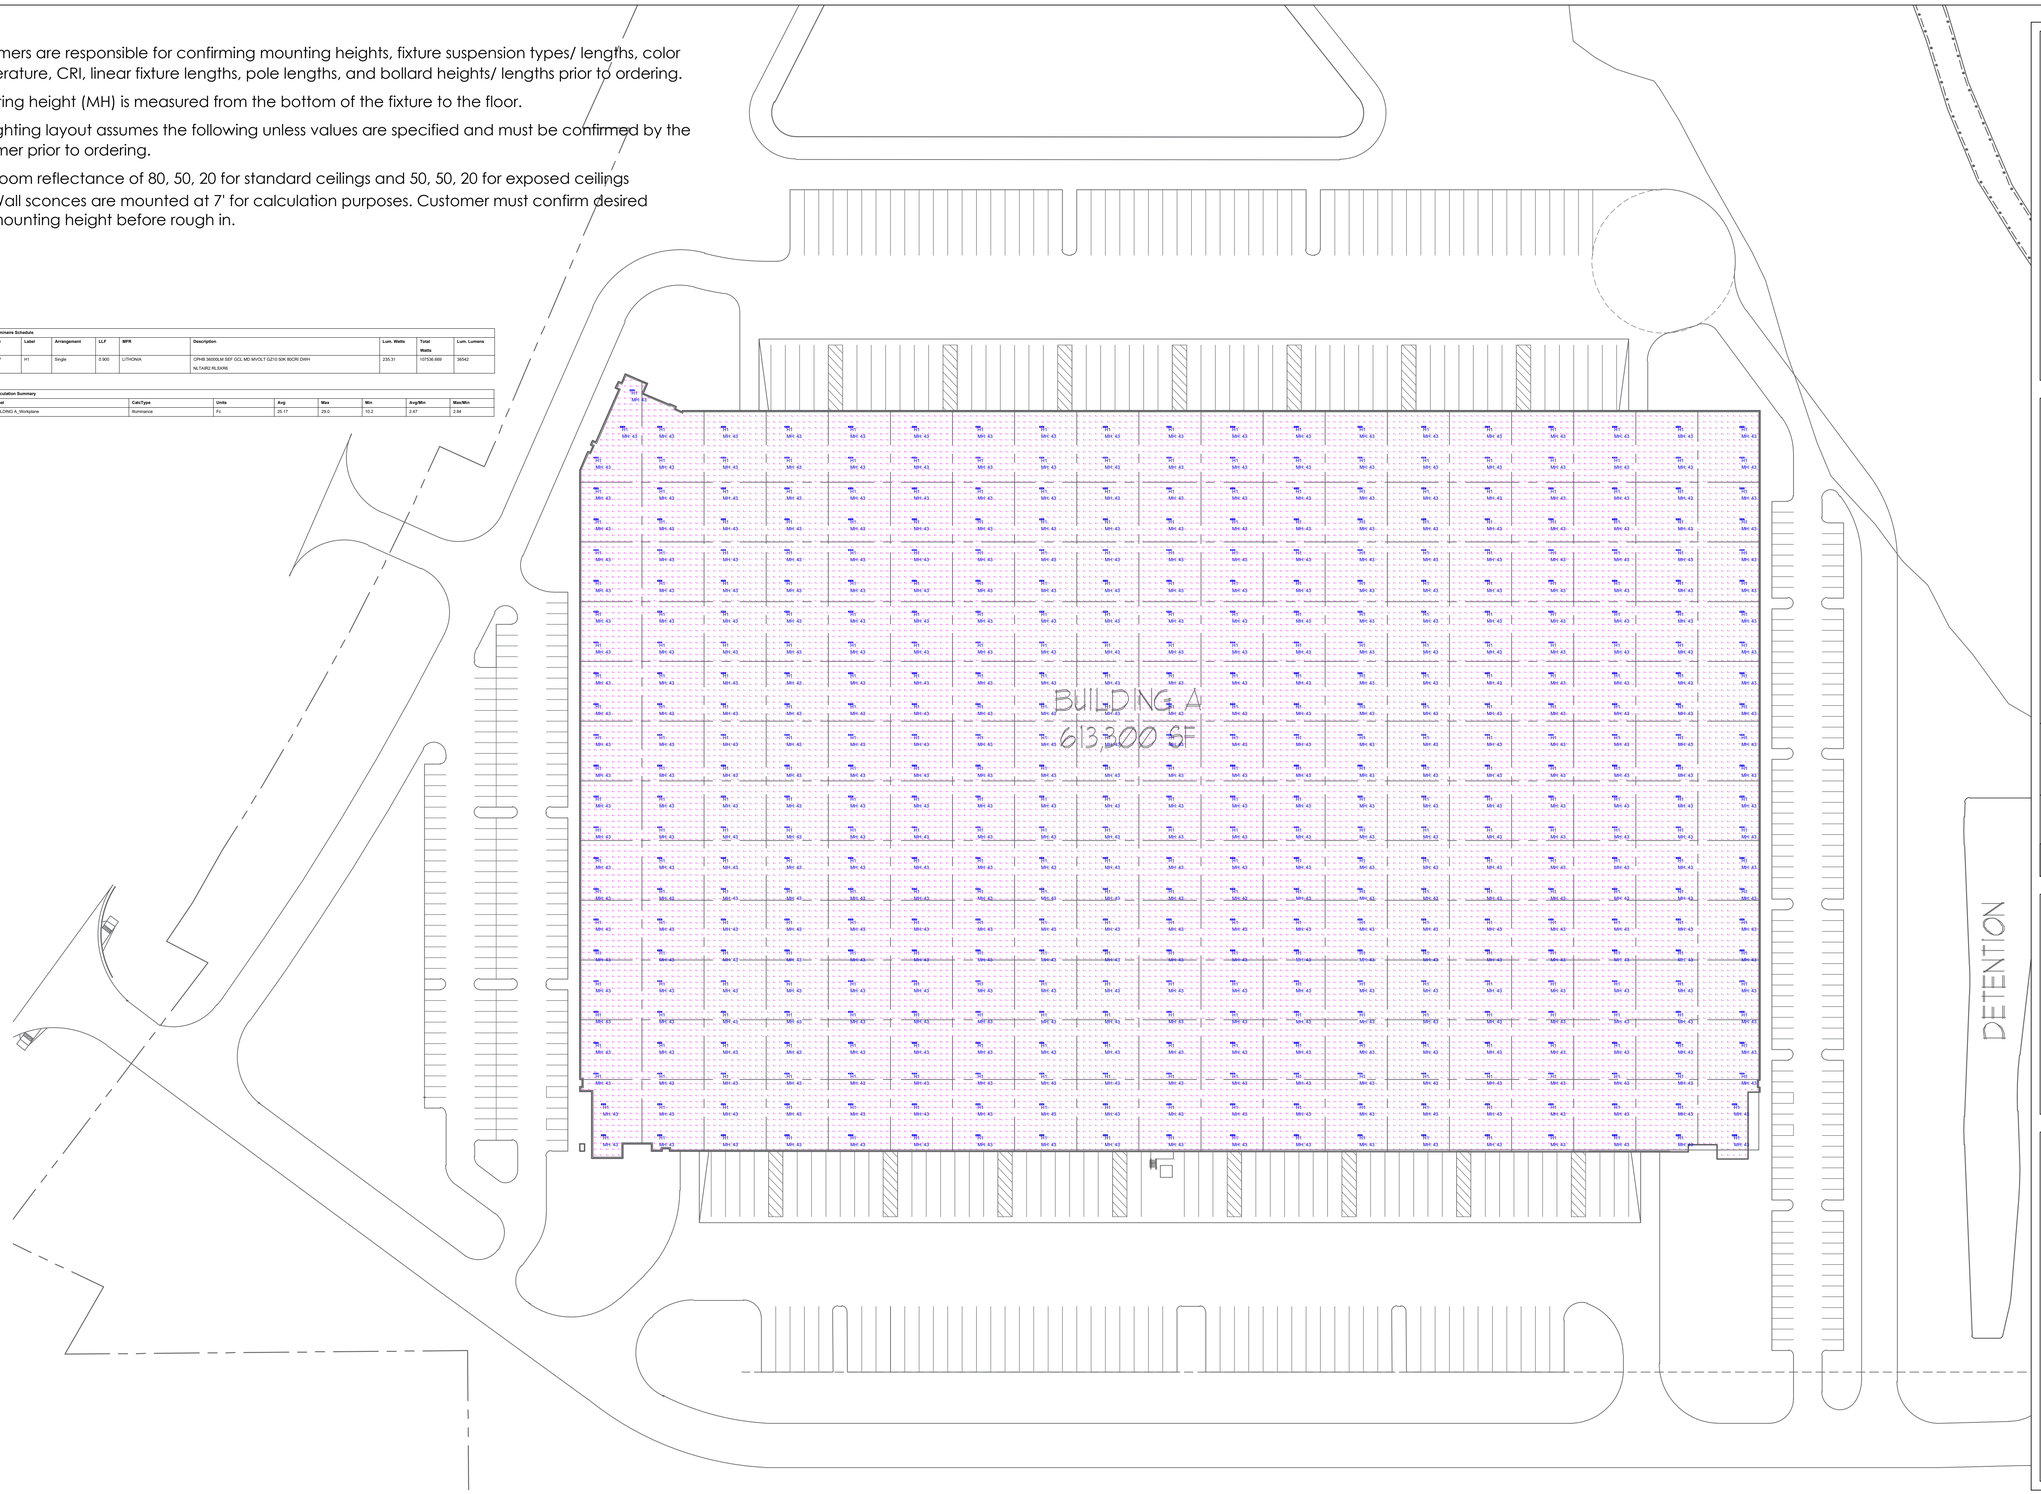

ENTERPRISE
Lighting & Control

#	DATE	COMMENTS

REVISIONS

DRAWN BY : AD

DATE : JAN 29, 2026

SCALE : 1" = 60'- 0"

SOMERS BUISNESS PARK

NOTES:


- Customers are responsible for confirming mounting heights, fixture suspension types/ lengths, color temperature, CRI, linear fixture lengths, pole lengths, and bollard heights/ lengths prior to ordering.
- Mounting height (MH) is measured from the bottom of the fixture to the floor.
- This Lighting layout assumes the following unless values are specified and must be confirmed by the customer prior to ordering.
  - Room reflectance of 80, 50, 20 for standard ceilings and 50, 50, 20 for exposed ceilings
  - Wall sconces are mounted at 7' for calculation purposes. Customer must confirm desired mounting height before rough in.

Luminaire Schedule

Qty	Label	Arrangement	LLF	MFR	Description	Lum. Watts	Total Watts	Lum. Lumens
14	OD4W	Single	1.000	LITHONIA	RSX2 LED P5 xwA R4- WBA	213.48	2988.72	28893
15	OD5	Back-Back	1.000	LITHONIA	RSX2 LED P5 xwA R4- 27 FT POLE 3 FT BASE	213.48	6404.4	29377
6	OD6	Single	1.000	LITHONIA	RSX2 LED P5 xwA R4- 27 FT POLE 3 FT BASE	213.48	1280.88	28893
2	OC4	Single	1.000	LITHONIA	RSX2 LED P3 xwA R4- 27 FT POLE 3 FT BASE	149.98	299.96	22021
8	OC3	Single	1.000	LITHONIA	RSX2 LED P3 xwA R3- 27 FT POLE 3 FT BASE	149.98	1199.84	21736

Calculation Summary

Label	CalcType	Units	Avg	Max	Min	Avg/Min	Max/Min
SITE	Illuminance	Fc	1.16	7.20	0.00	N.A.	N.A.
PARKING AREA 1	Illuminance	Fc	2.30	3.8	1.0	2.30	3.80
PARKING AREA 2	Illuminance	Fc	2.92	4.0	1.3	2.00	3.08
TRUCK AREA 1	Illuminance	Fc	2.06	7.2	0.8	2.58	9.00
TRUCK AREA 2	Illuminance	Fc	1.88	7.1	0.4	4.70	17.75

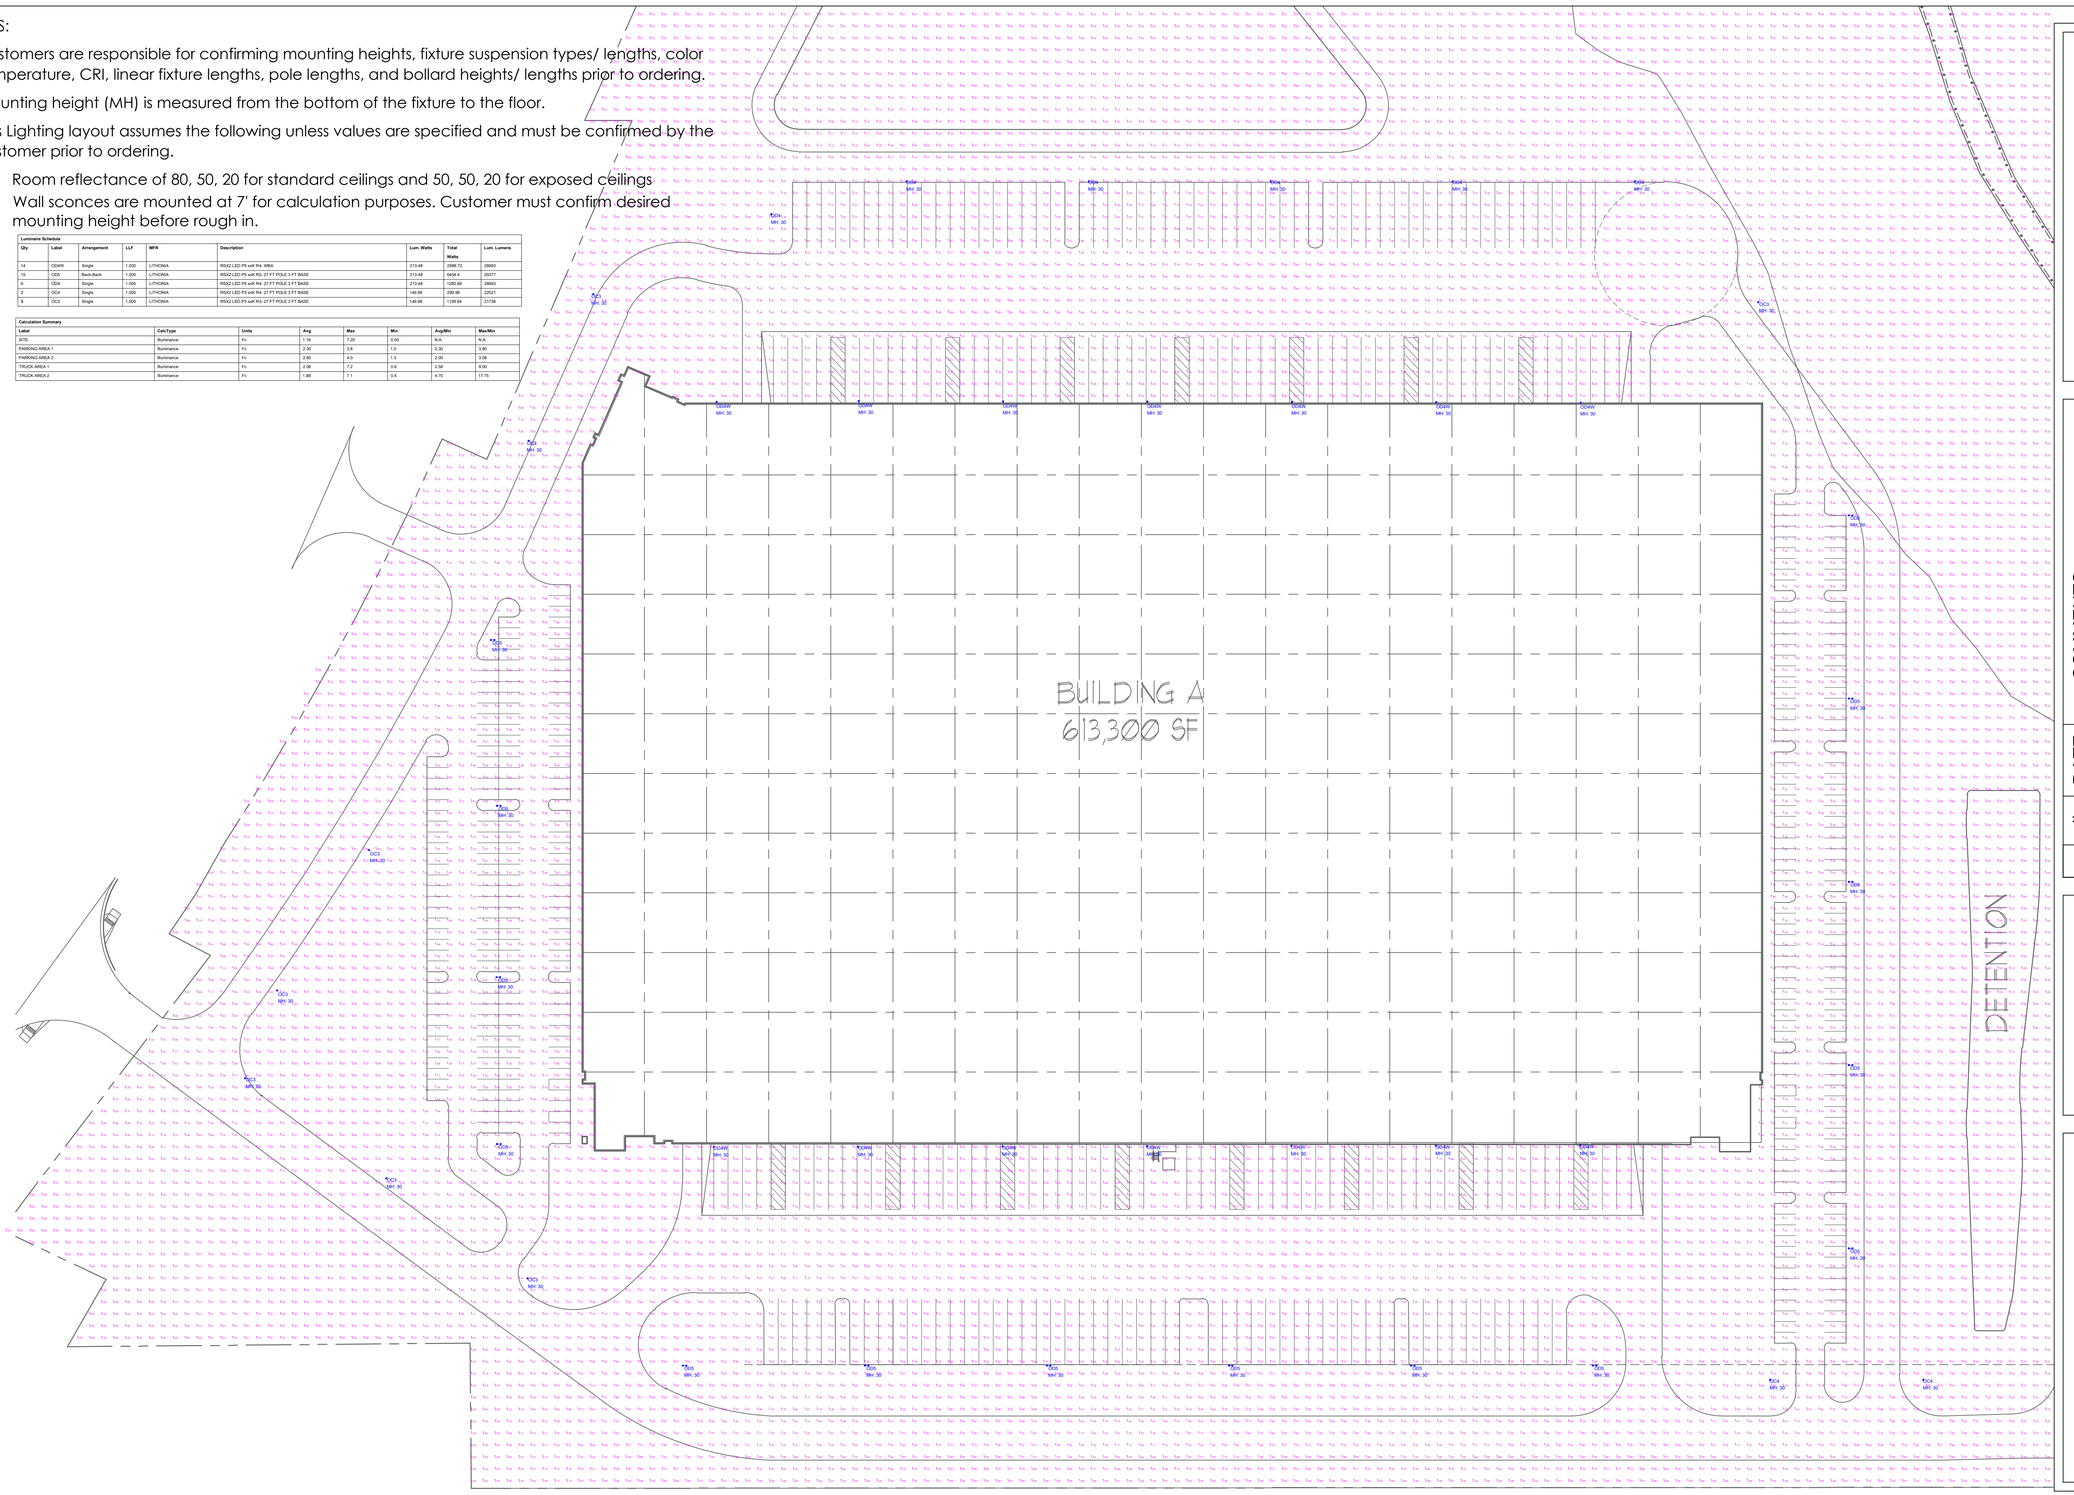

ENTERPRISE
Lighting & Control

#	DATE	COMMENTS

REVISIONS

DRAWN BY : AD


DATE : JAN 29, 2026

SCALE : 1" = 60'- 0"

SOMERS BUISNESS PARK

NOTES:

- Customers are responsible for confirming mounting heights, fixture suspension types/ lengths, color temperature, CRI, linear fixture lengths, pole lengths, and bollard heights/ lengths prior to ordering.
- Mounting height (MH) is measured from the bottom of the fixture to the floor.
- This Lighting layout assumes the following unless values are specified and must be confirmed by the customer prior to ordering.
  - Room reflectance of 80, 50, 20 for standard ceilings and 50, 50, 20 for exposed ceilings
  - Wall sconces are mounted at 7' for calculation purposes. Customer must confirm desired mounting height before rough in.

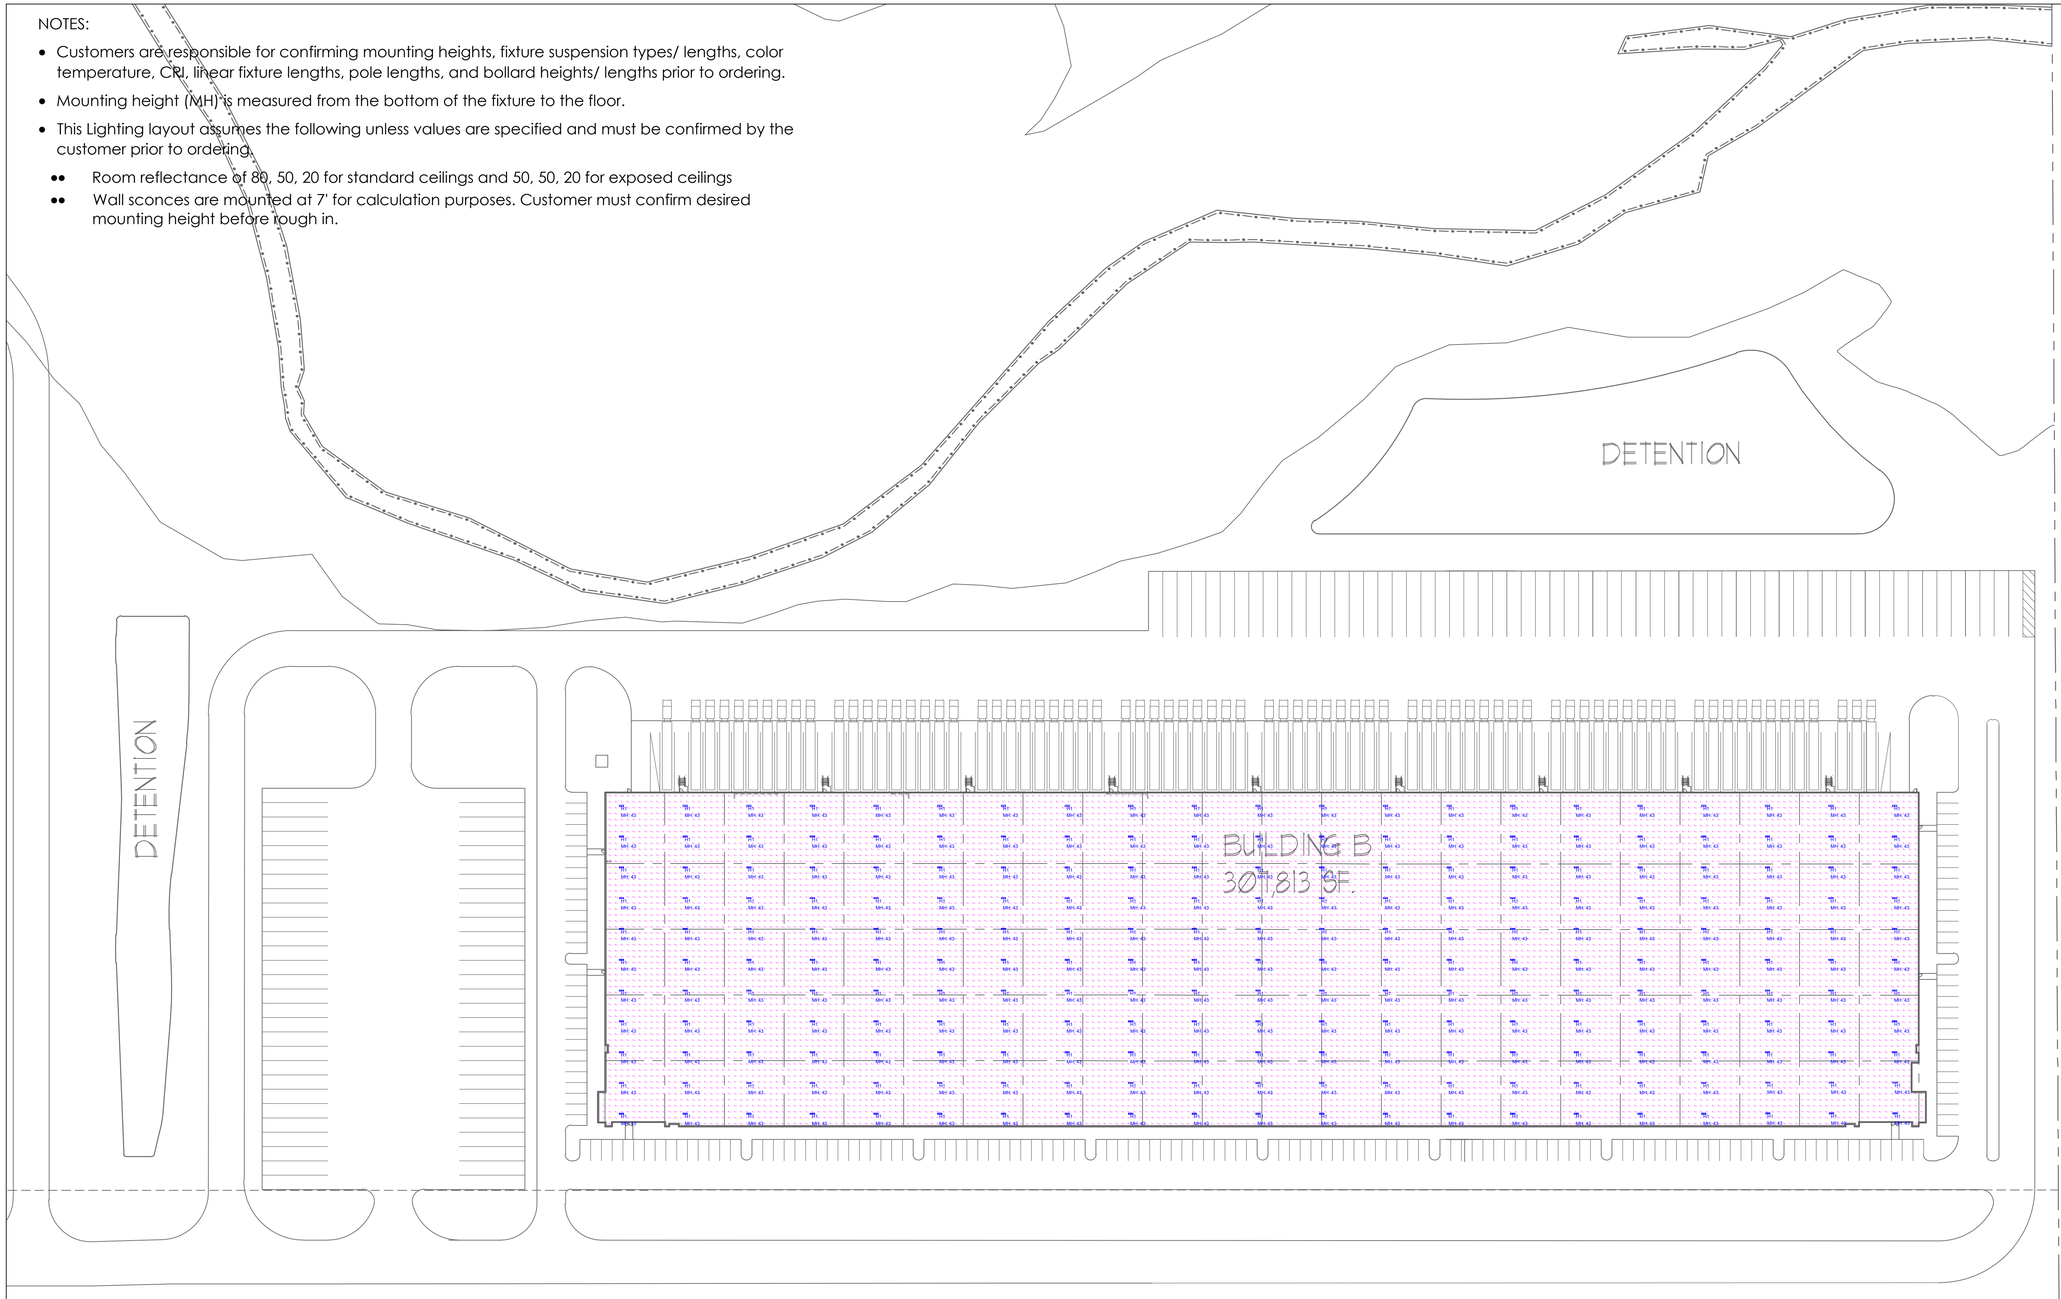

Luminaire Schedule

Qty	Label	Arrangement	LLF	MFR	Description	Lum. Watts	Total Watts	Lum. Lumens
231	H1	Single	0.900	LITHONIA	CPHB 36000LM SEF DCL MO MVOLT GZ10 50K 80CRI DWH NLTAIR2 RLSXR6	235.31	54356.609	36542

Calculation Summary

Label	CalcType	Units	Avg	Max	Min	Avg/Min	Max/Min
BUILDING B_Workplane	Illuminance	Fc	24.48	28.1	4.8	5.10	5.85

ENTERPRISE Lighting & Control

#	DATE	COMMENTS
REVISIONS		

DRAWN BY : AD


DATE : JAN 29, 2026

SCALE : 1" = 60'- 0"

SOMERS BUISNESS PARK

NOTES:

- Customers are responsible for confirming mounting heights, fixture suspension types/ lengths, color temperature, CRI, linear fixture lengths, pole lengths, and bollard heights/ lengths prior to ordering.
- Mounting height (MH) is measured from the bottom of the fixture to the floor.
- This Lighting layout assumes the following unless values are specified and must be confirmed by the customer prior to ordering.
  - Room reflectance of 80, 50, 20 for standard ceilings and 50, 50, 20 for exposed ceilings
  - Wall sconces are mounted at 7' for calculation purposes. Customer must confirm desired mounting height before rough in.

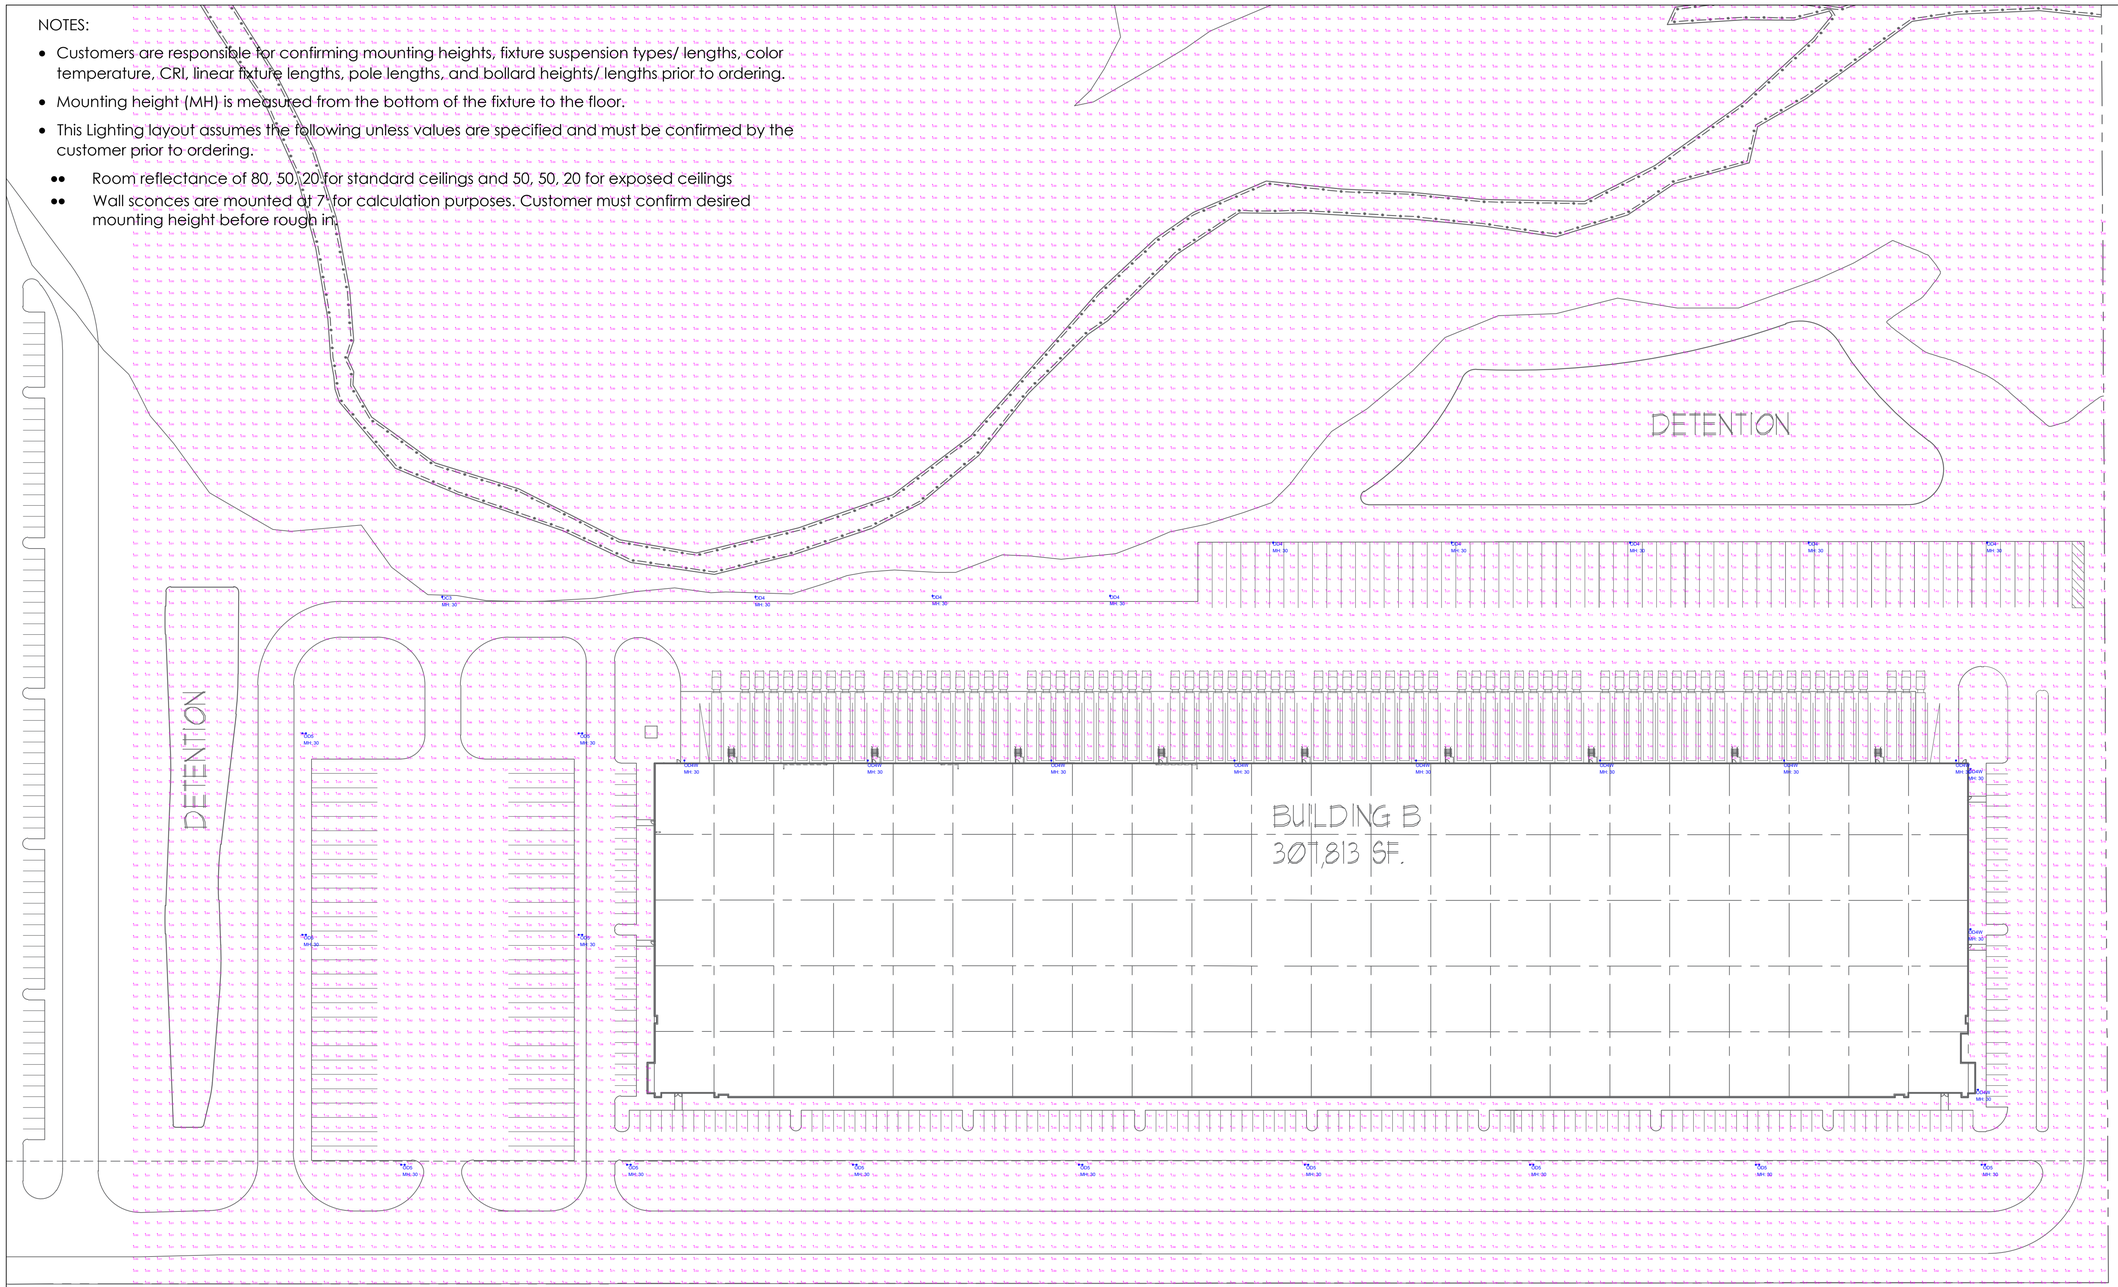

Luminaire Schedule

Qty	Label	Arrangement	LLF	MPR	Description	Lum. Watts	Total Watts	Lum. Lumens
11	OD4W	Single	1.000	LITHONIA	RSX2 LED P5 xxK R4- WBA	213.48	2348.28	28993
12	OD5	Back-Back	1.000	LITHONIA	RSX2 LED P5 xxK R5- 2T FT POLE 3 FT BASE	213.48	5123.52	29377
8	OD4	Single	1.000	LITHONIA	RSX2 LED P5 xxK R4- 2T FT POLE 3 FT BASE	213.48	1707.84	28993
1	OC3	Single	1.000	LITHONIA	RSX2 LED P3 xxK R3- 2T FT POLE 3 FT BASE	149.98	149.98	21736

Calculation Summary

Label	CalcType	Units	Avg	Max	Min	Avg/Min	Max/Min
SITE	Illuminance	Fc	0.81	10.26	0.00	N.A.	N.A.
PARKING AREA	Illuminance	Fc	2.32	8.3	1.0	2.32	8.30
TRUCK AREA 1	Illuminance	Fc	1.99	7.6	0.3	6.33	25.33

ENTERPRISE
Lighting & Control

#	DATE	COMMENTS

REVISIONS

DRAWN BY : AD

DATE : JAN 29, 2026

SCALE : 1" = 60'- 0"

SOMERS BUISNESS PARK

Established 1843
Somers
VILLAGE & TOWN
www.somerswi.gov
P.O. Box 197, Somers, WI 53171 PH: 262-859-2822 FAX: 262-859-2331

VILLAGE OF SOMERS
VILLAGE BOARD
WORK SESSION ITEM MEMORANDUM

WORK SESSION: October 6, 2026

TO: Village President Stoner and Board of Trustees

PREPARED BY: Jim Hurley, Village Administrator

REVIEWED BY: Kevin Poirier, Assistant Administrator

AGENDA ITEM: #19 Cleaning Services with All Finish Remodeling LLC

BACKGROUND:

In August 2026, former Interim Administrator Chris Swartz submitted a list of recommendations to the Village Board, including a contract for cleaning services. Currently, the Village does not have a contract or insurance policy from its current cleaning services provider, Ms. Teresa Perez.

Earlier this year, Ms. Perez submitted a proposed rate increase from $400 to $700 per month. The Village had not updated her rates since she was hired in 2023. To ensure that the Village was receiving comparable rates, the Clerk/Treasurer's Office reached out for two additional quotes:

- Quote 1: $750 / month for 2 hours per week (insurance included)
- Quote 2: $200 / visit. Must be during regular hours (insurance included)

While reviewing options to clean the carpet in the auditorium, I spoke with a cleaning company that serves the Elementary School. I was told their rates would be higher, so they declined to submit a quote.

Currently, Ms. Perez provides two cleaning services per week for approximately 3 hours. Two services per week is ideal for standard cleaning, including emptying the garbage/recycling, cleaning restrooms and the kitchen.

The proposed agreement was developed by the Village's legal counsel. Staff worked with legal counsel and the Village's insurance provider on the minimum insurance requirements.

However, Ms. Perez had challenges accessing an affordable insurance policy that meets the Village's insurance standards. Due to State Law, if the policy is under Ms. Perez as an independent contractor, then her policy premium would be based on the median income for a full-time position, which is over $60,000 per year. For someone working part-time for approximately 3 hours per week, a policy over $3,000 per year is not worth continuing to provide cleaning services to the Village.

As an alternative, Ms. Perez could be added as an employee to a relative's company, All Finish Remodeling, LLC. As an employee, she could be covered under the policy based on her actual wages, lowering the insurance premium.

The agreement is only for cleaning services. The Village's legal counsel and R&R insurance reviewed the proposed agreement and insurance policy and confirmed it meets our standards and is allowable.

Due to the cost of purchasing a new insurance policy, we agreed to increase the rate to $800 / month or four weeks.

COMMENTS:

The Agreement will be added to the October 13th Board Meeting Agenda for possible action.

ATTACHMENTS:

Proposed Agreement

Janitorial Services Agreement
Village/Town of Somers, WI

Parties

This is a contract for janitorial services, hereinafter referred to as the "Contract," between the Village/Town of Somers, located in Kenosha County, Wisconsin, hereinafter referred to as "Somers," and All Finish Remodeling, LLC, hereinafter referred to as "Contractor," for the purposes of furnishing cleaning and janitorial services, hereinafter referred to as "Cleaning Services," in the Somers Hall Administrative Offices.

Cleaning Schedule

Cleaning Services will be required after business hours in the Somers Hall Administrative Offices, located at 7511 12th Street, Somers, WI 53144.

Scope of Services

I. The following Cleaning Services shall be completed twice per week

A. Empty Waste Containers and Recyclables (10-12 units throughout)

* Collection and separation of recycling
* Replacing waste and recycling container liners
* Taking trash and recycling to dumpsters

B. Bathrooms (4)

* Cleaning and sanitizing mirrors, toilets, fixtures, urinals, floors, sinks, partition walls, vents, and any other surfaces
* Restock toilet paper
* Mopping and sanitizing floors
* Empty waste containers in accordance with Scope of Services, Section I(A).
* If needed, restock soap

C. Kitchen

* Cleaning and sanitizing tables, chairs, tops of counters, sinks, microwave, cobwebs in corners, and other surfaces/items as necessary
* Restock paper towels
* Mopping and sanitizing floor
* If needed, restock soap

D. Other:

* Cleaning and sanitizing drinking fountains

II. The following Cleaning Services shall be completed once per week

A. *Window Cleaning*

* Front foyer, front office

B. Vacuuming

* Front foyer
* Offices
* Main waiting area
* Upholstered furniture

C. Mopping

* Conference room
* Aisles
* Foyer

D. Other

* Cleaning and sanitizing tops of empty cabinets throughout and cubicle walls, conference room tables

Cleaning Services do not include the cleaning of dishes, the refrigerator, or desks.

III. The following Cleaning Services shall be completed once per month

Village Auditorium.

* Cleaning and sanitizing tops of cabinets, cobwebs in the corners.

Supplies

Somers agrees to provide the following:

Cleaning Supplies

* Disinfectant cleaner, toilet bowl cleaner, glass cleaner, floor cleaner, clorox, and degreaser

Consumables:

* Trash bags, paper towels, toilet paper, and hand soap

Equipment

* Mop and bucket, vacuum cleaner, broom and dustpan, microfiber cloths, and protective gloves

The Contractor shall be responsible for providing any and all additional supplies to perform the Cleaning Services under this Contract and for the costs associated with such supplies.

Insurance

Contractor agrees to provide copies of certificates of insurance for general liability and worker's compensation. This policy shall cover all individuals providing cleaning services, including:

Workers Compensation & Employers Liability	Employer Liability Limits: $ 100,000 Bodily Injury by Accident/Each Accident $ 500,000 Bodily Injury by Disease/Policy Limit $ 100,000 Bodily Injury by Disease/Each Employee Coverage: Waiver of Subrogation and/or any rights of recovery allowed under any workers' compensation law
Commercial General Liability	Coverage Limits: $ 1,000,000 Each Occurrence $ 2,000,000 General Aggregate Coverage: Waiver of Subrogation Primary & Non-contributory wording with respect to Additional Insured status

No provision of this agreement is intended as, or shall be construed to be, a waiver for any purpose by the Village of Somers with the provisions of Wis. Stats. § 893.80, 895.52, and 345.05, or any other applicable limitations on public entity liability. The entity of the Village of Somers shall not be liable to the Contractor and Subcontractors in indemnification or contribution for an amount greater than the recoverable limits for claims against municipalities established by Wisconsin law.

Evidences of Insurance

Prior to execution of the agreement, the Contractor shall furnish Somers with a Certificate of Insurance and such endorsements as Somers may require to provide adequate proof that the Contractor has obtained the required coverage. Somers shall be given 30 days

advance notice by the insurance company of cancellation or non-renewal of the insurance during the term of this Contract.

Status of Independent Contractor

It is agreed that the Contractor is an independent Contractor and not an employee of Somers, and that any persons who the Contractor utilizes and provides services under this contract are employees of the Contractor and are not employees of Somers. No principal-agent nor employer-employee relationship is created by this Contract.

Third Party Rights

This Contract is intended to be solely between the parties hereto. No part of this Contract shall be construed to add, supplement, amend, abridge or repeal existing rights, benefits or privileges of any third party or parties, including but not limited to employees of either of the parties.

Choice of Law and Forum Selection

This Contract shall be governed by and construed, interpreted and enforced in accordance with the laws of the State of Wisconsin. The parties agree, for any claim or suit or other dispute relating to this contract that cannot be mutually resolved, the venue shall be a court of competent jurisdiction within the State of Wisconsin and the parties agree to submit themselves to the jurisdiction of said court, to the exclusion of any other judicial district that may have jurisdiction over such a dispute according to any law.

Compliance with Applicable Laws

The Contractor shall become familiar with, and shall at all times comply with and observe all federal, state, and local laws, ordinances, and regulations which in any manner affect the services or conduct of the Contractor and its agents and employees.

Default / Termination

In the event the Contractor shall default in any of the covenants, agreements, commitments, or conditions herein contained, and any such default shall continue unresolved for a period of fourteen (14) days after written notice thereof from Somers to Contractor, Somers may, at its option and in addition to all other rights and remedies which it may have at law or in equity against Contractor, including expressly the specific enforcement hereof, forthwith have the cumulative right to immediately terminate this Contract and all rights of Contractor under this Contract.

Indemnification

In addition to, and not to the exclusion or prejudice of, any provisions of this Contract or

documents incorporated herein by reference, the Contractor shall indemnify and save harmless and agrees to accept tender of defense and to defend and pay any and all legal, accounting, consulting, engineering and other expenses relating to the defense of any claim asserted or imposed upon Somers, its officers, agents, employees and independent contractors growing out of this Contract by any party or parties. This indemnity provision shall survive the termination or expiration of this Agreement.

Contractor's aforesaid indemnity and hold harmless agreement shall not be applicable to any liability caused by the sole fault, sole negligence, or willful misconduct of the Village/Town of Somers, its elected and appointed officials, officers, employees or authorized representatives or volunteers.

In any and all claims against the Village/Town of Somers, or any of its directors, officers, employees, or authorized representatives or volunteers by an employee of the Consultant, any subcontractor, or anyone for whose acts any of them may be liable, the indemnification obligation under this paragraph shall not be limited in any way by any limitation on the amount or type of damages, compensation, or benefits payable by or for the Consultant or any subcontractor under Worker's Compensation Acts, Disability Benefit Acts, or other employee benefit acts.

No provision of this Indemnification clause shall give rise to any duties not otherwise provided for by this Agreement or by operation of law. No provision of this Indemnity clause shall be construed to negate, abridge, or otherwise reduce any other right or obligation of indemnity that would otherwise exist as to the Village/Town of Somers under this or any other contract. This clause is to be read in conjunction with all other indemnity provisions contained in this Agreement. Any conflict or ambiguity arising between any indemnity provisions in this Agreement shall be construed in favor of indemnified parties except when such interpretation would violate the laws of the state in which the job site is located.

Contractor shall reimburse Village/Town of Somers, its elected and appointed officials, officers, employees, or authorized representatives or volunteers, for any and all legal expenses and costs incurred by each of them in connection therewith or in enforcing the indemnity herein provided. Contractor's obligation to indemnify shall not be restricted to insurance proceeds, if any, received by the Village/Town of Somers, or any of its elected and appointed officials, officers, employees or authorized representatives or volunteers.

Immunity

Somers expressly retains all rights, privileges, and immunities afforded under Wisconsin law, including governmental immunity under Wis. Stat. § 893.80. This Contract shall not be

construed as a waiver of any limitations, defenses, and immunities provided under Wisconsin law including, but not limited to those contained within the Wisconsin Statutes §893.80 and §345.05.

Keys

The Contractor shall establish and implement practices to ensure that all keys/access fobs provided by Somers are not lost or misplaced and not used by unauthorized persons. Keys issued to the Contractor shall NOT be duplicated. Contractor shall report the loss of keys/access fobs immediately by contacting the Somers Assistant Administrator. On completion of nightly assigned duties, all lights shall be turned off, doors locked and offices left in a neat and orderly condition.

Term of Contract

The Contract shall be effective until July 31, 2028. The Contract may be terminated by either party with a minimum 60 days' written notice. This Contract may be renewed upon mutual written agreement of the parties.

Entire Contract and Amendment

The entire agreement of the parties is contained herein and this Contract supersedes all oral agreements, contracts, including Agreement with Ms. Teresa Perez dated July 7, 2026, and negotiations between the parties relating to the subject matter hereof. The parties expressly agree that this Contract shall only be amended by written agreement of the parties.

Compensation

Somers shall pay Contractor $800 per month for Cleaning Services under the Contract. Somers shall pay invoices for Cleaning Services within 30 days of receiving the invoice from the Contractor, unless the parties mutually agree to an extension of such deadline in writing.

Notices

Any notice required to be given under this Contract shall be personally delivered or sent via certified U.S. mail, and addressed to the following:

Village/Town of Somers:

Jim Hurley
Village / Town of Somers
Administrator

Phone: 262-859-2822
Fax: 262-859-2331
7511 12th Street, P.O. Box 197
Somers, WI 53171
Jhurley@somerswi.gov

All Finish Remodeling, LLC:

Teresa Perez
5639 43rd Avenue
Kenosha, WI 53144
262-221-0319
tere.p1053@yahoo.com

Severability

The various provisions of this Contract are declared to be severable and the finding of any court that any particular clause or clauses is or are unlawful or unenforceable shall not operate to invalidate the remainder of this Contract and the same shall continue in effect unless modified by the parties.

Counterparts

This Contract may be executed in counterparts each of which shall be considered one and the same agreement and shall become effective when such counterparts have been signed by each party and delivered to the other party.

Village/Town of Somers

By:_____
James Hurley, Village/Town Administrator

Date:_____

Contractor

By:_____
All Finish Remodeling, LLC

Date: 09-09-2026

Established 1843
Somers
VILLAGE & TOWN
www.somers.org
P.O. Box 197, Somers, WI 53171 • PH: (262) 859-2822 • FAX: (262) 859-2331

VILLAGE OF SOMERS
VILLAGE BOARD
WORK SESSION MEETING

WORK SESSION: October 6, 2026

TO: Village President Stoner and Village Trustees

PREPARED BY: Jim Hurley, Administrator

AGENDA ITEM: #20 2027 General Fund Budget & Capital Improvement Plan

SUMMARY

This upcoming budget year, net new construction is down from nearly 2.47% to 0.8% in the Village. While there was an interim revaluation and property values are growing, it does not impact net new construction. Increased property values must accompany new development and new growth to contribute to an allowable increase in the levy. Total net new construction is estimated to be $27,241, which is $56,044 lower than last year.

Compounding the challenge is the growing cost of inflation. Generally, the cost of materials and services is growing between 3.5 to 4%. If inflation continues at this rate, then the Village will need more new construction to fund existing services.

EQUALIZED VALUES AND ASSESSED VALUES

Last year, the Village's mill rate grew largely due to a one-time correction in the Village's equalized values. In short, the mill rate in the 2025 budget was artificially low, so the rate grew despite applying $509,036 in surplus 2025 funds to the 2026 budget. This year, total equalized value is up by $158,480,600 or 9.1% (with TIDs), and up $225,112,100 or 18.8% (TID out). Due to the interim revaluation, total Village assessed value is preliminarily projected to increase by $246,612,400 or 14.88% to a total of $1,903,898,500. The preliminary average residential property assessment will increase by 14.25%. This amount is subject to change until the tax roll is finalized.

DEBT LEVY

The Village Board will need to make two decisions impacting the Village's use of abated debt. As Jon Cameron noted earlier this year, the Village needs to develop a plan to reduce its reliance on abated debt to fund operations.

Public Fire Protection Conversion (PFP) Fee: following the September 22nd Village Board meeting, I spoke with Ehlers about the status on the Public Service Commission's (PSC) review of the Village's application to consider converting to a full PFP fee. Back in July, Ehlers estimated it would take two months. Due to a backlog of applications under review by the PSC, however, the date has been pushed back to late November or early December. This complicates

the process because the Village's levy limit worksheet is due at the same time. The Village should avoid levying for abated debt that would be offset by the PFP fee conversion because the PSC could approve it effective January 2027.

At the recommendation of Jon Cameron, the Village should adopt the 2027 Budget with the assumption that the water rate case is going to proceed and be approved with the PFP conversion approved.

Direct Recycling Charge: At tonight's meeting, the Village & Town Boards are scheduled to consider action on a direct recycling charge. If approved, then the total revenue collected from the charge will be reduced from the abated debt.

If both items are approved, then the Village/Town's abated debt levy for the 2027 Budget is estimated to be reduced from $540,805 to $130,425.

Borrowing/General Obligations Debt: If the Village/Town does not incur any new general obligations debt, which covers some one-time and capital expenses, then the debt levy will be reduced by $187,433 to a total of $880,479. However, the Village is planning to borrow this year. The Pike Creek Lift Station, and the design of the replacement of Fire Station #2 are the most urgent. Both items will be discussed at tonight's meeting. In discussion with Trustee Ostby, I was asked to prioritize projects / equipment for up to approximately $5M in borrowing.

Pending Village Board approval, here are the estimates for this year's borrowing:

A. $1,342,250 for the Pike Creek Lift Station (For the non-TID portion, and TIDs 3, 5 & 6 due to negative or low cash flow)

B. $2,500,000 Three-Year Road Improvements

C. $800,000 for Fire Station #2 Replacement Design

D. $464,939 Replacement of the Ambulance in 2028

TOTAL: $5,107,189

Per the property tax calculation estimates exhibit, if the Village Board approves the PFP fee and direct recycling charge, then property taxes will remain flat for the average Village homeowner if the Village's portion of the overall debt levy is approximately $1,300,000. The mill rate would be $3.41, down from $3.88 in 2026.

If increased to $1,400,000, then the Village's mill rate will be $3.48. Property taxes will increase approximately $46.47 for a home assessed at $571,265. The Village Board should also keep in mind that a recycling charge will be added to the tax bill, and the PFP fee will increase for current water customers, and a new fee for non-customers.

2027 GENERAL FUND BUDGET OVERVIEW

Key 2027 Updates

- The net new construction rate is 0.8%, down from 2.47%
- Village health insurance premium costs will increase by 4-4.1%
- With some case-by-case exceptions, 3% percent pay increase for non-contract employees. $12,500 is remaining to the budget based on performance reviews.
- The Fire/EMS contract includes increases as follows:
  - 3.5% in 2027
  - 3.5% in 2028
- Increase in Sheriff's Contract by 4.2% or $37,225.
- Increase the Garbage & Recycling Contract by 1.6%, or $10,520.
- Municipal Court: last month, the Village Board, Court, and staff discussed future options for the court, including the possibility of abolishing it. Due to changes in State law and fees this year, Village staff no longer estimates a direct savings. The remaining question is what the qualifications should be for the municipal judge's position. This item will be discussed at tonight's meeting.
- Post-Retirement Income: Except for the Fire collective bargaining unit, the Village offers to pay a portion of post-retirement insurance for retired employees for the duration of their life. In comparison with neighboring communities, the Village of Pleasant Prairie, Kenosha County, and Village of Sturtevant only offer it until Medicare insurance eligibility. The Village's Fire collective bargaining contract is also until Medicare insurance eligibility (if hired FT 1/11/2011 or earlier. Members hired after are ineligible). The original budget proposal included the same policy for the Village, which would've saved $5,748 in the 2027 budget. At the direction of the Village Board, the policy will remain unchanged, and the expense was added back into the budget.

Key changes in revenue from 2026 budget to 2027:

- Department property tax revenue increased by $310,058.
    - Contributing factors:
        - Village property taxes increased by $296,307
            - (101-41000-41111)
        - This increase reflects net new construction and total abated debt. Last year, the Village carried over 2025 surplus funds to reduce the Village's mill rate, which reduced the abated debt to under $32,000. Removed abated debt offset by PFP conversion.
        - Town property taxes increased by $15,770
            - (101-41000-41112)
            - Note: While total tax revenue in the Town is declining due to annexations into the City of Kenosha, the Town is budgeted to cover $22,894 in abated debt. Amount will be reduced if the recycling/yard waste charge approved.
        - Voluntary donation remains unchanged.
            - (101-42000-42180)
            - Note: The Village is expecting voluntary donations for multiple projects, including Somers Creek, Truck Country, and possibly Maplecrest. However, contributions will be applied to the budget reserves, not the operating budget.
- Intergovernmental revenues increased by $710,986
    - Contributing factors:
        - SAFER Grant increased by $622,025
            - (101-43000-43219)
            - Note: The SAFER grant will fund 75% of the 8 additional full-time fire/ems positions.
        - State Shared Revenue increased by $8,764
            - (101-43000-43410)

- Transportation Aid is projected to increase by $52,237
    - (101-43000-43531)
    - Note: The 2026 budget underestimated aid by over $18,000. The 2027 estimate was received at the end of September.
- Payments for Municipal Services increased by $9,976
    - (101-43000-43691)

- Licenses and Permits revenue increased by $8,075
    - Contributing factors:
        - Building Permits increased by $25,000
            - (101-44000-44300)
            - Note: The Village estimates 20 building permits for Somers Creek, and construction of Truck Country, Eagle Chateau, and potentially Streets of Maplecrest phase 1.
        - Cable Franchise Fees decreased by $19,500
            - (101-44000-44121)
            - Note: Due to declining # of customers. Video services aid offsets a portion.
- Fines and Forfeitures increased by $5,000
    - Contributing factors:
        - Court Penalties increased by $4,975
            - (101-45000-45100)
            - 2026 year-to-date revenue is in excess of $150,000, and the Village/Town Board approved an increase in court fees from $38 to $48.
- Public Charges for Services increased by $144,200
    - Contributing factors

- Fire and Rescue Service increased by $105,000
    - (101-46000-46220 & 101-46000-46290)
    - Note: Recommended by the Fire/EMS Chief based on increase in EMS call volume and changes in fee schedule.
- Fire Inspection fees declined by $18,000
    - (101-46000-46221)
    - Note: Estimate for inspections of Truck Country, and Eagle Chateau
- Developer Fees increased by $60,000
    - (101-46000-46852)
    - Note: Increased based on expected projects for next year. Will offset expenses.

- Miscellaneous Revenue decreased by $11,776
    - Contributing factors
        - Interest income remained unchanged
            - (101-48000-48110)
        - Sale of Village property decreased by $16,452
            - (101-48000-48306)
            - Note: Sale of Fire equipment. No plans to sell DPW equipment.
        - Rental income increased by $5,576
            - (101-48000-48200)
            - Note: Increased rent per cell tower contract and other rental agreements.
- Financing Sources decreased by $301,694

- Contributing factor
    - Continuing appropriations decreased by $301,694
        - (101-49000-49900)
        - Applied $509,036 in 2025 budget surplus funds in 2026. No planned surplus in 2026 budget. Applying $207,342 for Village's 25% cost share of 8 full-time firefighter/ems positions.

- Total Revenues in the 2027 budget total is $8,333,174. This represents an increase over 2026 by $864,824.

<u>Key changes in expenditures from 2026 budget to 2027:</u>

- Municipal Court expenditures increased by $7,697
    - Contributing factors
        - Salaries increased by $2,869
            - (101-51210-50101)
        - Conferences & Training increased by $1,800
            - (101-51210-50701)
            - Additional training for new judge
- Village/Office expenditures decreased by $14,561
    - Contributing factors
    - Wages, insurance and retirement decreased by $10,207
        - Converting FT Clerk I into two part-time positions
    - Equipment Lease & Rental decreased by $3,860
        - (101-51410-50503)
        - Note: No plans to install any new flock cameras
    - Computer & website decrease by $5,313

- (101-51410-50405)
- Note: Based on current schedule of subscriptions and allocations.

- Conferences and Training increased by $3,225
  - (101-51410-50701)
  - Note: Reduction in individual training, added $5,000 for full staff training.

- Clerk/Treasurer expenditures increased by $3,853
  - Contributing factors
  - Salaries increased by $4,371
    - (101-51420-50101)
  - Conference & Training decreased by $1,500
    - (101-51420-50701)

- License Publication Fees increased by $2,421
  - Contributing factors
  - Other Supplies and Expenses increased by $2,121
  - (101-51421-50309)
  - Note: expenses were incorrectly applied to revenue item 101-44000-44111.

- Elections expenditures decreased by $13,212
  - Contributing factors
  - Salaries decreased by $10,000
  - (101-51430-50101)
  - Note: Reducing from four to two elections.

- Postage decreased by $3,047
  - (101-51430-50303)

- Village/Town Hall increased by $14,105
  - Contributing Factors
  - Other Contracted Services increased by $8,700
    - (101-51610-50409)
    - Note: increase in cleaning expenses and requirement to meet the Village's insurance standards. Also added $3,500 to digitize a portion of former attorney files stored in the basement.
  - Building and Grounds increased by $5,000
    - (101-51610-50501)

- Other General Government expenditures increased by $82,669
  - Contributing Factors
  - Engineering and inspections increased by $60,000
    - (101-51910-50403)
    - This portion is a pass through to developers. See revenue g/l 101-46000-46852
  - Collection expenses increased by $61,250
    - (101-51910-50803)
    - NOTE: Collection fees increase is proportion to increase in fire and rescue service fees. See revenue g/ls 101-46000-46220 and 101-46000-46290.
  - Other Miscellaneous Expenses decreased by $32,100
    - (101-51910-50809)
    - NOTE: Decrease primarily to reflect estimated revenue sharing credit with the Town of Paris to be retained by the Village. The

formula requires approval from the intergovernmental commission.

- Liability Insurance decreased by $4,600
  - (101-51910-50811)
  - NOTE: This is the Village's cost for property, liability, worker's compensation, and public officials. While property values increased, worker's compensation decreased due to lower claims.

- Payments for Municipal Services increased by $8,979
  - Contributing factors
    - Other Miscellaneous expenses increased $8,979
  - (101-51913-50809)
  - NOTE: This is an estimate. Village pays out 90% to the City of Kenosha out of revenue. This line accounts for this amount.

- Contingency increased by $12,500
  - Contributing factors
  - (101-51999-50809)
  - Remaining portion of employee wages to be discussed by the Village Board.

- Law Enforcement increased by $37,225
  - Contributing factors
  - Law Enforcement increased by $37,225
    - (101-52100-50406)
    - NOTE Estimated 4.2% compensation increase per contract.

- Fire Department expenditures increased by $919,180
  - Contributing Factors
    - Village adding eight new full-time firefighter/ems positions. 75% of expenses to be covered by the SAFER Grant (g/l 101-

43000-43219). Estimated annual cost to the Village is $207,342 (revenue g/l 101-49000-49900).

- Multiple Accounts

- Medical Supplies increased by $10,000
  - (101-52210-50306)
- Vehicle maintenance increased by $15,000
  - (101-52210-50504)
  - Higher maintenance costs anticipated due to inflation and wait time for new ambulance, and fire apparatus.
- Computer & website increased by $6,117
  - (101-52210-50405)
  - Due to eight additional full-time positions
- Fuel increased by $10,000
  - (101-52210-50601)
- Conferences & Trainings decreased by $5,000
  - (101-52210-50701)

- Public Fire Protection expenditures decreased $217,077
  - (101-52230-50609)
  - Converting to a direct public fire protection fee. Reduced abated debt by same amount.
- Building Inspection expenditures increased by $5,316
  - Contributing factors
  - Salaries increased by $7,155
    - (101-52400-50101)

- Equipment Capital decreased by $3,500
  - (101-52400-50902)

- Public Works expenditures increased by $9,442
  - Contributing factors
  - Salaries & Wages increased by $13,453
    - Multiple Accounts
  - Health, dental and life insurance decreased by $16,149
    - Multiple accounts
    - Changed from two family insurance to single insurance
  - Seasonal remained unchanged
    - (101-53100-50106)
  - Computer & website increased by $3,996
    - (101-53100-50405)
  - Road Maintenance increased by $2,450
    - (101-53100-50505)
  - Equipment Capital Outlay remained unchanged.
    - (101-53100-50701)

- Solid Waste expenditures increased by $9,987
  - Contributing Factors
  - Garbage Collection increased by $7,520
    - (101-53620-50408)
  - Recycling increased by $3,000

- (101-53620-50608)

- Total Expenditures in the 2027 budget total is $8,330,270 including contingency. This represents an increase over 2026 by $861,920.

The General Fund budget as presented is $2,904 under budget. Following tonight's discussion, the budget will be reviewed again at next week's meeting and then staff will notice for the 2027 Budget Hearing on November 10, 2026.

CAPITAL IMPROVEMENT PLAN / BUDGET RESERVES:

From June – August, Village staff presented proposed additions to the Village's capital improvement plan. Total proposed requests for the 2027 CIP are $6,654,895, including items considered for borrowing. Excluding the proposed borrowing, the portion from the General Fund is $886,669. This does not include the replacement of the Fire Station #2.

As of January 1, 2027, assuming the 2026 budget will be in balance, the Village's general fund reserves are estimated to be $6,507,522.

In 2027, the Village anticipates more than $1.5M in impact or fees in lieu from commercial and residential development, which will offset the proposed 2027 General Fund CIP, and add approximately $600,000 to the general fund reserves. Please keep in mind that the Village Board approved $1M for the Fire Pumper Truck, which will be paid for in 2029 or later.

Project details are listed below by departments:

General Fund

Total requested for Paving is $625,000.

- Whispering Meadows Subdivision $625,000

Total requested for Equipment and Vehicle Replacement is $417,000.

- Replace 2008 Freightliner 12 YR Dump/Plow Truck $335,000
- Replace 1996 New Holland Tractor and Batwing Mower $82,000

Total requested from Public Works is $1,042,000.

Total requested by Public Safety and Buildings & Facilities is $183,000.

- Replace 2017 Chief SUV $100,000

- Training Room AV Upgrades $65,000
- Upgrade Fire Dept. Counter / Glass $18,000

Total requested by Administration is $286,669

- Voting Machine $47,669
- Replacement Computer Plan $20,000
- Village Buildings HVAC Repairs $5,000
- Badger Books $13,000
- Multi-Use Path Village Plan $30,000
- Finance Software Implementation $35,000
- IT Firewall $6,000
- Phone System Replacement $45,000
- Zoning Code Updates $85,000

Sewer Fund CIP:

Total proposed requests for Sewer Fund CIP are $1,987,685

- I&I Inspections $24,000
- Whispering Meadows Televising & Design $70,250
- Pike Creek Sanitary Improvements $958,750
- Sanitary Sewer Lining / Replacement $915,000
- Field Staff Computer $1,352
- Utility Manager Vehicle $18,333

Water Fund CIP:

Total proposed requests for Water Fund CIP are $97,995

- 18th Booster Generator Connection $20,000
- Field staff computer $1,312
- Utilities Manager Vehicle $18,333
- Hydrant painting $14,350
- Valve Replacement Fund $10,000
- Water valve replacements $25,000
- Replace hydrant fund $9,000

Stormwater Fund CIP:

Total proposed requests for Stormwater Fund CIP are $181,295

- Whispering Meadows stormwater improvement / televising $161,650
- Field Staff Computer $1,312
- Utility Manager Vehicle $18,333.33

TID CIP:

Total proposed requests for TID CIP are $2,876,250

- TID# 1: Pike Creek Sanitary Improvements 31% $1,188,850
- TID# 2: Pike Creek Sanitary Improvements 32% $1,227,200
- TID# 3: Pike Creek Sanitary Improvements 2% $76,700
- TID# 4: Pike Creek Sanitary Improvements 4% $153,400
- TID# 5: Pike Creek Sanitary Improvements 4% $153,400
- TID# 6: Pike Creek Sanitary Improvements 2% $76,700

ATTACHMENTS:

Proposed 2027 Budget

2027 Consolidated CIP

Debt Levy Options

GL NUMBER	DESCRIPTION	2023 ACTIVITY	2024 ACTIVITY	2025 ACTIVITY	2026 AMENDED BUDGET	2026 ACTIVITY THRU 12/31/26	2027 REQUESTED BUDGET
ESTIMATED REVENUES							
Dept 41000 - TAXES							
101-41000-41111	VILLAGE PROPERTY TAXES	3,315,695	3,570,366	3,854,331	3,449,476	3,449,058	3,745,783
101-41000-41112	TOWN PROPERTY TAXES	325,166	325,424	302,047	237,465	237,434	253,235
101-41000-41140	MOBILE HOME TAXES	79,626	43,142	40,390	40,000	42,494	42,000
101-41000-41150	PRIVATE AND MANAGED FOREST, WOODLAN	200	202	181	200	132	181
101-41000-41320	TAXES FROM OTHER TAX EXEMPT ENTITIES	9,065	9,512	2,165			
101-41000-41800	INTEREST AND PENALTY ON TAXES						
101-41000-41910	OMITTED TAXES			2,639			
101-41000-41920	AG-USE PENALTY	72,625	17,952	10,521	5,000		1,000
101-41000-41930	BOUNDARY AGREEMENT						
Totals for dept 41000 - TAXES		3,802,377	3,966,598	4,212,274	3,732,141	3,729,118	4,042,199
Dept 42000 - SPECIAL ASSESSMENTS							
101-42000-42110	STREET IMPROVEMENT ASSESSMENTS						
101-42000-42180	VOLUNTARY DONATION	1,007,214	4,590	189,602			
101-42000-42190	OTHER SPECIAL ASSESSMENTS						
Totals for dept 42000 - SPECIAL ASSESSMENTS		1,007,214	4,590	189,602			
Dept 43000 - INTERGOVERNMENTAL							
101-43000-43212	FEMA GRANT	66,239					
101-43000-43219	SAFER GRANT						622,025
101-43000-43300	OTHER FEDERAL PAYMENTS						
101-43000-43410	STATE SHARED REVENUE	189,442	442,040	463,519	468,526	70,279	477,290
101-43000-43411	PERSONAL PROPERTY AID	16,851	16,851	40,941	40,943	40,943	40,943
101-43000-43420	FIRE INSURANCE DUES	48,546	54,599	69,028	75,000	74,192	80,000
101-43000-43431	EXEMPT COMPUTER AID	3,797	3,797	3,797	3,797	3,797	3,797
101-43000-43432	EXPENDITURE RESTRAINT AID						
101-43000-43433	VIDEO SERVICE PROVIDER AID	24,485	24,485	24,485	24,485	24,485	24,485
101-43000-43529	AMBULANCE FUNDING	46,688	7,256	40,421	42,000	38,375	45,000
101-43000-43531	TRANSPORTATION AID	165,101	188,374	214,740	225,000	182,971	277,237
101-43000-43532	DISASTER DAMAGE AIDS						
101-43000-43534	LRIP FUNDING						
101-43000-43545	RECYCLING GRANT	29,810	29,854	29,833	30,000	29,833	29,833
101-43000-43690	OTHER STATE PAYMENTS						
101-43000-43691	PAYMENT FOR MUNICIPAL SERVICES	201,239	203,235	228,652	230,000	239,976	239,976
101-43000-43692	ENVIRONMENTAL IMPROVEMENT FUND	108,180	195,276	118,631	108,180	118,631	118,631
101-43000-43693	DNR GRANT - PW						
101-43000-43694	DNR GRANT - PS	1,006	3,213	996	1,100	764	800

101-43000-43791	OTHER LOCAL GOVERNMENT GRANTS - PS			1,872			
Totals for dept 43000 - INTERGOVERNMENTAL		901,384	1,168,980	1,236,915	1,249,031	824,246	1,960,017
Dept 44000 - LICENSES & PERMITS							
101-44000-44110	CLASS A LIQUOR LICENSES	5,410	5,400	6,320	6,000	6,000	6,000
101-44000-44111	CLASS B LIQUOR LICENSES	8,490	8,263	6,969	9,000	8,400	9,000
101-44000-44112	OPERATORS LICENSES	7,130	6,685	12,379	8,000	10,295	8,500
101-44000-44113	BUSINESS AND OCCUPATIONAL LICENSES	2,425	3,650	1,525	1,525	3,475	3,400
101-44000-44116	CIGARETTE LICENSES	1,400	1,000	1,250	1,200	1,200	1,200
101-44000-44121	CABLE FRANCHISE FEES	121,445	96,009	83,628	95,000	38,349	75,500
101-44000-44122	MOBILE HOME PARK LICENSES	700	200	100	500	700	700
101-44000-44130	DOG PARK LICENSES	(23)	128	111	400	360	400
101-44000-44131	DOG LICENSES	2,675	2,218	2,232	2,500	1,571	2,500
101-44000-44135	KENNEL LICENSES						
101-44000-44300	BUILDING PERMITS	997,762	241,756	546,531	250,000	209,221	275,000
101-44000-44900	OTHER LICENSES AND PERMITS	5,086	7,537	8,425	6,000	7,380	6,000
Totals for dept 44000 - LICENSES & PERMITS		1,152,500	372,846	669,470	380,125	286,951	388,200
Dept 45000 - FINES AND FORFEITURES							
101-45000-45100	COURT PENALTIES	124,590	189,564	233,726	190,000	161,395	195,000
101-45000-45102	ORDINANCE VIOLATION PENALTIES	37,500	(37,500)				
101-45000-45105	DOG PENALTIES	25	5		25		
101-45000-45210	OTHER COURT PENALTIES						
Totals for dept 45000 - FINES AND FORFEITURES		162,115	152,069	233,726	190,025	161,395	195,000
Dept 46000 - PUBLIC CHARGES FOR SERVICES							
101-46000-46100	LICENSE PUBLICATION FEES	1,090	1,010	1,120	1,040	1,155	1,155
101-46000-46103	PREQUALIFICATION BID FEES	1,425	2,625	1,125	1,125	1,050	1,125
101-46000-46105	CHARGES FOR SERVICES	2,401	4,499	(173)	4,500	5,251	4,500
101-46000-46106	COURT SERVICE FEES						
101-46000-46220	FIRE AND RESCUE SERVICE FEES	820,213	939,153	1,012,090	1,100,000	597,804	1,250,000
101-46000-46221	FIRE INSPECTION FEES	2,741	43,355	8,650	33,000	15,579	15,000
101-46000-46222	BURN PERMITS	3,320	5,265	4,845	4,000	3,900	4,000
101-46000-46290	FIRE AND RESCUE ALLOWANCE	55,620	(272,778)	(292,109)	(330,000)	(246,615)	(375,000)
101-46000-46310	PUBLIC WORKS SERVICE FEES	2,687	10,397	5,712	4,500	5,703	3,000
101-46000-46431	LANDFILL PERMITS	50	130		150		
101-46000-46440	WEED CUTTING FEES	4,982	9,267	4,990	9,250	8,000	8,000
101-46000-46445	POND MAINTENANCE FEES	5,910	6,330	5,010	6,390	6,390	6,300
101-46000-46590	OTHER HEALTH SERVICES						
101-46000-46742	AUDITORIUM RENTAL	375	125	125	125	500	200
101-46000-46743	FIELD RENTAL	150	200	400	200	550	200
101-46000-46750	RECREATION FEES - BASKETBALL	20					
101-46000-46751	RECREATION FEES - SOCCER						
101-46000-46752	RECREATION FEES - SOFTBALL						
101-46000-46753	RECREATION FEES - GOLF						
101-46000-46754	RECREATION FEES - FLAG FOOTBALL						
101-46000-46765	CONCESSION RENTAL						
101-46000-46851	DEVELOPER FILING FEES	3,600	2,400	2,400	3,000	2,400	3,000

101-46000-46852	DEVELOPER FEES	219,826	121,322	134,230	85,000	168,716	145,000
101-46000-46853	PLAN COMMISSION FEES						
Totals for dept 46000 - PUBLIC CHARGES FOR SERVICES		1,124,410	873,300	888,415	922,280	570,383	1,066,480
Dept 47000 - INTERGOVERMENTAL CHARGES FOR SERVICES							
101-47000-47222	STATE HIGHWAY FIRES						
Totals for dept 47000 - INTERGOVERMENTAL CHARGES FOR SERVICES							
Dept 48000 - MISCELLANEOUS REVENUES							
101-48000-48110	INTEREST INCOME	544,750	642,250	513,126	400,000	329,370	400,000
101-48000-48111	UNREALIZED GAIN/LOSS IN INVESTMENTS		43,711	28,828		3,364	
101-48000-48115	PENALTIES AND INTEREST INCOME	3,293	6,715	6,550	6,000	1,317	6,000
101-48000-48120	INTERFUND LOAN INTEREST INCOME						
101-48000-48130	SPECIAL ASSESSMENT INCOME						
101-48000-48200	RENTAL INCOME	60,291	41,996	36,004	35,160	3,000	40,736
101-48000-48303	SALE OF HIGHWAY PROPERTY						
101-48000-48306	SELL OF VILLAGE PROPERTY		496,634	49,015	28,452		12,000
101-48000-48307	SALE OF RECYLCLABLES	23,835	14,697	1,396	2,100	1,205	1,200
101-48000-48500	DONATIONS - OTHER	3,000	8,300	1,000	2,000	3,000	2,000
101-48000-48510	DONATIONS - PARADE	10,553	9,100	13,250	10,000	13,050	10,000
101-48000-48520	DONATIONS - RECREATION						
101-48000-48900	MISCELLANEOUS REVENUE	76,358	2,408	8,992	2,000	165,218	2,000
Totals for dept 48000 - MISCELLANEOUS REVENUES		722,080	1,265,811	658,161	485,712	519,524	473,936
Dept 49000 - FINANCING SOURCES							
101-49000-49200	TRANSFER FROM OTHER FUNDS			80,671		(10,163)	
101-49000-49900	CONTINUING APPROPRIATIONS		(4,918)		509,036		207,342
Totals for dept 49000 - FINANCING SOURCES			(4,918)	80,671	509,036	(10,163)	207,342
TOTAL ESTIMATED REVENUES		8,872,080	7,799,276	8,169,234	7,468,350	6,081,454	8,333,174
APPROPRIATIONS							
Dept 51110 - VILLAGE BOARD							
101-51110-50101	SALARIES	47,996	48,365	48,181	48,000	35,328	48,000
101-51110-50201	FICA	3,671	3,700	3,686	3,672	2,703	3,672
101-51110-50202	RETIREMENT						
101-51110-50204	DENTAL INSURANCE						
101-51110-50301	OFFICE SUPPLIES	25	41		50		
101-51110-50404	LEGAL					906	
101-51110-50701	CONFERENCES & TRAINING	228	110	659	300	471	400
101-51110-50702	TRAVEL	2,549	2,462	2,400	2,400	2,000	2,400
101-51110-50704	STRINGENT PLAN						
Totals for dept 51110 - VILLAGE BOARD		54,469	54,678	54,926	54,422	41,408	54,472
Dept 51120 - TOWN BOARD							
101-51120-50101	SALARIES	23,998	24,183	24,090	24,000	17,722	24,000
101-51120-50201	FICA	1,836	1,850	1,843	1,836	1,356	1,836

101-51120-50202	RETIREMENT						
101-51120-50206	POST RETIREMENT BENEFITS						
101-51120-50404	LEGAL						
101-51120-50405	COMPUTER AND WEBSITE						
101-51120-50604	TELEPHONE						
101-51120-50801	NEWSLETTER						
Totals for dept 51120 - TOWN BOARD		25,834	26,033	25,933	25,836	19,078	25,836
Dept 51130 - CIVIC COMMITTEE							
101-51130-50309	OTHER SUPPLIES AND EXPENSE	11,120	9,610	9,850	10,000	13,755	10,000
Totals for dept 51130 - CIVIC COMMITTEE		11,120	9,610	9,850	10,000	13,755	10,000
Dept 51210 - MUNICIPAL COURT							
101-51210-50101	SALARIES	59,161	61,084	68,589	72,386	49,683	75,255
101-51210-50102	WAGES						
101-51210-50201	FICA	4,509	4,669	5,241	5,538	3,231	5,757
101-51210-50202	RETIREMENT	3,129	3,299	3,641	3,957	2,921	4,104
101-51210-50203	HEALTH INSURANCE	9,176	10,161	11,013	11,249	9,374	11,711
101-51210-50204	DENTAL INSURANCE	819	556	557	567	472	584
101-51210-50205	LIFE INSURANCE	142	158	185	292	199	357
101-51210-50301	OFFICE SUPPLIES	616	616	488	600	482	850
101-51210-50303	POSTAGE				795	258	600
101-51210-50309	OTHER SUPPLIES AND EXPENSE	6,031	7,442	5,783	6,000	6,045	6,650
101-51210-50402	CONSULTING AND FINANCIAL ADVISOR					1,200	
101-51210-50404	LEGAL						
101-51210-50405	COMPUTER AND WEBSITE				2,387	1,346	3,800
101-51210-50701	CONFERENCES & TRAINING	959	1,754	1,143	1,700	999	3,500
101-51210-50702	TRAVEL						
101-51210-50806	CODE ENFORCEMENT						
101-51210-50902	EQUIPMENT CAPITAL OUTLAY	160					
Totals for dept 51210 - MUNICIPAL COURT		84,702	89,739	96,640	105,471	76,210	113,168
Dept 51410 - VILLAGE/TOWN OFFICE							
101-51410-50101	SALARIES	159,825	196,732	171,661	179,417	132,187	188,241
101-51410-50102	WAGES	57,415	52,824	53,929	56,070	34,414	50,001
101-51410-50104	OVERTIME				498		500
101-51410-50201	FICA	16,294	18,969	17,189	18,053	12,712	18,264
101-51410-50202	RETIREMENT	14,120	18,279	14,668	16,955	11,668	16,392
101-51410-50203	HEALTH INSURANCE	54,301	49,641	47,567	46,002	34,769	42,595
101-51410-50204	DENTAL INSURANCE	4,082	3,108	3,252	3,148	2,444	2,980
101-51410-50205	LIFE INSURANCE	419	538	387	566	346	638
101-51410-50206	POST RETIREMENT BENEFITS	2,423	2,458	2,620	2,689	2,002	2,949
101-51410-50207	UNEMPLOYMENT						
101-51410-50301	OFFICE SUPPLIES	5,562	7,017	5,953	8,000	5,427	6,500
101-51410-50302	COPIER	2,240	2,181	2,174	2,700	880	2,340
101-51410-50303	POSTAGE	4,236	4,202	3,801	1,590	2,649	4,500
101-51410-50309	OTHER SUPPLIES AND EXPENSE	12,112	19,127	12,475	20,852	6,876	15,000
101-51410-50404	LEGAL	20,419	24,539	34,570	35,000	30,515	45,000

101-51410-50405	COMPUTER AND WEBSITE	34,293	30,630	32,570	38,444	16,642	33,131
101-51410-50503	EQUIPMENT LEASE AND RENTAL	1,560	13,015	28,560	29,575	16,126	25,715
101-51410-50701	CONFERENCES & TRAINING	2,580	5,807	10,527	10,000	6,400	13,225
101-51410-50702	TRAVEL	2,539	1,800	300	1,800		200
101-51410-50801	NEWSLETTER						
101-51410-50805	ADMINISTRATIVE CHARGE	(111,692)	(115,255)	(115,590)	(118,311)	(78,261)	(129,684)
101-51410-50902	EQUIPMENT CAPITAL OUTLAY	359					
Totals for dept 51410 - VILLAGE/TOWN OFFICE		283,087	335,612	326,613	353,048	237,796	338,487
Dept 51420 - CLERK/TREASURER							
101-51420-50101	SALARIES	47,125	49,156	69,977	81,821	63,848	86,192
101-51420-50201	FICA	3,573	3,749	5,353	6,259	4,850	6,594
101-51420-50202	RETIREMENT	3,203	3,361	4,870	5,891	4,597	6,249
101-51420-50203	HEALTH INSURANCE	14,683	8,453	23,300	25,295	21,078	26,318
101-51420-50204	DENTAL INSURANCE	1,047	503	1,236	1,437	1,197	1,480
101-51420-50205	LIFE INSURANCE	30	131	218	287	214	414
101-51420-50206	POST RETIREMENT BENEFITS	291	73		306		
101-51420-50301	OFFICE SUPPLIES	460		460	500	(2)	500
101-51420-50309	OTHER SUPPLIES AND EXPENSE		5	495	500		500
101-51420-50701	CONFERENCES & TRAINING	1,620	1,409	743	4,000	1,128	2,500
101-51420-50702	TRAVEL	1,800	1,758	1,875	2,598	1,015	2,000
101-51420-50902	EQUIPMENT CAPITAL OUTLAY			530		(530)	
Totals for dept 51420 - CLERK/TREASURER		73,832	68,598	109,057	128,894	97,395	132,747
Dept 51421 - LICENSE PUBLICATION FEES							
101-51421-50305	PRINTING AND PUBLISHING	153	591	856	700	903	1,000
101-51421-50309	OTHER SUPPLIES AND EXPENSE					1,043	2,121
Totals for dept 51421 - LICENSE PUBLICATION FEES		153	591	856	700	1,946	3,121
Dept 51430 - ELECTIONS							
101-51430-50101	SALARIES	7,420	22,765	9,843	20,000	15,185	10,000
101-51430-50104	OVERTIME						
101-51430-50201	FICA	568	1,742	753	1,530	1,162	765
101-51430-50202	RETIREMENT						
101-51430-50203	HEALTH INSURANCE						
101-51430-50204	DENTAL INSURANCE						
101-51430-50303	POSTAGE	510	3,606	2,015	5,247	1,056	2,200
101-51430-50309	OTHER SUPPLIES AND EXPENSE	1,822	5,757	2,938	3,000	2,874	3,600
101-51430-50409	OTHER CONTRACTED SERVICES						
101-51430-50701	CONFERENCES & TRAINING						
101-51430-50902	EQUIPMENT CAPITAL OUTLAY	2,538	1,404	1,677	1,800	1,677	1,800
Totals for dept 51430 - ELECTIONS		12,858	35,274	17,226	31,577	21,954	18,365
Dept 51510 - ASSESSOR							
101-51510-50301	OFFICE SUPPLIES	977	7,887	2,469	1,000	4,077	1,000
101-51510-50407	ASSESSMENT	190,600	59,500	59,500	59,500	44,625	59,500
Totals for dept 51510 - ASSESSOR		191,577	67,387	61,969	60,500	48,702	60,500

Dept 51520 - BOARD OF REVIEW							
101-51520-50101	SALARIES				400		
101-51520-50201	FICA				31		
101-51520-50202	RETIREMENT						
101-51520-50309	OTHER SUPPLIES AND EXPENSE		101				
101-51520-50404	LEGAL			456	500		600
101-51520-50701	CONFERENCES & TRAINING		56				50
Totals for dept 51520 - BOARD OF REVIEW			157	456	931		650
Dept 51610 - VILLAGE/TOWN HALL							
101-51610-50309	OTHER SUPPLIES AND EXPENSE	3,621	1,501	1,052	2,445	584	1,500
101-51610-50409	OTHER CONTRACTED SERVICES	5,244	5,300	5,100	5,200	3,350	13,900
101-51610-50501	BUILDINGS AND GROUNDS	25,035	23,657	31,288	30,000	87,835	35,000
101-51610-50602	ELECTRICITY	12,733	12,827	10,921	14,000	8,082	13,000
101-51610-50603	GAS	4,446	4,541	4,717	5,900	4,912	7,750
101-51610-50604	TELEPHONE	4,088	4,282	10,502	8,000	7,681	9,400
101-51610-50606	WATER AND SEWER	7,836	6,837	5,195	6,900	2,814	6,000
101-51610-50902	EQUIPMENT CAPITAL OUTLAY						
Totals for dept 51610 - VILLAGE/TOWN HALL		63,003	58,945	68,775	72,445	115,258	86,550
Dept 51910 - OTHER GENERAL GOVERNMENT							
101-51910-50304	MEMBERSHIPS	4,954	5,428	1,353	6,560	6,526	7,123
101-51910-50305	PRINTING AND PUBLISHING	2,053	1,319	469	1,000	656	1,100
101-51910-50401	AUDITING AND ACCOUNTING	25,163	23,546	23,982	25,195	27,400	24,570
101-51910-50402	CONSULTING AND FINANCIAL ADVISOR	4,721	48,132	45,667	10,000	12,706	5,080
101-51910-50403	ENGINEERING AND INSPECTION	190,015	44,268	72,406	15,000	149,042	75,000
101-51910-50404	LEGAL	87,843	92,468	94,171	70,000	28,663	70,000
101-51910-50409	OTHER CONTRACTED SERVICES		5,294	74,393	5,000	57,335	5,000
101-51910-50412	LEGAL-PROSECUTOR				30,000	25,294	33,000
101-51910-50802	ILLEGAL AND UNCOLLECTIBLE TAXES						
101-51910-50803	COLLECTION EXPENSE	54,006	49,900	63,733	70,000	52,606	131,250
101-51910-50804	UNCOLLECTIBLE ACCOUNTS			120			
101-51910-50808	PRIOR YEAR EXPENSES		10,536	(2,379)	5,000		5,000
101-51910-50809	OTHER MISCELLANEOUS EXPENSES	5,637	50,833	9,933	161,549	6,750	129,449
101-51910-50811	LIABILITY INSURANCE	197,039	185,880	190,777	212,836	101,626	208,236
101-51910-50812	WORKER'S COMPENSATION INSURANCE						
101-51910-50813	PROPERTY INSURANCE						
101-51910-50913	PAYING AGENT FEES						
Totals for dept 51910 - OTHER GENERAL GOVERNMENT		571,431	517,604	574,625	612,140	468,604	694,808
Dept 51911 - UNION							
101-51911-50404	LEGAL						
Totals for dept 51911 - UNION							
Dept 51912 - INTERGOVERNMENTAL AGREEMENTS							
101-51912-50404	LEGAL						
Totals for dept 51912 - INTERGOVERNMENTAL AGREEMENTS							

Dept 51913 - PAYMENTS FOR MUNICIPAL SERVICES							
101-51913-50809	OTHER MISCELLANEOUS EXPENSES	176,389	182,912	205,787	207,000	215,979	215,979
Totals for dept 51913 - PAYMENTS FOR MUNICIPAL SERVICES		176,389	182,912	205,787	207,000	215,979	215,979
Dept 51999 - CONTINGENCY							
101-51999-50809	OTHER MISCELLANEOUS EXPENSES						12,500
Totals for dept 51999 - CONTINGENCY							12,500
Dept 52100 - LAW ENFORCEMENT							
101-52100-50406	LAW ENFORCEMENT	744,709	801,462	878,176	886,294	522,630	923,519
Totals for dept 52100 - LAW ENFORCEMENT		744,709	801,462	878,176	886,294	522,630	923,519
Dept 52210 - FIRE DEPARTMENT							
101-52210-50101	SALARIES	909,146	1,028,815	1,116,821	1,304,149	902,075	1,947,376
101-52210-50103	PART-TIME	204,636	181,243	225,150	250,000	161,656	255,000
101-52210-50104	OVERTIME	171,357	171,815	143,902	150,000	110,088	190,000
101-52210-50107	OFFICERS	17,755	17,897	17,854	18,000	12,329	17,000
101-52210-50108	PAID ON CALL	110,303	121,401	138,019	130,000	73,598	108,000
101-52210-50109	PAID ON PREMISES	1,338	111,819	96,815	115,000	54,674	95,000
101-52210-50201	FICA	107,825	124,185	132,052	150,487	100,515	199,847
101-52210-50202	RETIREMENT	158,960	192,122	215,262	252,948	167,788	334,914
101-52210-50203	HEALTH INSURANCE	248,603	317,468	401,569	424,965	350,544	518,692
101-52210-50204	DENTAL INSURANCE	16,138	18,439	21,767	23,573	19,264	27,842
101-52210-50205	LIFE INSURANCE	1,071	2,055	1,657	2,677	1,499	3,062
101-52210-50206	POST RETIREMENT BENEFITS	892	3,074	2,376	2,174	1,723	2,516
101-52210-50207	UNEMPLOYMENT			84	100		
101-52210-50208	LENGTH OF SERVICE						
101-52210-50302	COPIER	609	59	334	500		500
101-52210-50303	POSTAGE	114	144	142	200	11	200
101-52210-50306	MEDICAL SUPPLIES	43,278	42,748	49,490	55,000	35,431	65,000
101-52210-50307	GEAR AND CLOTHING	34,148	36,024	38,443	38,000	7,805	38,000
101-52210-50309	OTHER SUPPLIES AND EXPENSE	11,393	13,355	12,945	13,000	9,789	13,000
101-52210-50405	COMPUTER AND WEBSITE	16,445	18,844	15,945	21,483	13,095	27,600
101-52210-50502	EQUIPMENT MAINTENANCE	11,833	13,667	15,294	18,000	23,180	23,000
101-52210-50503	EQUIPMENT LEASE AND RENTAL	348	348	252	348	246	400
101-52210-50504	VEHICLE MAINTENANCE	36,588	45,270	55,053	50,000	52,981	65,000
101-52210-50601	FUEL - GASOLINE AND DIESEL	30,353	31,649	32,398	35,000	27,682	45,000
101-52210-50602	ELECTRICITY	17,978	18,906	16,364	20,000	13,379	21,500
101-52210-50603	GAS	6,342	6,203	6,407	7,500	7,649	12,050
101-52210-50604	TELEPHONE	6,684	6,580	10,225	12,000	7,096	10,120
101-52210-50606	WATER AND SEWER	9,159	11,415	10,989	11,985	7,175	11,150
101-52210-50609	PUBLIC FIRE PROTECTION						
101-52210-50701	CONFERENCES & TRAINING	22,967	31,788	25,208	30,000	8,549	25,000
101-52210-50703	FIRE PREVENTION	5,292	3,697	4,382	6,000	1,110	6,500
101-52210-50809	OTHER MISCELLANEOUS EXPENSES	18,171	21,086	19,412	18,000	21,967	18,000
101-52210-50812	WORKER'S COMPENSATION INSURANCE						
101-52210-50902	EQUIPMENT CAPITAL OUTLAY	75,973	33,444	36,731	33,000	19,775	32,000
Totals for dept 52210 - FIRE DEPARTMENT		2,295,699	2,625,560	2,863,342	3,194,089	2,212,673	4,113,269

Dept 52220 - FIRE COMMISSION							
101-52220-50101	SALARIES						
101-52220-50201	FICA						
101-52220-50701	CONFERENCES & TRAINING		160				
Totals for dept 52220 - FIRE COMMISSION			160				
Dept 52230 - PUBLIC FIRE PROTECTION							
101-52230-50609	PUBLIC FIRE PROTECTION	217,077	217,077	217,077	217,077	162,808	
Totals for dept 52230 - PUBLIC FIRE PROTECTION		217,077	217,077	217,077	217,077	162,808	
Dept 52300 - AMBULANCE							
101-52300-50804	UNCOLLECTIBLE ACCOUNTS						
Totals for dept 52300 - AMBULANCE							
Dept 52400 - BUILDING INSPECTIONS							
101-52400-50101	SALARIES	110,905	77,885	85,291	89,253	68,107	96,408
101-52400-50102	WAGES	7,418	6,950	7,098	7,432	4,748	6,855
101-52400-50201	FICA	9,058	6,485	7,027	7,396	5,558	7,900
101-52400-50202	RETIREMENT	6,384	5,855	6,428	6,961	5,209	7,389
101-52400-50203	HEALTH INSURANCE	10,478	2,182	2,411	2,585	1,758	2,104
101-52400-50204	DENTAL INSURANCE	699	128	130	139	96	114
101-52400-50205	LIFE INSURANCE	369	288	231	302	202	360
101-52400-50206	POST RETIREMENT BENEFITS				1,325		
101-52400-50207	UNEMPLOYMENT						
101-52400-50309	OTHER SUPPLIES AND EXPENSE	2,298	2,032	2,635	2,683	774	2,683
101-52400-50403	ENGINEERING AND INSPECTION	3,711	4,253	2,820	4,725	2,425	4,725
101-52400-50405	COMPUTER AND WEBSITE	1,067	1,101	1,103	1,941	1,404	3,830
101-52400-50504	VEHICLE MAINTENANCE		58	81	210		1,400
101-52400-50601	FUEL - GASOLINE AND DIESEL			1,656	1,906	1,401	1,906
101-52400-50701	CONFERENCES & TRAINING	1,275	2,226	4,268	3,150	1,241	3,150
101-52400-50702	TRAVEL	2,570	1,756				
101-52400-50806	CODE ENFORCEMENT	200	169	277	525		525
101-52400-50902	EQUIPMENT CAPITAL OUTLAY		793		3,500	2,904	
Totals for dept 52400 - BUILDING INSPECTIONS		156,432	112,161	121,456	134,033	95,827	139,349
Dept 53100 - PUBLIC WORKS							
101-53100-50101	SALARIES	32,849	37,733	41,476	41,045	30,270	43,658
101-53100-50102	WAGES	178,179	182,983	166,724	193,629	142,548	204,469
101-53100-50104	OVERTIME	3,607	3,724	6,230	7,250	9,207	7,600
101-53100-50105	SNOW REMOVAL	4,320	5,628	20,314	10,500	4,355	10,500
101-53100-50106	SEASONAL	21,293	26,818	27,349	35,000	19,487	35,000
101-53100-50201	FICA	18,296	19,315	19,811	21,988	15,674	23,044
101-53100-50202	RETIREMENT	14,839	15,668	15,705	18,174	13,419	19,301
101-53100-50203	HEALTH INSURANCE	66,399	68,414	66,159	76,389	47,163	60,690
101-53100-50204	DENTAL INSURANCE	4,839	5,121	3,889	3,901	2,753	3,464
101-53100-50205	LIFE INSURANCE	647	275	169	277	151	264
101-53100-50206	POST RETIREMENT BENEFITS	1,428	139	139	146	158	283

101-53100-50207	UNEMPLOYMENT	48		173		475	
101-53100-50307	GEAR AND CLOTHING		1,000	1,750	2,250	2,250	2,250
101-53100-50309	OTHER SUPPLIES AND EXPENSE	15,268	17,525	22,792	22,000	7,921	22,000
101-53100-50403	ENGINEERING AND INSPECTION						
101-53100-50405	COMPUTER AND WEBSITE				1,479	294	5,475
101-53100-50501	BUILDINGS AND GROUNDS						
101-53100-50504	VEHICLE MAINTENANCE	12,530	14,339	14,119	14,700	7,802	15,400
101-53100-50505	ROAD MAINTENANCE	65,010	70,630	83,321	57,050	13,805	59,500
101-53100-50506	DITCHING AND DRAINAGE						
101-53100-50509	SALT PURCHASE				40,000	38,763	40,000
101-53100-50601	FUEL - GASOLINE AND DIESEL	13,176	23,558	15,336	15,750	13,617	16,500
101-53100-50602	ELECTRICITY	10,986	11,068	9,422	11,000	6,973	11,300
101-53100-50603	GAS	3,836	3,918	4,069	5,000	4,237	6,676
101-53100-50604	TELEPHONE	660	574	1,002	1,016	511	800
101-53100-50606	WATER AND SEWER	13,425	9,385	7,984	9,500	5,629	8,590
101-53100-50607	STREET LIGHTS	23,246	23,712	24,889	26,460	17,225	27,182
101-53100-50701	CONFERENCES & TRAINING	2,657	1,000	2,936			
101-53100-50702	TRAVEL	146					
101-53100-50902	EQUIPMENT CAPITAL OUTLAY	1,950	3,000	3,500	4,000		4,000
Totals for dept 53100 - PUBLIC WORKS		509,634	545,527	559,258	618,504	404,687	627,946
Dept 53620 - SOLID WASTE							
101-53620-50102	WAGES	10,646	9,308	9,308	10,069	7,399	10,371
101-53620-50201	FICA	803	698	707	771	564	793
101-53620-50202	RETIREMENT	717	642	635	725	533	752
101-53620-50203	HEALTH INSURANCE	4,383	3,669	3,069	2,767	2,164	2,878
101-53620-50204	DENTAL INSURANCE	299	235	183	164	129	169
101-53620-50205	LIFE INSURANCE	30	11	7	11	6	11
101-53620-50301	OFFICE SUPPLIES				1,000		
101-53620-50408	GARBAGE COLLECTION	522,056	532,797	403,886	426,480	269,515	434,000
101-53620-50504	VEHICLE MAINTENANCE						
101-53620-50601	FUEL - GASOLINE AND DIESEL						
101-53620-50608	RECYCLING AND TIPPING FEES	251,278	267,280	204,314	218,000	147,960	221,000
Totals for dept 53620 - SOLID WASTE		790,212	814,640	622,109	659,987	428,270	669,974
Dept 54100 - ANIMAL CONTROL							
101-54100-50409	OTHER CONTRACTED SERVICES	9,790	11,756	11,123	11,898	8,484	11,312
Totals for dept 54100 - ANIMAL CONTROL		9,790	11,756	11,123	11,898	8,484	11,312
Dept 55200 - PARKS							
101-55200-50101	SALARIES				500		
101-55200-50201	FICA				38		
101-55200-50309	OTHER SUPPLIES AND EXPENSE	5,072	2,965	2,327	3,000	1,607	3,250
101-55200-50409	OTHER CONTRACTED SERVICES	50					
101-55200-50501	BUILDINGS AND GROUNDS		755				
101-55200-50902	EQUIPMENT CAPITAL OUTLAY		4,000	4,000	4,000	347	4,000
Totals for dept 55200 - PARKS		5,122	7,720	6,327	7,538	1,954	7,250

Dept 55300 - RECREATION							
101-55300-50102	WAGES	5,072	5,792	5,933	6,968	5,011	7,177
101-55300-50104	OVERTIME						
101-55300-50106	SEASONAL				500		
101-55300-50201	FICA	385	429	445	571	383	549
101-55300-50202	RETIREMENT	345	400	384	502	361	520
101-55300-50203	HEALTH INSURANCE	603	225	1,709	2,767	89	1,171
101-55300-50204	DENTAL INSURANCE	85	160	102	164	5	58
101-55300-50205	LIFE INSURANCE	3	4	3	6	3	6
101-55300-50309	OTHER SUPPLIES AND EXPENSE						
101-55300-50902	EQUIPMENT CAPITAL OUTLAY						
Totals for dept 55300 - RECREATION		6,493	7,010	8,576	11,478	5,852	9,481
Dept 56910 - PLAN COMMISSION							
101-56910-50101	SALARIES	36,197	38,104	39,028	41,600	30,577	43,472
101-56910-50102	WAGES	640	840	880	3,360	960	1,120
101-56910-50201	FICA	2,815	2,980	3,053	3,439	2,413	3,411
101-56910-50202	RETIREMENT	2,442	2,627	2,202	2,995	2,202	3,152
101-56910-50203	HEALTH INSURANCE	4,518	5,001	1,802			
101-56910-50204	DENTAL INSURANCE	322	349	430	329	274	339
101-56910-50205	LIFE INSURANCE	39	49	37	76	35	63
101-56910-50206	POST RETIREMENT BENEFITS						
101-56910-50305	PRINTING AND PUBLISHING	289	254	347	428	71	400
101-56910-50309	OTHER SUPPLIES AND EXPENSE	30	24		30	30	30
101-56910-50403	ENGINEERING AND INSPECTION						
101-56910-50409	OTHER CONTRACTED SERVICES	8,481	11,658	7,960	11,800		9,000
Totals for dept 56910 - PLAN COMMISSION		55,773	61,886	55,739	64,057	36,562	60,987
Dept 56920 - BOARD OF APPEALS							
101-56920-50102	WAGES				400		
101-56920-50201	FICA				31		
101-56920-50202	RETIREMENT						
101-56920-50309	OTHER SUPPLIES AND EXPENSE						
Totals for dept 56920 - BOARD OF APPEALS					431		
Dept 59100 - TRANSFER OUT							
101-59100-50000	TRANSFER TO OTHER FUNDS	1,800,754	332,373	514,757		240,537	
Totals for dept 59100 - TRANSFER OUT		1,800,754	332,373	514,757		240,537	
TOTAL APPROPRIATIONS		8,140,150	6,984,472	7,410,653	7,468,350	5,478,369	8,330,270
NET OF REVENUES/APPROPRIATIONS - FUND 101		731,930	814,804	758,581		603,085	2,904
BEGINNING FUND BALANCE		5,105,858	5,837,663	6,652,953	7,411,290	7,411,290	7,411,290
FUND BALANCE ADJUSTMENTS		(128)	480	(248)			
ENDING FUND BALANCE		5,837,660	6,652,947	7,411,286	7,411,290	8,014,375	7,414,194
Fund 201 - DRAINAGE FUND							

ESTIMATED REVENUES							
Dept 46000 - PUBLIC CHARGES FOR SERVICES							
201-46000-46328	STORM DRAINAGE FEES						
201-46000-46900	IMPACT FEES						
Totals for dept 46000 - PUBLIC CHARGES FOR SERVICES							
Dept 48000 - MISCELLANEOUS REVENUES							
201-48000-48110	INTEREST INCOME	2,417	2,643	2,275		1,345	
Totals for dept 48000 - MISCELLANEOUS REVENUES		2,417	2,643	2,275		1,345	
TOTAL ESTIMATED REVENUES		2,417	2,643	2,275		1,345	
APPROPRIATIONS							
Dept 53449 - DRAINAGE							
201-53449-50309	OTHER SUPPLIES AND EXPENSE						
201-53449-50409	OTHER CONTRACTED SERVICES						
Totals for dept 53449 - DRAINAGE							
Dept 59100 - TRANSFER OUT							
201-59100-50000	TRANSFER TO OTHER FUNDS						
Totals for dept 59100 - TRANSFER OUT							
TOTAL APPROPRIATIONS							
NET OF REVENUES/APPROPRIATIONS - FUND 201		2,417	2,643	2,275		1,345	
BEGINNING FUND BALANCE		139,956	142,373	145,016	147,291	147,291	147,291
ENDING FUND BALANCE		142,373	145,016	147,291	147,291	148,636	147,291
Fund 202 - PARK FUND							
ESTIMATED REVENUES							
Dept 43000 - INTERGOVERNMENTAL							
202-43000-43690	OTHER STATE PAYMENTS						
Totals for dept 43000 - INTERGOVERNMENTAL							
Dept 46000 - PUBLIC CHARGES FOR SERVICES							
202-46000-46105	CHARGES FOR SERVICES						
202-46000-46900	IMPACT FEES						
Totals for dept 46000 - PUBLIC CHARGES FOR SERVICES							
Dept 48000 - MISCELLANEOUS REVENUES							
202-48000-48110	INTEREST INCOME	3,085	3,374	2,904		1,717	
202-48000-48200	RENTAL INCOME						
202-48000-48500	DONATIONS - OTHER						
202-48000-48910	GRANT REVENUE						
Totals for dept 48000 - MISCELLANEOUS REVENUES		3,085	3,374	2,904		1,717	

Dept 49000 - FINANCING SOURCES							
202-49000-49100	PROCEEDS FROM DEBT						
Totals for dept 49000 - FINANCING SOURCES							
TOTAL ESTIMATED REVENUES		3,085	3,374	2,904		1,717	
APPROPRIATIONS							
Dept 55200 - PARKS							
202-55200-50309	OTHER SUPPLIES AND EXPENSE						
202-55200-50409	OTHER CONTRACTED SERVICES	6,534					
202-55200-50809	OTHER MISCELLANEOUS EXPENSES						
Totals for dept 55200 - PARKS		6,534					
Dept 59100 - TRANSFER OUT							
202-59100-50000	TRANSFER TO OTHER FUNDS						
Totals for dept 59100 - TRANSFER OUT							
TOTAL APPROPRIATIONS		6,534					
NET OF REVENUES/APPROPRIATIONS - FUND 202		(3,449)	3,374	2,904		1,717	
BEGINNING FUND BALANCE		55,017	51,569	54,943	57,847	57,847	57,847
ENDING FUND BALANCE		51,568	54,943	57,847	57,847	59,564	57,847
Fund 204 - GRANT FUND							
ESTIMATED REVENUES							
Dept 43000 - INTERGOVERNMENTAL							
204-43000-43300	Other Federal Payments	9,515	532,190	6,200		12,468	
Totals for dept 43000 - INTERGOVERNMENTAL		9,515	532,190	6,200		12,468	
TOTAL ESTIMATED REVENUES		9,515	532,190	6,200		12,468	
APPROPRIATIONS							
Dept 59100 - TRANSFER OUT							
204-59100-50000	TRANSFER TO OTHER FUNDS	9,515	532,190	6,200		12,468	
Totals for dept 59100 - TRANSFER OUT		9,515	532,190	6,200		12,468	
TOTAL APPROPRIATIONS		9,515	532,190	6,200		12,468	
NET OF REVENUES/APPROPRIATIONS - FUND 204							
BEGINNING FUND BALANCE		(503,123)					
FUND BALANCE ADJUSTMENTS		503,123					
ENDING FUND BALANCE							
Fund 301 - DEBT SERVICE FUND							

ESTIMATED REVENUES							
Dept 41000 - TAXES							
301-41000-41111	VILLAGE PROPERTY TAXES	1,037,904	932,821	959,274	995,069	995,069	820,125
301-41000-41112	TOWN PROPERTY TAXES	94,597	79,404	69,678	72,843	72,843	60,353
Totals for dept 41000 - TAXES		1,132,501	1,012,225	1,028,952	1,067,912	1,067,912	880,478
Dept 48000 - MISCELLANEOUS REVENUES							
301-48000-48110	INTEREST INCOME	4,384	9,763	1,621		9,891	
301-48000-48111	UNREALIZED GAIN/LOSS IN INVESTMENTS		(1,501)				
Totals for dept 48000 - MISCELLANEOUS REVENUES		4,384	8,262	1,621		9,891	
Dept 49000 - FINANCING SOURCES							
301-49000-49100	PROCEEDS FROM DEBT						
301-49000-49190	PREMIUM ON DEBT	194,420					
301-49000-49200	TRANSFER FROM OTHER FUNDS						
Totals for dept 49000 - FINANCING SOURCES		194,420					
TOTAL ESTIMATED REVENUES		1,331,305	1,020,487	1,030,573	1,067,912	1,077,803	880,478
APPROPRIATIONS							
Dept 51910 - OTHER GENERAL GOVERNMENT							
301-51910-50905	FURNITURE AND FIXTURES CAPITAL OUTLAY						
Totals for dept 51910 - OTHER GENERAL GOVERNMENT							
Dept 58100 - DEBT SERVICE-PRINCIPAL							
301-58100-50910	PRINCIPAL ON DEBT	1,034,598	930,032	860,358	885,141	885,141	731,431
Totals for dept 58100 - DEBT SERVICE-PRINCIPAL		1,034,598	930,032	860,358	885,141	885,141	731,431
Dept 58200 - DEBT SERVICE - INTEREST							
301-58200-50911	INTEREST	97,754	231,577	200,538	171,019	163,715	142,504
Totals for dept 58200 - DEBT SERVICE - INTEREST		97,754	231,577	200,538	171,019	163,715	142,504
Dept 58900 - DISCOUNTS AND ISSUE COSTS							
301-58900-50912	DEBT ISSUE COST	5,168	5,568	5,568	5,568	1,318	5,568
Totals for dept 58900 - DISCOUNTS AND ISSUE COSTS		5,168	5,568	5,568	5,568	1,318	5,568
Dept 59100 - TRANSFER OUT							
301-59100-50000	TRANSFER TO OTHER FUNDS			12,619		27	
Totals for dept 59100 - TRANSFER OUT				12,619		27	
TOTAL APPROPRIATIONS		1,137,520	1,167,177	1,079,083	1,061,728	1,050,201	879,503
NET OF REVENUES/APPROPRIATIONS - FUND 301		193,785	(146,690)	(48,510)	6,184	27,602	975
BEGINNING FUND BALANCE		86,155	279,939	133,248	84,737	84,737	84,737
ENDING FUND BALANCE		279,940	133,249	84,738	90,921	112,339	85,712
Fund 302 - TID#1 DEBT SERVICE FUND							

ESTIMATED REVENUES							
Dept 41000 - TAXES							
302-41000-41111	VILLAGE PROPERTY TAXES	909,045	875,055	1,154,643	1,644,700	1,616,237	1,204,948
Totals for dept 41000 - TAXES		909,045	875,055	1,154,643	1,644,700	1,616,237	1,204,948
Dept 48000 - MISCELLANEOUS REVENUES							
302-48000-48110	INTEREST INCOME	246,416	258,884	242,519		129,772	
302-48000-48111	UNREALIZED GAIN/LOSS IN INVESTMENTS		32,845	21,662		2,527	
Totals for dept 48000 - MISCELLANEOUS REVENUES		246,416	291,729	264,181		132,299	
Dept 49000 - FINANCING SOURCES							
302-49000-49100	PROCEEDS FROM DEBT						
302-49000-49190	PREMIUM ON DEBT						
Totals for dept 49000 - FINANCING SOURCES							
TOTAL ESTIMATED REVENUES		1,155,461	1,166,784	1,418,824	1,644,700	1,748,536	1,204,948
APPROPRIATIONS							
Dept 58100 - DEBT SERVICE-PRINCIPAL							
302-58100-50910	PRINCIPAL ON DEBT	445,000	475,000	485,000	505,000	505,000	1,313,530
Totals for dept 58100 - DEBT SERVICE-PRINCIPAL		445,000	475,000	485,000	505,000	505,000	1,313,530
Dept 58200 - DEBT SERVICE - INTEREST							
302-58200-50911	INTEREST	226,497	209,034	197,508	185,264	119,003	160,435
Totals for dept 58200 - DEBT SERVICE - INTEREST		226,497	209,034	197,508	185,264	119,003	160,435
Dept 58900 - DISCOUNTS AND ISSUE COSTS							
302-58900-50912	DEBT ISSUE COST						
Totals for dept 58900 - DISCOUNTS AND ISSUE COSTS							
Dept 59100 - TRANSFER OUT							
302-59100-50000	TRANSFER TO OTHER FUNDS						
Totals for dept 59100 - TRANSFER OUT							
TOTAL APPROPRIATIONS		671,497	684,034	682,508	690,264	624,003	1,473,965
NET OF REVENUES/APPROPRIATIONS - FUND 302		483,964	482,750	736,316	954,436	1,124,533	(269,017)
BEGINNING FUND BALANCE		2,882,101	3,366,065	3,848,816	4,585,132	4,585,132	4,585,132
ENDING FUND BALANCE		3,366,065	3,848,815	4,585,132	5,539,568	5,709,665	4,316,115
Fund 303 - TID#2 DEBT SERVICE FUND							
ESTIMATED REVENUES							
Dept 41000 - TAXES							
303-41000-41111	VILLAGE PROPERTY TAXES	1,238,192	1,244,877	1,164,956	1,905,842	1,872,860	1,347,466
Totals for dept 41000 - TAXES		1,238,192	1,244,877	1,164,956	1,905,842	1,872,860	1,347,466

Dept 48000 - MISCELLANEOUS REVENUES							
303-48000-48110	INTEREST INCOME	234,410	362,384	292,030		146,087	
303-48000-48111	UNREALIZED GAIN/LOSS IN INVESTMENTS		23,866	15,740		1,836	
Totals for dept 48000 - MISCELLANEOUS REVENUES		234,410	386,250	307,770		147,923	
Dept 49000 - FINANCING SOURCES							
303-49000-49100	PROCEEDS FROM DEBT						
303-49000-49200	TRANSFER FROM OTHER FUNDS	75,000					
Totals for dept 49000 - FINANCING SOURCES		75,000					
TOTAL ESTIMATED REVENUES		1,547,602	1,631,127	1,472,726	1,905,842	2,020,783	1,347,466
APPROPRIATIONS							
Dept 58100 - DEBT SERVICE-PRINCIPAL							
303-58100-50910	PRINCIPAL ON DEBT	465,000	405,000	400,000	415,000	415,000	425,000
Totals for dept 58100 - DEBT SERVICE-PRINCIPAL		465,000	405,000	400,000	415,000	415,000	425,000
Dept 58200 - DEBT SERVICE - INTEREST							
303-58200-50911	INTEREST	245,946	232,316	218,554	204,269	105,746	187,923
Totals for dept 58200 - DEBT SERVICE - INTEREST		245,946	232,316	218,554	204,269	105,746	187,923
Dept 58900 - DISCOUNTS AND ISSUE COSTS							
303-58900-50912	DEBT ISSUE COST						
Totals for dept 58900 - DISCOUNTS AND ISSUE COSTS							
Dept 59100 - TRANSFER OUT							
303-59100-50000	TRANSFER TO OTHER FUNDS	27,893	21,966	(4,954)		16,164	
Totals for dept 59100 - TRANSFER OUT		27,893	21,966	(4,954)		16,164	
TOTAL APPROPRIATIONS		738,839	659,282	613,600	619,269	536,910	612,923
NET OF REVENUES/APPROPRIATIONS - FUND 303		808,763	971,845	859,126	1,286,573	1,483,873	734,543
BEGINNING FUND BALANCE		2,089,930	2,898,692	3,870,536	4,729,663	4,729,663	4,729,663
ENDING FUND BALANCE		2,898,693	3,870,537	4,729,662	6,016,236	6,213,536	5,464,206
Fund 304 - TID#3 DEBT SERVICE FUND							
ESTIMATED REVENUES							
Dept 41000 - TAXES							
304-41000-41111	VILLAGE PROPERTY TAXES	25,282	692,444	1,475,231	2,123,922	2,087,166	1,366,203
Totals for dept 41000 - TAXES		25,282	692,444	1,475,231	2,123,922	2,087,166	1,366,203
Dept 48000 - MISCELLANEOUS REVENUES							
304-48000-48110	INTEREST INCOME						
Totals for dept 48000 - MISCELLANEOUS REVENUES							

TOTAL ESTIMATED REVENUES		25,282	692,444	1,475,231	2,123,922	2,087,166	1,366,203
APPROPRIATIONS							
Dept 58100 - DEBT SERVICE-PRINCIPAL							
304-58100-50910	PRINCIPAL ON DEBT						134,076
Totals for dept 58100 - DEBT SERVICE-PRINCIPAL							134,076
Dept 58200 - DEBT SERVICE - INTEREST							
304-58200-50911	INTEREST	4,972	3,949	3,938	3,906	1,953	1,964
Totals for dept 58200 - DEBT SERVICE - INTEREST		4,972	3,949	3,938	3,906	1,953	1,964
TOTAL APPROPRIATIONS		4,972	3,949	3,938	3,906	1,953	136,040
NET OF REVENUES/APPROPRIATIONS - FUND 304		20,310	688,495	1,471,293	2,120,016	2,085,213	1,230,163
BEGINNING FUND BALANCE		23,422	43,732	732,228	2,203,521	2,203,521	2,203,521
ENDING FUND BALANCE		43,732	732,227	2,203,521	4,323,537	4,288,734	3,433,684
Fund 305 - TID#4 DEBT SERVICE FUND							
ESTIMATED REVENUES							
Dept 41000 - TAXES							
305-41000-41111	VILLAGE PROPERTY TAXES	626,177	597,248	499,578	796,974	783,182	554,153
305-41000-41113	DEVELOPER GUARANTEE PAYMENT						
Totals for dept 41000 - TAXES		626,177	597,248	499,578	796,974	783,182	554,153
Dept 48000 - MISCELLANEOUS REVENUES							
305-48000-48110	INTEREST INCOME						
Totals for dept 48000 - MISCELLANEOUS REVENUES							
TOTAL ESTIMATED REVENUES		626,177	597,248	499,578	796,974	783,182	554,153
NET OF REVENUES/APPROPRIATIONS - FUND 305		626,177	597,248	499,578	796,974	783,182	554,153
BEGINNING FUND BALANCE		787,198	1,413,375	2,010,623	2,510,201	2,510,201	2,510,201
ENDING FUND BALANCE		1,413,375	2,010,623	2,510,201	3,307,175	3,293,383	3,064,354
Fund 306 - TID#5 DEBT SERVICE FUND							
ESTIMATED REVENUES							
Dept 41000 - TAXES							
306-41000-41111	VILLAGE PROPERTY TAXES	6,060	10,006	138,635	315,063	309,611	274,211
Totals for dept 41000 - TAXES		6,060	10,006	138,635	315,063	309,611	274,211
Dept 48000 - MISCELLANEOUS REVENUES							
306-48000-48110	INTEREST INCOME						
Totals for dept 48000 - MISCELLANEOUS REVENUES							
TOTAL ESTIMATED REVENUES		6,060	10,006	138,635	315,063	309,611	274,211

NET OF REVENUES/APPROPRIATIONS - FUND 306	6,060	10,006	138,635	315,063	309,611	274,211
BEGINNING FUND BALANCE	3,458	9,517	19,523	158,157	158,157	158,157
ENDING FUND BALANCE	9,518	19,523	158,158	473,220	467,768	432,368
Fund 307 - TID#6 DEBT SERVICE FUND						
ESTIMATED REVENUES						
Dept 41000 - TAXES						
307-41000-41111 VILLAGE PROPERTY TAXES	15,266	75,699	123,680	267,437	262,809	175,249
Totals for dept 41000 - TAXES	15,266	75,699	123,680	267,437	262,809	175,249
Dept 48000 - MISCELLANEOUS REVENUES						
307-48000-48110 INTEREST INCOME						
Totals for dept 48000 - MISCELLANEOUS REVENUES						
TOTAL ESTIMATED REVENUES	15,266	75,699	123,680	267,437	262,809	175,249
APPROPRIATIONS						
Dept 58100 - DEBT SERVICE-PRINCIPAL						
307-58100-50910 PRINCIPAL ON DEBT						157,394
Totals for dept 58100 - DEBT SERVICE-PRINCIPAL						157,394
Dept 58200 - DEBT SERVICE - INTEREST						
307-58200-50911 INTEREST	5,836	4,636	4,623	4,585	2,292	2,305
Totals for dept 58200 - DEBT SERVICE - INTEREST	5,836	4,636	4,623	4,585	2,292	2,305
TOTAL APPROPRIATIONS	5,836	4,636	4,623	4,585	2,292	159,699
NET OF REVENUES/APPROPRIATIONS - FUND 307	9,430	71,063	119,057	262,852	260,517	15,550
BEGINNING FUND BALANCE	18,455	27,885	98,948	218,005	218,005	218,005
ENDING FUND BALANCE	27,885	98,948	218,005	480,857	478,522	233,555
Fund 308 - TID#7 DEBT SERVICE FUND						
ESTIMATED REVENUES						
Dept 41000 - TAXES						
308-41000-41111 VILLAGE PROPERTY TAXES	41,071	45,114	42,846	96,640	94,968	67,345
Totals for dept 41000 - TAXES	41,071	45,114	42,846	96,640	94,968	67,345
Dept 48000 - MISCELLANEOUS REVENUES						
308-48000-48110 INTEREST INCOME						
Totals for dept 48000 - MISCELLANEOUS REVENUES						
TOTAL ESTIMATED REVENUES	41,071	45,114	42,846	96,640	94,968	67,345
NET OF REVENUES/APPROPRIATIONS - FUND 308	41,071	45,114	42,846	96,640	94,968	67,345

BEGINNING FUND BALANCE	60,743	101,815	146,928	189,775	189,775	189,775
ENDING FUND BALANCE	101,814	146,929	189,774	286,415	284,743	257,120
Fund 309 - TID#8 DEBT SERVICE FUND						
ESTIMATED REVENUES						
Dept 41000 - TAXES						
309-41000-41111 VILLAGE PROPERTY TAXES	1,049	1,165	1,113	2,132	2,095	42,964
Totals for dept 41000 - TAXES	1,049	1,165	1,113	2,132	2,095	42,964
Dept 48000 - MISCELLANEOUS REVENUES						
309-48000-48110 INTEREST INCOME						
Totals for dept 48000 - MISCELLANEOUS REVENUES						
TOTAL ESTIMATED REVENUES	1,049	1,165	1,113	2,132	2,095	42,964
NET OF REVENUES/APPROPRIATIONS - FUND 309	1,049	1,165	1,113	2,132	2,095	42,964
BEGINNING FUND BALANCE	993	2,043	3,207	4,321	4,321	4,321
ENDING FUND BALANCE	2,042	3,208	4,320	6,453	6,416	47,285
Fund 310 - TID#9 DEBT SERVICE FUND						
ESTIMATED REVENUES						
Dept 41000 - TAXES						
310-41000-41111 VILLAGE PROPERTY TAXES	3,446	4,810	4,071	30,439	29,912	16,282
Totals for dept 41000 - TAXES	3,446	4,810	4,071	30,439	29,912	16,282
Dept 48000 - MISCELLANEOUS REVENUES						
310-48000-48110 INTEREST INCOME						
Totals for dept 48000 - MISCELLANEOUS REVENUES						
TOTAL ESTIMATED REVENUES	3,446	4,810	4,071	30,439	29,912	16,282
NET OF REVENUES/APPROPRIATIONS - FUND 310	3,446	4,810	4,071	30,439	29,912	16,282
BEGINNING FUND BALANCE	4,332	7,779	12,588	16,659	16,659	16,659
ENDING FUND BALANCE	7,778	12,589	16,659	47,098	46,571	32,941
Fund 311 - TID#10 DEBT SERVICE FUND						
ESTIMATED REVENUES						
Dept 41000 - TAXES						
311-41000-41111 VILLAGE PROPERTY TAXES	23,125	24,802	23,423			
Totals for dept 41000 - TAXES	23,125	24,802	23,423			
Dept 48000 - MISCELLANEOUS REVENUES						
311-48000-48110 INTEREST INCOME						
Totals for dept 48000 - MISCELLANEOUS REVENUES						

TOTAL ESTIMATED REVENUES		23,125	24,802	23,423			
APPROPRIATIONS							
Dept 59100 - TRANSFER OUT							
311-59100-50000	TRANSFER TO OTHER FUNDS			78,364			
Totals for dept 59100 - TRANSFER OUT				78,364			
TOTAL APPROPRIATIONS				78,364			
NET OF REVENUES/APPROPRIATIONS - FUND 311		23,125	24,802	(54,941)			
BEGINNING FUND BALANCE		7,014	30,139	54,941			
ENDING FUND BALANCE		30,139	54,941				
Fund 312 - TID#11 DEBT SERVICE FUND							
ESTIMATED REVENUES							
Dept 41000 - TAXES							
312-41000-41111	VILLAGE PROPERTY TAXES	882	971	923	2,388	2,347	1,593
Totals for dept 41000 - TAXES		882	971	923	2,388	2,347	1,593
Dept 48000 - MISCELLANEOUS REVENUES							
312-48000-48110	INTEREST INCOME						
Totals for dept 48000 - MISCELLANEOUS REVENUES							
TOTAL ESTIMATED REVENUES		882	971	923	2,388	2,347	1,593
NET OF REVENUES/APPROPRIATIONS - FUND 312		882	971	923	2,388	2,347	1,593
BEGINNING FUND BALANCE		1,330	2,212	3,183	4,106	4,106	4,106
ENDING FUND BALANCE		2,212	3,183	4,106	6,494	6,453	5,699
Fund 401 - CAPITAL IMPROVEMENT							
ESTIMATED REVENUES							
Dept 41000 - TAXES							
401-41000-41111	VILLAGE PROPERTY TAXES						
Totals for dept 41000 - TAXES							
Dept 43000 - INTERGOVERNMENTAL							
401-43000-43690	OTHER STATE PAYMENTS			15,376			
401-43000-43692	ENVIRONMENTAL IMPROVEMENT FUND						
401-43000-43790	OTHER LOCAL GOVERNMENT GRANTS	12,325					
Totals for dept 43000 - INTERGOVERNMENTAL		12,325		15,376			
Dept 48000 - MISCELLANEOUS REVENUES							
401-48000-48110	INTEREST INCOME	23,019	51,253	36,033		2,676	
401-48000-48111	UNREALIZED GAIN/LOSS IN INVESTMENTS		(7,882)	(1,086)		567	
401-48000-48900	MISCELLANEOUS REVENUE					50,750	

Totals for dept 48000 - MISCELLANEOUS REVENUES		23,019	43,371	34,947		53,993	
Dept 49000 - FINANCING SOURCES							
401-49000-49100	PROCEEDS FROM DEBT	3,435,000					
401-49000-49190	PREMIUM ON DEBT	33,029					
401-49000-49200	TRANSFER FROM OTHER FUNDS	1,810,269	435,154	527,375	2,463,040	27	1,511,669
401-49000-49900	CONTINUING APPROPRIATIONS						
Totals for dept 49000 - FINANCING SOURCES		5,278,298	435,154	527,375	2,463,040	27	1,511,669
TOTAL ESTIMATED REVENUES		5,313,642	478,525	577,698	2,463,040	54,020	1,511,669
APPROPRIATIONS							
Dept 51410 - VILLAGE/TOWN OFFICE							
401-51410-50901	LAND AND BUILDINGS CAPITAL OUTLAY		52,370	10,000	10,000	2,058	5,000
401-51410-50902	EQUIPMENT CAPITAL OUTLAY	50,097	292,748	14,639	61,487	38,387	281,669
401-51410-50903	INFRASTRUCTURE CAPITAL OUTLAY						
401-51410-50904	VEHICLE CAPITAL OUTLAY	45,866					
401-51410-50905	FURNITURE AND FIXTURES CAPITAL OUTLAY	7,204	303,512				
Totals for dept 51410 - VILLAGE/TOWN OFFICE		103,167	648,630	24,639	71,487	40,445	286,669
Dept 51910 - OTHER GENERAL GOVERNMENT							
401-51910-50902	EQUIPMENT CAPITAL OUTLAY						
Totals for dept 51910 - OTHER GENERAL GOVERNMENT							
Dept 52210 - FIRE DEPARTMENT							
401-52210-50901	LAND AND BUILDINGS CAPITAL OUTLAY			5,616			
401-52210-50902	EQUIPMENT CAPITAL OUTLAY	798,819	125,216	196,334	84,020	62,082	
401-52210-50904	VEHICLE CAPITAL OUTLAY				1,460,000		100,000
401-52210-50905	FURNITURE AND FIXTURES CAPITAL OUTLAY						83,000
Totals for dept 52210 - FIRE DEPARTMENT		798,819	125,216	201,950	1,544,020	62,082	183,000
Dept 53100 - PUBLIC WORKS							
401-53100-50901	LAND AND BUILDINGS CAPITAL OUTLAY						
401-53100-50902	EQUIPMENT CAPITAL OUTLAY	243,920	33,413	68,961	7,520	4,488	
401-53100-50903	INFRASTRUCTURE CAPITAL OUTLAY						
401-53100-50904	VEHICLE CAPITAL OUTLAY	48,821	566,158	56,558	288,078	287,310	417,000
Totals for dept 53100 - PUBLIC WORKS		292,741	599,571	125,519	295,598	291,798	417,000
Dept 55200 - PARKS							
401-55200-50901	LAND AND BUILDINGS CAPITAL OUTLAY						
401-55200-50902	EQUIPMENT CAPITAL OUTLAY						
Totals for dept 55200 - PARKS							
Dept 58900 - DISCOUNTS AND ISSUE COSTS							
401-58900-50912	DEBT ISSUE COST	100,856					
Totals for dept 58900 - DISCOUNTS AND ISSUE COSTS		100,856					

Dept 59100 - TRANSFER OUT							
401-59100-50000	TRANSFER TO OTHER FUNDS						
Totals for dept 59100 - TRANSFER OUT							
Dept 63100 - STREETS							
401-63100-50903	INFRASTRUCTURE CAPITAL OUTLAY	1,014,880	623,343	581,947	618,618	519,807	625,000
Totals for dept 63100 - STREETS		1,014,880	623,343	581,947	618,618	519,807	625,000
TOTAL APPROPRIATIONS		2,310,463	1,996,760	934,055	2,529,723	914,132	1,511,669
NET OF REVENUES/APPROPRIATIONS - FUND 401		3,003,179	(1,518,235)	(356,357)	(66,683)	(860,112)	
BEGINNING FUND BALANCE		(690,512)	2,312,667	794,433	438,076	438,076	438,076
ENDING FUND BALANCE		2,312,667	794,432	438,076	371,393	(422,036)	438,076
Fund 402 - TAX INCREMENTAL DISTRICT #1							
ESTIMATED REVENUES							
Dept 42000 - SPECIAL ASSESSMENTS							
402-42000-42130	WATER SPECIAL ASSESSMENTS	13,362	48,708	17,107			
Totals for dept 42000 - SPECIAL ASSESSMENTS		13,362	48,708	17,107			
Dept 43000 - INTERGOVERNMENTAL							
402-43000-43411	PERSONAL PROPERTY AID			12,818	12,818	12,818	12,818
Totals for dept 43000 - INTERGOVERNMENTAL				12,818	12,818	12,818	12,818
Dept 46000 - PUBLIC CHARGES FOR SERVICES							
402-46000-46852	DEVELOPER FEES						
Totals for dept 46000 - PUBLIC CHARGES FOR SERVICES							
Dept 48000 - MISCELLANEOUS REVENUES							
402-48000-48110	INTEREST INCOME	86,100	86,414	55,062		26,335	
402-48000-48111	UNREALIZED GAIN/LOSS IN INVESTMENTS		10,018	6,607		771	
Totals for dept 48000 - MISCELLANEOUS REVENUES		86,100	96,432	61,669		27,106	
Dept 49000 - FINANCING SOURCES							
402-49000-49100	PROCEEDS FROM DEBT						
402-49000-49190	PREMIUM ON DEBT						
402-49000-49200	TRANSFER FROM OTHER FUNDS			43,567			
Totals for dept 49000 - FINANCING SOURCES				43,567			
TOTAL ESTIMATED REVENUES		99,462	145,140	135,161	12,818	39,924	12,818
APPROPRIATIONS							
Dept 51910 - OTHER GENERAL GOVERNMENT							
402-51910-50401	AUDITING AND ACCOUNTING	939					
402-51910-50809	OTHER MISCELLANEOUS EXPENSES	150	150	150	150	150	150
Totals for dept 51910 - OTHER GENERAL GOVERNMENT		1,089	150	150	150	150	150

Dept 58900 - DISCOUNTS AND ISSUE COSTS							
402-58900-50912	DEBT ISSUE COST	651	651	651	651	651	651
Totals for dept 58900 - DISCOUNTS AND ISSUE COSTS		651	651	651	651	651	651
Dept 59100 - TRANSFER OUT							
402-59100-50000	TRANSFER TO OTHER FUNDS						
Totals for dept 59100 - TRANSFER OUT							
Dept 61100 - ENGINEERING							
402-61100-50403	ENGINEERING AND INSPECTION	135		2,605		135	
Totals for dept 61100 - ENGINEERING		135		2,605		135	
Dept 61200 - LEGAL							
402-61200-50404	LEGAL	515	1,659	513		945	
Totals for dept 61200 - LEGAL		515	1,659	513		945	
Dept 61300 - CONSULTING							
402-61300-50402	CONSULTING AND FINANCIAL ADVISOR	764	1,643	1,643	1,643	360	2,003
Totals for dept 61300 - CONSULTING		764	1,643	1,643	1,643	360	2,003
Dept 61500 - OTHER CONTRACTED SERVICES							
402-61500-50409	OTHER CONTRACTED SERVICES	5,057	4,663	3,184	4,720		3,600
Totals for dept 61500 - OTHER CONTRACTED SERVICES		5,057	4,663	3,184	4,720		3,600
Dept 61910 - ADMINISTRATIVE							
402-61910-50805	ADMINISTRATIVE CHARGE	11,123	11,277	7,664	11,831	10,795	13,015
Totals for dept 61910 - ADMINISTRATIVE		11,123	11,277	7,664	11,831	10,795	13,015
Dept 63100 - STREETS							
402-63100-50903	INFRASTRUCTURE CAPITAL OUTLAY						
Totals for dept 63100 - STREETS							
Dept 63600 - SEWER							
402-63600-50903	INFRASTRUCTURE CAPITAL OUTLAY						1,188,850
Totals for dept 63600 - SEWER							1,188,850
Dept 67600 - WATER							
402-67600-50903	INFRASTRUCTURE CAPITAL OUTLAY						
Totals for dept 67600 - WATER							
TOTAL APPROPRIATIONS		19,334	20,043	16,410	18,995	13,036	1,208,269
NET OF REVENUES/APPROPRIATIONS - FUND 402		80,128	125,097	118,751	(6,177)	26,888	(1,195,451)
BEGINNING FUND BALANCE		1,064,647	899,729	1,024,826	1,143,577	1,143,577	1,143,577
FUND BALANCE ADJUSTMENTS		(245,047)					
ENDING FUND BALANCE		899,728	1,024,826	1,143,577	1,137,400	1,170,465	(51,874)

Fund 403 - TAX INCREMENTAL DISTRICT #2

ESTIMATED REVENUES							
Dept 43000 - INTERGOVERNMENTAL							
403-43000-43411	PERSONAL PROPERTY AID			21,048	21,048	21,048	21,048
Totals for dept 43000 - INTERGOVERNMENTAL				21,048	21,048	21,048	21,048
Dept 46000 - PUBLIC CHARGES FOR SERVICES							
403-46000-46852	DEVELOPER FEES	78,765					
Totals for dept 46000 - PUBLIC CHARGES FOR SERVICES		78,765					
Dept 48000 - MISCELLANEOUS REVENUES							
403-48000-48110	INTEREST INCOME	(35)					
Totals for dept 48000 - MISCELLANEOUS REVENUES		(35)					
Dept 49000 - FINANCING SOURCES							
403-49000-49100	PROCEEDS FROM DEBT						
403-49000-49190	PREMIUM ON DEBT						
403-49000-49200	TRANSFER FROM OTHER FUNDS	27,893	21,966	(4,954)		16,164	
Totals for dept 49000 - FINANCING SOURCES		27,893	21,966	(4,954)		16,164	
TOTAL ESTIMATED REVENUES		106,623	21,966	16,094	21,048	37,212	21,048
APPROPRIATIONS							
Dept 51910 - OTHER GENERAL GOVERNMENT							
403-51910-50401	AUDITING AND ACCOUNTING						
403-51910-50809	OTHER MISCELLANEOUS EXPENSES	150	150	150	150	150	150
Totals for dept 51910 - OTHER GENERAL GOVERNMENT		150	150	150	150	150	150
Dept 58900 - DISCOUNTS AND ISSUE COSTS							
403-58900-50912	DEBT ISSUE COST	1,622	1,622	1,722	1,722	1,522	1,722
Totals for dept 58900 - DISCOUNTS AND ISSUE COSTS		1,622	1,622	1,722	1,722	1,522	1,722
Dept 59100 - TRANSFER OUT							
403-59100-50000	TRANSFER TO OTHER FUNDS	75,000					
Totals for dept 59100 - TRANSFER OUT		75,000					
Dept 61100 - ENGINEERING							
403-61100-50403	ENGINEERING AND INSPECTION	3,515	495	5,130		1,733	
Totals for dept 61100 - ENGINEERING		3,515	495	5,130		1,733	
Dept 61200 - LEGAL							
403-61200-50404	LEGAL	10,777	599				
Totals for dept 61200 - LEGAL		10,777	599				
Dept 61300 - CONSULTING							
403-61300-50402	CONSULTING AND FINANCIAL ADVISOR	764	1,643	1,643	1,644	180	1,824

Totals for dept 61300 - CONSULTING	764	1,643	1,643	1,644	180	1,824
Dept 61400 - DEVELOPMENT INCENTIVES						
403-61400-50821 DEVELOPMENT INCENTIVES						
Totals for dept 61400 - DEVELOPMENT INCENTIVES						
Dept 61500 - OTHER CONTRACTED SERVICES						
403-61500-50409 OTHER CONTRACTED SERVICES	5,057	4,663	3,184	4,720		3,600
Totals for dept 61500 - OTHER CONTRACTED SERVICES	5,057	4,663	3,184	4,720		3,600
Dept 61910 - ADMINISTRATIVE						
403-61910-50805 ADMINISTRATIVE CHARGE	12,518	12,203	13,833	16,563	15,959	18,221
Totals for dept 61910 - ADMINISTRATIVE	12,518	12,203	13,833	16,563	15,959	18,221
Dept 63100 - STREETS						
403-63100-50903 INFRASTRUCTURE CAPITAL OUTLAY						
Totals for dept 63100 - STREETS						
Dept 63600 - SEWER						
403-63600-50903 INFRASTRUCTURE CAPITAL OUTLAY						1,227,200
Totals for dept 63600 - SEWER						1,227,200
Dept 67600 - WATER						
403-67600-50903 INFRASTRUCTURE CAPITAL OUTLAY						
Totals for dept 67600 - WATER						
TOTAL APPROPRIATIONS	109,403	21,375	25,662	24,799	19,544	1,252,717
NET OF REVENUES/APPROPRIATIONS - FUND 403	(2,780)	591	(9,568)	(3,751)	17,668	(1,231,669)
BEGINNING FUND BALANCE	(4,300)	(7,080)	(6,488)	(16,056)	(16,056)	(16,056)
ENDING FUND BALANCE	(7,080)	(6,489)	(16,056)	(19,807)	1,612	(1,247,725)
Fund 404 - TAX INCREMENTAL DISTRICT #3						
ESTIMATED REVENUES						
Dept 43000 - INTERGOVERNMENTAL						
404-43000-43411 PERSONAL PROPERTY AID			3,020	3,020	3,020	3,020
Totals for dept 43000 - INTERGOVERNMENTAL			3,020	3,020	3,020	3,020
Dept 46000 - PUBLIC CHARGES FOR SERVICES						
404-46000-46852 DEVELOPER FEES	46,791	2,054	(1,968)		713	
Totals for dept 46000 - PUBLIC CHARGES FOR SERVICES	46,791	2,054	(1,968)		713	
Dept 48000 - MISCELLANEOUS REVENUES						
404-48000-48110 INTEREST INCOME			27,159		87,908	
Totals for dept 48000 - MISCELLANEOUS REVENUES			27,159		87,908	
Dept 49000 - FINANCING SOURCES						

404-49000-49100	PROCEEDS FROM DEBT						
404-49000-49200	TRANSFER FROM OTHER FUNDS	295,508	37,996	152,826			
Totals for dept 49000 - FINANCING SOURCES		295,508	37,996	152,826			
TOTAL ESTIMATED REVENUES		342,299	40,050	181,037	3,020	91,641	3,020
APPROPRIATIONS							
Dept 51910 - OTHER GENERAL GOVERNMENT							
404-51910-50401	AUDITING AND ACCOUNTING	470					
404-51910-50809	OTHER MISCELLANEOUS EXPENSES	295,658	38,146	152,976	150	220	150
Totals for dept 51910 - OTHER GENERAL GOVERNMENT		296,128	38,146	152,976	150	220	150
Dept 58900 - DISCOUNTS AND ISSUE COSTS							
404-58900-50912	DEBT ISSUE COST						
Totals for dept 58900 - DISCOUNTS AND ISSUE COSTS							
Dept 61100 - ENGINEERING							
404-61100-50403	ENGINEERING AND INSPECTION	61,199	6,880			5,369	
Totals for dept 61100 - ENGINEERING		61,199	6,880			5,369	
Dept 61200 - LEGAL							
404-61200-50404	LEGAL	8,380	519	399		713	
Totals for dept 61200 - LEGAL		8,380	519	399		713	
Dept 61300 - CONSULTING							
404-61300-50402	CONSULTING AND FINANCIAL ADVISOR	764	1,643	1,643	1,643	180	1,823
Totals for dept 61300 - CONSULTING		764	1,643	1,643	1,643	180	1,823
Dept 61500 - OTHER CONTRACTED SERVICES							
404-61500-50409	OTHER CONTRACTED SERVICES	6,743	6,995	4,775	7,080		5,400
Totals for dept 61500 - OTHER CONTRACTED SERVICES		6,743	6,995	4,775	7,080		5,400
Dept 61910 - ADMINISTRATIVE							
404-61910-50805	ADMINISTRATIVE CHARGE	26,911	20,787	13,398	17,747	12,274	19,523
Totals for dept 61910 - ADMINISTRATIVE		26,911	20,787	13,398	17,747	12,274	19,523
Dept 63600 - SEWER							
404-63600-50903	INFRASTRUCTURE CAPITAL OUTLAY					701,962	76,700
Totals for dept 63600 - SEWER						701,962	76,700
Dept 67600 - WATER							
404-67600-50903	INFRASTRUCTURE CAPITAL OUTLAY						
Totals for dept 67600 - WATER							
TOTAL APPROPRIATIONS		400,125	74,970	173,191	26,620	720,718	103,596
NET OF REVENUES/APPROPRIATIONS - FUND 404		(57,826)	(34,920)	7,846	(23,600)	(629,077)	(100,576)

BEGINNING FUND BALANCE	(581,950)	(394,730)	(429,651)	(421,805)	(421,805)	(421,805)
FUND BALANCE ADJUSTMENTS	245,047					
ENDING FUND BALANCE	(394,729)	(429,650)	(421,805)	(445,405)	(1,050,882)	(522,381)
Fund 405 - TAX INCREMENTAL DISTRICT #4						
ESTIMATED REVENUES						
Dept 43000 - INTERGOVERNMENTAL						
405-43000-43411 PERSONAL PROPERTY AID			1,861	1,861	1,861	1,861
Totals for dept 43000 - INTERGOVERNMENTAL			1,861	1,861	1,861	1,861
Dept 46000 - PUBLIC CHARGES FOR SERVICES						
405-46000-46852 DEVELOPER FEES						
Totals for dept 46000 - PUBLIC CHARGES FOR SERVICES						
Dept 48000 - MISCELLANEOUS REVENUES						
405-48000-48110 INTEREST INCOME			21,656		46,002	
Totals for dept 48000 - MISCELLANEOUS REVENUES			21,656		46,002	
Dept 49000 - FINANCING SOURCES						
405-49000-49100 PROCEEDS FROM DEBT						
Totals for dept 49000 - FINANCING SOURCES						
TOTAL ESTIMATED REVENUES			23,517	1,861	47,863	1,861
APPROPRIATIONS						
Dept 51910 - OTHER GENERAL GOVERNMENT						
405-51910-50401 AUDITING AND ACCOUNTING						
405-51910-50809 OTHER MISCELLANEOUS EXPENSES	150	248,532	253,991	253,991	277,547	277,547
Totals for dept 51910 - OTHER GENERAL GOVERNMENT	150	248,532	253,991	253,991	277,547	277,547
Dept 61100 - ENGINEERING						
405-61100-50403 ENGINEERING AND INSPECTION		2,005				
Totals for dept 61100 - ENGINEERING		2,005				
Dept 61200 - LEGAL						
405-61200-50404 LEGAL	342	798				
Totals for dept 61200 - LEGAL	342	798				
Dept 61300 - CONSULTING						
405-61300-50402 CONSULTING AND FINANCIAL ADVISOR	764	1,643	1,643	1,643		1,643
Totals for dept 61300 - CONSULTING	764	1,643	1,643	1,643		1,643
Dept 61500 - OTHER CONTRACTED SERVICES						
405-61500-50409 OTHER CONTRACTED SERVICES	3,372	6,995	4,775	7,080		5,400
Totals for dept 61500 - OTHER CONTRACTED SERVICES	3,372	6,995	4,775	7,080		5,400

Dept 61910 - ADMINISTRATIVE							
405-61910-50805	ADMINISTRATIVE CHARGE	267,205	15,464	20,097	17,747	10,906	19,523
Totals for dept 61910 - ADMINISTRATIVE		267,205	15,464	20,097	17,747	10,906	19,523
Dept 63100 - STREETS							
405-63100-50903	INFRASTRUCTURE CAPITAL OUTLAY						
Totals for dept 63100 - STREETS							
Dept 63600 - SEWER							
405-63600-50903	INFRASTRUCTURE CAPITAL OUTLAY						153,400
Totals for dept 63600 - SEWER							153,400
TOTAL APPROPRIATIONS		271,833	275,437	280,506	280,461	288,453	457,513
NET OF REVENUES/APPROPRIATIONS - FUND 405		(271,833)	(275,437)	(256,989)	(278,600)	(240,590)	(455,652)
BEGINNING FUND BALANCE		(458,143)	(729,976)	(1,005,414)	(1,262,403)	(1,262,403)	(1,262,403)
ENDING FUND BALANCE		(729,976)	(1,005,413)	(1,262,403)	(1,541,003)	(1,502,993)	(1,718,055)
Fund 406 - TAX INCREMENTAL DISTRICT #5							
ESTIMATED REVENUES							
Dept 46000 - PUBLIC CHARGES FOR SERVICES							
406-46000-46852	DEVELOPER FEES	87,833	43,858	119,983		8,767	
Totals for dept 46000 - PUBLIC CHARGES FOR SERVICES		87,833	43,858	119,983		8,767	
Dept 48000 - MISCELLANEOUS REVENUES							
406-48000-48110	INTEREST INCOME						
Totals for dept 48000 - MISCELLANEOUS REVENUES							
TOTAL ESTIMATED REVENUES		87,833	43,858	119,983		8,767	
APPROPRIATIONS							
Dept 51910 - OTHER GENERAL GOVERNMENT							
406-51910-50809	OTHER MISCELLANEOUS EXPENSES	150	150	123,012	123,012	272,665	272,665
Totals for dept 51910 - OTHER GENERAL GOVERNMENT		150	150	123,012	123,012	272,665	272,665
Dept 59100 - TRANSFER OUT							
406-59100-50000	TRANSFER TO OTHER FUNDS		51,565				
Totals for dept 59100 - TRANSFER OUT			51,565				
Dept 61100 - ENGINEERING							
406-61100-50403	ENGINEERING AND INSPECTION	99,866	945	119,076		6,831	
Totals for dept 61100 - ENGINEERING		99,866	945	119,076		6,831	
Dept 61200 - LEGAL							
406-61200-50404	LEGAL	2,195	57	114			
Totals for dept 61200 - LEGAL		2,195	57	114			

Dept 61300 - CONSULTING							
406-61300-50402	CONSULTING AND FINANCIAL ADVISOR	764	1,643	1,643	1,643		1,643
Totals for dept 61300 - CONSULTING		764	1,643	1,643	1,643		1,643
Dept 61500 - OTHER CONTRACTED SERVICES							
406-61500-50409	OTHER CONTRACTED SERVICES	6,743	9,326	6,367	9,440		7,200
Totals for dept 61500 - OTHER CONTRACTED SERVICES		6,743	9,326	6,367	9,440		7,200
Dept 61910 - ADMINISTRATIVE							
406-61910-50805	ADMINISTRATIVE CHARGE	19,920	23,039	16,270	17,747	12,406	19,523
Totals for dept 61910 - ADMINISTRATIVE		19,920	23,039	16,270	17,747	12,406	19,523
Dept 63600 - SEWER							
406-63600-50903	INFRASTRUCTURE CAPITAL OUTLAY						153,400
Totals for dept 63600 - SEWER							153,400
TOTAL APPROPRIATIONS		129,638	86,725	266,482	151,842	291,902	454,431
NET OF REVENUES/APPROPRIATIONS - FUND 406		(41,805)	(42,867)	(146,499)	(151,842)	(283,135)	(454,431)
BEGINNING FUND BALANCE		(86,752)	(128,556)	(171,423)	(317,922)	(317,922)	(317,922)
ENDING FUND BALANCE		(128,557)	(171,423)	(317,922)	(469,764)	(601,057)	(772,353)
Fund 407 - TAX INCREMENTAL DISTRICT #6							
ESTIMATED REVENUES							
Dept 42000 - SPECIAL ASSESSMENTS							
407-42000-42180	VOLUNTARY DONATION						
Totals for dept 42000 - SPECIAL ASSESSMENTS							
Dept 43000 - INTERGOVERNMENTAL							
407-43000-43411	PERSONAL PROPERTY AID			991	991	991	991
Totals for dept 43000 - INTERGOVERNMENTAL				991	991	991	991
Dept 46000 - PUBLIC CHARGES FOR SERVICES							
407-46000-46852	DEVELOPER FEES	13,168	683				
Totals for dept 46000 - PUBLIC CHARGES FOR SERVICES		13,168	683				
Dept 48000 - MISCELLANEOUS REVENUES							
407-48000-48110	INTEREST INCOME			8,165		18,124	
Totals for dept 48000 - MISCELLANEOUS REVENUES				8,165		18,124	
Dept 49000 - FINANCING SOURCES							
407-49000-49100	PROCEEDS FROM DEBT	497,319					
407-49000-49200	TRANSFER FROM OTHER FUNDS	670,997	92,011	480,864			
Totals for dept 49000 - FINANCING SOURCES		1,168,316	92,011	480,864			
TOTAL ESTIMATED REVENUES		1,181,484	92,694	490,020	991	19,115	991

APPROPRIATIONS							
Dept 51910 - OTHER GENERAL GOVERNMENT							
407-51910-50401	AUDITING AND ACCOUNTING	10,542					
407-51910-50809	OTHER MISCELLANEOUS EXPENSES	671,147	92,161	370,233	150	150	150
Totals for dept 51910 - OTHER GENERAL GOVERNMENT		681,689	92,161	370,233	150	150	150
Dept 61100 - ENGINEERING							
407-61100-50403	ENGINEERING AND INSPECTION	9,294	1,403			(14,900)	
Totals for dept 61100 - ENGINEERING		9,294	1,403			(14,900)	
Dept 61200 - LEGAL							
407-61200-50404	LEGAL	4,299		513			
Totals for dept 61200 - LEGAL		4,299		513			
Dept 61300 - CONSULTING							
407-61300-50402	CONSULTING AND FINANCIAL ADVISOR	764	1,643	1,643	1,643		1,644
Totals for dept 61300 - CONSULTING		764	1,643	1,643	1,643		1,644
Dept 61400 - DEVELOPMENT INCENTIVES							
407-61400-50821	DEVELOPMENT INCENTIVES	141,866					
Totals for dept 61400 - DEVELOPMENT INCENTIVES		141,866					
Dept 61500 - OTHER CONTRACTED SERVICES							
407-61500-50409	OTHER CONTRACTED SERVICES	6,743	6,995	4,775	7,080		5,400
Totals for dept 61500 - OTHER CONTRACTED SERVICES		6,743	6,995	4,775	7,080		5,400
Dept 61910 - ADMINISTRATIVE							
407-61910-50805	ADMINISTRATIVE CHARGE	21,306	19,819	11,450	11,831	12,916	13,015
Totals for dept 61910 - ADMINISTRATIVE		21,306	19,819	11,450	11,831	12,916	13,015
Dept 63600 - SEWER							
407-63600-50903	INFRASTRUCTURE CAPITAL OUTLAY	88,906					76,700
Totals for dept 63600 - SEWER		88,906					76,700
Dept 67600 - WATER							
407-67600-50903	INFRASTRUCTURE CAPITAL OUTLAY	14,978					
Totals for dept 67600 - WATER		14,978					
TOTAL APPROPRIATIONS		969,845	122,021	388,614	20,704	(1,834)	96,909
NET OF REVENUES/APPROPRIATIONS - FUND 407		211,639	(29,327)	101,406	(19,713)	20,949	(95,918)
BEGINNING FUND BALANCE		(148,326)	63,313	147,695	249,101	249,101	249,101
FUND BALANCE ADJUSTMENTS			113,709				
ENDING FUND BALANCE		63,313	147,695	249,101	229,388	270,050	153,183
Fund 408 - TAX INCREMENTAL DISTRICT #7							

ESTIMATED REVENUES							
Dept 43000 - INTERGOVERNMENTAL							
408-43000-43411	PERSONAL PROPERTY AID			141	141	141	141
Totals for dept 43000 - INTERGOVERNMENTAL				141	141	141	141
Dept 46000 - PUBLIC CHARGES FOR SERVICES							
408-46000-46852	DEVELOPER FEES	23,458					
Totals for dept 46000 - PUBLIC CHARGES FOR SERVICES		23,458					
Dept 48000 - MISCELLANEOUS REVENUES							
408-48000-48110	INTEREST INCOME			2,800		6,513	
Totals for dept 48000 - MISCELLANEOUS REVENUES				2,800		6,513	
Dept 49000 - FINANCING SOURCES							
408-49000-49100	PROCEEDS FROM DEBT						
Totals for dept 49000 - FINANCING SOURCES							
TOTAL ESTIMATED REVENUES		23,458		2,941	141	6,654	141
APPROPRIATIONS							
Dept 51910 - OTHER GENERAL GOVERNMENT							
408-51910-50809	OTHER MISCELLANEOUS EXPENSES	150	150	150	150	150	150
Totals for dept 51910 - OTHER GENERAL GOVERNMENT		150	150	150	150	150	150
Dept 61100 - ENGINEERING							
408-61100-50403	ENGINEERING AND INSPECTION	19,690	315				
Totals for dept 61100 - ENGINEERING		19,690	315				
Dept 61200 - LEGAL							
408-61200-50404	LEGAL	5,225					
Totals for dept 61200 - LEGAL		5,225					
Dept 61300 - CONSULTING							
408-61300-50402	CONSULTING AND FINANCIAL ADVISOR	348			350		
Totals for dept 61300 - CONSULTING		348			350		
Dept 61500 - OTHER CONTRACTED SERVICES							
408-61500-50409	OTHER CONTRACTED SERVICES						
Totals for dept 61500 - OTHER CONTRACTED SERVICES							
Dept 61910 - ADMINISTRATIVE							
408-61910-50805	ADMINISTRATIVE CHARGE	836	573	8,320	574	661	631
Totals for dept 61910 - ADMINISTRATIVE		836	573	8,320	574	661	631
Dept 63600 - SEWER							
408-63600-50903	INFRASTRUCTURE CAPITAL OUTLAY						

Totals for dept 63600 - SEWER							
Dept 67600 - WATER							
408-67600-50903	INFRASTRUCTURE CAPITAL OUTLAY						
Totals for dept 67600 - WATER							
TOTAL APPROPRIATIONS		26,249	1,038	8,470	1,074	811	781
NET OF REVENUES/APPROPRIATIONS - FUND 408		(2,791)	(1,038)	(5,529)	(933)	5,843	(640)
BEGINNING FUND BALANCE		(19,442)	(22,232)	(23,270)	(28,800)	(28,800)	(28,800)
ENDING FUND BALANCE		(22,233)	(23,270)	(28,799)	(29,733)	(22,957)	(29,440)
Fund 409 - TAX INCREMENTAL DISTRICT #8							
ESTIMATED REVENUES							
Dept 46000 - PUBLIC CHARGES FOR SERVICES							
409-46000-46852	DEVELOPER FEES		4,953	442,615		7,276	
Totals for dept 46000 - PUBLIC CHARGES FOR SERVICES			4,953	442,615		7,276	
Dept 48000 - MISCELLANEOUS REVENUES							
409-48000-48110	INTEREST INCOME						
Totals for dept 48000 - MISCELLANEOUS REVENUES							
Dept 49000 - FINANCING SOURCES							
409-49000-49100	PROCEEDS FROM DEBT						
409-49000-49200	TRANSFER FROM OTHER FUNDS	171,585	22,062	88,738			
Totals for dept 49000 - FINANCING SOURCES		171,585	22,062	88,738			
TOTAL ESTIMATED REVENUES		171,585	27,015	531,353		7,276	
APPROPRIATIONS							
Dept 51910 - OTHER GENERAL GOVERNMENT							
409-51910-50809	OTHER MISCELLANEOUS EXPENSES	171,735	22,212	88,888	150	150	150
Totals for dept 51910 - OTHER GENERAL GOVERNMENT		171,735	22,212	88,888	150	150	150
Dept 59100 - TRANSFER OUT							
409-59100-50000	TRANSFER TO OTHER FUNDS		24,065	734,406			
Totals for dept 59100 - TRANSFER OUT			24,065	734,406			
Dept 61100 - ENGINEERING							
409-61100-50403	ENGINEERING AND INSPECTION	2,448		537		6,991	
Totals for dept 61100 - ENGINEERING		2,448		537		6,991	
Dept 61200 - LEGAL							
409-61200-50404	LEGAL		909	9,430		855	
Totals for dept 61200 - LEGAL			909	9,430		855	

Dept 61300 - CONSULTING							
409-61300-50402	CONSULTING AND FINANCIAL ADVISOR	348	1,643	1,643	1,993		1,643
Totals for dept 61300 - CONSULTING		348	1,643	1,643	1,993		1,643
Dept 61500 - OTHER CONTRACTED SERVICES							
409-61500-50409	OTHER CONTRACTED SERVICES		6,995	4,775	7,080		5,400
Totals for dept 61500 - OTHER CONTRACTED SERVICES			6,995	4,775	7,080		5,400
Dept 61910 - ADMINISTRATIVE							
409-61910-50805	ADMINISTRATIVE CHARGE	6,739	10,374	21,033	23,698	2,200	26,070
Totals for dept 61910 - ADMINISTRATIVE		6,739	10,374	21,033	23,698	2,200	26,070
Dept 63600 - SEWER							
409-63600-50903	INFRASTRUCTURE CAPITAL OUTLAY						
Totals for dept 63600 - SEWER							
Dept 67600 - WATER							
409-67600-50903	INFRASTRUCTURE CAPITAL OUTLAY						
Totals for dept 67600 - WATER							
TOTAL APPROPRIATIONS		181,270	66,198	860,712	32,921	10,196	33,263
NET OF REVENUES/APPROPRIATIONS - FUND 409		(9,685)	(39,183)	(329,359)	(32,921)	(2,920)	(33,263)
BEGINNING FUND BALANCE		(232,720)	(242,404)	(281,587)	(610,945)	(610,945)	(610,945)
ENDING FUND BALANCE		(242,405)	(281,587)	(610,946)	(643,866)	(613,865)	(644,208)
Fund 410 - TAX INCREMENTAL DISTRICT #9							
ESTIMATED REVENUES							
Dept 43000 - INTERGOVERNMENTAL							
410-43000-43411	PERSONAL PROPERTY AID			372	372	372	372
Totals for dept 43000 - INTERGOVERNMENTAL				372	372	372	372
Dept 48000 - MISCELLANEOUS REVENUES							
410-48000-48110	INTEREST INCOME						
Totals for dept 48000 - MISCELLANEOUS REVENUES							
TOTAL ESTIMATED REVENUES				372	372	372	372
APPROPRIATIONS							
Dept 51910 - OTHER GENERAL GOVERNMENT							
410-51910-50809	OTHER MISCELLANEOUS EXPENSES	150	150	150	150	150	150
Totals for dept 51910 - OTHER GENERAL GOVERNMENT		150	150	150	150	150	150
Dept 61100 - ENGINEERING							
410-61100-50403	ENGINEERING AND INSPECTION						
Totals for dept 61100 - ENGINEERING							

Dept 61200 - LEGAL							
410-61200-50404	LEGAL						
Totals for dept 61200 - LEGAL							
Dept 61300 - CONSULTING							
410-61300-50402	CONSULTING AND FINANCIAL ADVISOR	348					
Totals for dept 61300 - CONSULTING		348					
Dept 61500 - OTHER CONTRACTED SERVICES							
410-61500-50409	OTHER CONTRACTED SERVICES						
Totals for dept 61500 - OTHER CONTRACTED SERVICES							
Dept 61910 - ADMINISTRATIVE							
410-61910-50805	ADMINISTRATIVE CHARGE	572	573	96			
Totals for dept 61910 - ADMINISTRATIVE		572	573	96			
TOTAL APPROPRIATIONS		1,070	723	246	150	150	150
NET OF REVENUES/APPROPRIATIONS - FUND 410		(1,070)	(723)	126	222	222	222
BEGINNING FUND BALANCE		(19,089)	(20,159)	(20,881)	(20,755)	(20,755)	(20,755)
ENDING FUND BALANCE		(20,159)	(20,882)	(20,755)	(20,533)	(20,533)	(20,533)
Fund 411 - TAX INCREMENTAL DISTRICT #10							
ESTIMATED REVENUES							
Dept 43000 - INTERGOVERNMENTAL							
411-43000-43411	PERSONAL PROPERTY AID			5			
Totals for dept 43000 - INTERGOVERNMENTAL				5			
Dept 46000 - PUBLIC CHARGES FOR SERVICES							
411-46000-46852	DEVELOPER FEES					(11,078)	
Totals for dept 46000 - PUBLIC CHARGES FOR SERVICES						(11,078)	
Dept 48000 - MISCELLANEOUS REVENUES							
411-48000-48110	INTEREST INCOME	1,395	6,337	4,726			
Totals for dept 48000 - MISCELLANEOUS REVENUES		1,395	6,337	4,726			
TOTAL ESTIMATED REVENUES		1,395	6,337	4,731		(11,078)	
APPROPRIATIONS							
Dept 51910 - OTHER GENERAL GOVERNMENT							
411-51910-50809	OTHER MISCELLANEOUS EXPENSES	150	150				
Totals for dept 51910 - OTHER GENERAL GOVERNMENT		150	150				
Dept 59100 - TRANSFER OUT							
411-59100-50000	TRANSFER TO OTHER FUNDS			2,307			

Totals for dept 59100 - TRANSFER OUT			2,307			
Dept 61100 - ENGINEERING						
411-61100-50403 ENGINEERING AND INSPECTION						
Totals for dept 61100 - ENGINEERING						
Dept 61200 - LEGAL						
411-61200-50404 LEGAL						
Totals for dept 61200 - LEGAL						
Dept 61300 - CONSULTING						
411-61300-50402 CONSULTING AND FINANCIAL ADVISOR	348					
Totals for dept 61300 - CONSULTING	348					
Dept 61500 - OTHER CONTRACTED SERVICES						
411-61500-50409 OTHER CONTRACTED SERVICES						
Totals for dept 61500 - OTHER CONTRACTED SERVICES						
Dept 61910 - ADMINISTRATIVE						
411-61910-50805 ADMINISTRATIVE CHARGE	572	573	287			
Totals for dept 61910 - ADMINISTRATIVE	572	573	287			
TOTAL APPROPRIATIONS	1,070	723	2,594			
NET OF REVENUES/APPROPRIATIONS - FUND 411	325	5,614	2,137		(11,078)	
BEGINNING FUND BALANCE	(8,078)	(7,753)	(2,138)			
ENDING FUND BALANCE	(7,753)	(2,139)	(1)		(11,078)	
Fund 412 - TAX INCREMENTAL DISTRICT #11						
ESTIMATED REVENUES						
Dept 48000 - MISCELLANEOUS REVENUES						
412-48000-48110 INTEREST INCOME						
Totals for dept 48000 - MISCELLANEOUS REVENUES						
TOTAL ESTIMATED REVENUES						
APPROPRIATIONS						
Dept 51910 - OTHER GENERAL GOVERNMENT						
412-51910-50809 OTHER MISCELLANEOUS EXPENSES	150	150	150	150	150	150
Totals for dept 51910 - OTHER GENERAL GOVERNMENT	150	150	150	150	150	150
Dept 61100 - ENGINEERING						
412-61100-50403 ENGINEERING AND INSPECTION						
Totals for dept 61100 - ENGINEERING						
Dept 61200 - LEGAL						

412-61200-50404	LEGAL						
Totals for dept 61200 - LEGAL							
Dept 61300 - CONSULTING							
412-61300-50402	CONSULTING AND FINANCIAL ADVISOR	348			350		
Totals for dept 61300 - CONSULTING		348			350		
Dept 61910 - ADMINISTRATIVE							
412-61910-50805	ADMINISTRATIVE CHARGE	572	573	3,143		144	631
Totals for dept 61910 - ADMINISTRATIVE		572	573	3,143		144	631
TOTAL APPROPRIATIONS		1,070	723	3,293	500	294	781
NET OF REVENUES/APPROPRIATIONS - FUND 412		(1,070)	(723)	(3,293)	(500)	(294)	(781)
BEGINNING FUND BALANCE		(19,071)	(20,141)	(20,863)	(24,156)	(24,156)	(24,156)
ENDING FUND BALANCE		(20,141)	(20,864)	(24,156)	(24,656)	(24,450)	(24,937)
Fund 601 - SOMERS WATER UTILITY							
ESTIMATED REVENUES							
Dept 42000 - SPECIAL ASSESSMENTS							
601-42000-42130	WATER SPECIAL ASSESSMENTS						
601-42000-42131	WATER REU DEBT		5,400	4,050	4,050	8,150	4,050
Totals for dept 42000 - SPECIAL ASSESSMENTS			5,400	4,050	4,050	8,150	4,050
Dept 43000 - INTERGOVERNMENTAL							
601-43000-43690	OTHER STATE PAYMENTS						
Totals for dept 43000 - INTERGOVERNMENTAL							
Dept 46000 - PUBLIC CHARGES FOR SERVICES							
601-46000-46460	UNMETERED WATER SALES	3,009	449	500	1,000	300	1,020
601-46000-46462	PRIVATE FIRE REVENUES	53,485	66,452	68,205	65,075	51,199	66,377
601-46000-46463	PUBLIC FIRE REVENUES	326,131	332,480	350,416	332,500	265,579	339,150
601-46000-46464	RESIDENTIAL	615,657	583,349	586,268	572,985	450,363	584,445
601-46000-46465	COMMERCIAL	237,198	263,249	336,347	238,195	209,943	242,959
601-46000-46466	INDUSTRIAL	42,184	51,897	66,415	44,430	34,986	45,319
601-46000-46467	PUBLIC AUTHORITY	193,771	214,902	204,642	220,500	140,822	224,910
601-46000-46468	MULTI FAMILY	348,133	352,307	416,240	392,000	325,821	399,840
601-46000-46469	SALES FOR RESALE	9,816	8,379	8,777	9,050	8,053	9,231
601-46000-46470	PENALTIES AND LATE FEES	7,306	3,901	3,710	4,200	4,525	4,284
601-46000-46474	OTHER OPERATING REVENUES	3,654	47,890	10,595	6,000	4,229	6,120
601-46000-46479	MISCELLANEOUS NONOPERATING	1,245	14,591	21,530	4,100	48,701	4,182
601-46000-46852	DEVELOPER FEES	734,911	2,139,143	366,151			
Totals for dept 46000 - PUBLIC CHARGES FOR SERVICES		2,576,500	4,078,989	2,439,796	1,890,035	1,544,521	1,927,837
Dept 48000 - MISCELLANEOUS REVENUES							
601-48000-48110	INTEREST INCOME	26,801	17,376	26,281		16,124	
601-48000-48111	UNREALIZED GAIN/LOSS IN INVESTMENTS		994	656		76	

Totals for dept 48000 - MISCELLANEOUS REVENUES		26,801	18,370	26,937		16,200		
Dept 49000 - FINANCING SOURCES								
601-49000-49100	PROCEEDS FROM DEBT							
601-49000-49200	TRANSFER FROM OTHER FUNDS	101,687	488,812	141,540		253,005		
601-49000-49900	CONTINUING APPROPRIATIONS							
Totals for dept 49000 - FINANCING SOURCES		101,687	488,812	141,540		253,005		
TOTAL ESTIMATED REVENUES		2,704,988	4,591,571	2,612,323	1,894,085	1,821,876	1,931,887	
APPROPRIATIONS								
Dept 57400 - WATER OTHER OPERATING								
601-57400-50610	PSC ASSESSMENT				30,000		30,000	
601-57400-50902	EQUIPMENT CAPITAL OUTLAY							
601-57400-50911	INTEREST	134,842	117,905	104,440	91,434	33,339	78,475	
601-57400-50912	DEBT ISSUE COST	156	156	156	157	156	156	
601-57400-50920	AMORTIZATION EXPENSE	(7,550)	(7,550)	(7,550)	(7,550)			
601-57400-50921	DEPRECIATION	256,373	261,777	262,487	420,471	294,030	441,045	0%
601-57400-50922	DEPRECIATION - CONTRIBUTED ASSETS	268,984	338,896	360,077	180,202	126,013	189,019	
601-57400-50923	LOSS ON DISPOSAL OF ASSETS							
Totals for dept 57400 - WATER OTHER OPERATING		652,805	711,184	719,610	714,714	453,538	738,695	
Dept 57600 - SOURCE OF SUPPLY								
601-57600-50410	PURCHASED WATER	470,391	486,313	486,359	507,718	214,879	522,950	
601-57600-50508	TESTING	528	504	504	530		530	
601-57600-50609	PUBLIC FIRE PROTECTION							
Totals for dept 57600 - SOURCE OF SUPPLY		470,919	486,817	486,863	508,248	214,879	523,480	
Dept 57620 - PUMPING								
601-57620-50602	ELECTRICITY	6,604	5,670	4,602	6,000	5,216	8,300	
601-57620-50603	GAS							
Totals for dept 57620 - PUMPING		6,604	5,670	4,602	6,000	5,216	8,300	
Dept 57640 - TRANSMISSION AND DISTRIBUTION								
601-57640-50102	WAGES	42,728	44,940	47,280	46,522	34,346	48,337	
601-57640-50104	OVERTIME	2,023	4,135	3,088	6,825	5,224	7,250	
601-57640-50201	FICA	3,444	3,487	3,447	4,081	2,960	4,252	
601-57640-50202	RETIREMENT	198	2,340	3,187	3,841	2,849	4,030	
601-57640-50203	HEALTH INSURANCE	10,369	12,387	16,021	17,982	13,088	16,999	
601-57640-50204	DENTAL INSURANCE	704	780	938	1,014	768	989	
601-57640-50205	LIFE INSURANCE	57	167	(41)	65	56	134	
601-57640-50206	POST RETIREMENT BENEFITS	(190)	4,871	317				
601-57640-50207	UNEMPLOYMENT							
Totals for dept 57640 - TRANSMISSION AND DISTRIBUTION		59,333	73,107	74,237	80,330	59,291	81,991	
Dept 57653 - METERS								
601-57653-50102	WAGES							

601-57653-50309	OTHER SUPPLIES AND EXPENSE	3,298	5,814	3,305	5,000	3,638	5,000
601-57653-50504	VEHICLE MAINTENANCE	4,830	4,251	6,250	6,600	31	6,900
601-57653-50507	UTILITY PLANT MAINTENANCE	10,000	50,810	38,851	30,000	13,451	31,500
601-57653-50601	FUEL - GASOLINE AND DIESEL	5,859	5,929	3,063	7,455	3,135	7,900
601-57653-50604	TELEPHONE	660	574	907	875	511	800
601-57653-50701	CONFERENCES & TRAINING	757	1,000	1,213	4,500	4,117	7,250
601-57653-50809	OTHER MISCELLANEOUS EXPENSES	493	1,049	936	5,250	1,107	1,500
Totals for dept 57653 - METERS		25,897	69,427	54,525	59,680	25,990	60,850
Dept 57900 - CUSTOMER ACCOUNTS							
601-57900-50101	SALARIES	60,271	62,815	92,760	99,429	73,484	105,406
601-57900-50102	WAGES	32,010	30,227	30,882	32,431	21,069	30,346
601-57900-50201	FICA	6,896	7,076	9,434	10,087	7,209	10,385
601-57900-50202	RETIREMENT	17,906	4,616	8,294	9,494	6,662	9,451
601-57900-50203	HEALTH INSURANCE	19,914	20,262	28,244	30,558	25,017	35,428
601-57900-50204	DENTAL INSURANCE	1,596	1,225	1,672	1,799	1,542	2,125
601-57900-50205	LIFE INSURANCE	260	910	(187)	308	193	353
601-57900-50206	POST RETIREMENT BENEFITS						
601-57900-50301	OFFICE SUPPLIES	298	424	397	450	414	500
601-57900-50303	POSTAGE	1,933	2,358	3,466	2,544	2,895	2,220
601-57900-50305	PRINTING AND PUBLISHING					957	1,000
601-57900-50307	GEAR AND CLOTHING				1,800		1,800
601-57900-50401	AUDITING AND ACCOUNTING	13,589	12,613	13,771	14,868	13,750	14,043
601-57900-50402	CONSULTING AND FINANCIAL ADVISOR	11,000	241	4,132	11,000	4,385	6,360
601-57900-50403	ENGINEERING AND INSPECTION	4,466	39,196	3,888	10,000	16,757	12,000
601-57900-50404	LEGAL	804		293	1,000		1,000
601-57900-50405	COMPUTER AND WEBSITE	7,539	6,917	6,162	16,289	7,937	10,715
601-57900-50503	EQUIPMENT LEASE AND RENTAL	369	369	306	365	259	400
601-57900-50602	ELECTRICITY	1,952	1,970	1,674	2,100	1,239	2,000
601-57900-50603	GAS	682	696	723	700	753	1,100
601-57900-50604	TELEPHONE	660	574	907	875	511	800
601-57900-50606	WATER AND SEWER	742	742	742	778	578	780
601-57900-50610	PSC ASSESSMENT	1,400	3,983	3,138	2,500	11,329	2,500
601-57900-50701	CONFERENCES & TRAINING		701		3,750		
601-57900-50807	PERMITS					4,688	
601-57900-50808	PRIOR YEAR EXPENSES						
601-57900-50809	OTHER MISCELLANEOUS EXPENSES	1,369	197		1,000		1,000
601-57900-50811	LIABILITY INSURANCE	12,506	10,476	11,225	12,516	5,921	12,445
601-57900-50812	WORKER'S COMPENSATION INSURANCE	(11,010)					
601-57900-50901	LAND AND BUILDINGS CAPITAL OUTLAY						
601-57900-50902	EQUIPMENT CAPITAL OUTLAY				137,020	2,919	34,662
601-57900-50903	INFRASTRUCTURE CAPITAL OUTLAY			888	152,435	15,758	45,000
601-57900-50904	VEHICLE CAPITAL OUTLAY						18,333
Totals for dept 57900 - CUSTOMER ACCOUNTS		187,152	208,588	222,811	556,096	226,226	362,152
Dept 57920 - ADMINISTRATIVE							
601-57920-50812	WORKER'S COMPENSATION INSURANCE						
Totals for dept 57920 - ADMINISTRATIVE							

Dept 59100 - TRANSFER OUT							
601-59100-50000	TRANSFER TO OTHER FUNDS	446,894	663,822	287,796		35,730	
Totals for dept 59100 - TRANSFER OUT		446,894	663,822	287,796		35,730	
TOTAL APPROPRIATIONS		1,849,604	2,218,615	1,850,444	1,925,068	1,020,870	1,775,468
NET OF REVENUES/APPROPRIATIONS - FUND 601		855,384	2,372,956	761,879	(30,983)	801,006	156,419
BEGINNING FUND BALANCE		22,504,023	23,312,864	26,026,798	26,788,678	26,788,678	26,788,678
FUND BALANCE ADJUSTMENTS		(46,543)	340,975				
ENDING FUND BALANCE		23,312,864	26,026,795	26,788,677	26,757,695	27,589,684	26,945,097
Fund 602 - K.R. SEWER DISTRICT							
ESTIMATED REVENUES							
Dept 42000 - SPECIAL ASSESSMENTS							
602-42000-42140	SEWER SYSTEM SPECIAL ASSESSMENTS						
Totals for dept 42000 - SPECIAL ASSESSMENTS							
Dept 43000 - INTERGOVERNMENTAL							
602-43000-43690	OTHER STATE PAYMENTS						
Totals for dept 43000 - INTERGOVERNMENTAL							
Dept 46000 - PUBLIC CHARGES FOR SERVICES							
602-46000-46470	PENALTIES AND LATE FEES	1,642	1,748	1,944	1,000	743	1,000
602-46000-46479	MISCELLANEOUS NONOPERATING	4,960	7,847	1,103	1,103		2,088
602-46000-46480	SEWER USER FEES	217,446	224,411	225,802	225,000	169,356	225,000
602-46000-46481	SEWER CONNECTION FEES						
Totals for dept 46000 - PUBLIC CHARGES FOR SERVICES		224,048	234,006	228,849	227,103	170,099	228,088
Dept 48000 - MISCELLANEOUS REVENUES							
602-48000-48110	INTEREST INCOME	551	501	11,398	401	17,522	352
Totals for dept 48000 - MISCELLANEOUS REVENUES		551	501	11,398	401	17,522	352
Dept 49000 - FINANCING SOURCES							
602-49000-49200	TRANSFER FROM OTHER FUNDS						
Totals for dept 49000 - FINANCING SOURCES							
TOTAL ESTIMATED REVENUES		224,599	234,507	240,247	227,504	187,621	228,440
APPROPRIATIONS							
Dept 51999 - CONTINGENCY							
602-51999-50809	OTHER MISCELLANEOUS EXPENSES						
Totals for dept 51999 - CONTINGENCY							
Dept 53650 - K.R. UTILITY OPERATIONS & ADMINISTRATION							
602-53650-50101	SALARIES	23,827	24,723	26,867	28,824	21,320	30,350

602-53650-50102	WAGES	7,418	7,194	7,510	7,432	4,748	6,855
602-53650-50201	FICA	2,342	2,409	2,591	2,774	1,987	2,846
602-53650-50202	RETIREMENT	4,531	1,829	2,225	2,610	1,840	2,600
602-53650-50203	HEALTH INSURANCE	6,989	6,543	7,827	8,048	6,119	7,788
602-53650-50204	DENTAL INSURANCE	539	404	508	524	407	511
602-53650-50205	LIFE INSURANCE	69	(938)	(165)	94	59	110
602-53650-50206	POST RETIREMENT BENEFITS	(71)	1,392	91			
602-53650-50207	UNEMPLOYMENT						
602-53650-50301	OFFICE SUPPLIES			83	1,050		1,050
602-53650-50303	POSTAGE	648	582	234	318	113	280
602-53650-50309	OTHER SUPPLIES AND EXPENSE	255	580	718	1,050	120	1,050
602-53650-50401	AUDITING AND ACCOUNTING	1,918	2,004	1,957	2,673	1,950	2,048
602-53650-50402	CONSULTING AND FINANCIAL ADVISOR			1,541	60		
602-53650-50403	ENGINEERING AND INSPECTION						
602-53650-50404	LEGAL	152					
602-53650-50405	COMPUTER AND WEBSITE	1,395	1,114	1,155	1,677	673	1,750
602-53650-50411	SEWAGE TREATMENT	151,160	151,380	151,380	160,921	75,690	151,500
602-53650-50503	EQUIPMENT LEASE AND RENTAL	116	116	84	135	91	135
602-53650-50507	UTILITY PLANT MAINTENANCE	904	556	1,730	2,727		2,750
602-53650-50601	FUEL - GASOLINE AND DIESEL						
602-53650-50602	ELECTRICITY	1,442	1,455	1,236	1,500	915	1,500
602-53650-50603	GAS	503	514	534	600	556	900
602-53650-50604	TELEPHONE						
602-53650-50811	LIABILITY INSURANCE						
602-53650-50812	WORKER'S COMPENSATION INSURANCE						
602-53650-50820	RENT		5,000	5,000	5,000	5,000	5,000
602-53650-50903	INFRASTRUCTURE CAPITAL OUTLAY						
602-53650-50921	DEPRECIATION	142,775	142,775	142,775	142,775	95,183	142,775
Totals for dept 53650 - K.R. UTILITY OPERATIONS & ADMINISTRATION		346,912	349,632	355,881	370,792	216,771	361,798
TOTAL APPROPRIATIONS		346,912	349,632	355,881	370,792	216,771	361,798
NET OF REVENUES/APPROPRIATIONS - FUND 602		(122,313)	(115,125)	(115,634)	(143,288)	(29,150)	(133,358)
BEGINNING FUND BALANCE		6,940,853	6,817,548	6,702,424	6,586,790	6,586,790	6,586,790
FUND BALANCE ADJUSTMENTS		(991)					
ENDING FUND BALANCE		6,817,549	6,702,423	6,586,790	6,443,502	6,557,640	6,453,432
Fund 603 - UTILITY DISTRICT #1							
ESTIMATED REVENUES							
Dept 41000 - TAXES							
603-41000-41111	VILLAGE PROPERTY TAXES						
603-41000-41112	TOWN PROPERTY TAXES						
Totals for dept 41000 - TAXES							
Dept 42000 - SPECIAL ASSESSMENTS							
603-42000-42130	WATER SPECIAL ASSESSMENTS						
603-42000-42140	SEWER SYSTEM SPECIAL ASSESSMENTS			44,942			

Totals for dept 42000 - SPECIAL ASSESSMENTS				44,942			
Dept 43000 - INTERGOVERNMENTAL							
603-43000-43690	OTHER STATE PAYMENTS						
Totals for dept 43000 - INTERGOVERNMENTAL							
Dept 46000 - PUBLIC CHARGES FOR SERVICES							
603-46000-46470	PENALTIES AND LATE FEES	13,088	20,302	20,903	15,000	7,679	15,000
603-46000-46474	OTHER OPERATING REVENUES	375	325	375	350	350	375
603-46000-46479	MISCELLANEOUS NONOPERATING					77,167	
603-46000-46480	SEWER USER FEES	2,784,262	2,880,592	2,924,650	2,965,000	2,208,355	2,965,000
603-46000-46481	SEWER CONNECTION FEES	423,680	5,600	60,200	14,000	8,400	10,000
603-46000-46852	DEVELOPER FEES		472,043	661,503			
Totals for dept 46000 - PUBLIC CHARGES FOR SERVICES		3,221,405	3,378,862	3,667,631	2,994,350	2,301,951	2,990,375
Dept 48000 - MISCELLANEOUS REVENUES							
603-48000-48110	INTEREST INCOME	83,031	126,135	6,670		(10,127)	
603-48000-48111	UNREALIZED GAIN/LOSS IN INVESTMENTS		1,514	998		116	
603-48000-48900	MISCELLANEOUS REVENUE					101,500	
Totals for dept 48000 - MISCELLANEOUS REVENUES		83,031	127,649	7,668		91,489	
Dept 49000 - FINANCING SOURCES							
603-49000-49100	PROCEEDS FROM DEBT						
603-49000-49200	TRANSFER FROM OTHER FUNDS	14,521	16,227	599,066			
603-49000-49900	CONTINUING APPROPRIATIONS						
Totals for dept 49000 - FINANCING SOURCES		14,521	16,227	599,066			
TOTAL ESTIMATED REVENUES		3,318,957	3,522,738	4,319,307	2,994,350	2,393,440	2,990,375
APPROPRIATIONS							
Dept 53661 - U.D. #1 OPERATIONS							
603-53661-50102	WAGES	115,849	124,156	115,703	124,988	92,061	131,254
603-53661-50104	OVERTIME	985	3,133	3,794	4,725	8,136	5,200
603-53661-50201	FICA	8,850	9,010	8,595	9,923	7,588	10,439
603-53661-50202	RETIREMENT	2,228	5,145	7,750	9,339	7,214	9,893
603-53661-50203	HEALTH INSURANCE	36,134	36,903	36,482	44,264	26,456	35,804
603-53661-50204	DENTAL INSURANCE	2,517	2,716	2,134	2,306	1,532	2,043
603-53661-50205	LIFE INSURANCE	279	642	(533)	158	96	203
603-53661-50206	POST RETIREMENT BENEFITS	(157)	6,392	(116)			
603-53661-50207	UNEMPLOYMENT						
603-53661-50307	GEAR AND CLOTHING		748	1,830	2,250	1,611	2,250
603-53661-50309	OTHER SUPPLIES AND EXPENSE	3,915	12,478	8,293	17,500	5,876	17,500
603-53661-50409	OTHER CONTRACTED SERVICES			3,090			
603-53661-50410	PURCHASED WATER	3,052	3,118	3,057	3,200	2,266	3,200
603-53661-50411	SEWAGE TREATMENT	712,548	864,778	1,010,285	973,999	580,406	1,105,000
603-53661-50503	EQUIPMENT LEASE AND RENTAL						
603-53661-50504	VEHICLE MAINTENANCE	11,804	16,434	15,750	16,500	2,446	16,500

603-53661-50507	UTILITY PLANT MAINTENANCE	20,514	38,720	62,542	40,000	13,894	40,000
603-53661-50601	FUEL - GASOLINE AND DIESEL	12,808	8,571	10,796	17,000	11,333	17,750
603-53661-50602	ELECTRICITY	46,790	48,466	44,014	55,000	38,951	63,500
603-53661-50603	GAS	3,172	3,279	3,855	4,500	3,273	5,400
603-53661-50604	TELEPHONE	660	574	927	1,000	511	800
603-53661-50809	OTHER MISCELLANEOUS EXPENSES	2,551	3,000	3,942	5,250	1,861	5,250
603-53661-50811	LIABILITY INSURANCE	38,472	29,502	31,620	32,295	16,698	35,095
603-53661-50812	WORKER'S COMPENSATION INSURANCE						
603-53661-50920	AMORTIZATION EXPENSE	(19,702)	(19,702)	(19,702)	(19,702)		
603-53661-50921	DEPRECIATION	838,018	877,407	874,086	877,407	582,724	874,086
Totals for dept 53661 - U.D. #1 OPERATIONS		1,841,287	2,075,470	2,228,194	2,221,902	1,404,933	2,381,167
Dept 53662 - U.D. #1 ADMINISTRATION							
603-53662-50101	SALARIES	109,355	115,478	157,238	169,119	125,009	178,991
603-53662-50102	WAGES	44,103	42,037	42,958	45,271	29,975	43,050
603-53662-50201	FICA	11,605	11,987	15,279	16,401	11,816	16,986
603-53662-50202	RETIREMENT	25,812	6,652	13,342	15,436	10,977	15,609
603-53662-50203	HEALTH INSURANCE	32,937	32,321	43,692	46,473	38,099	53,109
603-53662-50204	DENTAL INSURANCE	2,569	1,968	2,743	2,904	2,472	3,344
603-53662-50205	LIFE INSURANCE	396	1,476	(3,159)	508	322	593
603-53662-50206	POST RETIREMENT BENEFITS	(81)	(129)	523			
603-53662-50207	UNEMPLOYMENT						
603-53662-50301	OFFICE SUPPLIES		48				500
603-53662-50303	POSTAGE	3,726	3,962	3,189	3,500	3,047	4,700
603-53662-50305	PRINTING AND PUBLISHING					384	500
603-53662-50309	OTHER SUPPLIES AND EXPENSE	578	908	1,353	1,500	802	1,500
603-53662-50401	AUDITING AND ACCOUNTING	8,848	8,017	7,828	8,815	7,800	8,190
603-53662-50402	CONSULTING AND FINANCIAL ADVISOR	1,200	232	12,464	1,500	4,360	2,940
603-53662-50403	ENGINEERING AND INSPECTION			14,900		285,454	
603-53662-50404	LEGAL	5,243	3,423	1,112		4,882	
603-53662-50405	COMPUTER AND WEBSITE	11,025	9,701	8,684	32,865	9,953	16,205
603-53662-50503	EQUIPMENT LEASE AND RENTAL	786	1,223	627	808	565	875
603-53662-50602	ELECTRICITY	3,398	8,283	2,914	3,600	2,157	3,500
603-53662-50603	GAS	1,186	1,231	1,259	1,838	1,311	2,050
603-53662-50604	TELEPHONE	660	574	886	1,000	511	800
603-53662-50610	PSC ASSESSMENT					688	
603-53662-50701	CONFERENCES & TRAINING		1,000	1,750	5,355	1,209	5,500
603-53662-50807	PERMITS	6,458	5,780	5,780	6,417	4,688	6,500
603-53662-50811	LIABILITY INSURANCE	2,470	4,230	2,025	2,253	1,066	2,240
603-53662-50812	WORKER'S COMPENSATION INSURANCE						
603-53662-50901	LAND AND BUILDINGS CAPITAL OUTLAY						
603-53662-50902	EQUIPMENT CAPITAL OUTLAY			1,022	276,740	16,164	1,352
603-53662-50903	INFRASTRUCTURE CAPITAL OUTLAY	50,170		1,500	1,140,000	132,496	1,968,000
603-53662-50904	VEHICLE CAPITAL OUTLAY				305,000	303,988	18,333
603-53662-50911	INTEREST	224,235	186,920	169,169	138,698	59,653	113,170
603-53662-50912	DEBT ISSUE COST	353	353	353	353	353	353
Totals for dept 53662 - U.D. #1 ADMINISTRATION		547,032	447,675	509,431	2,226,354	1,060,201	2,468,890

Dept 59100 - TRANSFER OUT							
603-59100-50000	TRANSFER TO OTHER FUNDS	776,412	1,282,827	478,199			
Totals for dept 59100 - TRANSFER OUT		776,412	1,282,827	478,199			
TOTAL APPROPRIATIONS		3,164,731	3,805,972	3,215,824	4,448,256	2,465,134	4,850,057
NET OF REVENUES/APPROPRIATIONS - FUND 603		154,226	(283,234)	1,103,483	(1,453,906)	(71,694)	(1,859,682)
BEGINNING FUND BALANCE		32,301,585	32,449,278	33,125,832	34,229,314	34,229,314	34,229,314
FUND BALANCE ADJUSTMENTS		(6,534)	959,788				
ENDING FUND BALANCE		32,449,277	33,125,832	34,229,315	32,775,408	34,157,620	32,369,632
Fund 604 - STORMWATER UTILITY							
ESTIMATED REVENUES							
Dept 42000 - SPECIAL ASSESSMENTS							
604-42000-42190	OTHER SPECIAL ASSESSMENTS	287,008	291,738	334,668	334,670	359,044	359,044
Totals for dept 42000 - SPECIAL ASSESSMENTS		287,008	291,738	334,668	334,670	359,044	359,044
Dept 43000 - INTERGOVERNMENTAL							
604-43000-43690	OTHER STATE PAYMENTS			10,650		102,945	
Totals for dept 43000 - INTERGOVERNMENTAL				10,650		102,945	
Dept 48000 - MISCELLANEOUS REVENUES							
604-48000-48110	INTEREST INCOME					(8,766)	
604-48000-48900	MISCELLANEOUS REVENUE					50,750	
604-48000-48910	GRANT REVENUE					157,155	
Totals for dept 48000 - MISCELLANEOUS REVENUES						199,139	
TOTAL ESTIMATED REVENUES		287,008	291,738	345,318	334,670	661,128	359,044
APPROPRIATIONS							
Dept 53671 - STORMWATER UTILITY OPERATIONS							
604-53671-50102	WAGES	10,775	10,415	9,455	9,456	7,048	10,159
604-53671-50201	FICA	815	687	637	723	539	777
604-53671-50202	RETIREMENT	915	231	581	681	507	737
604-53671-50203	HEALTH INSURANCE	4,316	3,660	2,703	4,150	2,677	3,463
604-53671-50204	DENTAL INSURANCE	293	234	157	193	155	198
604-53671-50205	LIFE INSURANCE	31	(1)	81	10	5	9
604-53671-50206	POST RETIREMENT BENEFITS	(2,494)					
604-53671-50409	OTHER CONTRACTED SERVICES		4,770		4,769	2,385	4,750
604-53671-50504	VEHICLE MAINTENANCE		457	4,000	4,000		4,200
604-53671-50601	FUEL - GASOLINE AND DIESEL			509			600
604-53671-50921	DEPRECIATION	2,894	2,894	12,031	7,894	8,021	12,031
Totals for dept 53671 - STORMWATER UTILITY OPERATIONS		17,545	23,347	30,154	31,876	21,337	36,924
Dept 53672 - STORMWATER UTILITY ADMINISTRATIONS							
604-53672-50101	SALARIES	3,924	4,457	15,452	16,641	12,286	17,806

604-53672-50201	FICA	304	340	1,180	1,273	937	1,362
604-53672-50202	RETIREMENT	(664)	104	1,065	1,198	885	1,291
604-53672-50203	HEALTH INSURANCE	473	745	2,699	3,259	3,423	5,952
604-53672-50204	DENTAL INSURANCE	56	45	139	167	203	339
604-53672-50205	LIFE INSURANCE	16		59	12	7	15
604-53672-50206	POST RETIREMENT BENEFITS	(827)					
604-53672-50309	OTHER SUPPLIES AND EXPENSE	5,000	4,655	1,131	2,500	1,000	2,500
604-53672-50403	ENGINEERING AND INSPECTION	1,850	3,998	4,992	1,000		1,000
604-53672-50506	DITCHING AND DRAINAGE	4,486	10,121	10,000	20,500	4,802	20,500
604-53672-50902	EQUIPMENT CAPITAL OUTLAY						1,312
604-53672-50903	INFRASTRUCTURE CAPITAL OUTLAY	38,875	2,509	92,600	285,024	263,577	161,650
604-53672-50904	VEHICLE CAPITAL OUTLAY						18,333
Totals for dept 53672 - STORMWATER UTILITY ADMINISTRATIONS		53,493	26,974	129,317	331,574	287,120	232,060
TOTAL APPROPRIATIONS		71,038	50,321	159,471	363,450	308,457	268,984
NET OF REVENUES/APPROPRIATIONS - FUND 604		215,970	241,417	185,847	(28,780)	352,671	90,060
BEGINNING FUND BALANCE		816,982	1,142,274	1,383,693	1,569,542	1,569,542	1,569,542
FUND BALANCE ADJUSTMENTS		109,322					
FUND BALANCE ADJUSTMENTS - ALL FUNDS		558,249	1,414,952	(248)			
ENDING FUND BALANCE - ALL FUNDS		79,639,433	85,031,653	90,622,931	94,255,184	96,530,139	87,979,888

2027 Consolidated CIP

	2027 total proposed CIP budget		2027 proposed General fund	2027 proposed Sewer fund CIP	2027 proposed Water fund CIP	2027 proposed Stormwater fund CIP	2027 proposed TID #1,2,3,4,5,6 CIP	Use of funds: Carried over from 2026	2023A borrowing	2026A borrowing	2027 cash	2028 cash	ATC funds	TIDS	Use of carry over funds from previous borrowings
General fund:															
Paving:															
Total 2027 Paving			-												
Whispering Meadows paving-Construction cost	490,810		490,810								490,810				
Whispering Meadows paving-Engineering cost	49,081		49,081								49,081				
Whispering Meadows paving-Contingency cost	85,109		85,109								85,109				
			$0						-						
	$625,000		**625,000**		-	-		-	-		**625,000**	-	-	-	-
Public works:															
54-43 - 2008 - Freightliner 12 YR Dump/Plow Truck	$335,000		335,000								$247,904		87,096		
54-11 - 1996 - New Holland Tractor and Batwing Mower	$82,000		82,000								$82,000				
			-								$0				
	$417,000		**$417,000**					-	-	-	**$329,904**	-	**87,096**	-	-
Parks:															
	-		-								-	-			
	-		-					-			-	-	-	-	
Public Safety:															
			-								-	-			
Replacement for 2017 chiefs suv	$100,000		100,000								100,000	-			
Training Room AV update	65,000		65,000								65,000	-			
Replace Fire Department Transaction Counter & Operable Glass Transaction Window	18,000		18,000								18,000	-			
			-					-							
	183,000		**183,000**		-	-		-	-	-	**183,000**	-	-	-	
Administration:															
Replacement Computer Plan	20,000		20,000								20,000				
Village Buildings HVAC Repairs	5,000		5,000								5,000	-			
Voting Machines-5 tabulators machines 2 express votes	47,669		47,669								47,669				
Badger Books	13,000		13,000								13,000				
Multi-Use Path Village-wide Plan	30,000		30,000								30,000				
Finance Software Implementation	35,000		35,000								35,000				
IT Firewall	6,000		6,000								6,000				
Phone System Replacement	45,000		45,000								45,000				
Zoning Code Updates	85,000		85,000								85,000				
	286,669		**286,669**		-	-		-	-	-	**286,669**	-	-	-	
TOTAL GENERAL FUND	**$1,511,669**		**1,511,669**		-	-		-	-	-	**1,424,573**	-	**87,096**	-	-
Sewer fund:															
Quickview 360 for I & I inspections	$ 24,000.00			24,000							24,000	-			
Whipering Meadows Televising	$ 3,750.00			3,750							3,750	-			
Whipering Meadows Manholes-Paving	$ 55,000.00			55,000							55,000				
Whipering Meadows Manholes-Engineering & Contingency	$ 11,500.00			11,500							11,500				
Pike Creek Sanitary Improvements 25%	$ 958,750.00			958,750							958,750				
Sanitary Sewer Lining	$ 915,000.00			915,000							915,000				
Field Staff Computer	$ 1,352.00			1,352							1,352				
Utilities Manager Vehicle	$ 18,333.33			18,333							18,333				
				$0							-				
TOTAL SEWER FUND	**1,987,685**			**1,987,685**	-	-		-	-	-	**1,987,685**	-	-	-	-
Water fund:															
18th Booster Generator Connection	$ 20,000.00				20,000						20,000				
Hydrant Painting	$ 14,350.00				14,350						14,350				
Field Staff Computer	$ 1,312.00				1,312						1,312				
Utilities Manager Vehicle	$ 18,333.33				18,333						18,333				
Water Meter Replacements	$ 25,000.00				25,000						25,000				
Valve Replacement Fund	$ 10,000.00				10,000						10,000				
Replacement Hydrant Fund	$ 9,000.00				9,000						9,000				
TOTAL WATER FUND	**97,995**				**97,995**	-		-	-	-	**97,995**	-	-	-	
Storm water fund:															
Whipering Meadows Televising	$ 18,250.00					18,250					18,250	-			
Whipering Meadows Stormwater Improvements and Curb & Gutter	$ 119,500.00					119,500					119,500				
Whispering Meadows - Engineering and Contingency	$ 23,900.00					23,900					23,900				
Field Staff Computer	$ 1,312.00					1,312					1,312				
Utilities Manager Vehicle	$ 18,333.33					18,333					18,333				
2026 Paving portion						-					-				
TOTAL STORM WATER FUND	**181,295**				-	**181,295**		-	-	-	**181,295**	-	-	-	
TID# 1, 2, 3, 4, 5, & 6: 75%															
TID# 1: Pike Creek Sanitary Improvements 31%	1,188,850						1,188,850							1,188,850	
TID# 2: Pike Creek Sanitary Improvements 32%	1,227,200						1,227,200							1,227,200	
TID# 3: Pike Creek Sanitary Improvements 2%	76,700						76,700							76,700	
TID# 4: Pike Creek Sanitary Improvements 4%	153,400						153,400							153,400	
TID# 5: Pike Creek Sanitary Improvements 4%	153,400						153,400							153,400	
TID# 6: Pike Creek Sanitary Improvements 2%	76,700						76,700							76,700	
TOTAL TID # FUND	**2,876,250**				-	-	**2,876,250**	-	-	-	-	-	-	**2,876,250**	
TOTAL	**$6,654,895**		**1,511,669**	**1,987,685**	**97,995**	**181,295**	**2,876,250**	-	-	-	**3,691,549**	-	**87,096**	**2,876,250**	-

2027 Budget Property Tax Impact by Mill Rate - Village

Average Residential Assessed Value Increase	14.25%

Year	Mill Rate
2025	3.88082
2026	3.19624

Option 1: Current	Assessment	Taxes	Difference
2025	$ 350,000.00	$ 1,358.29	
2026	$ 399,885.33	$ 1,278.13	$ (80.16)
2025	$ 500,000.00	$ 1,940.41	
2026	$ 571,264.75	$ 1,825.90	$ (114.51)
2025	$ 650,000.00	$ 2,522.53	
2026	$ 742,644.18	$ 2,373.67	$ (148.86)

Year	Mill Rate
2025	3.88082
2026	3.0704

Option 2: Both Recycling Fee & PFP Estimated $440,376 (Village & Town)			
2025	$ 350,000.00	$ 1,358.29	
2026	$ 399,885.33	$ 1,227.81	$ (130.48)
2025	$ 500,000.00	$ 1,940.41	
2026	$ 571,264.75	$ 1,754.01	$ (186.40)
2025	$ 650,000.00	$ 2,522.53	
2026	$ 742,644.18	$ 2,280.21	$ (242.32)

Year	Mill Rate
2025	3.88082
2026	3.19444

Option 3: Option 2 + 2026 Budget G.O Debt Levy Level $1,067,912 (Village & Town)			
2025	$ 350,000.00	$ 1,358.29	
2026	$ 399,885.33	$ 1,277.41	$ (80.88)

2025	$ 500,000.00	$ 1,940.41	
2026	$ 571,264.75	$ 1,824.87	$ (115.54)
2025	$ 650,000.00	$ 2,522.53	
2026	$ 742,644.18	$ 2,372.33	$ (150.20)

Year	Mill Rate
2025	3.88082
2026	3.40800

Option 4: Option 2 + $1.3M G.O. Debt to the Village			
2025	$ 350,000.00	$ 1,358.29	
2026	$ 399,885.33	$ 1,362.81	$ 4.52
2025	$ 500,000.00	$ 1,940.41	
2026	$ 571,264.75	$ 1,946.87	$ 6.46
2025	$ 650,000.00	$ 2,522.53	
2026	$ 742,644.18	$ 2,530.93	$ 8.40

Year	Mill Rate
2025	3.88082
2026	3.47803

Option 5: Option 2 + 1.4M G.O. Debt to the Village			
2025	$ 350,000.00	$ 1,358.29	
2026	$ 399,885.33	$ 1,390.81	$ 32.53
2025	$ 500,000.00	$ 1,940.41	
2026	$ 571,264.75	$ 1,986.88	$ 46.47
2025	$ 650,000.00	$ 2,522.53	
2026	$ 742,644.18	$ 2,582.94	$ 60.41

Year	Mill Rate
2025	3.88082
2026	3.54807

Option 6: Option 2 + 1.5M G.O. Debt to the Village			

2025	$ 350,000.00	$ 1,358.29	
2026	$ 399,885.33	$ 1,418.82	$ 60.53
2025	$ 500,000.00	$ 1,940.41	
2026	$ 571,264.75	$ 2,026.89	$ 86.48
2025	$ 650,000.00	$ 2,522.53	
2026	$ 742,644.18	$ 2,634.95	$ 112.42

Village of Somers
7511 12th Street
Somers, WI 53171

Village Board Meeting
Tentative Agenda
Tuesday, Oct. 13, 2026
5:30 p.m.

Village Board Meeting:	
Item #	
1	Call to order
2	Pledge of Allegiance
3	Consent and Approval of Minutes of Regular meetings on Sept. 8, Sept. 22, Special Meeting Nov. 6, Vouchers dated Sept. 10, Sept 17, Sept. 24. Oct. 1 and Oct. 8, & September ACH Payments, September Building Report, August Investment Statements
4	Correspondence: Mount Pleasant Ordinance 07-2026 to Amend the Comprehensive Plan, Mount Pleasant Ordinance 08-2026 to Amend the Comprehensive Plan, Letter from County Executive Kerkman congratulating the Village for receiving the 2026-2031 STP and Bridge project allocation awards from the Wisconsin Department of Transportation, Council of Government meeting invitation
5	President and Trustee Comments
6	Citizens Comments President and Trustee Comments
7	Action on Village's Mailbox Replacement Policy, in relation to snowplowing operations
8	Action on improvements to the Pike Creek Lift Station in the amount of $3,835,000.
9	Motion to approve Pay Request #1 to Lee Mechanical for the 12th Street Water Main Water Transfer Station in the amount of $234,881.00
10	Motion to approve Change Order #1 for Lee Mechanical to replace master meters at 4040 18th Street and 5901 Washington Avenue in the amount of $ 66,320.00
11	Motion to approve Proclamation recognizing former Trustee and Plan Commissioner Scott Fredrick for his service
12	Action on Site Plan Review & Exterior Fenestration: SRPF D/Burlington Road., LLC for approval of overall site plan and exterior fenestration on Tax

	parcels # 82-4-222-301-0040; 82-4-222-301- 0030; 82-4-222-194-0101 and 82-4-222-301-0050. (For information only, the property is located east of the Somers Highland Industrial warehouse on Burlington Road).
13	Action on proposed changes to Fire & EMS Billing Rates
14	Action on Cleaning Services with All Finish Remodeling LLC
15	Action on Operator's Licenses: Akilah Benson, Lydia Bryant, Logan Hale, Brynn Hendrickson, Julie Horton, Thomas Ketchum, Kaitlynn Libricz, Michelle Northard, Myles Popa, Heath Reece, Anna Rocha, Jessica Rodriguez Marrero, Stella Ruffalo, Eric Shane, Nicole Schopp, John Seekings, Wendy Taylor
16	Adjourn

I hereby certify that as the designee of the chief elected official of the Village of Somers, I posted this notice of the , 2026 Village Board Meeting & Tentative Agenda in 1 public place & on the Village website.

Dated this Second day of October 2026 Wendy Burnette, Clerk-Treasurer

Requests from person with disabilities who need assistance to participate in this meeting should be made to the Clerk's Office at 262-859-2822 with as much notice as possible. **Notice is hereby given that members of the Village Board may participate telephonically. Notice is hereby given that members of the Town Board may be in attendance for the sole purpose of gathering information. A quorum may be present. However, no Board action will be taken.**

Original Post Date: Oct. 2, 2026