RoadSafe

**Date:** 3/31/26 **Author:** R.Navarro **Project:** 12th St., Kenosha

**Comments:**
THIS TRAFFIC CONTROL PLAN WAS DRAFTED IN ACCORDANCE WITH M.U.T.C.D & IL.D.O.T. SPECIFICATIONS.
ROADSAFE TRAFFIC SYSTEMS PROVIDED THIS DRAFT TO THE CUSTOMER AS A SERVICE & IS TO BE SUBMITTED TO THE AUTHORITATIVE AGENCY FOR REVIEW AND MODIFICATION IF NEEDED.
ROADSAFE TRAFFIC SYSTEMS ASSUMES NO LIABILITY FOR ACCURACY OR VALIDITY.

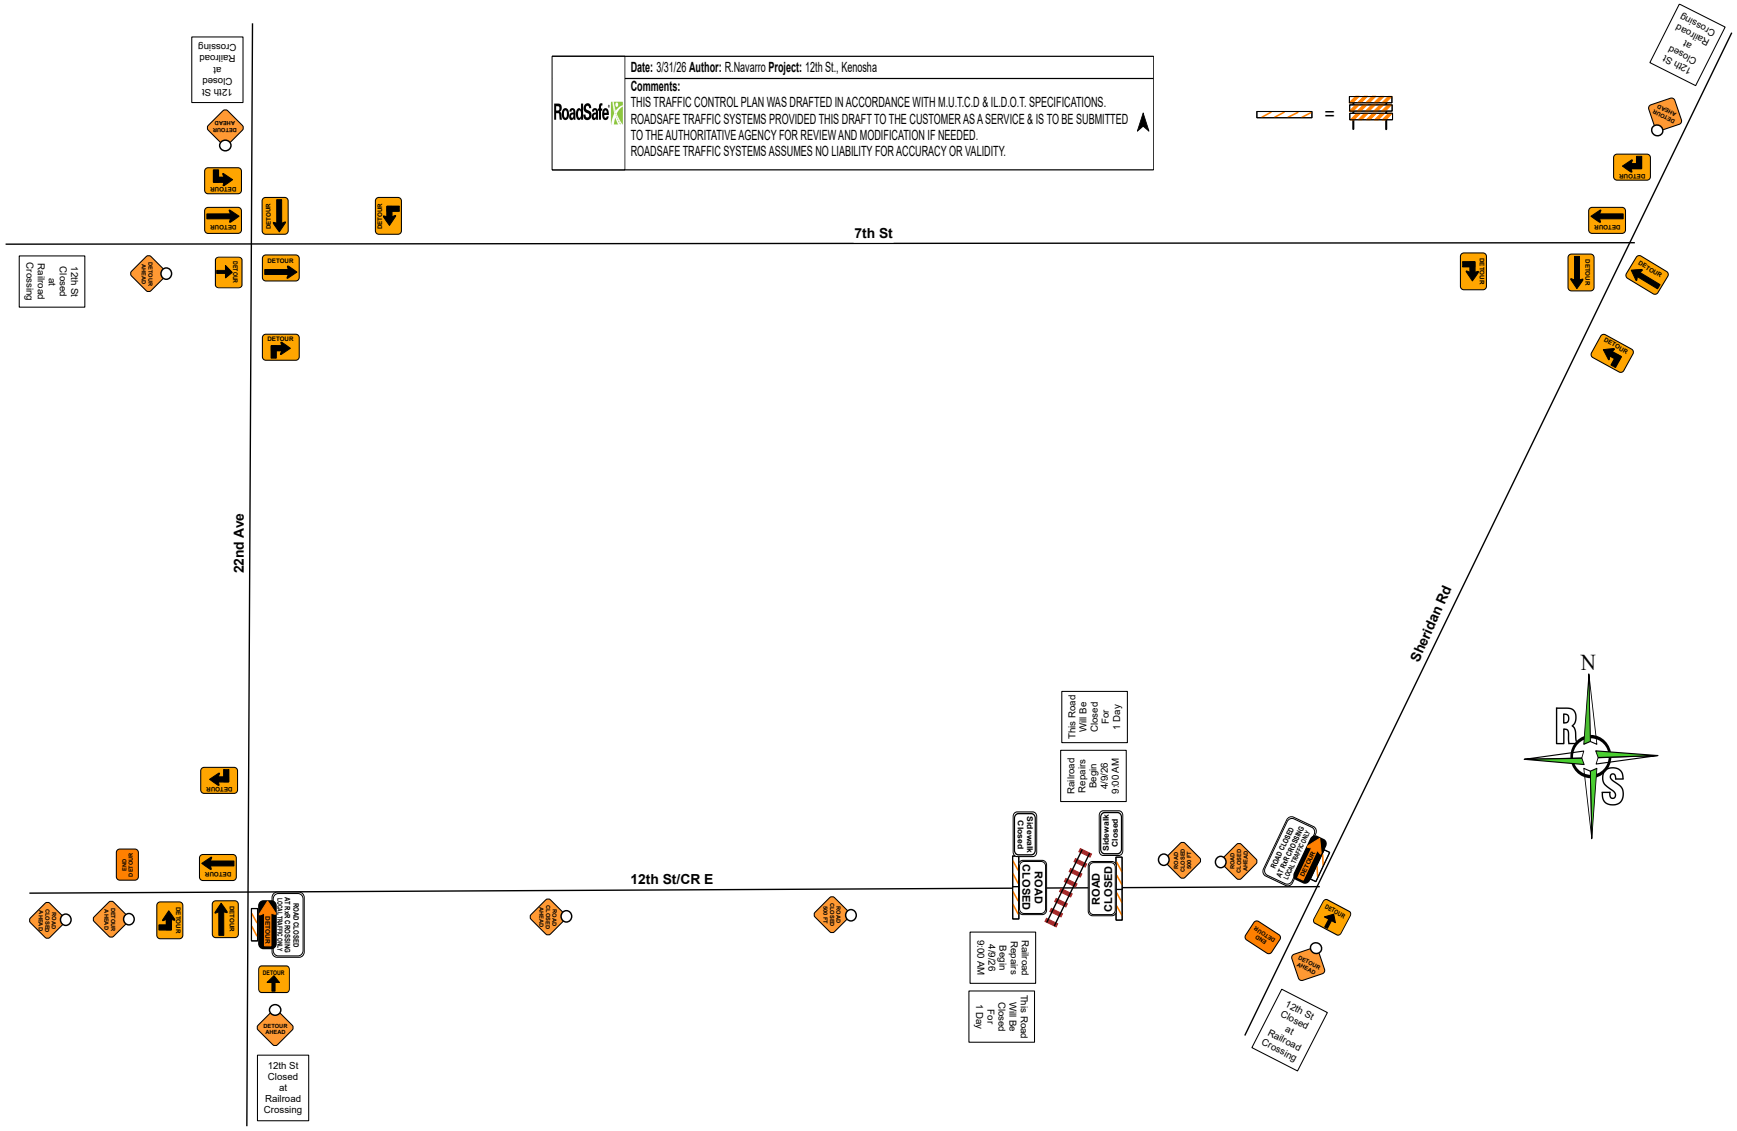
12th St Closed at Railroad Crossing
DETOUR AHEAD
DETOUR
12th St Closed at Railroad Crossing
DETOUR
DETOUR
DETOUR